



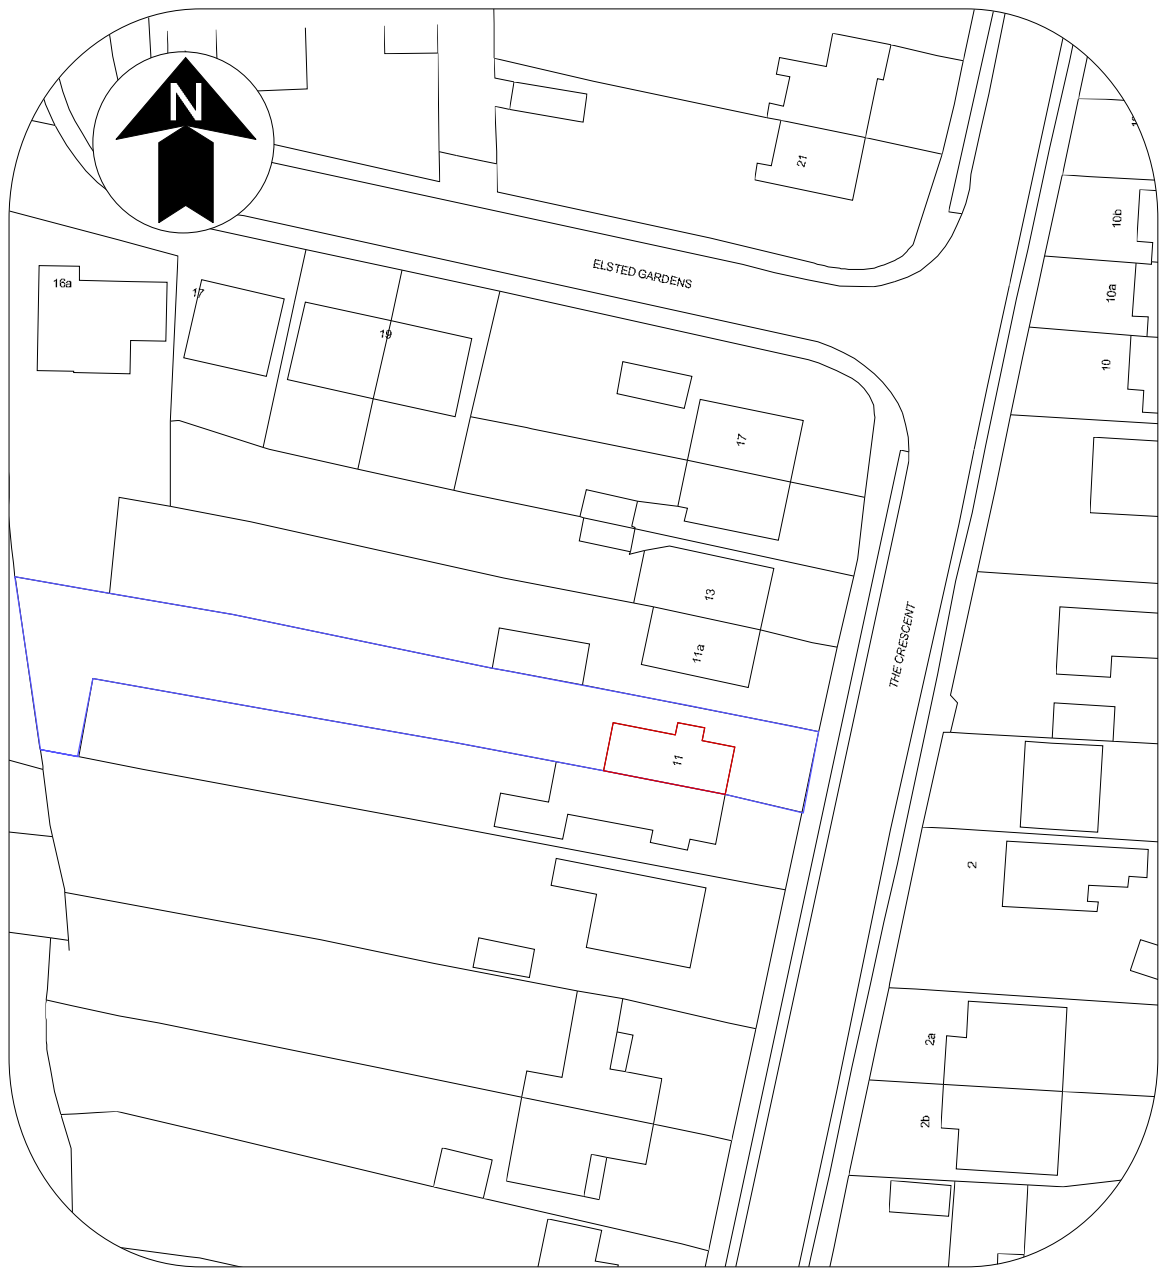

SITE PLAN(EXTRACT FROM ORDINANCE SURVEY)
Scale 1:500 (at original print size A2)

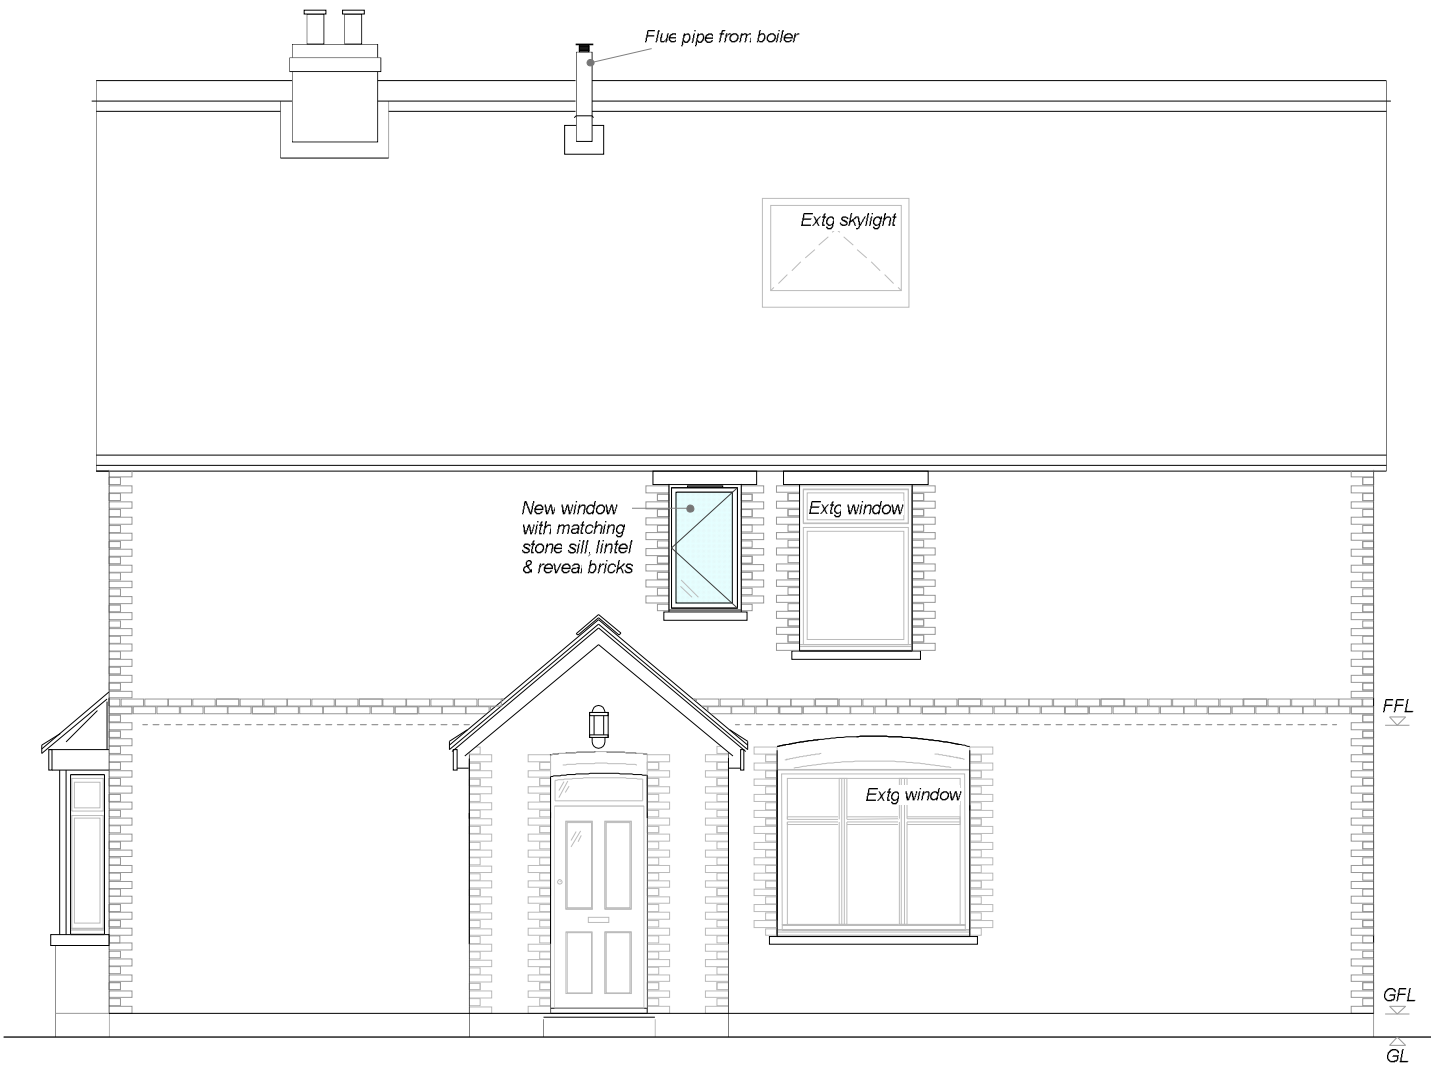

NORTH FACING ELEVATION
Scale 1:50 (at original print size A2)

Note - This elevation is shown only as other elevations are not changed by the proposal

NEW WINDOW:

*PVCu in white to match colour of existing windows, with clear double glazing.
Casement configuration as shown to allow fire escape.
Contrasting brick to window reveals to match existing coursing and colour on this elevation.*

MATERIALS AND WORKMANSHIP

All materials must be installed in strict accordance with manufacturers instructions in order that guarantees can be upheld. Workmanship must be executed in accordance with the British Standard Codes of Practice.

For PLANNING AND BUILDING REGULATION APPROVALS

Notes		rev	description		date	by	PROJECT				SHEET CONTENTS			
1 This drawing is ©copyright Hampshire County Council 2009. No unauthorised reproduction permitted. All rights reserved. 2 No dimensions are to be scaled from this drawing	3 This map is reproduced from Ordnance Survey material with the permission of Ordnance Survey on behalf of the controller of Her Majesty's Stationery Office © Crown Copyright. Unauthorised reproduction infringes Crown Copyright and may lead to prosecution or civil proceedings. (100019180), (2009)						11 The Crescent, Waterloooville Internal Alterations - Creation of 4th Bedroom				SITE PLAN & NORTH ELEVATION (Showing proposed bedroom egress window)			
							SCALE As Shown, Original sheet reduced to	DATE Jul 2012	DRAWN RP	CHKD.	DRAWING No PO9920 - 203 ELEVATION	REVISION		