
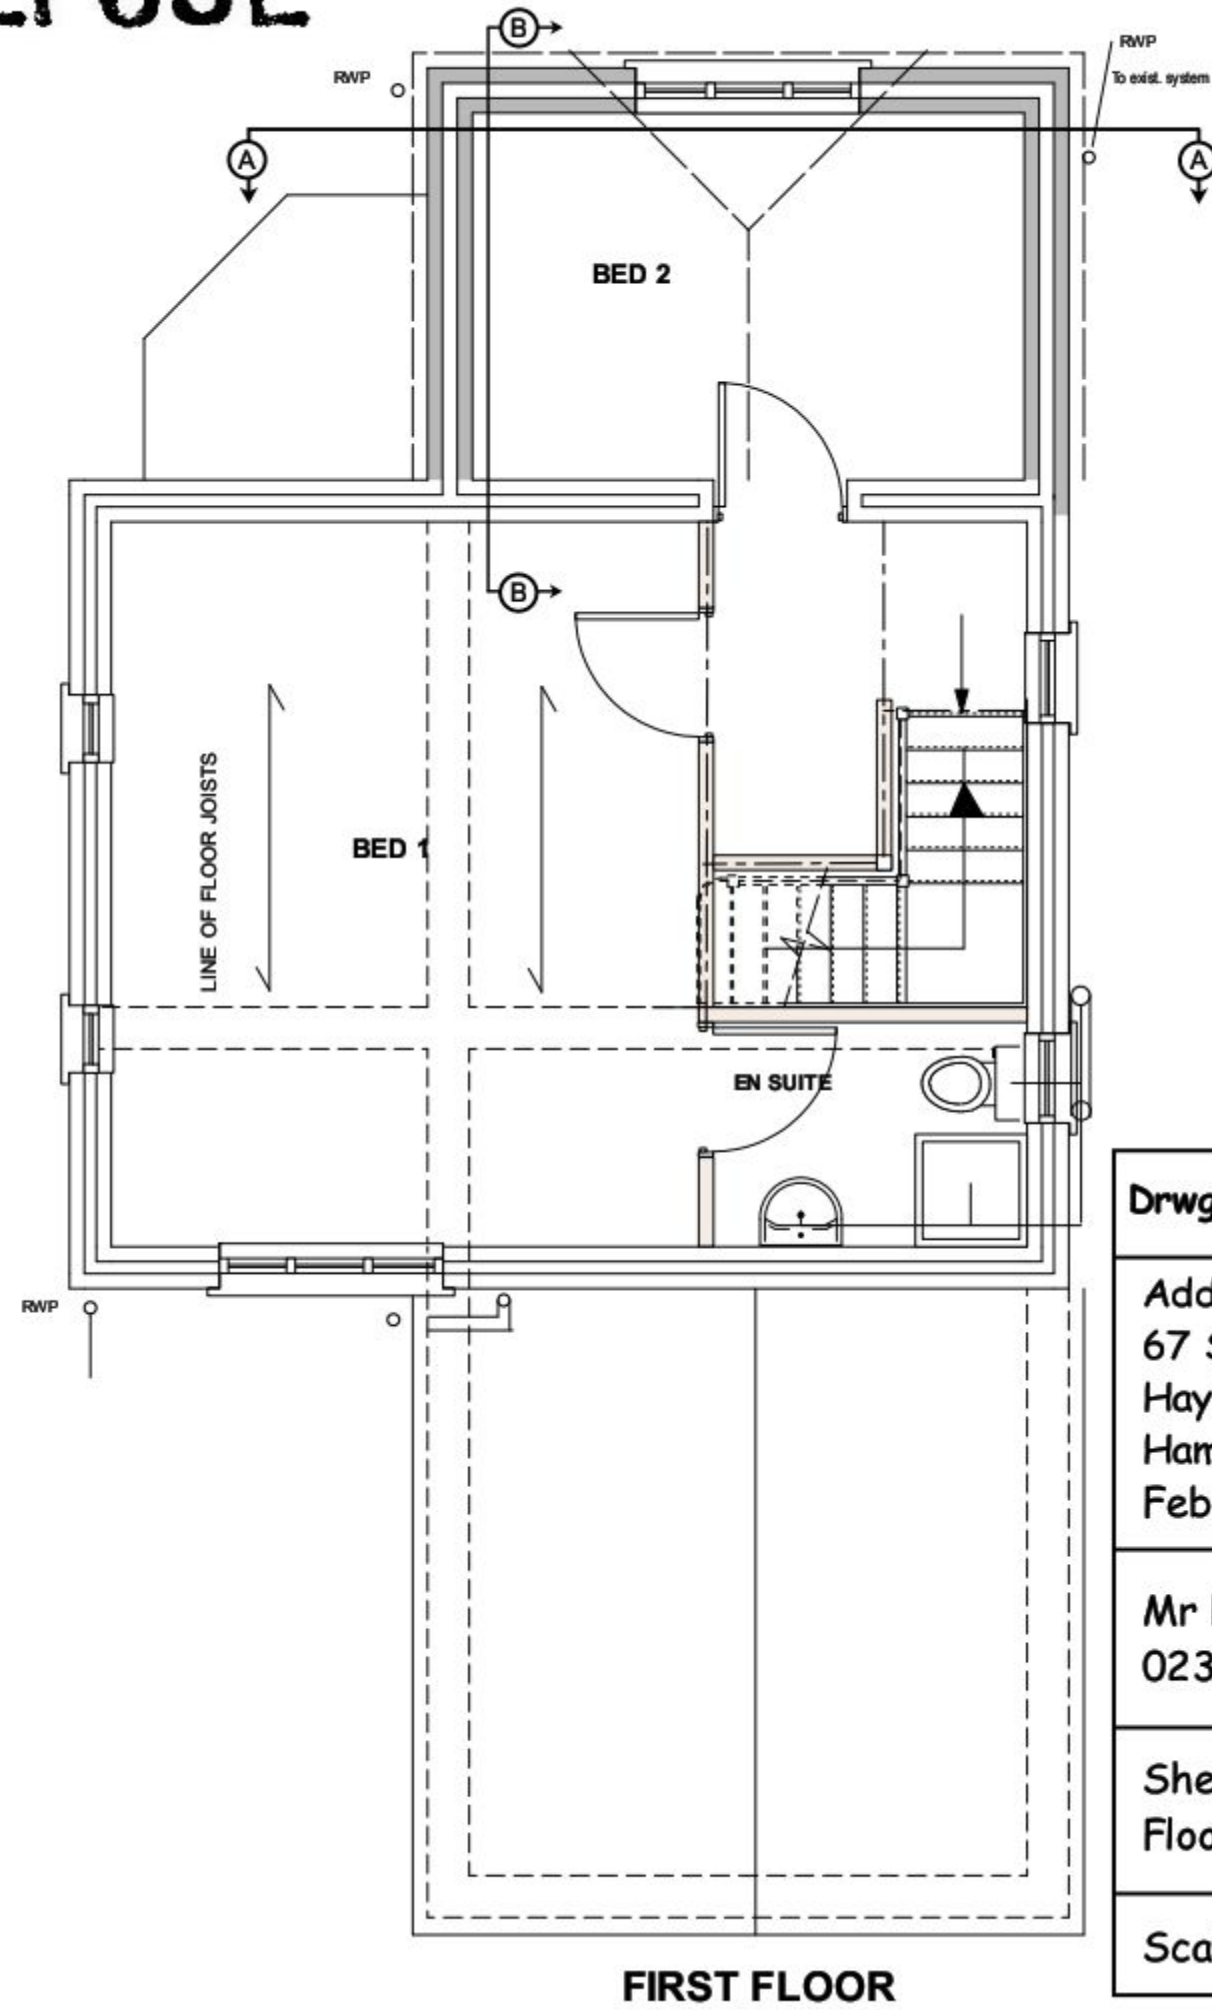


PROPOSED

REFUSE

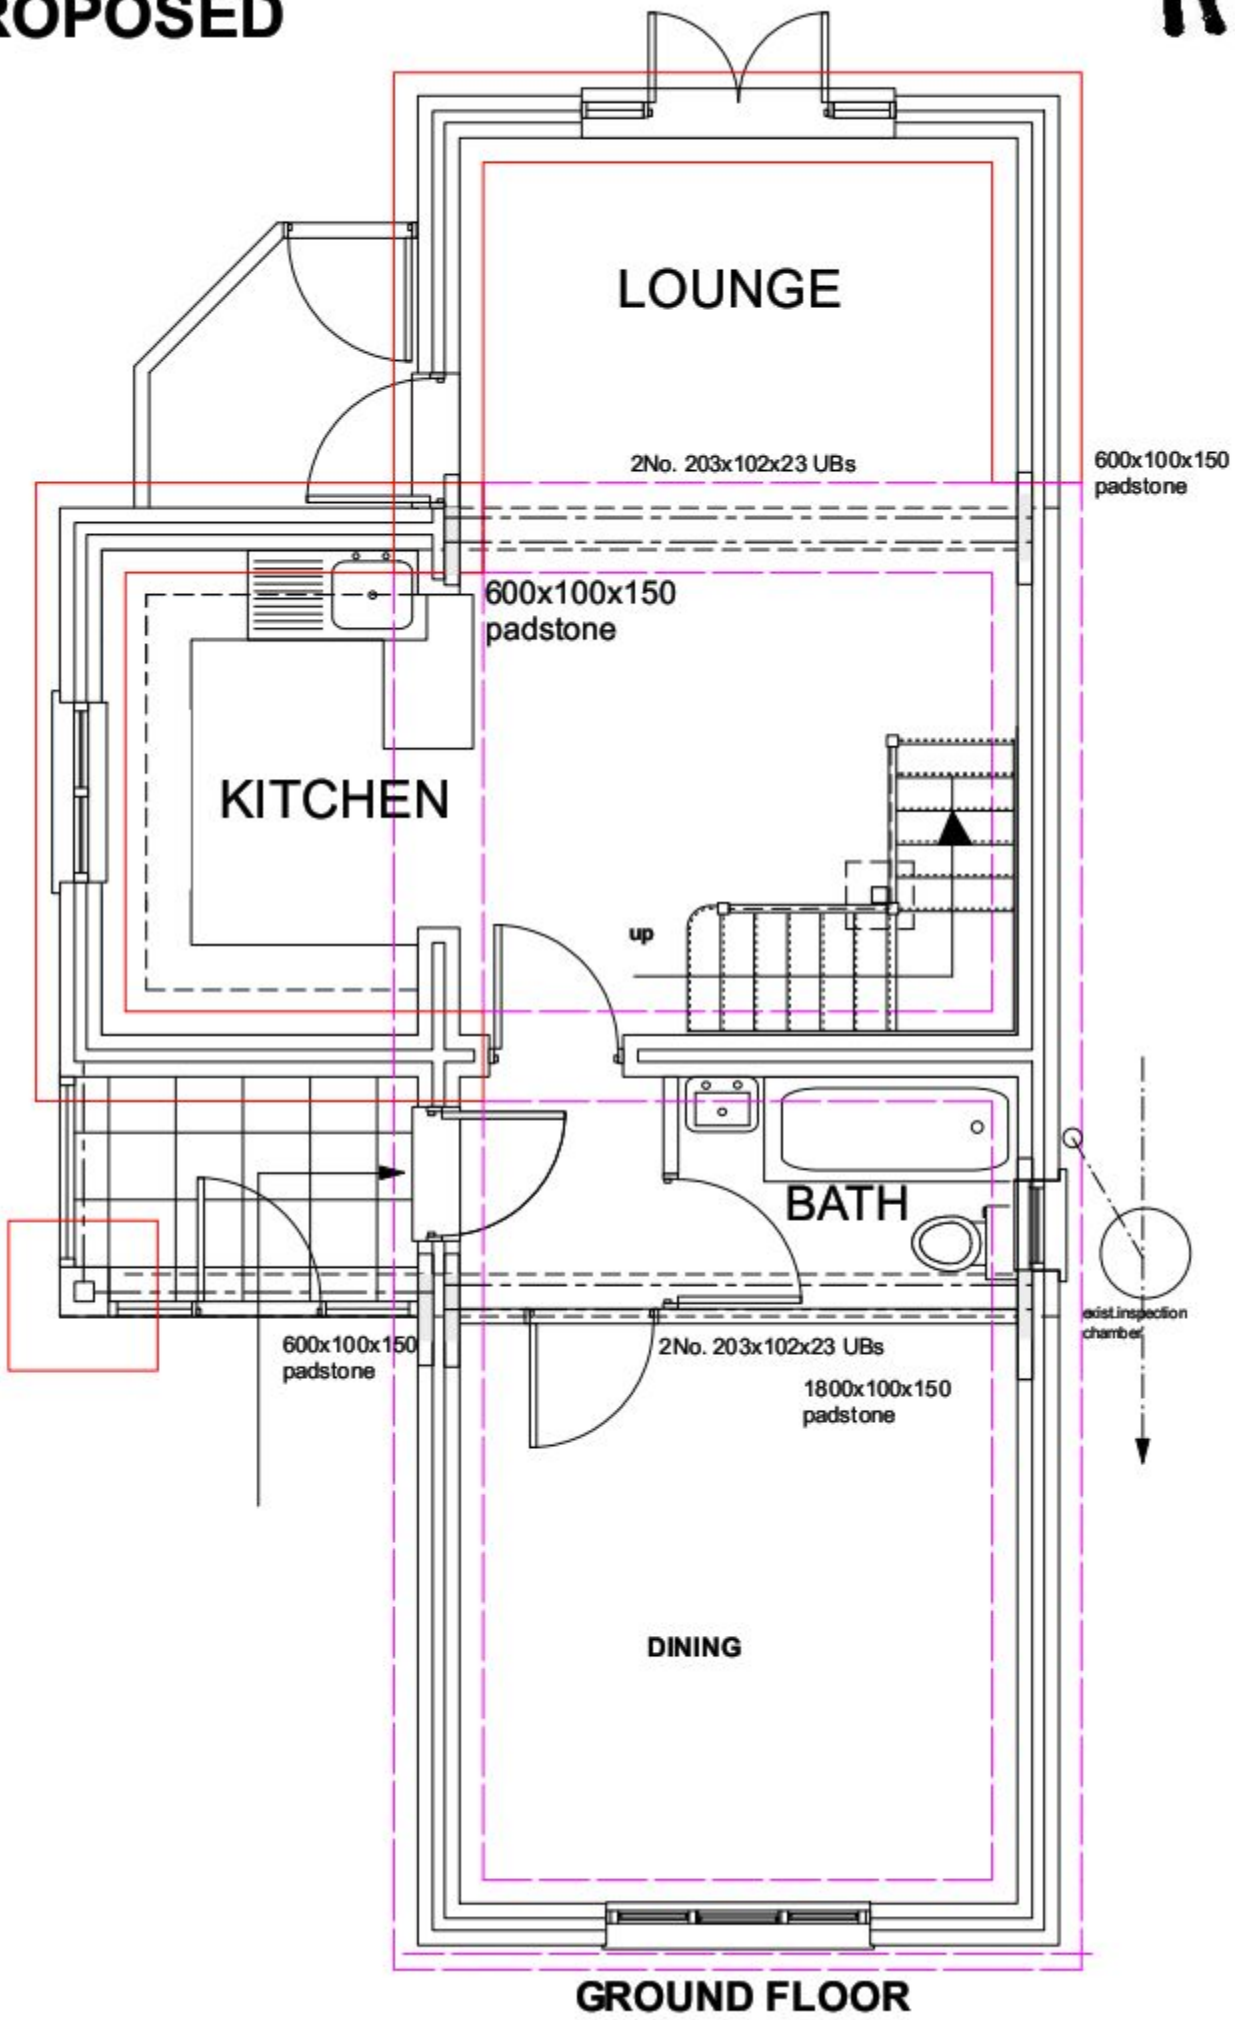

Drwg. No. CLCKHSE3/3

Additional Bedroom
67 St Marys Road,
Hayling Island,
Hampshire, PO11 9DB
February 2011.

Mr P G Francis
023 9246 5145

Sheet 3 of 4
Floor Plans (Proposed)

Scale: 1:50