


Architectural Services

01243 767440

Forum House
Stirling Rd
Chichester
PO19 7DN

NOTES

- 01 All new and existing building work dimensions are critical to the construction process.
- 02 All drawings are preliminary unless stated differently.
Preliminary drawings and are not to be built or manufactured from.
- 03 This drawing is subject to copyright of **Architectural SERVICES**
reproduction only with written authority.
- 04 Drawing dimensions and scales to be checked prior to commencement of work.
- 05 All structural work where mentioned on this drawing is subject to a qualified structural and civil engineer calculations before building work commences.
- 06 These plans may be subject to "Planning & Building Regulation Approval" or any other statute in law before the commencement of building works.
- 07 All materials to match existing unless otherwise stated.

 

Proposed Elevations

BOB WARE,
9 PRIVETT ROAD,
PURBROOK,
PO7 5HT

PA DRAFT 4a - 16.05.13

CLIENT NO:

DRAWN:

JOB NO:


DATE:
04.04.13

SCALE @ A3: 1:100


PG NO: 06




Front Elevation

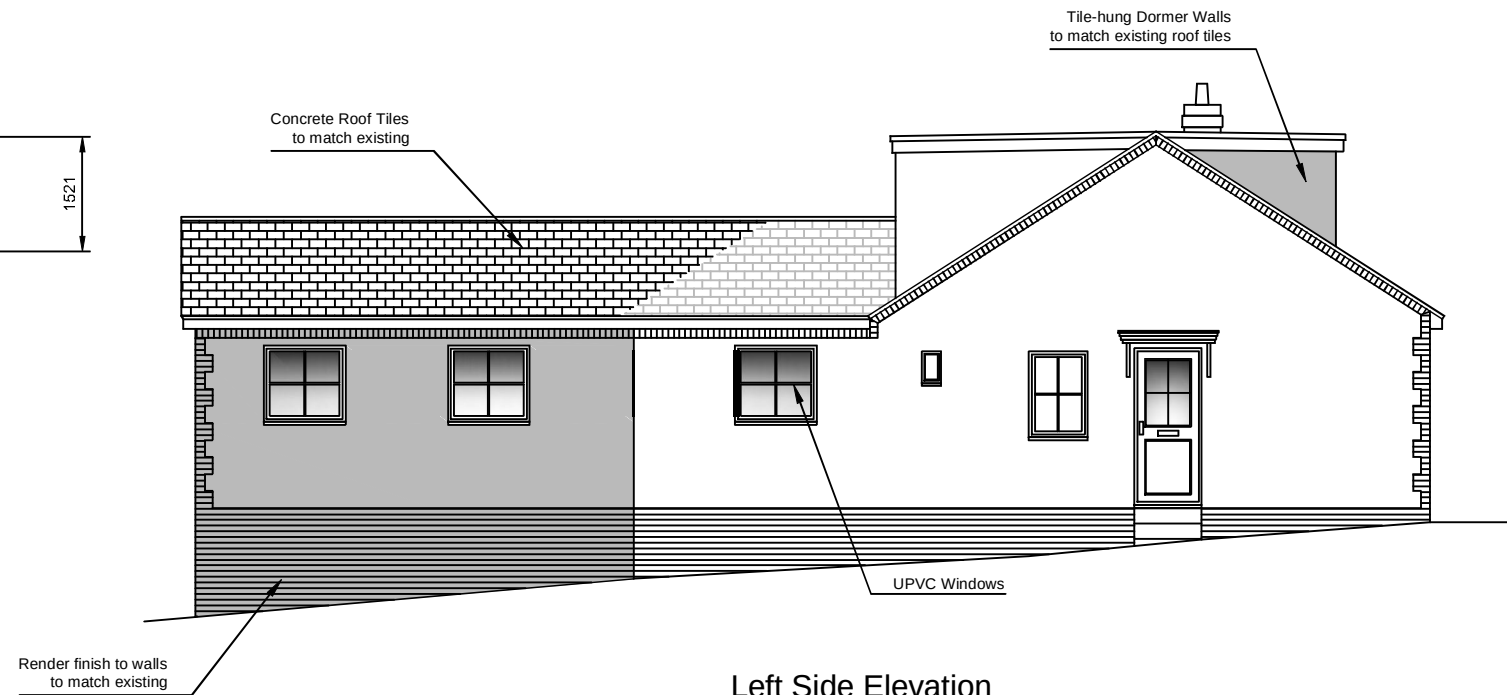

Left Side Elevation

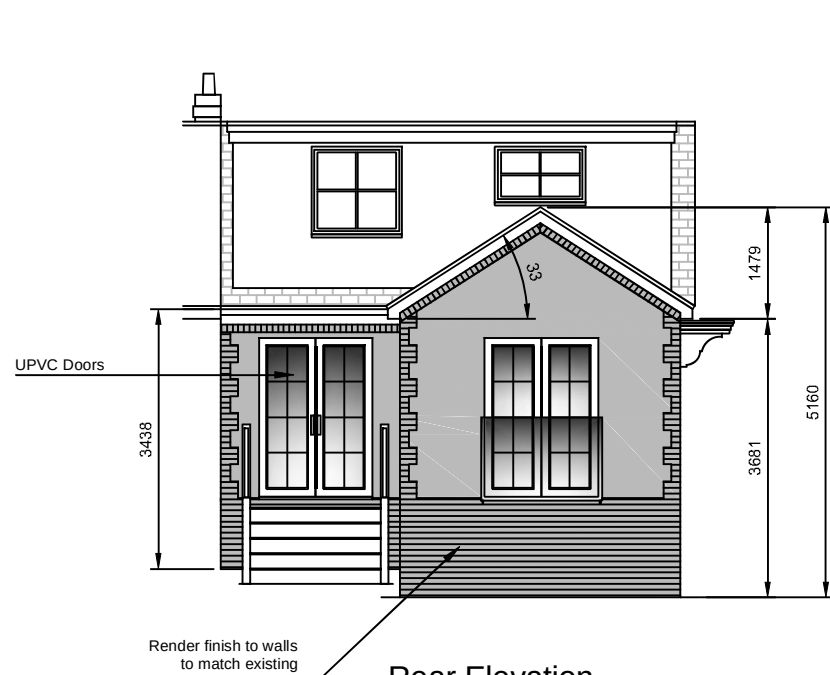

Rear Elevation

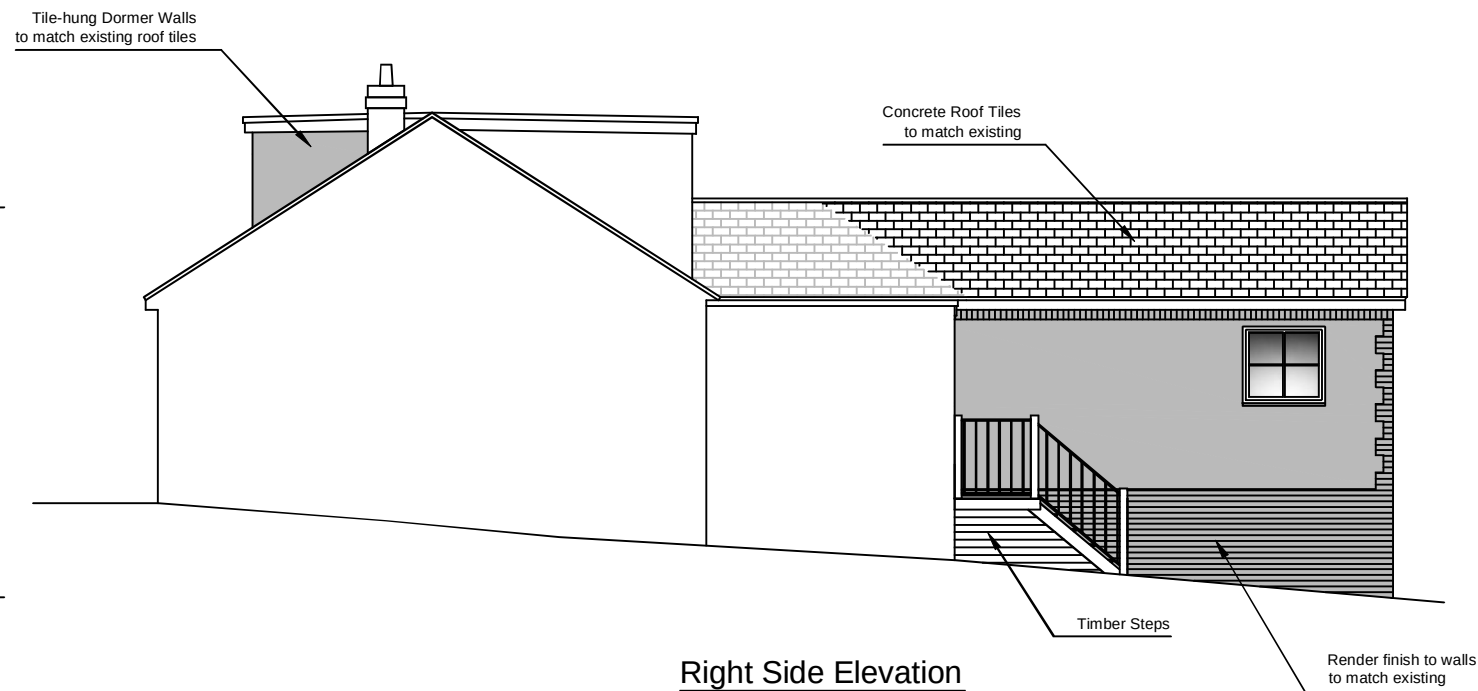

Right Side Elevation