
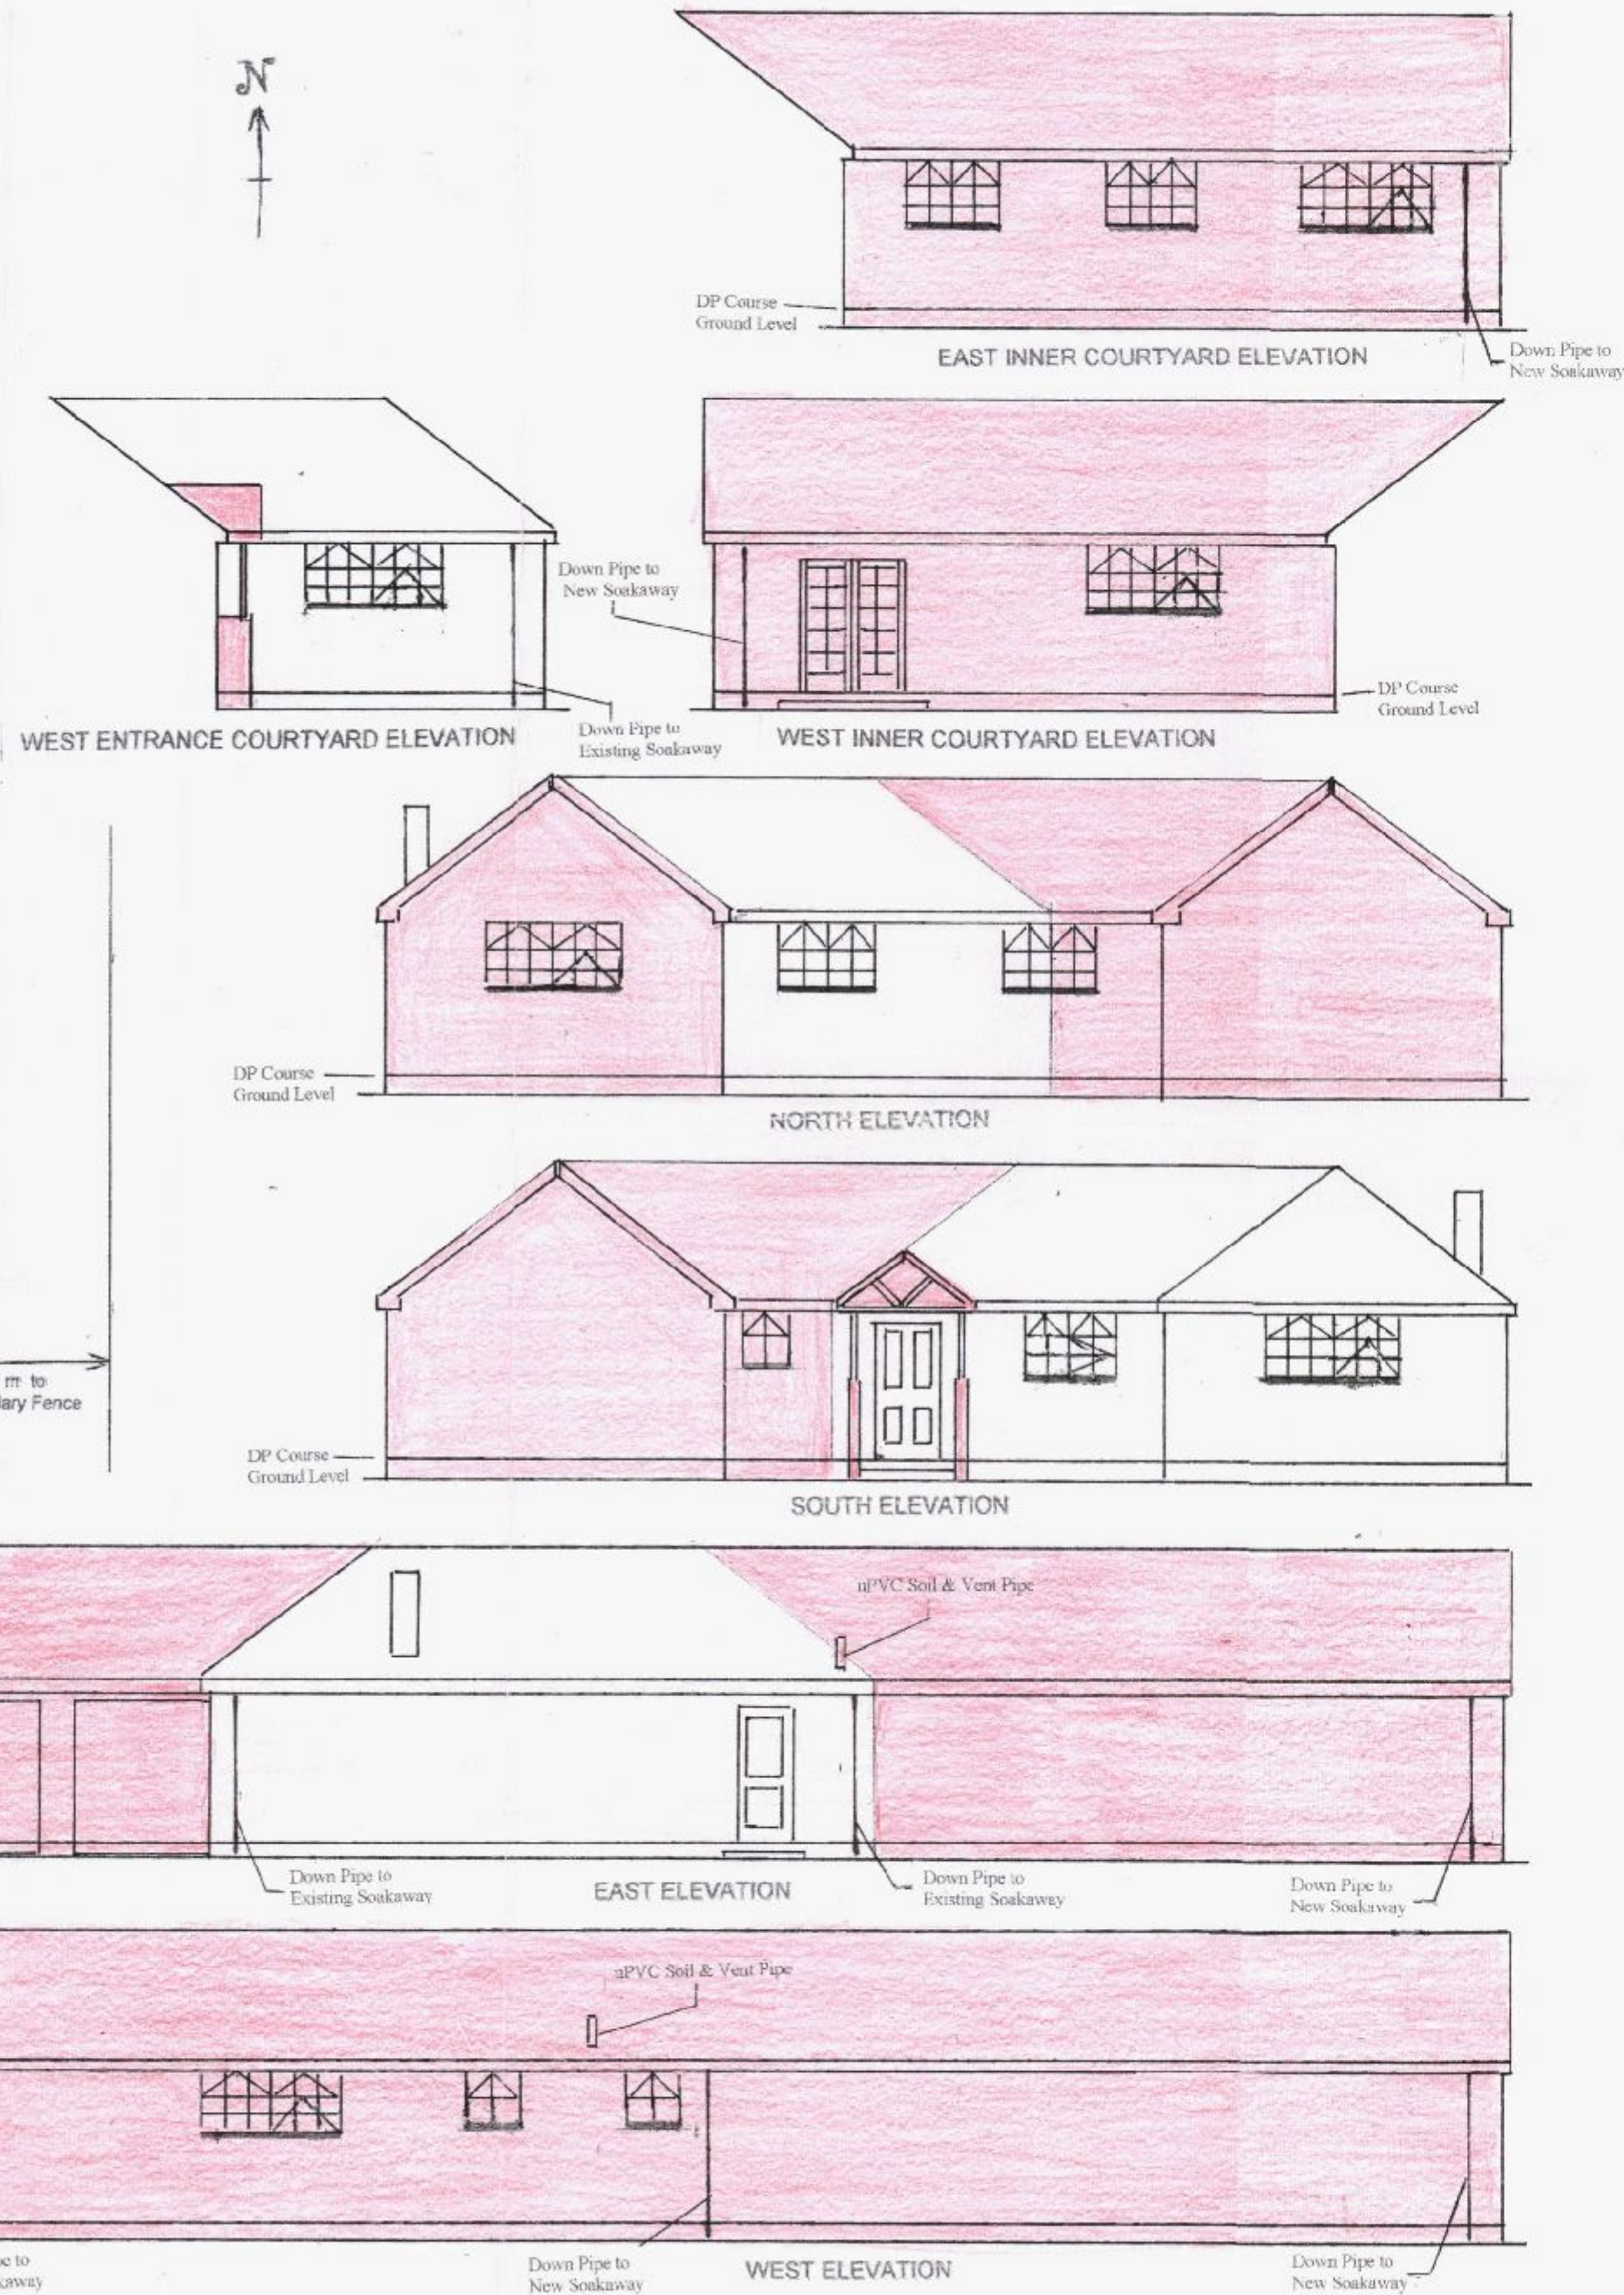


SUPERSEDED

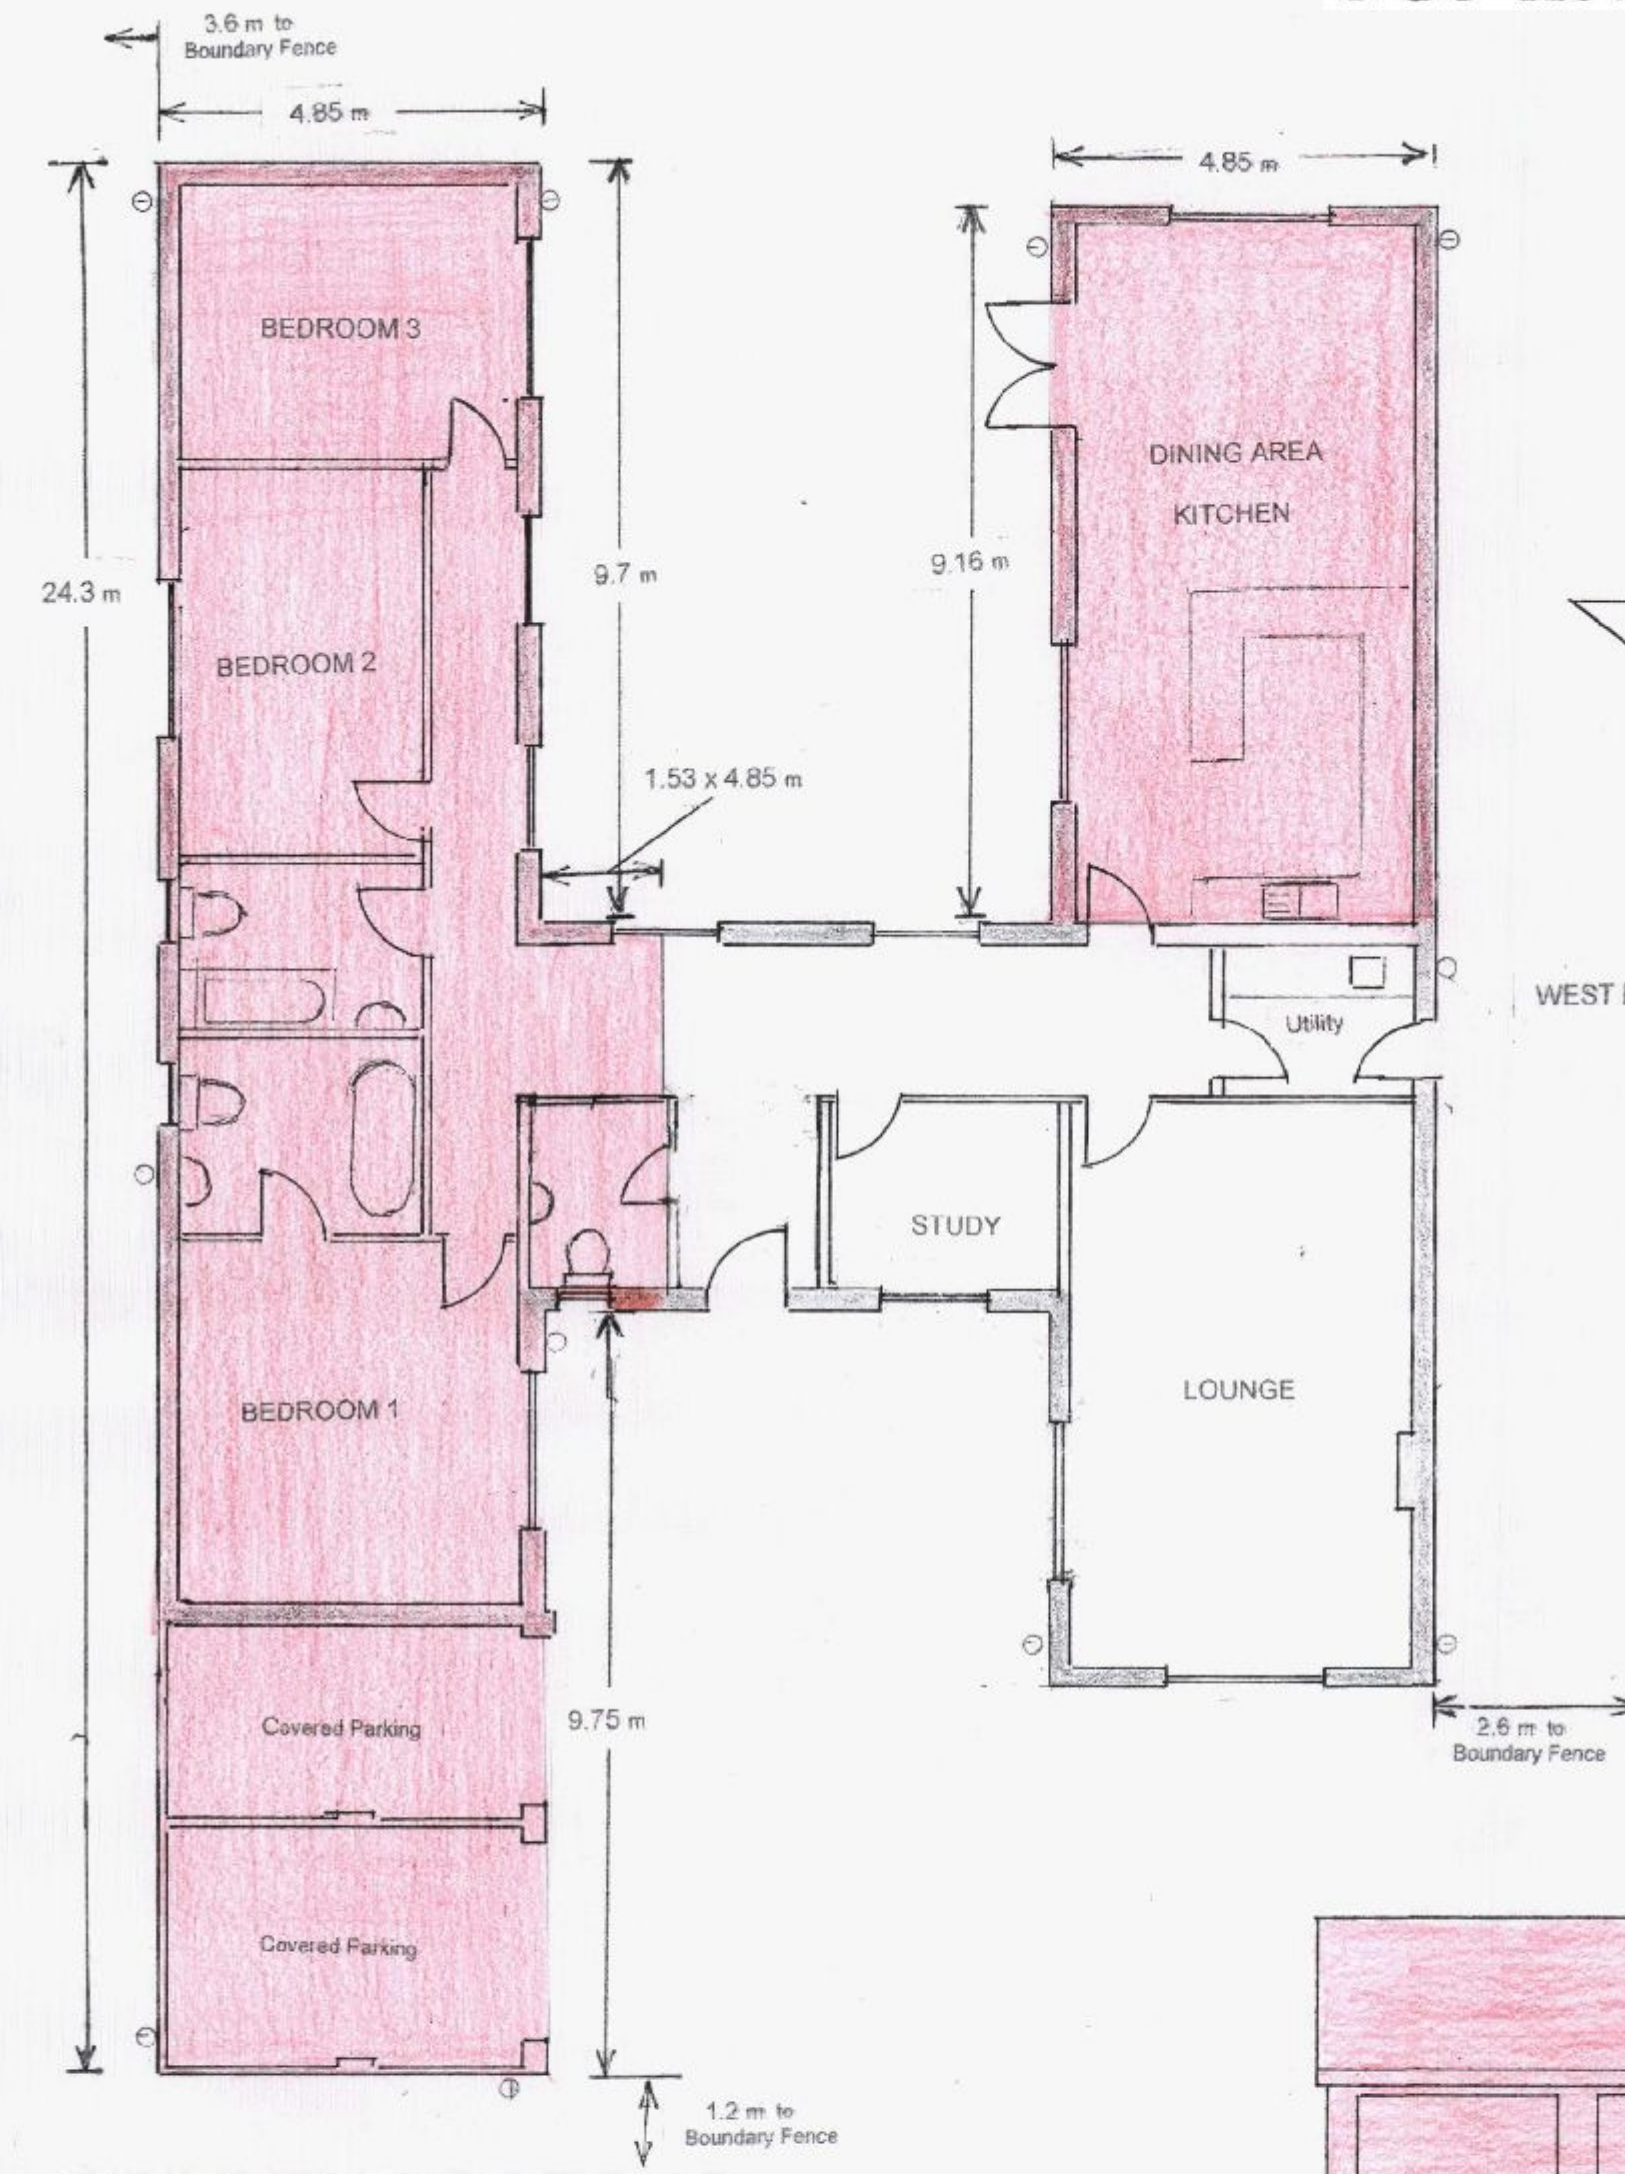

SCHEDULE of PART DEMOLITION & PROPOSED ERECTION of SINGLE STORY BUILDING 104 Seafrost Hayling Island Hampshire PO11 9HW

Construct Cavity Wall Face Brickwork with tiled roof Open Plan Kitchen/Diner in the Proposed East Wing & Bedrooms - Bathrooms & covered parking area in the Proposed West Wing

Face brickwork Hansons 65mm County Multi Smooth

Brown Concrete interlocking Roof tiles to Match Existing & Code 4 lead valley gutters

White Double Glazed PVCu A Rated energy saving Windows Lounge 2 number 1.07 x 1.925 m Study 1.07 x 1.925 m Bedroom 1 - 2 & 3 1.07 x 1.925 m Kitchen & Dining Area 1.07 x 1.925 m Passage 4 number 1.07 x 1.370 m Cloakroom 915 x 685 mm Bathroom 915 x 790 mm Utility Room 915 x 685 mm External tiled eills & internal PVCu Window boards

White Double Glazed PVCu A Rated energy saving Entrance Hall Front Door 836 x 1.981m Dining Area Double Doors 1.5 x 1.981m Utility Room Back Door 762 x 1.981m

Existing White painted brickwork & new 100 mm cavity block work to South Elevation Entrance Courtyard to be Sand & Cement Rendered & Decorated

Carefully take down remaining area of outer cavity painted brickwork to North Inner Courtyard Elevation & reconstruct in new face brickwork incorporating cavity insulation

Demolish non-load bearing walls in the Original building & change existing layout with 100 mm lightweight block to form Utility room - Lounge Study - Entrance Hall and Cloakroom

Approximate area of Proposed Building including covered parking area 170 square meters minus area to be demolished or taken down 47 square meters Additional area of build on plot 123 square meters

23 DEC 2011
RECEIVED

Mr & Mrs W Longmire
3 Purbrook Way
Purbrook
Waterlooville
Hampshire PO7 8BE
02392 614826

Scale 1: 100

All Dimensions must be Checked on Site and not Scaled from this Drawing

Date 21st December 2011

drawn S A Webb

PLAN & ELEVATIONS OF PROPOSED SINGLE STORY BUILDING

drawing number 1220 / 2