



front elevation

side elevation




side elevation


rear elevation



Site Layout 1:200

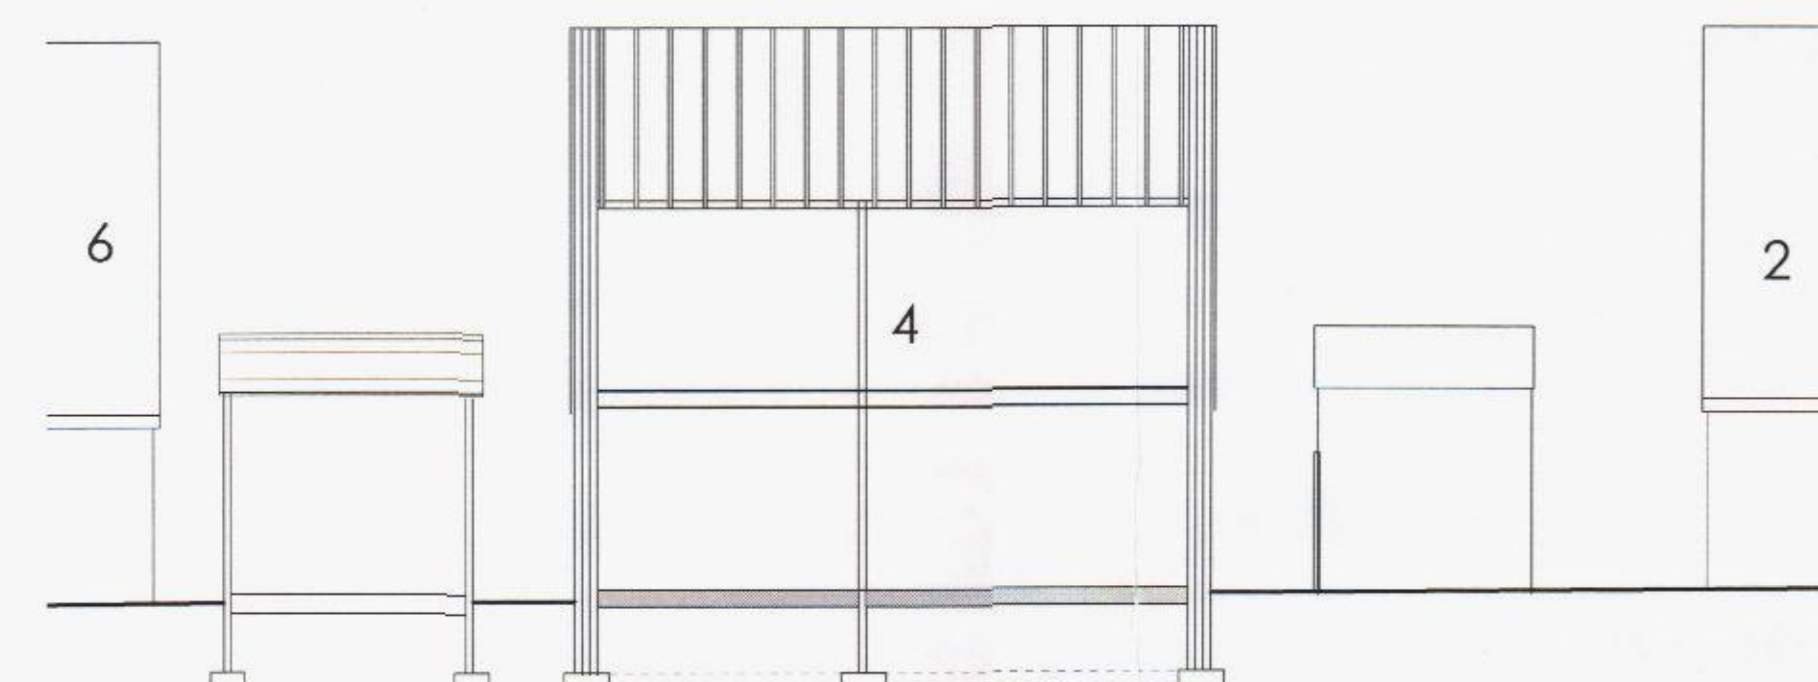

Site Section 1:100

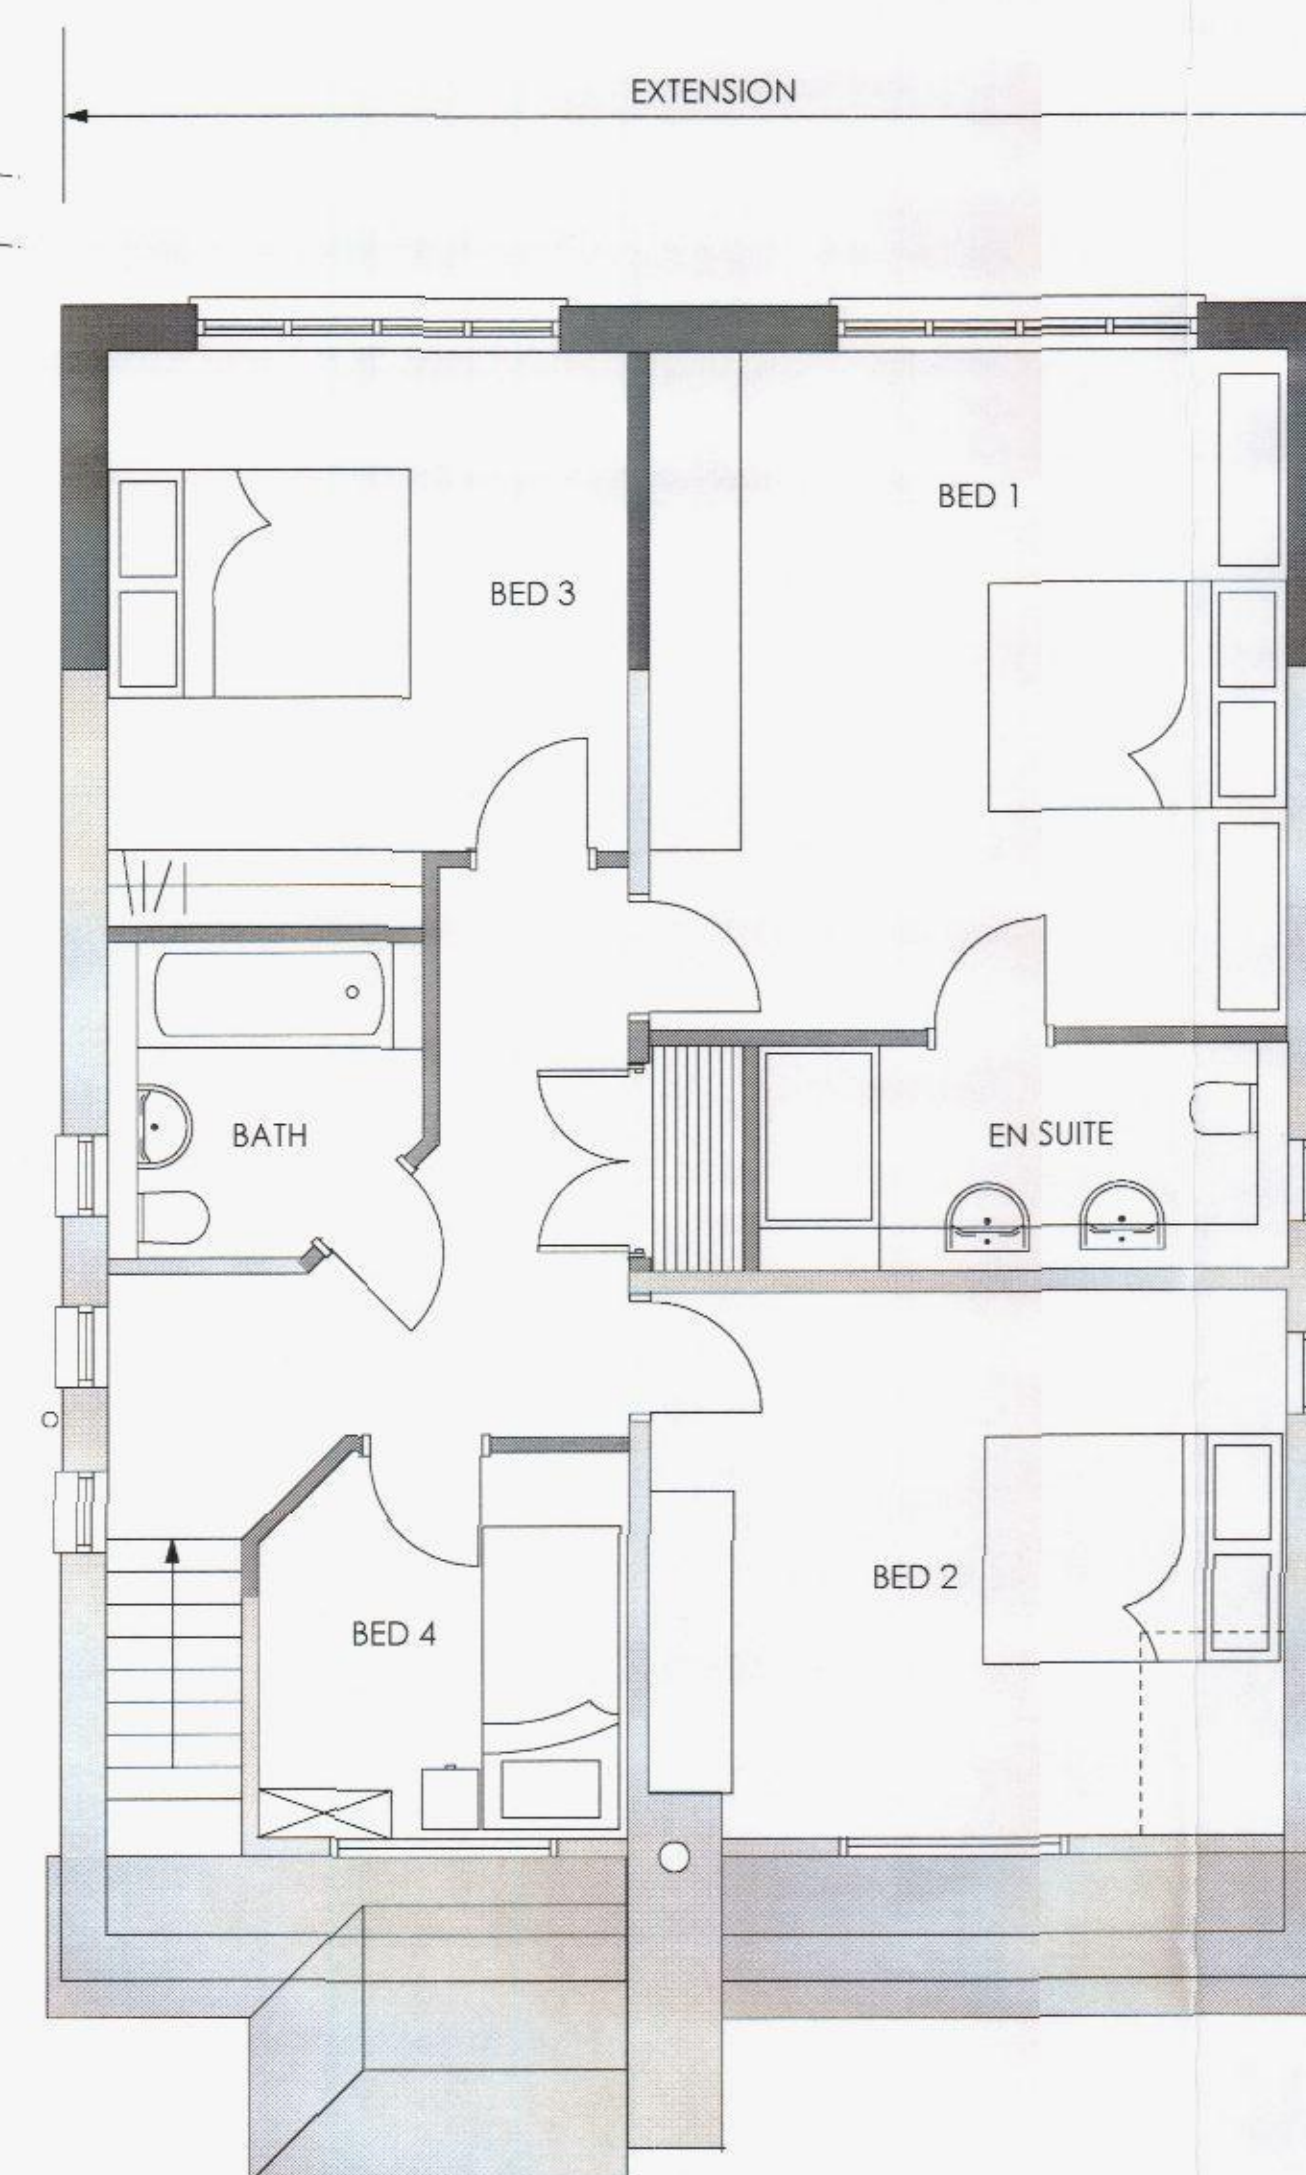

first floor plan



ground floor plan

NOTES

materials

ROOF
Replace existing concrete tiles with clay terracotta.

DORMER
Replace existing tile hanging with timber Cedar shiplap boarding


WALLS
facing brick to match existing

ENTRANCE DOOR
upvc

WINDOWS/FACIAS
upvc



Location 1:1250

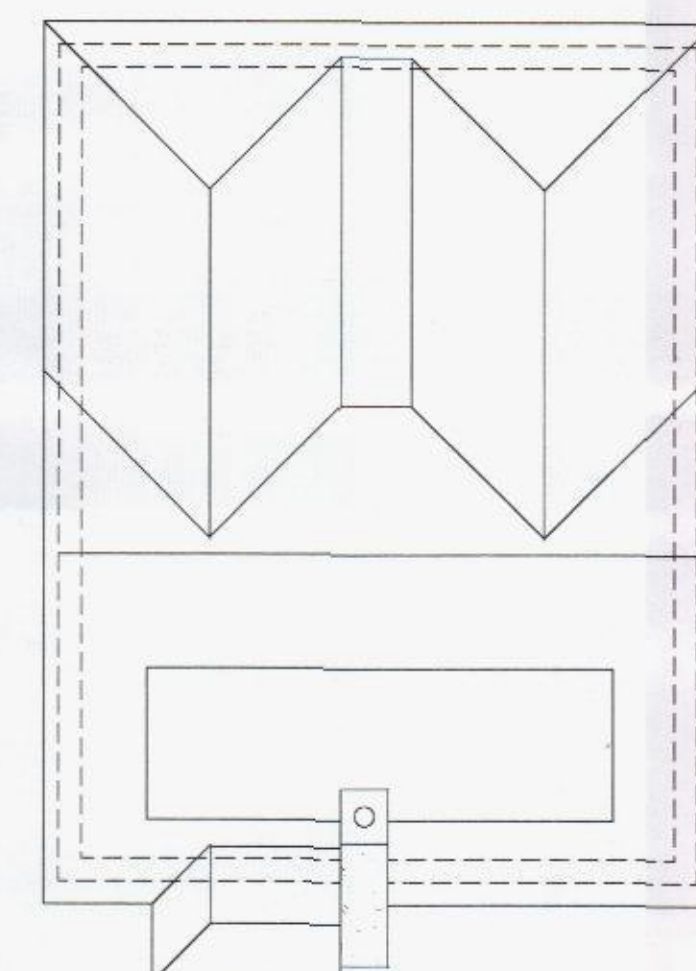

Roof Plan 1:100

0 1 2 3 4 5M
@1:100

REVISIONS

HAVANT BOROUGH COUNCIL
07 AUG 2013
RECEIVED

PROPOSED PLANS, ELEVATIONS, SITE PLANS

TITLE
4 ST HELENS ROAD
HAYLING ISLAND
HANTS

SCALE: 1:50 1:100 1:200 1:1250
DATE: JUNE 2013

DRWG NO: DY/1402

REV NO: -

D.ALLEN
Architectural Technician
62 Havant Road
Hayling Island, Hants PO11 0PY
Tel: (02392) 467620
E-mail: haylingplans@btinternet.com