
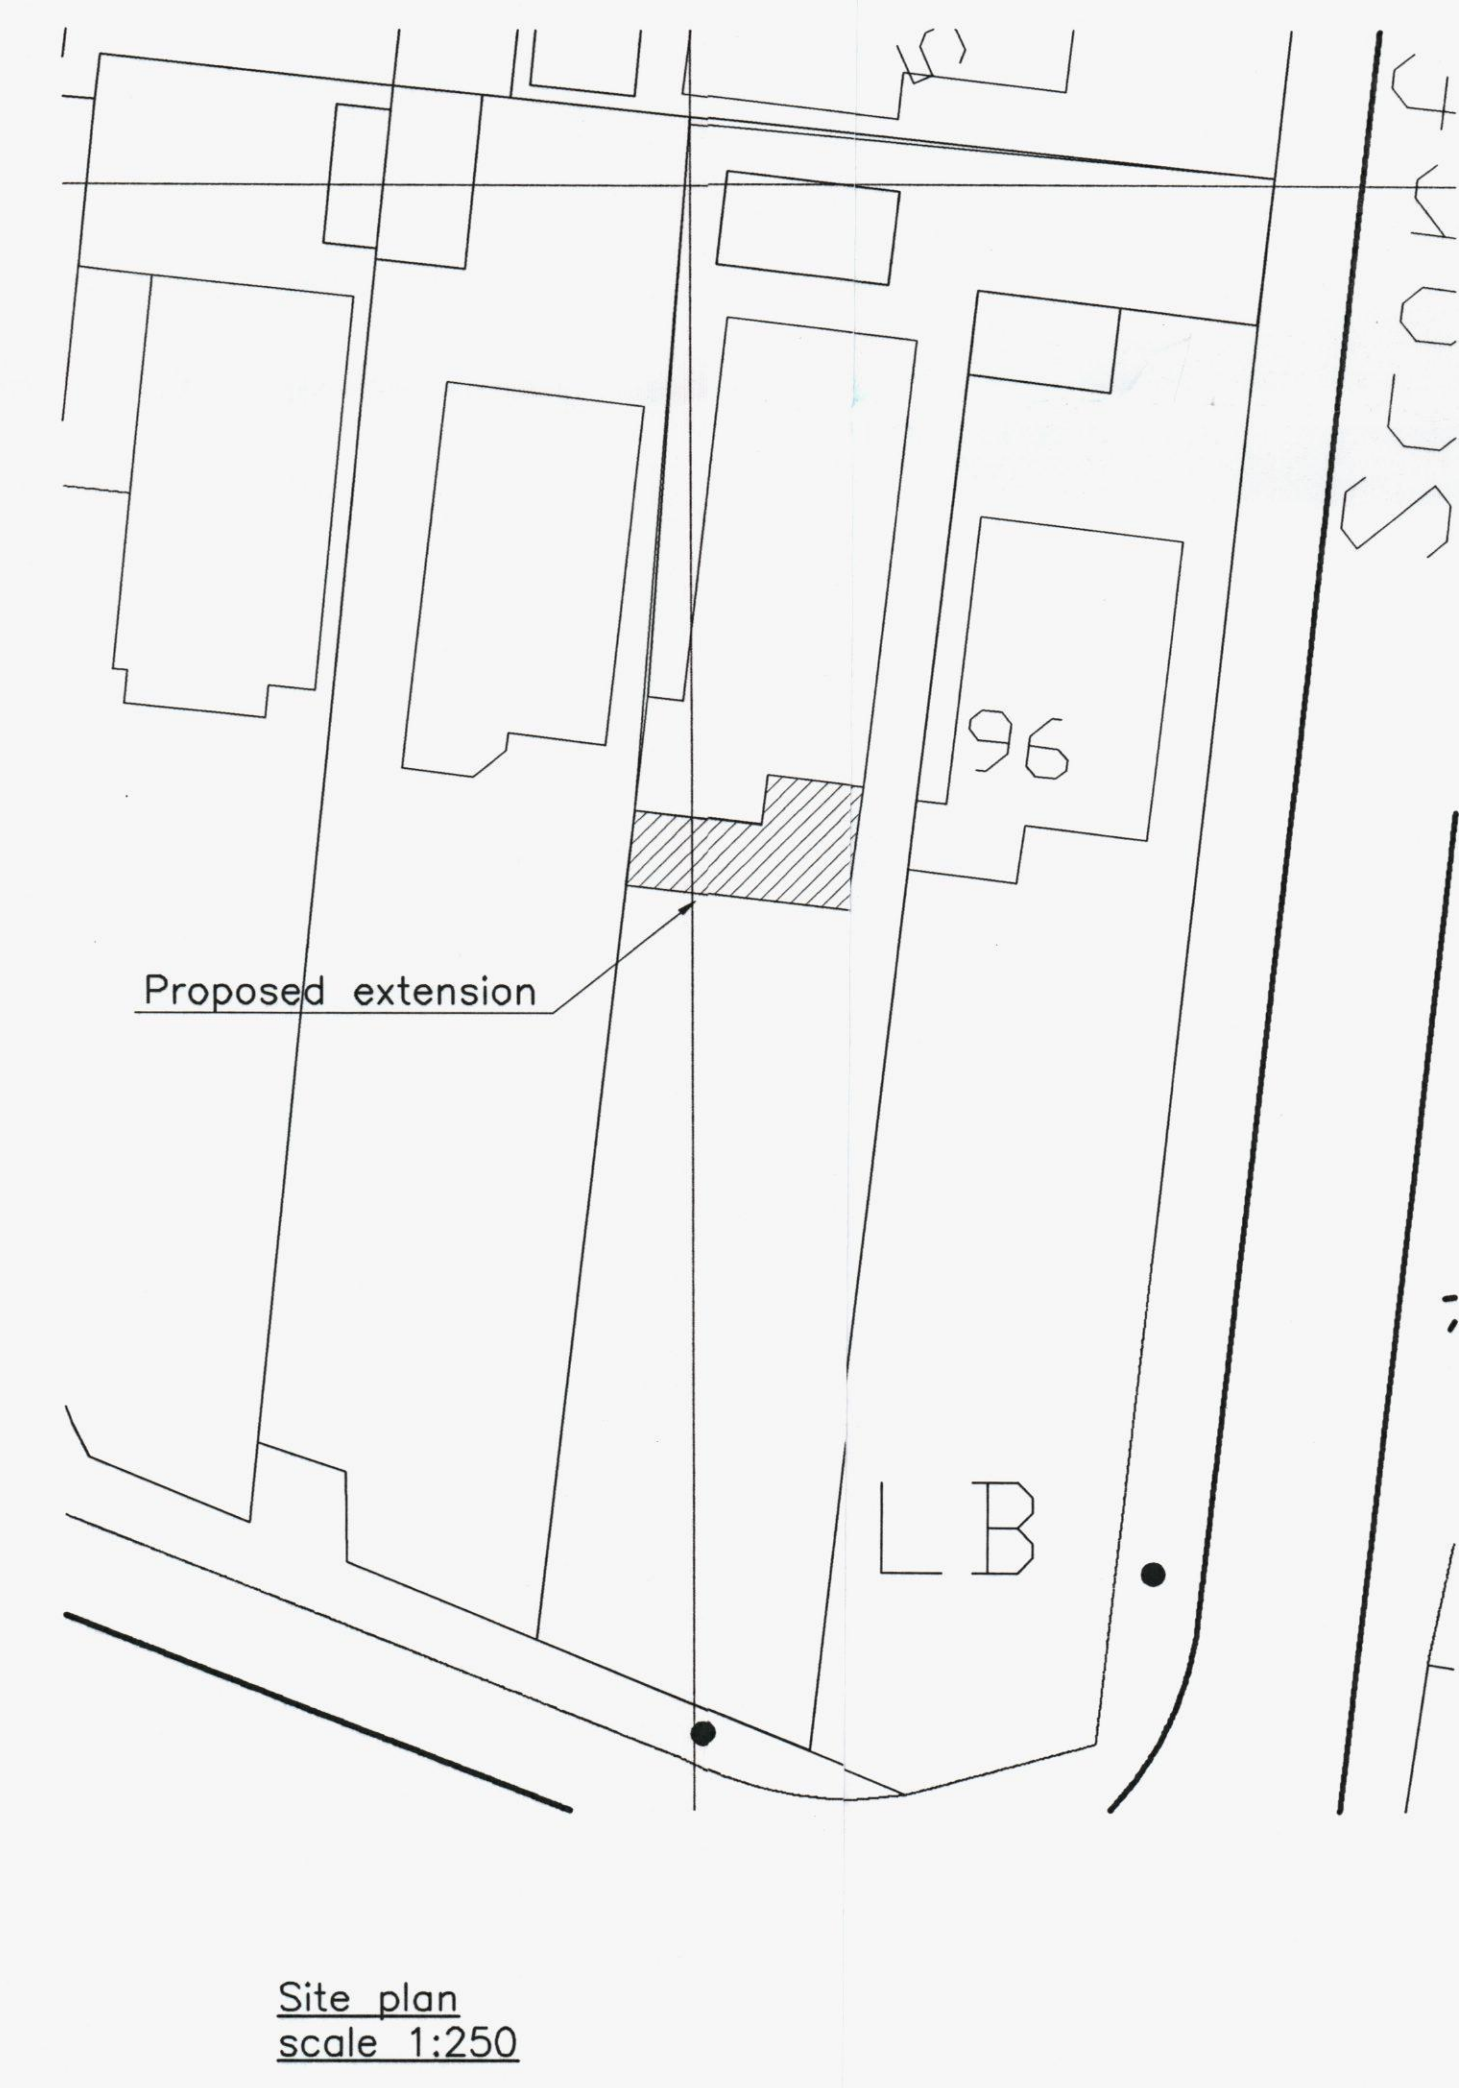
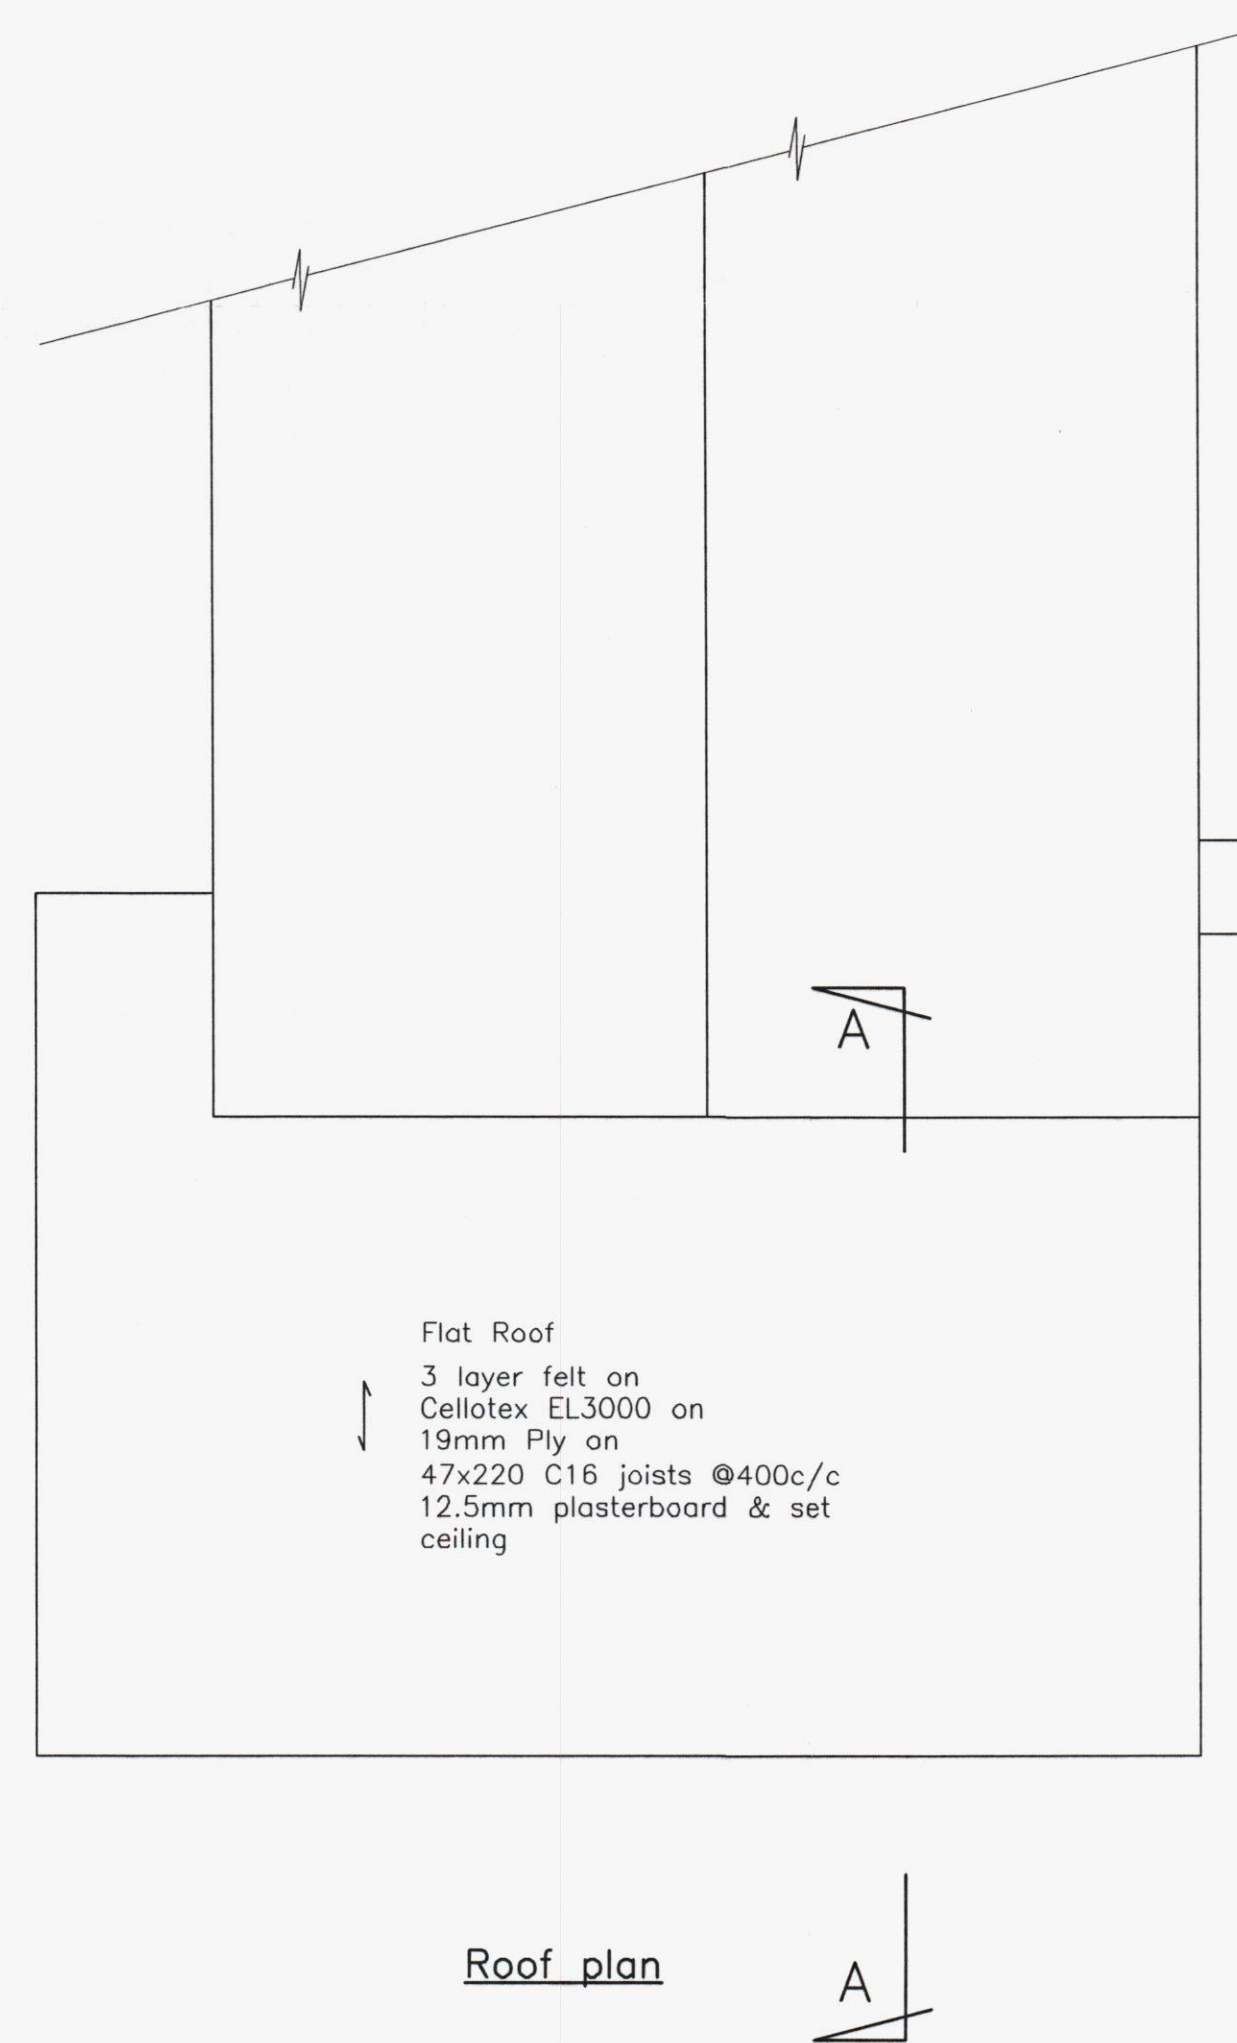
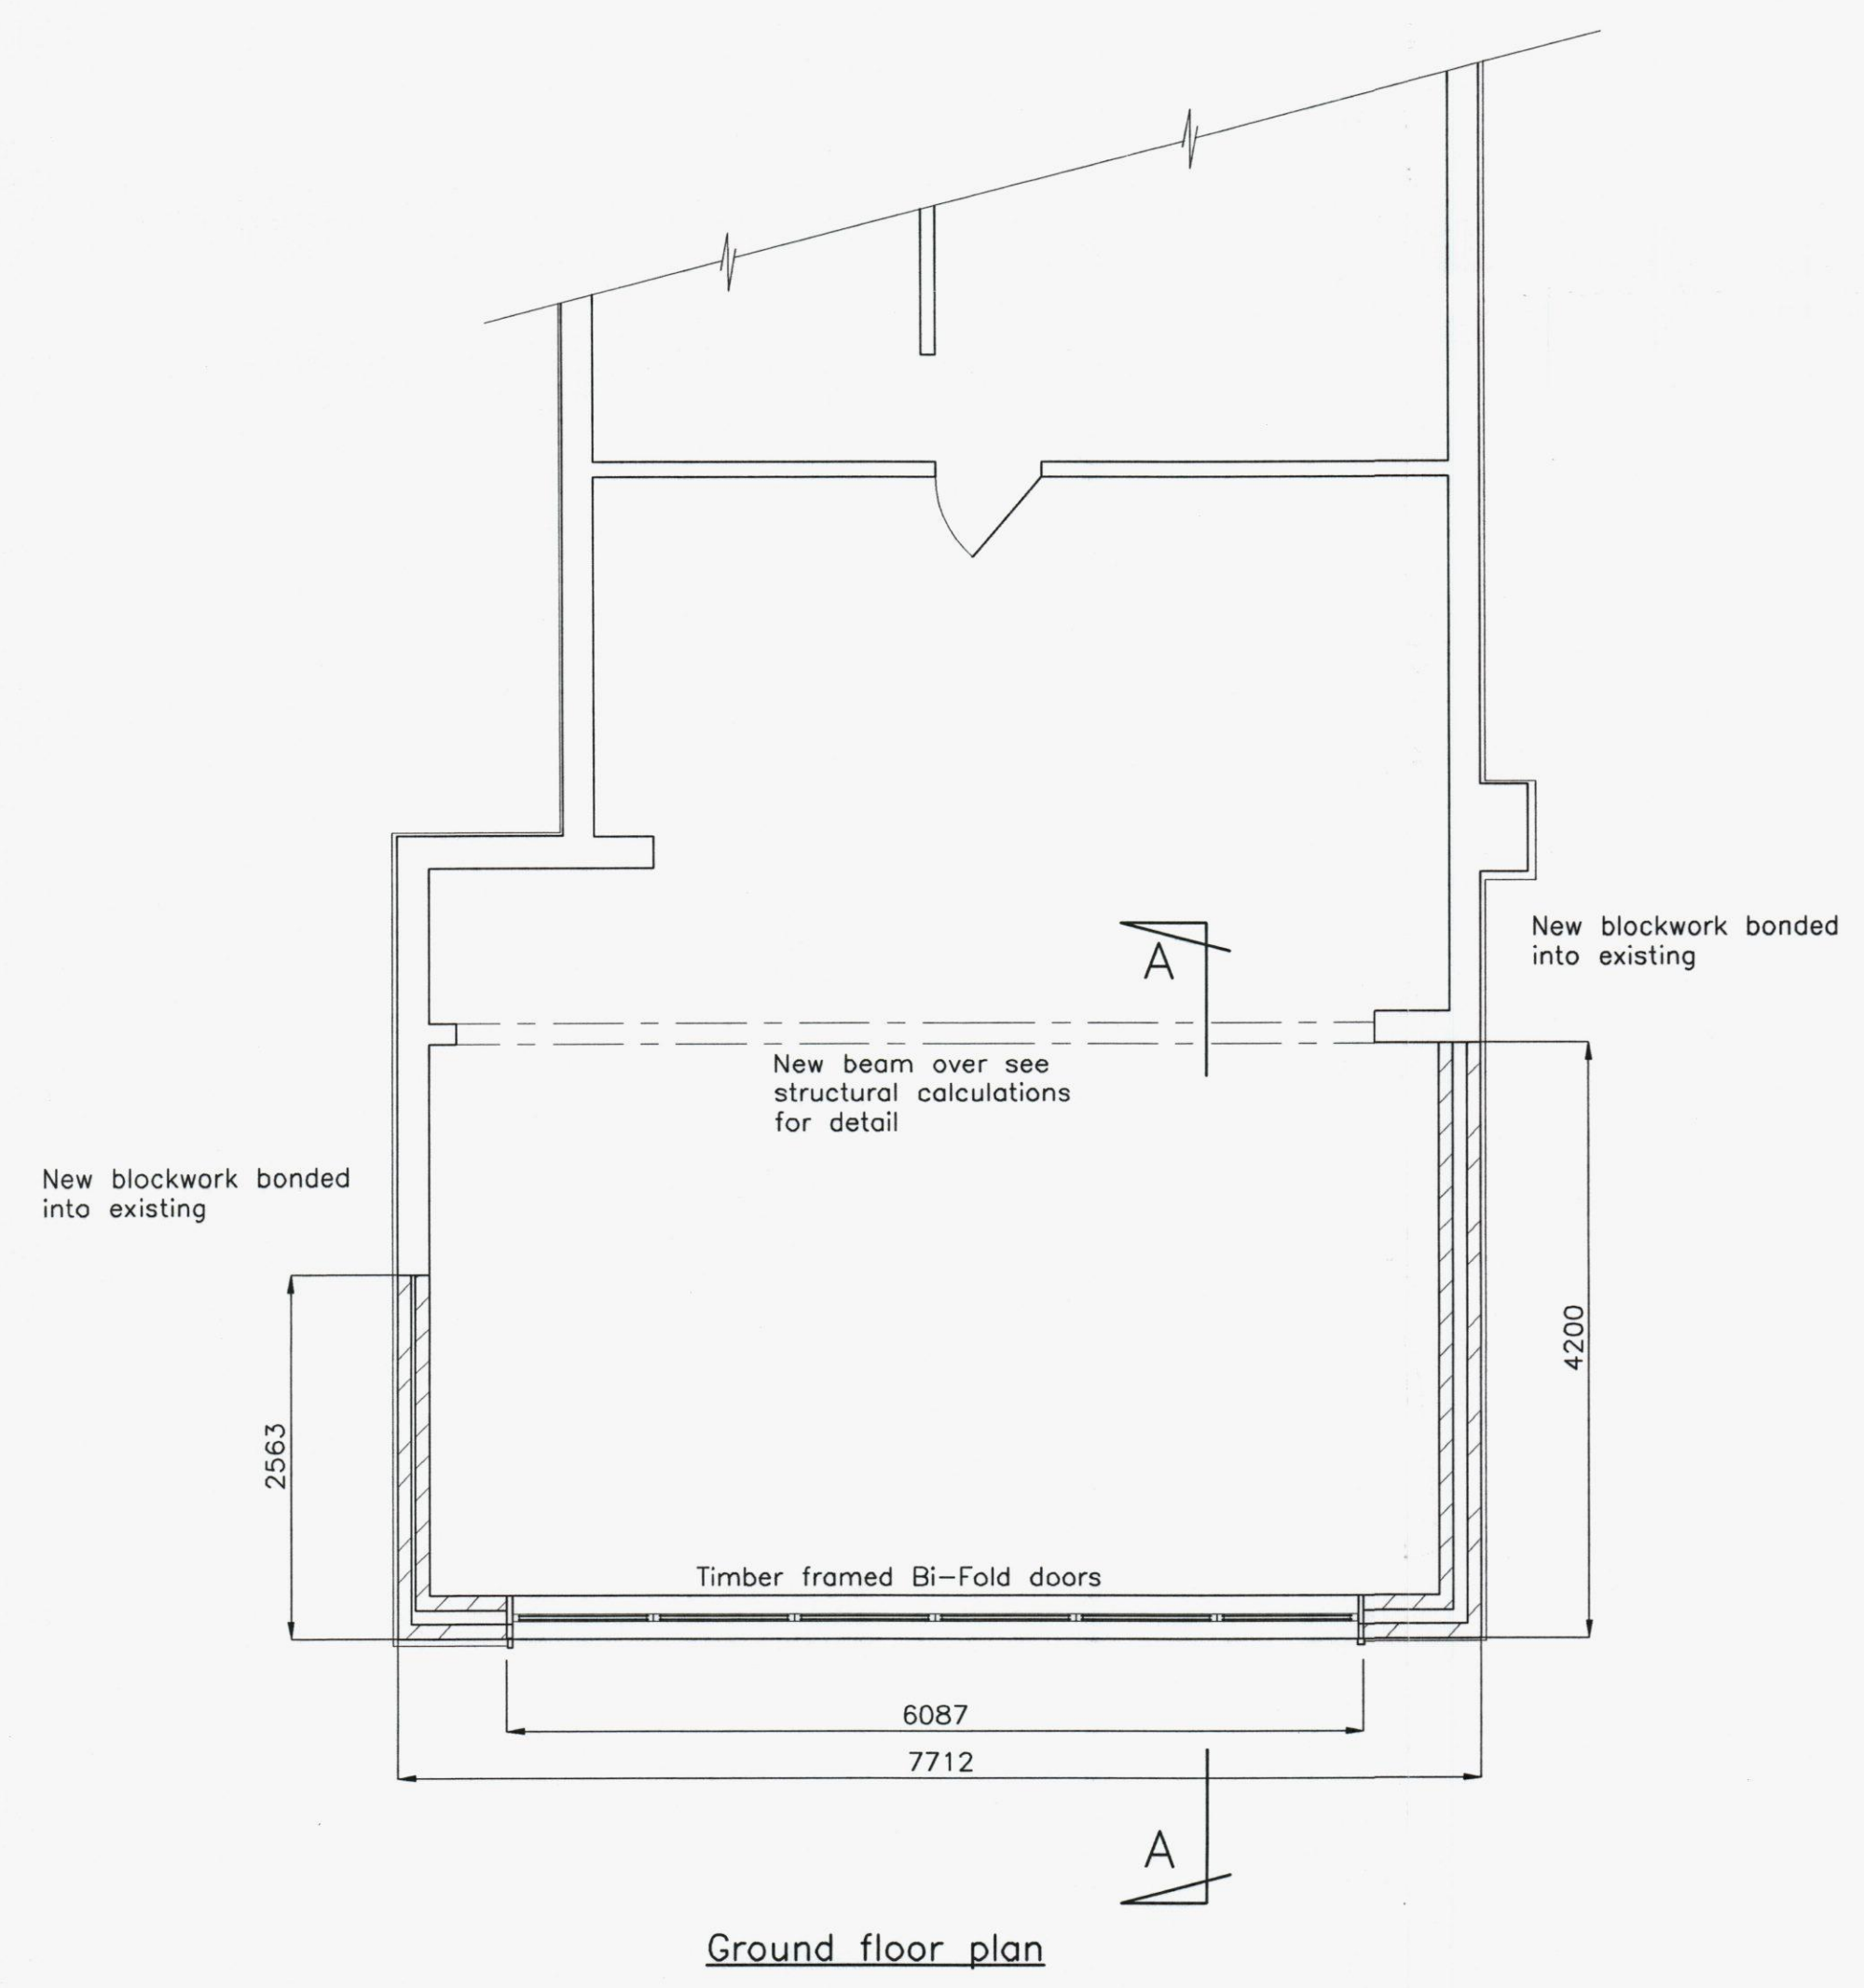


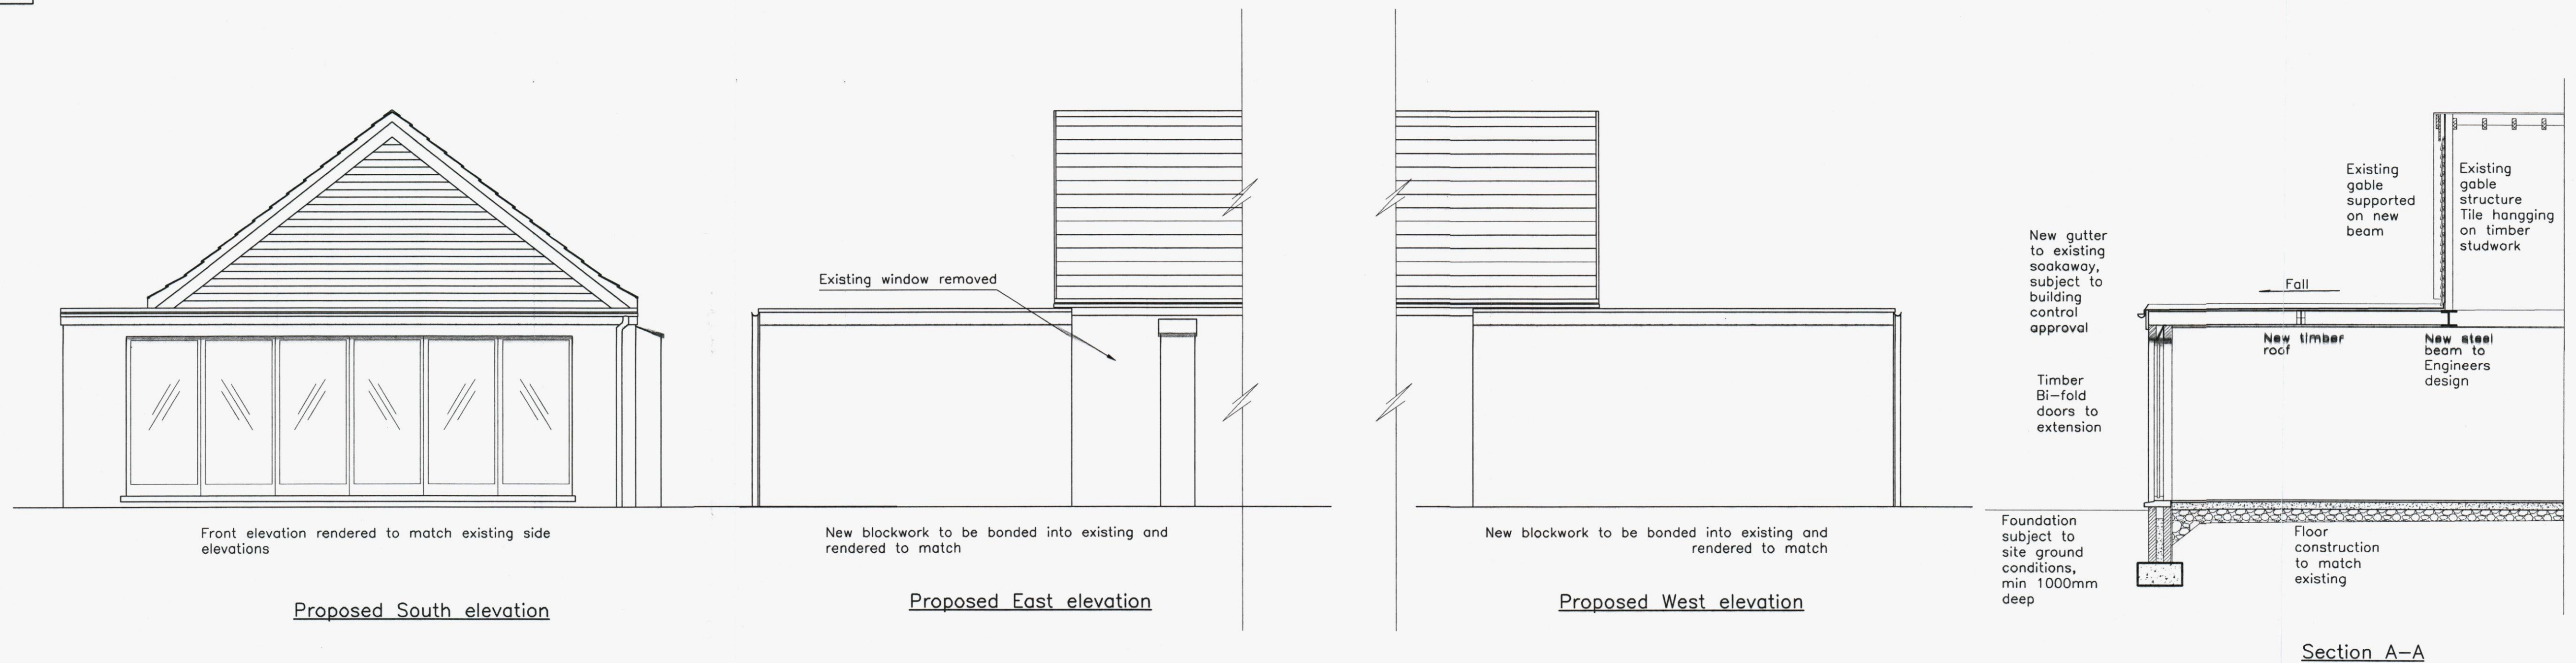

HAVANT BOROUGH COUNCIL
17 JAN 2013
RECEIVED

A	West elevation added	MG	-	Jan'13
Rev	Description	By	Chd	Date
Barron & Partners CONSULTING CIVIL AND STRUCTURAL ENGINEERS 382 Winchester Road, Bassett, Southampton, SO16 7DH Tel: (023) 8070 5155, Fax: (023) 8070 4333 E-mail: admin@barron-and-partners.co.uk Web: http://www.barron-and-partners.co.uk				
Client Mr. K. Ford				
Architect -				
Project Title 98, Sea Front Hayling Island				
Drawing Title Proposed extension				
Issue Status for Planning				
Date Nov.'11	Scale 1:50	Drawn MG	Checked -	
Project No. 9672	Drawing No. 002	Revision A		