


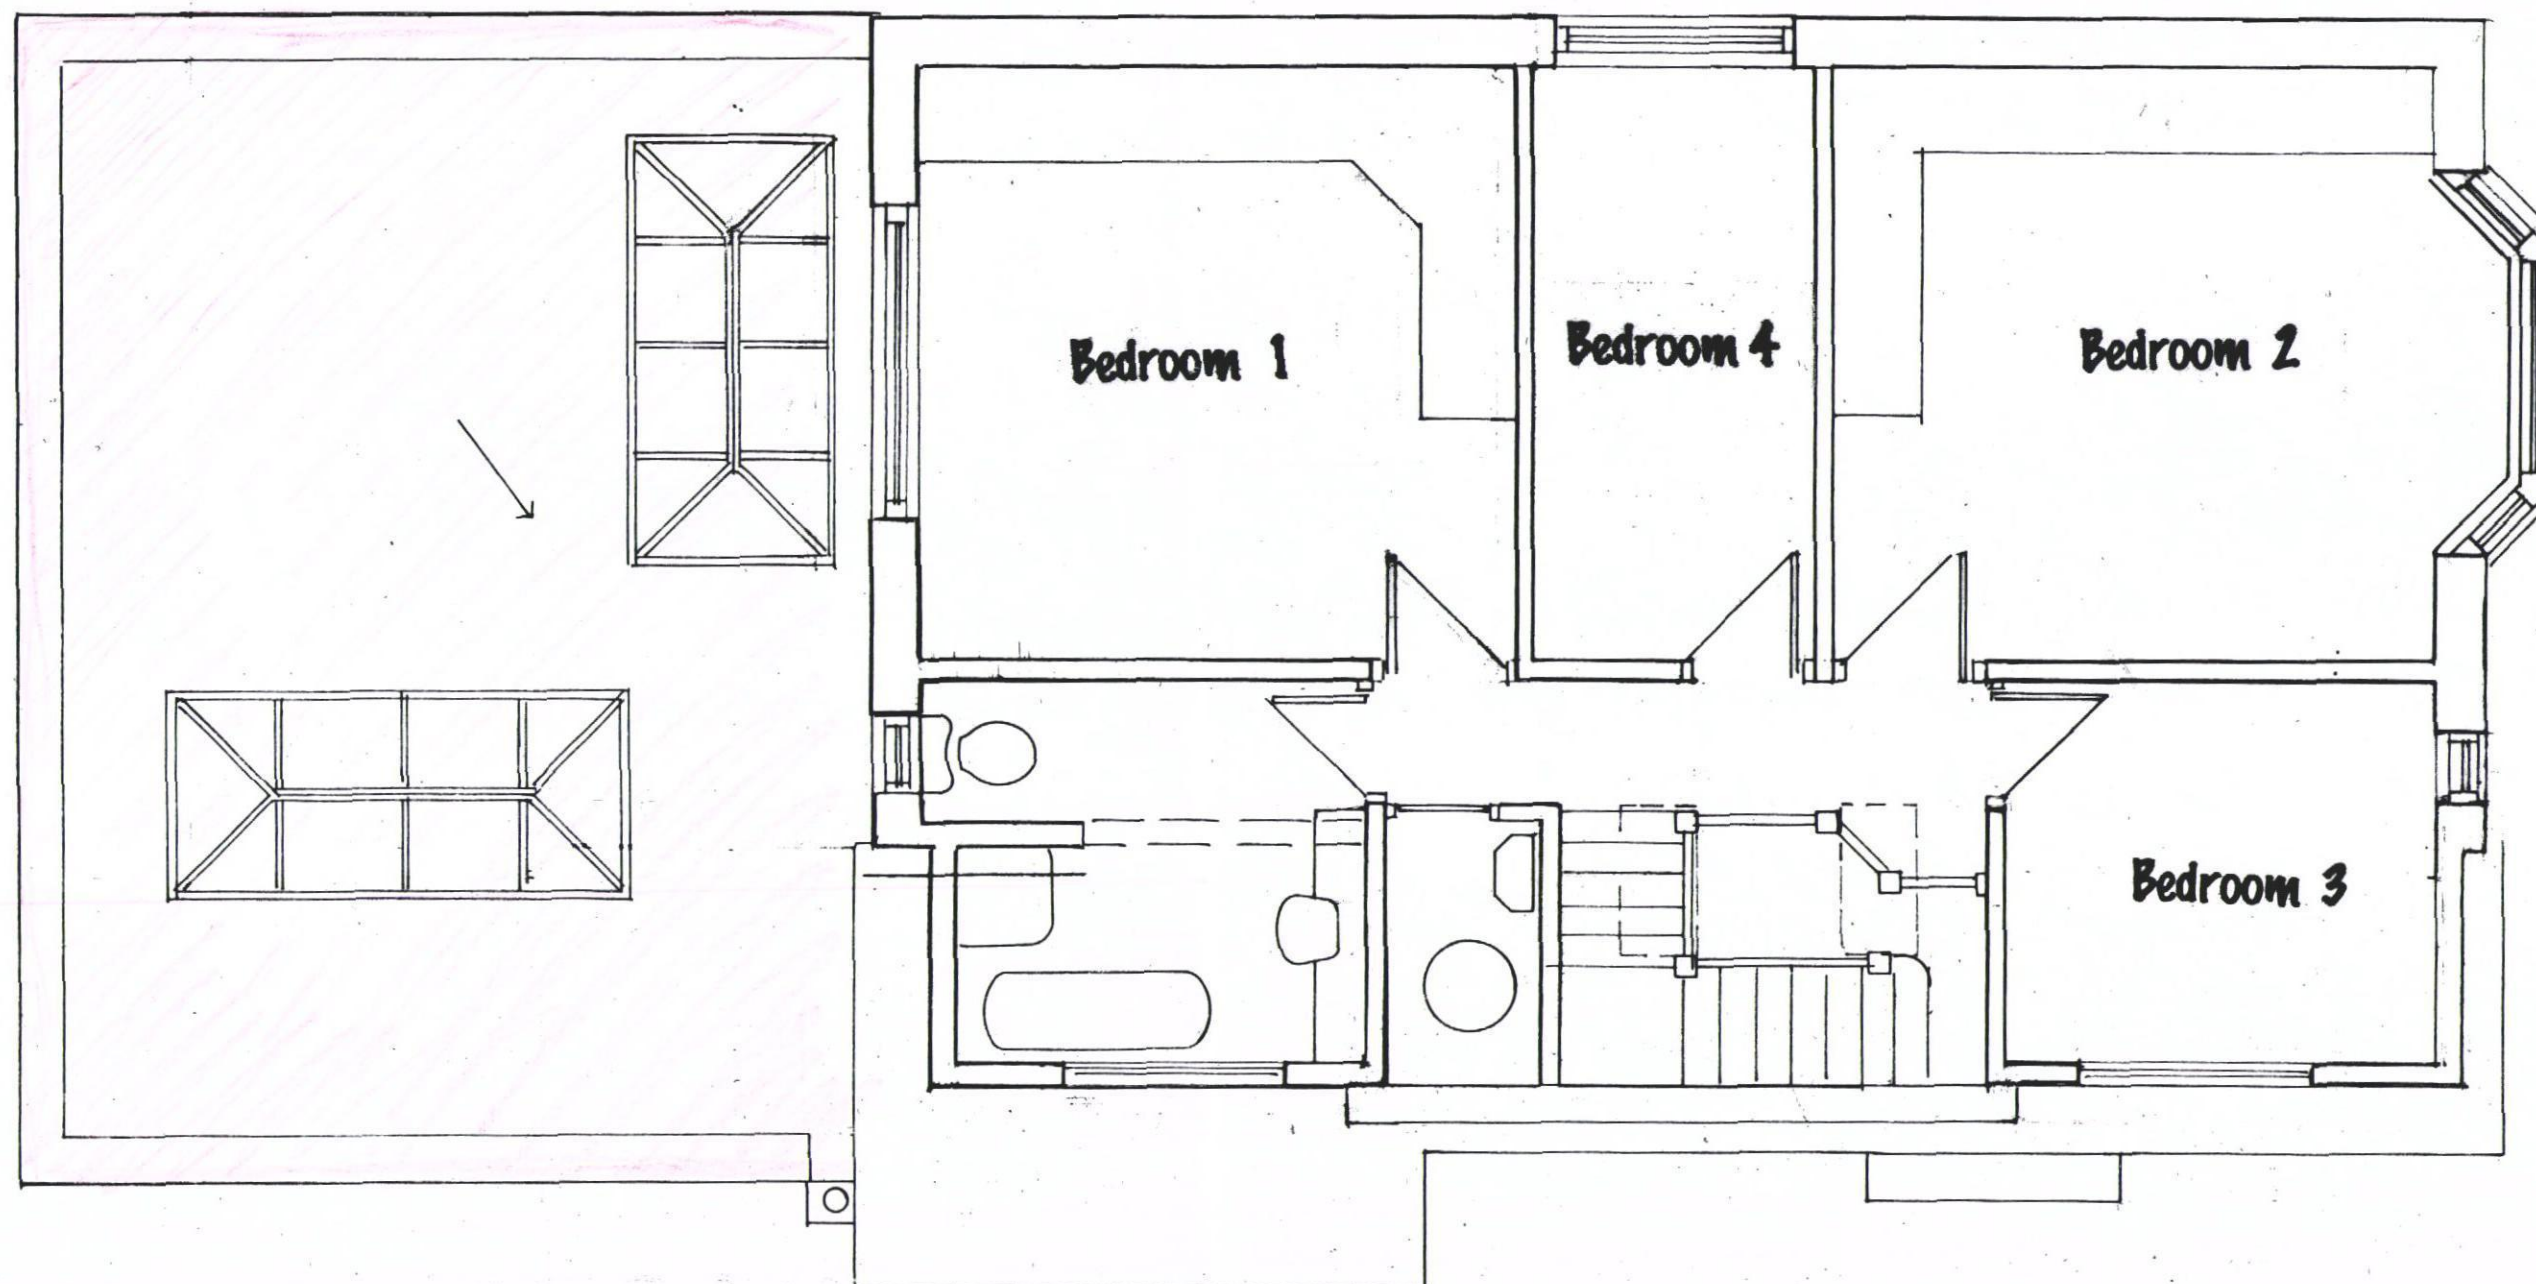

FIRST FLOOR PLAN

SCALE-1:50

0 1 2
SCALE 1:50 METERS

PROPOSED WORKS AT
13 The Crest, Widley, Waterlooville, PO7 5DG

For: Mr. and Mrs. Sullivan,
13 The Crest
Widley,
Waterlooville
PO7 5DG

Date: 2012

Scale: AS SHOWN

Drawn: KIM

EXISTING

FIRST FLOOR PLAN

CREATIVE DESIGNS

Oaklea, Titchfield Lane,
Wickham, Portsmouth
PO17 5PQ Tel 01329 835992