

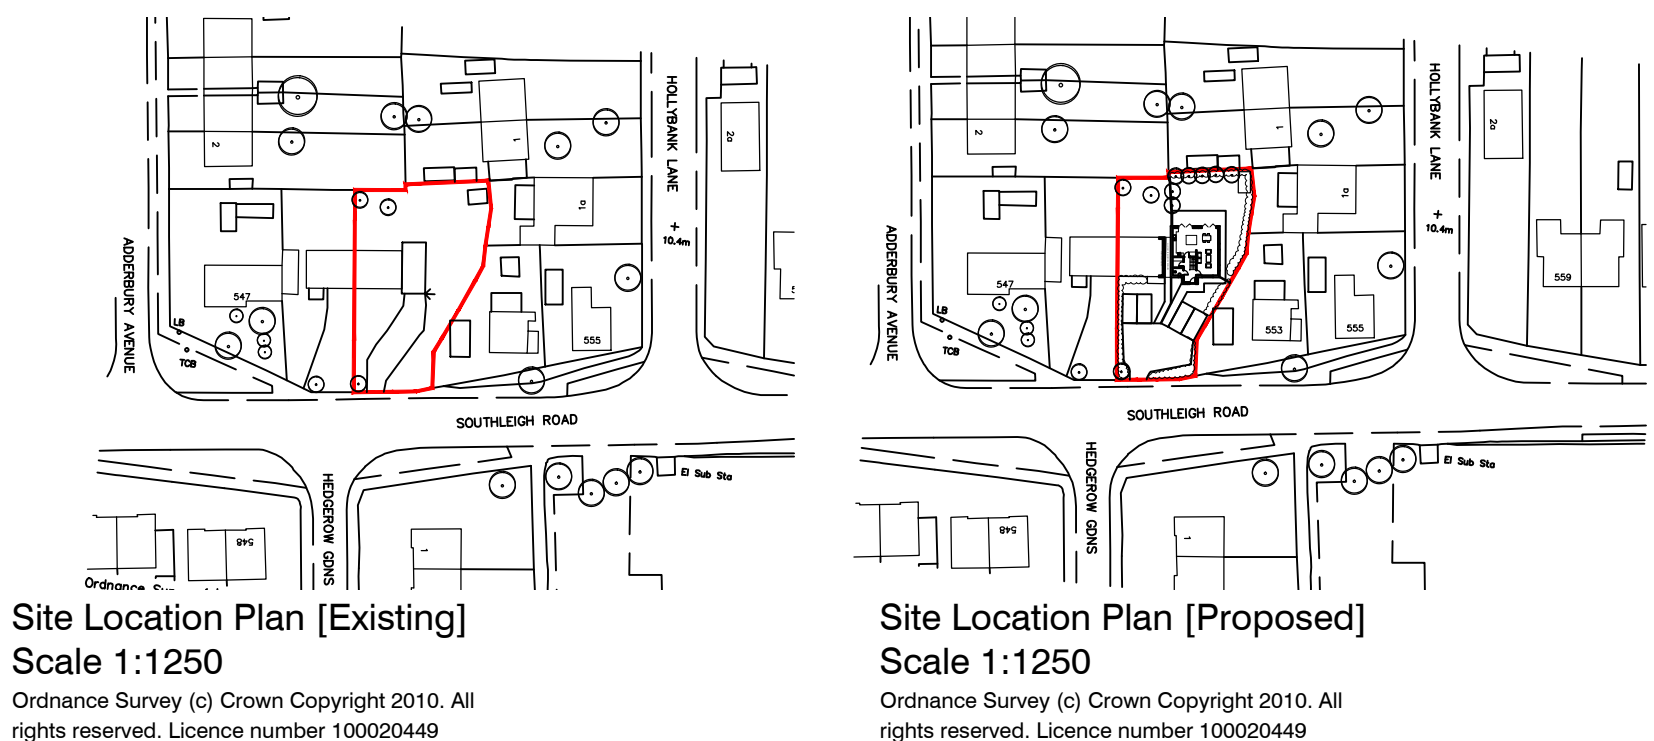


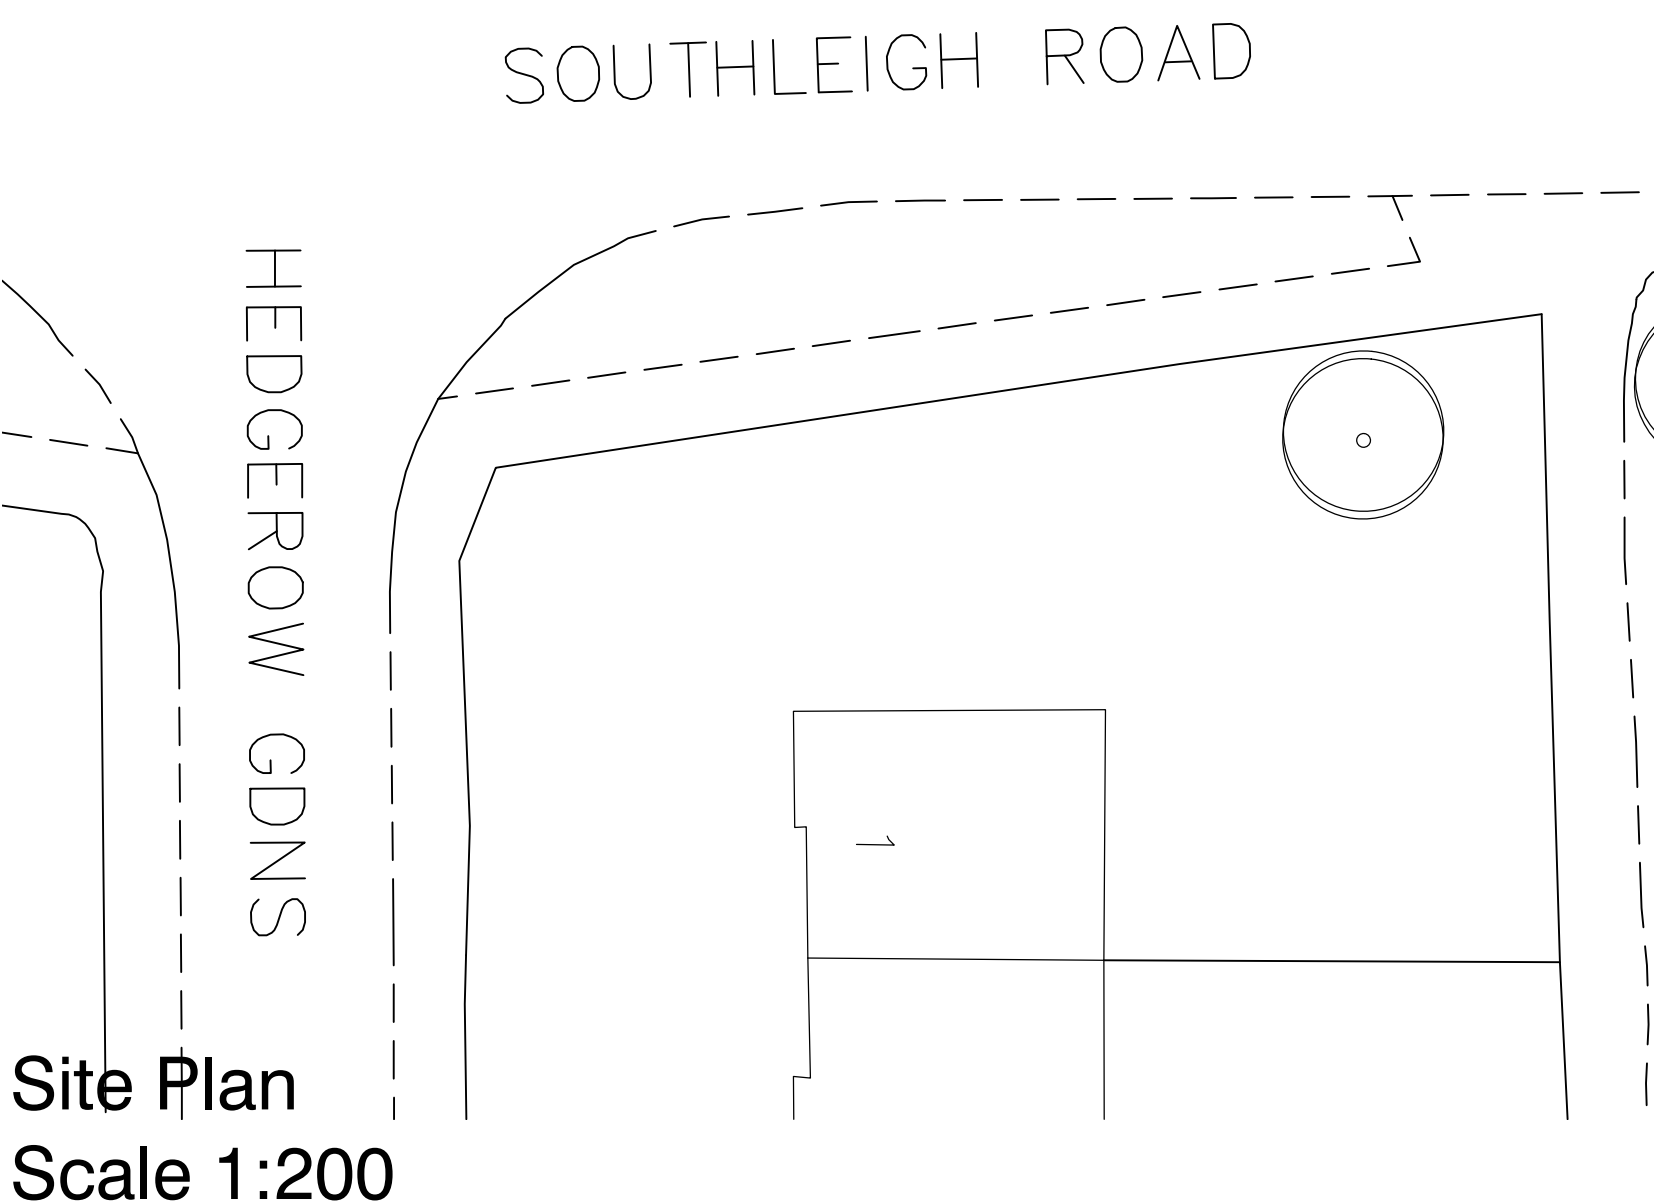


Site Location Plan [Existing]
Scale 1:1250
Ordnance Survey (c) Crown Copyright 2010. All rights reserved. Licence number 100020449


Site Location Plan [Proposed]
Scale 1:1250
Ordnance Survey (c) Crown Copyright 2010. All rights reserved. Licence number 100020449

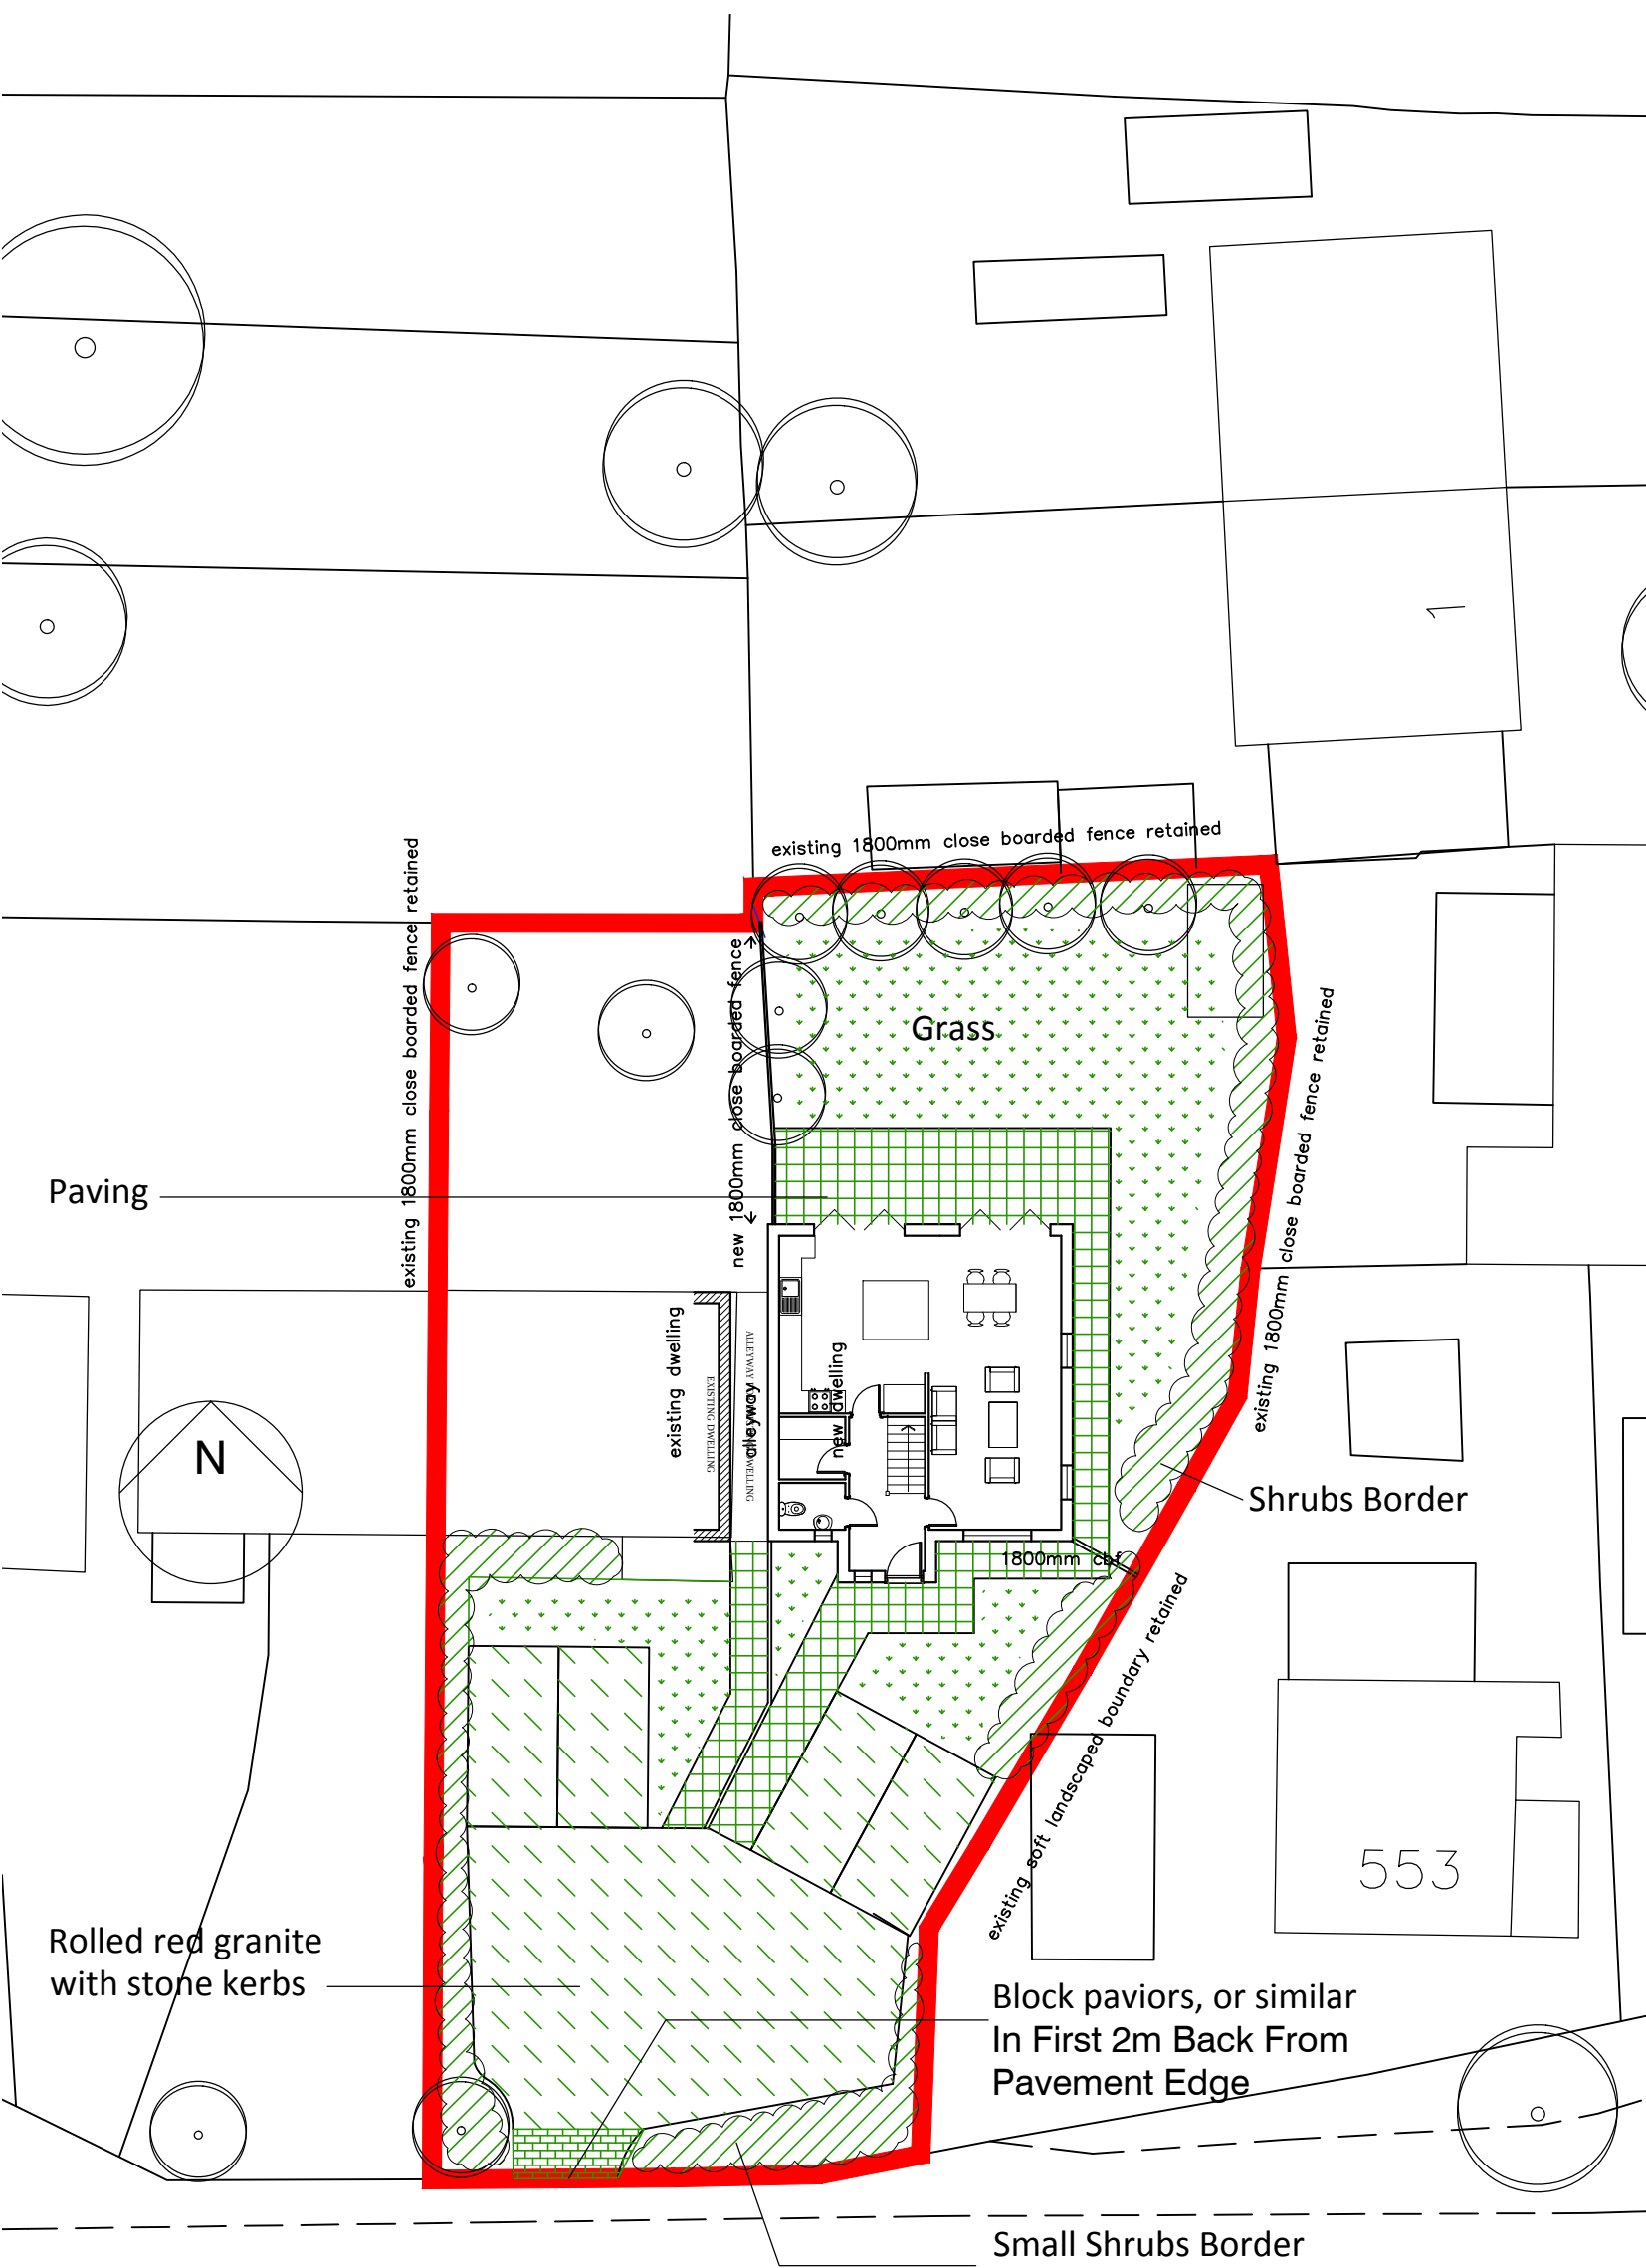

Site Plan
Scale 1:200

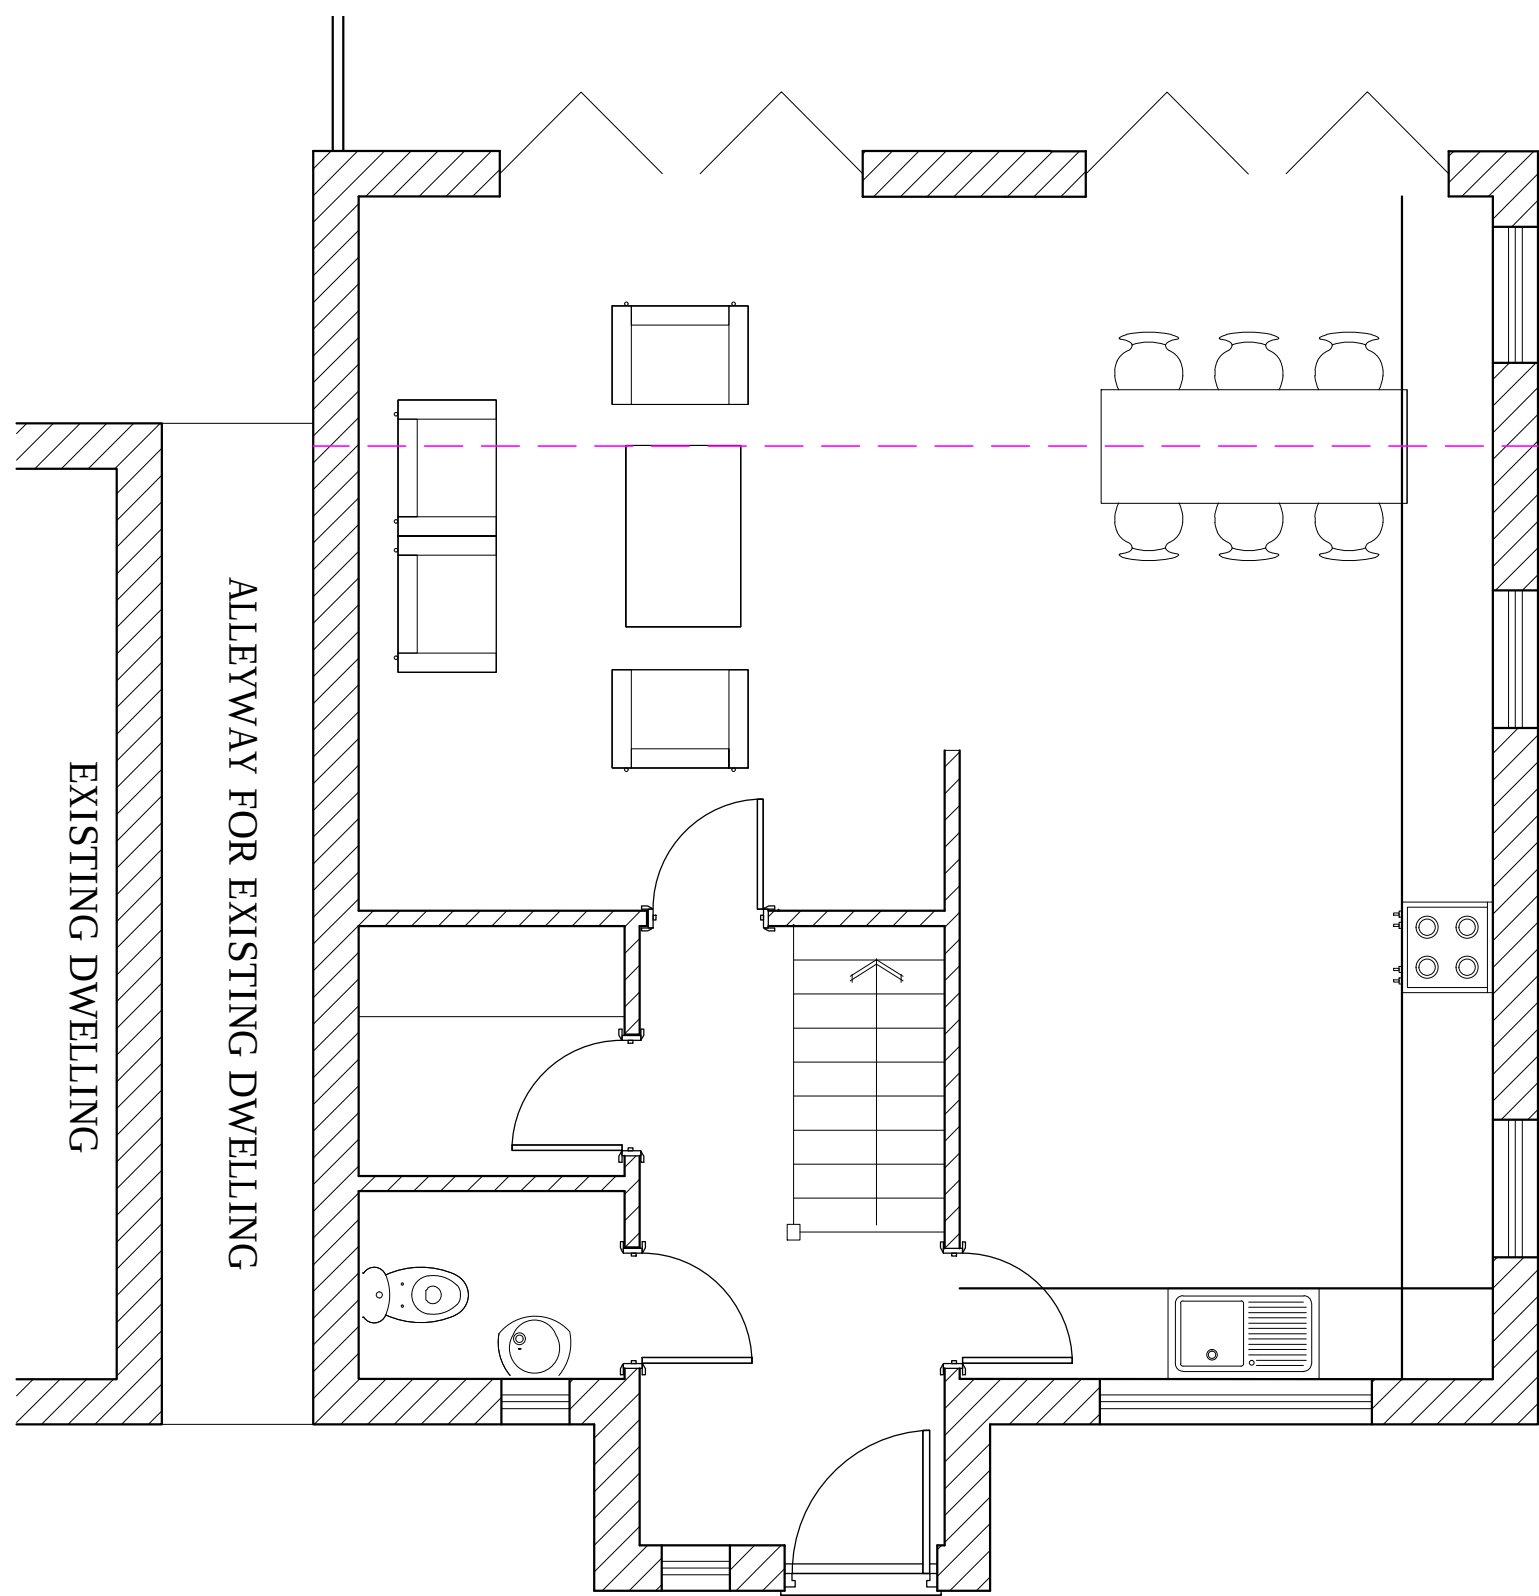


Ground Floor Plan
Scale 1:50

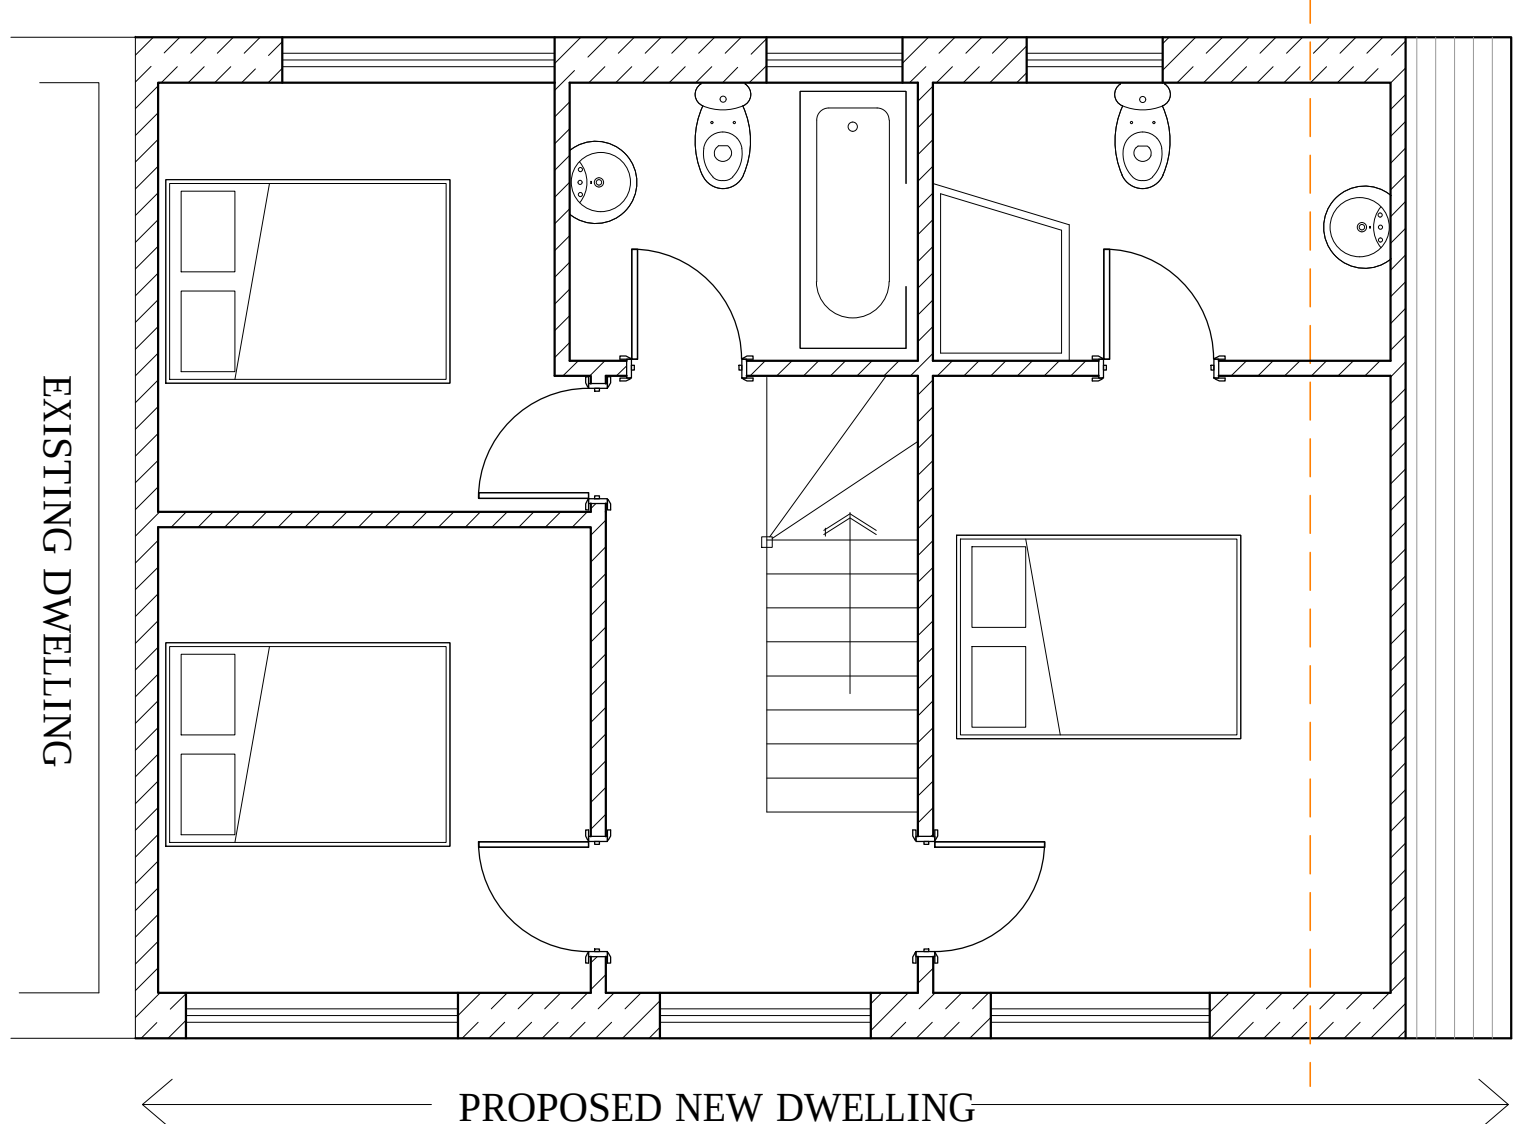


First Floor Plan
Scale 1:50



East Elevation
Scale 1:100

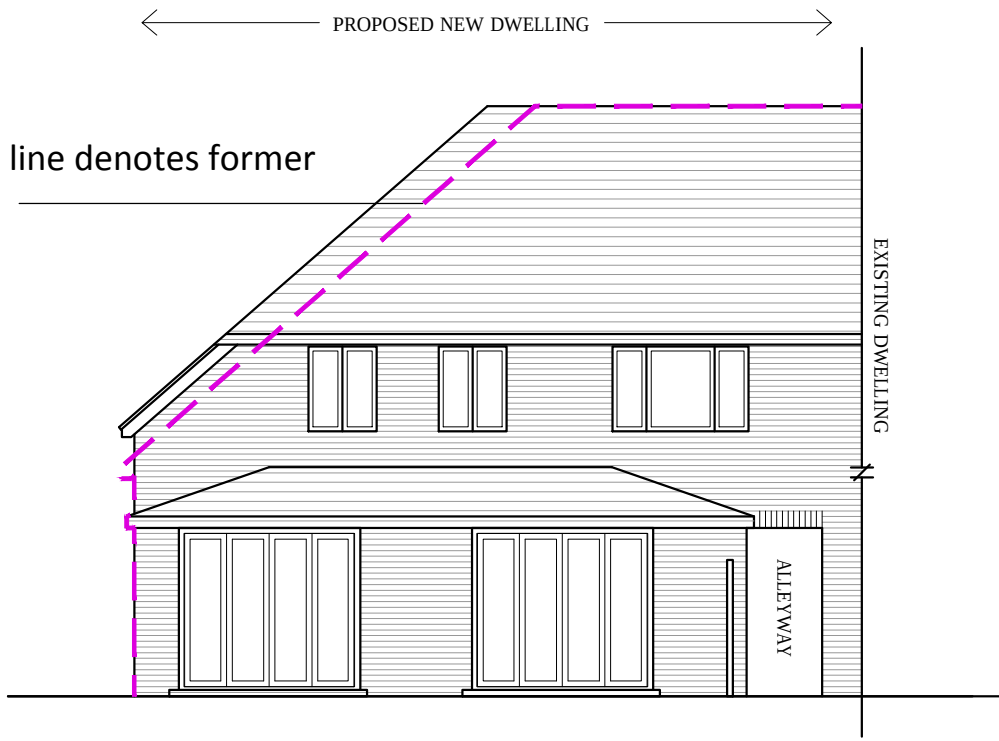

North Elevation
Scale 1:100

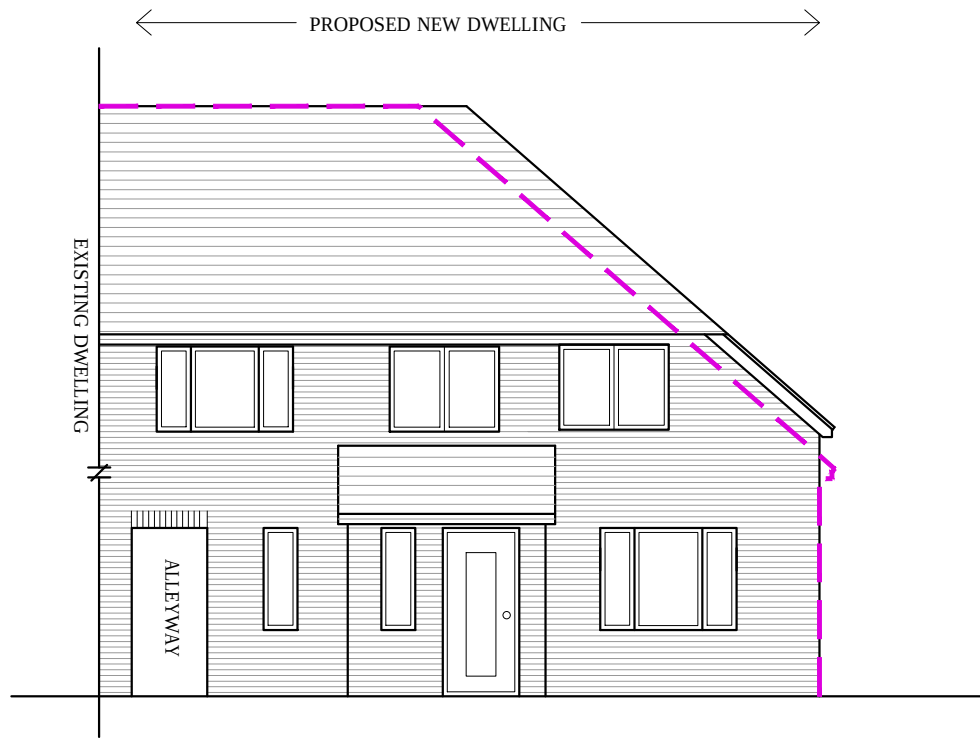


South Elevation
Scale 1:100



Street Elevation
Scale 1:100

NOTES:
Dimensions to be checked on site before commencing work. Any discrepancies shall be reported to the architect immediately.
Do not scale from these drawings except for planning purposes.
Use figured dimensions only.
Where applicable this drawing is to be read in conjunction with other consultants' drawings.
All drawings to be read in conjunction with specification and all other drawings including structural engineer and mechanical and electrical drawings / specification

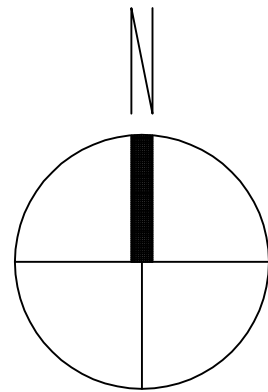

K	12.11.12	eaves at 1.2m	MH
I	22.10.12	Planners Comments	TD
H	21.9.12	revised scheme	MH
G	13.8.12	revised scheme	MH
REV	DATE	AMENDMENT	DRAWN

helyerdesign
sustainability through design
mail@helyerdesign.co.uk www.helyerdesign.co.uk
1 The Old Flour Mill, Emsworth, PO10 7BT
01243 370 715

CLIENT
Mr Colin Hutton

PROJECT
551 Southleigh Road
Emsworth

DRAWING
Proposed New Dwelling

SCALE
as noted

DATE	September 2011	DRAWN	MH
DRAWING NUMBER	11128/001	REVISION	K