



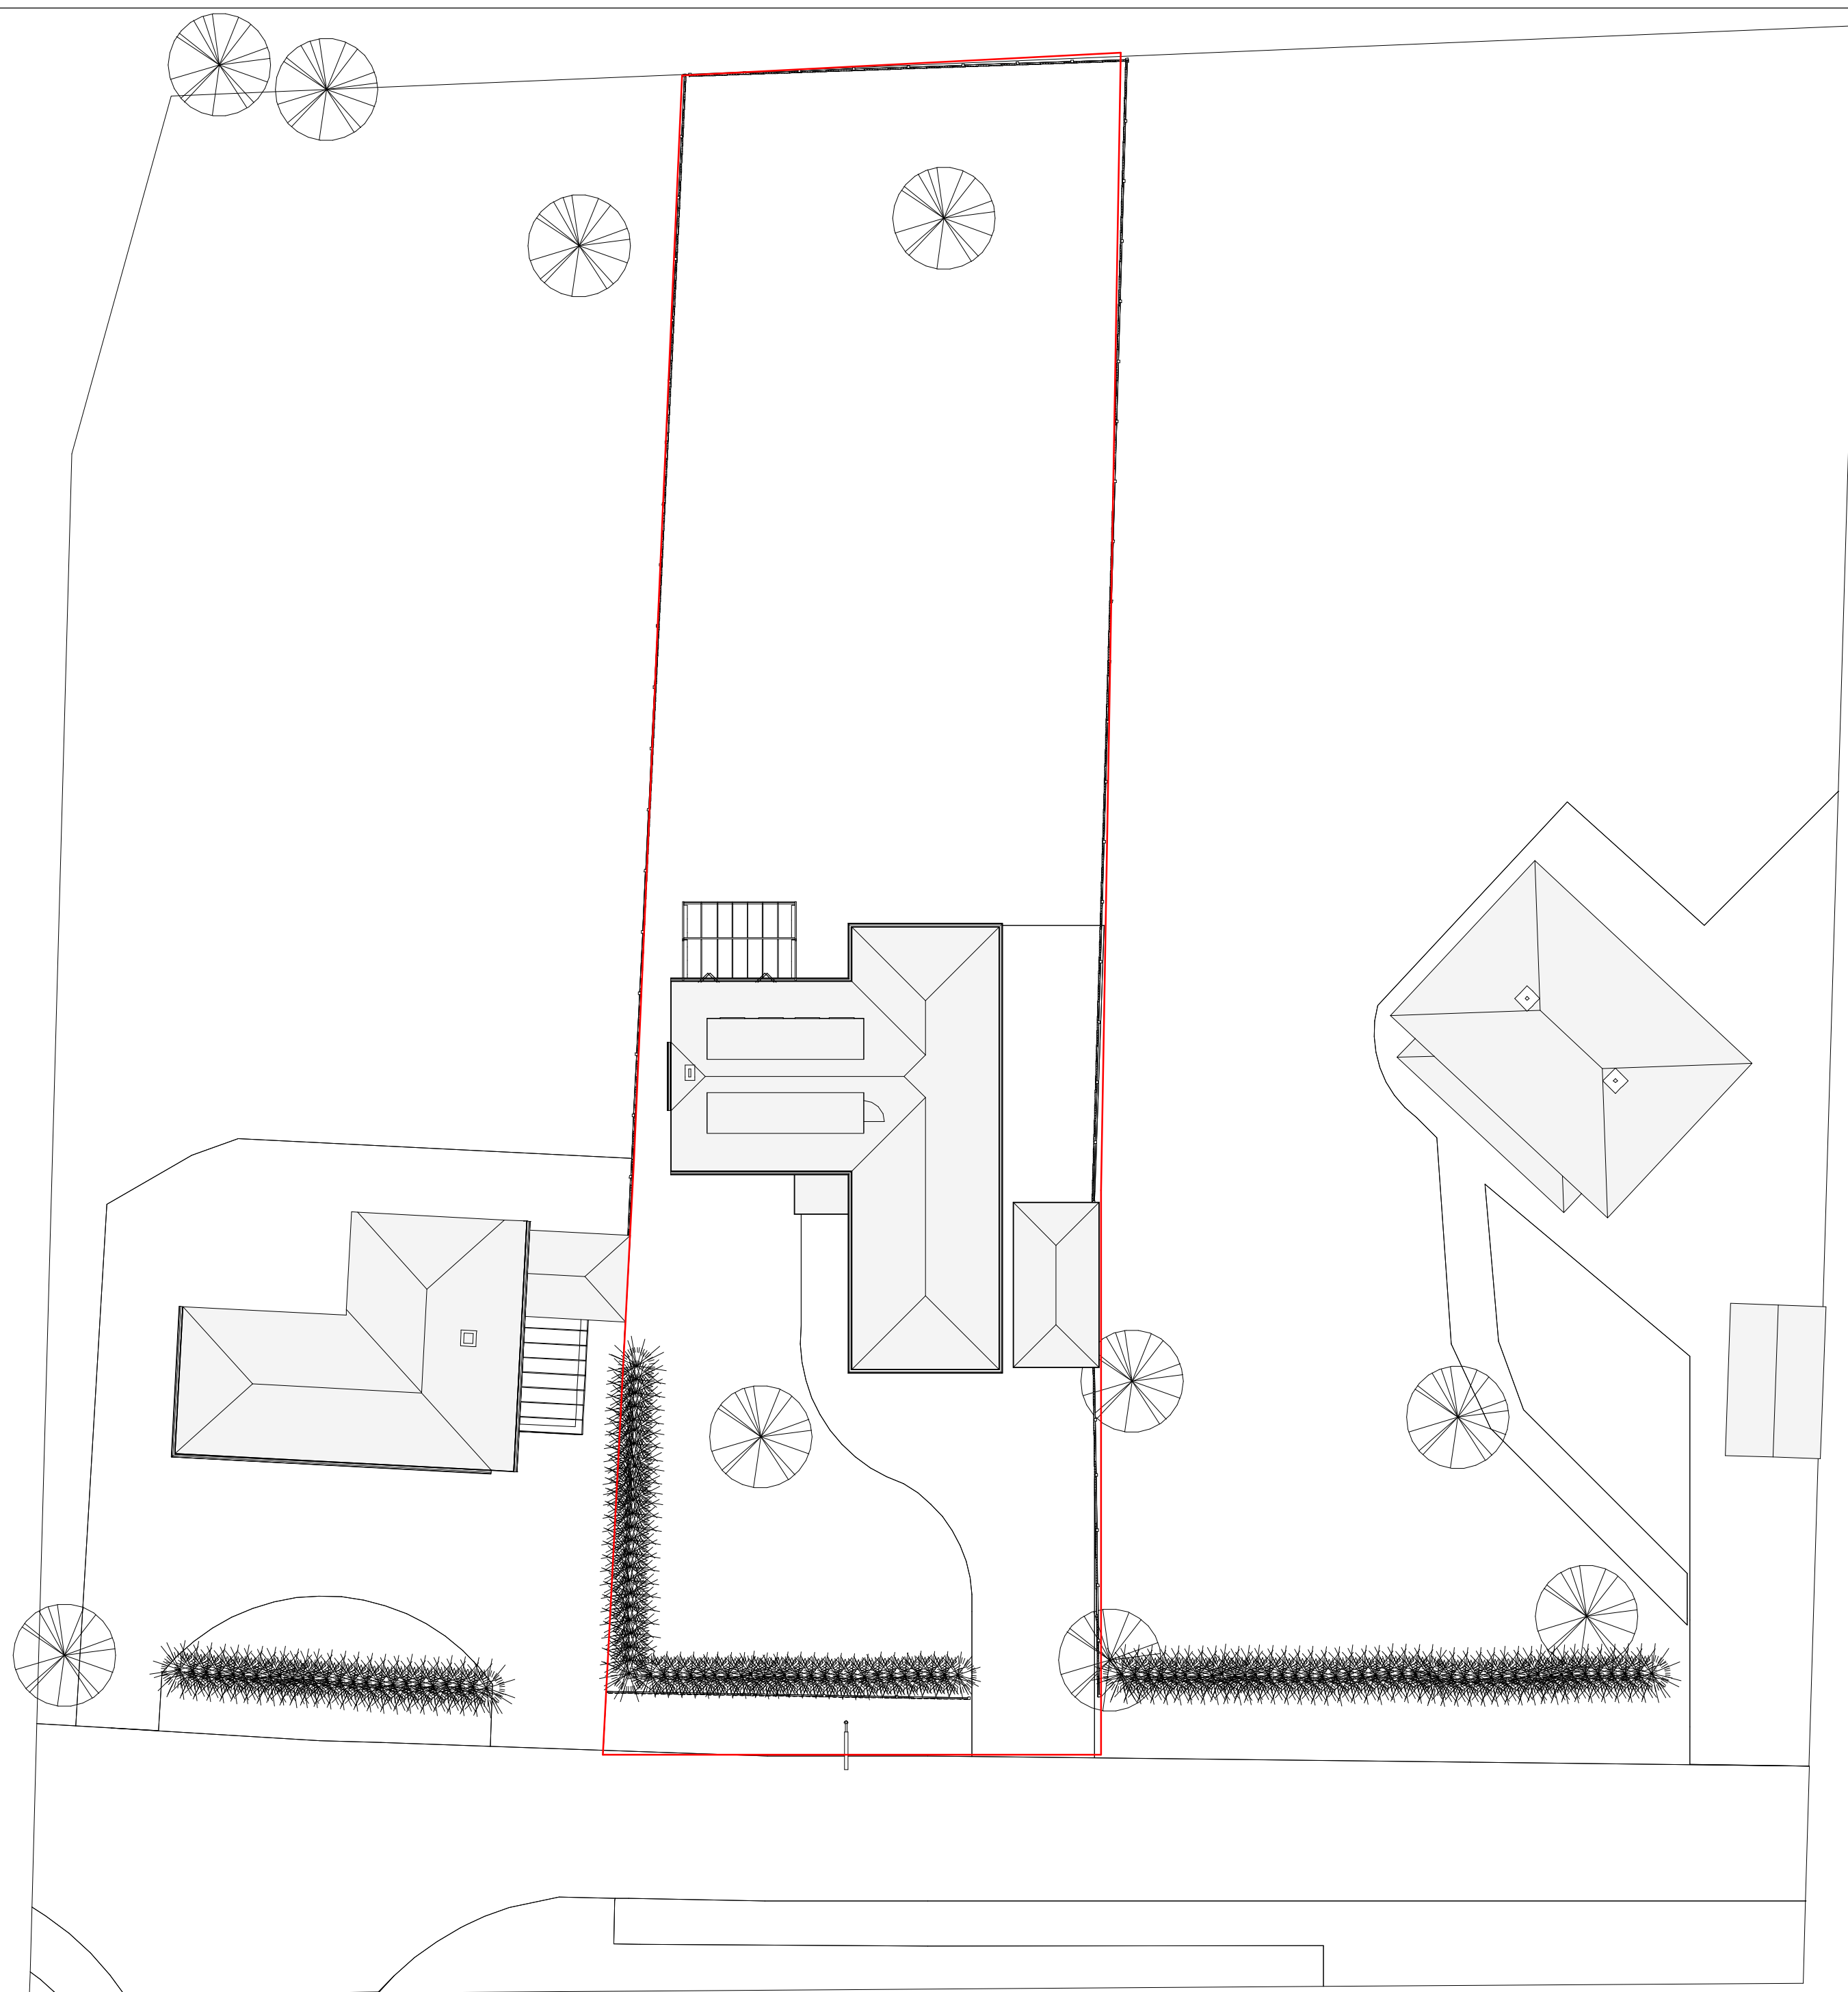

Site/Roof/Boundary treatment 1:200 at A1

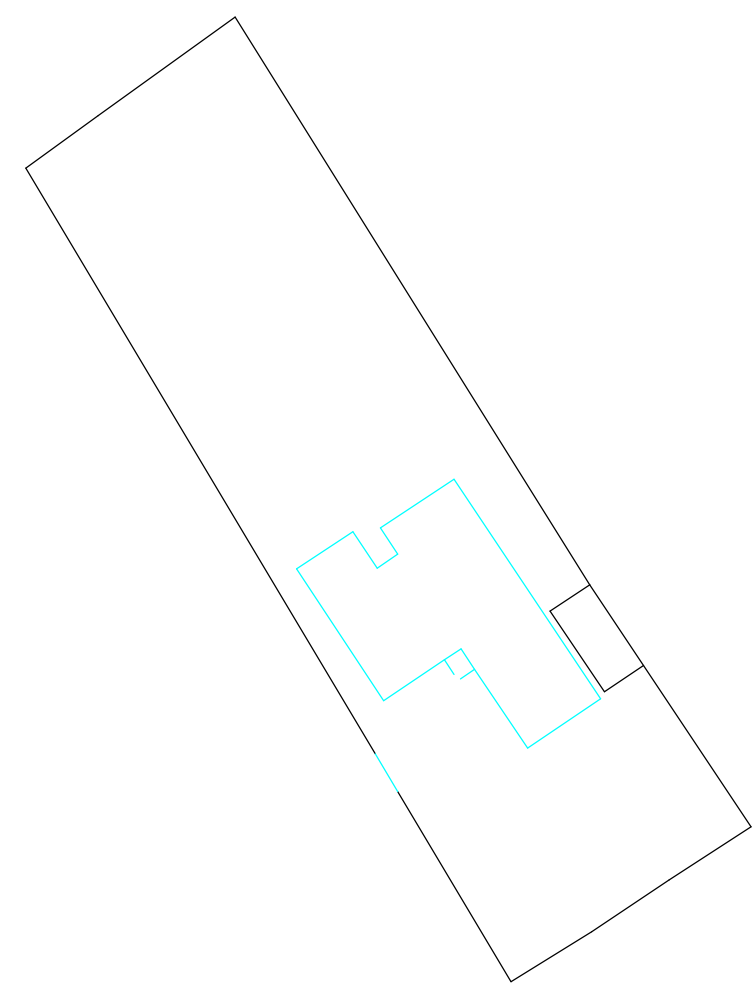

Site Map 1:500 at A1



Purchased on 20/08/2012 from Rebrooks
printers Waterlooville Serial No 001058131



Location Map 1:1000 at A1

IJ Murray
Associates

www.ijma.co.uk

IJ Murray Associates
173 Havant Road
Hayling Island
Hampshire
PO11 0LF
Phone 02392469004
Mob 07779 246915
e-mail ian@ijma.co.uk

These drawings are for planning and building regulation purposes only and are not for construction. All dimensions should be checked on site before work commences

These Drawings are the property of IJ Murray Associates (part of Clanfield Media Ltd) and should not be reproduced or used in any way without the permission of a Director of Clanfield Media Ltd

[illegible]

Mrs Waldron
16 St Catherines
Road HI

Existing Site Plans

Project number	Project Number
Date	Issue Date
Drawn by	Author
Checked by	Checker
A105	
Scale	1 : 200