



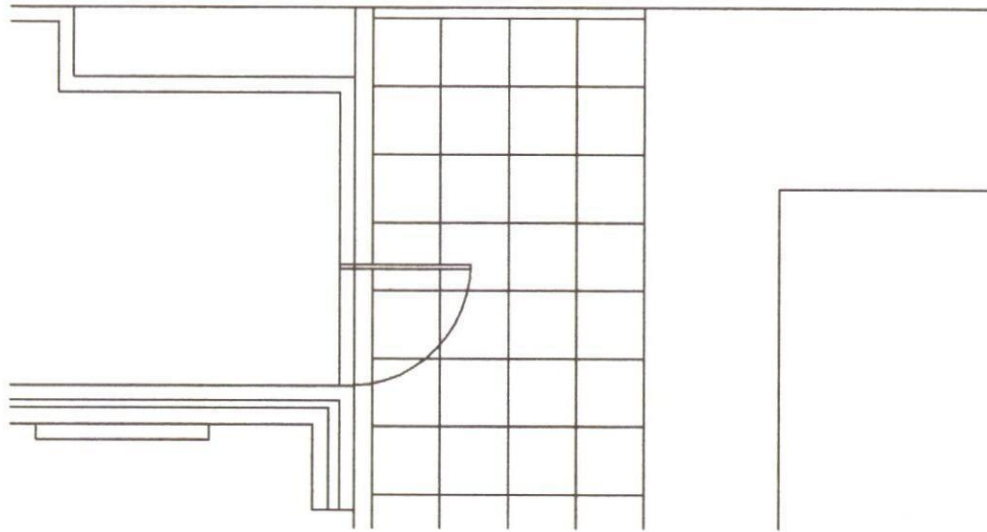


Existing

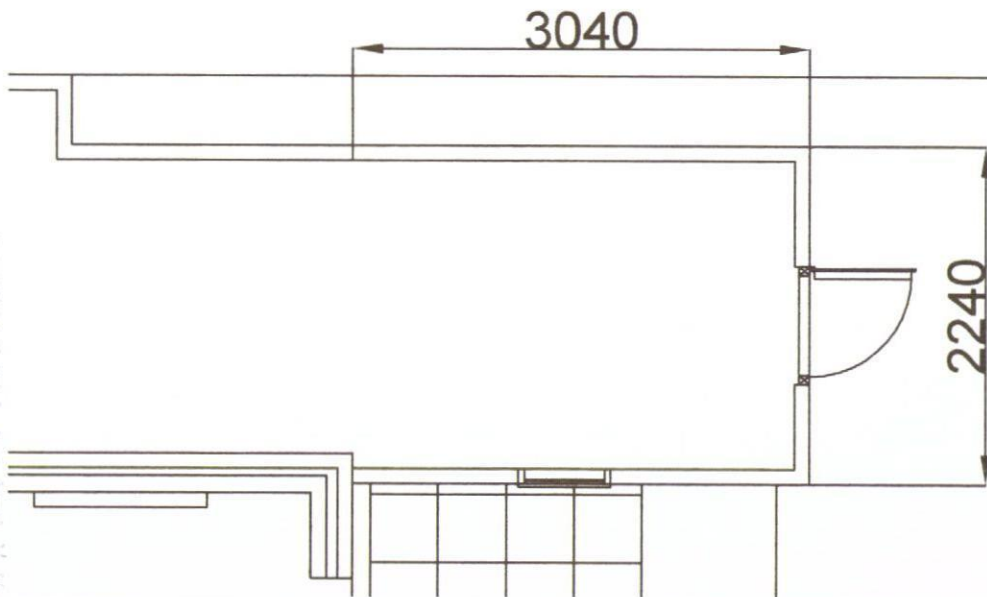

Proposed

Printed on A4

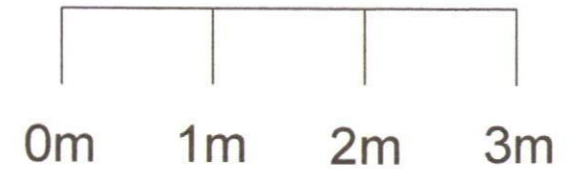

Drawing: Floor Plan	
Job: Garage Extension	
Scale: 1:50	Rev:
Dwg No:01	Date:Nov 2011

RECEIVED
25 SEP 2012
HAWAII COUNTY COUNCIL