


PERMIT

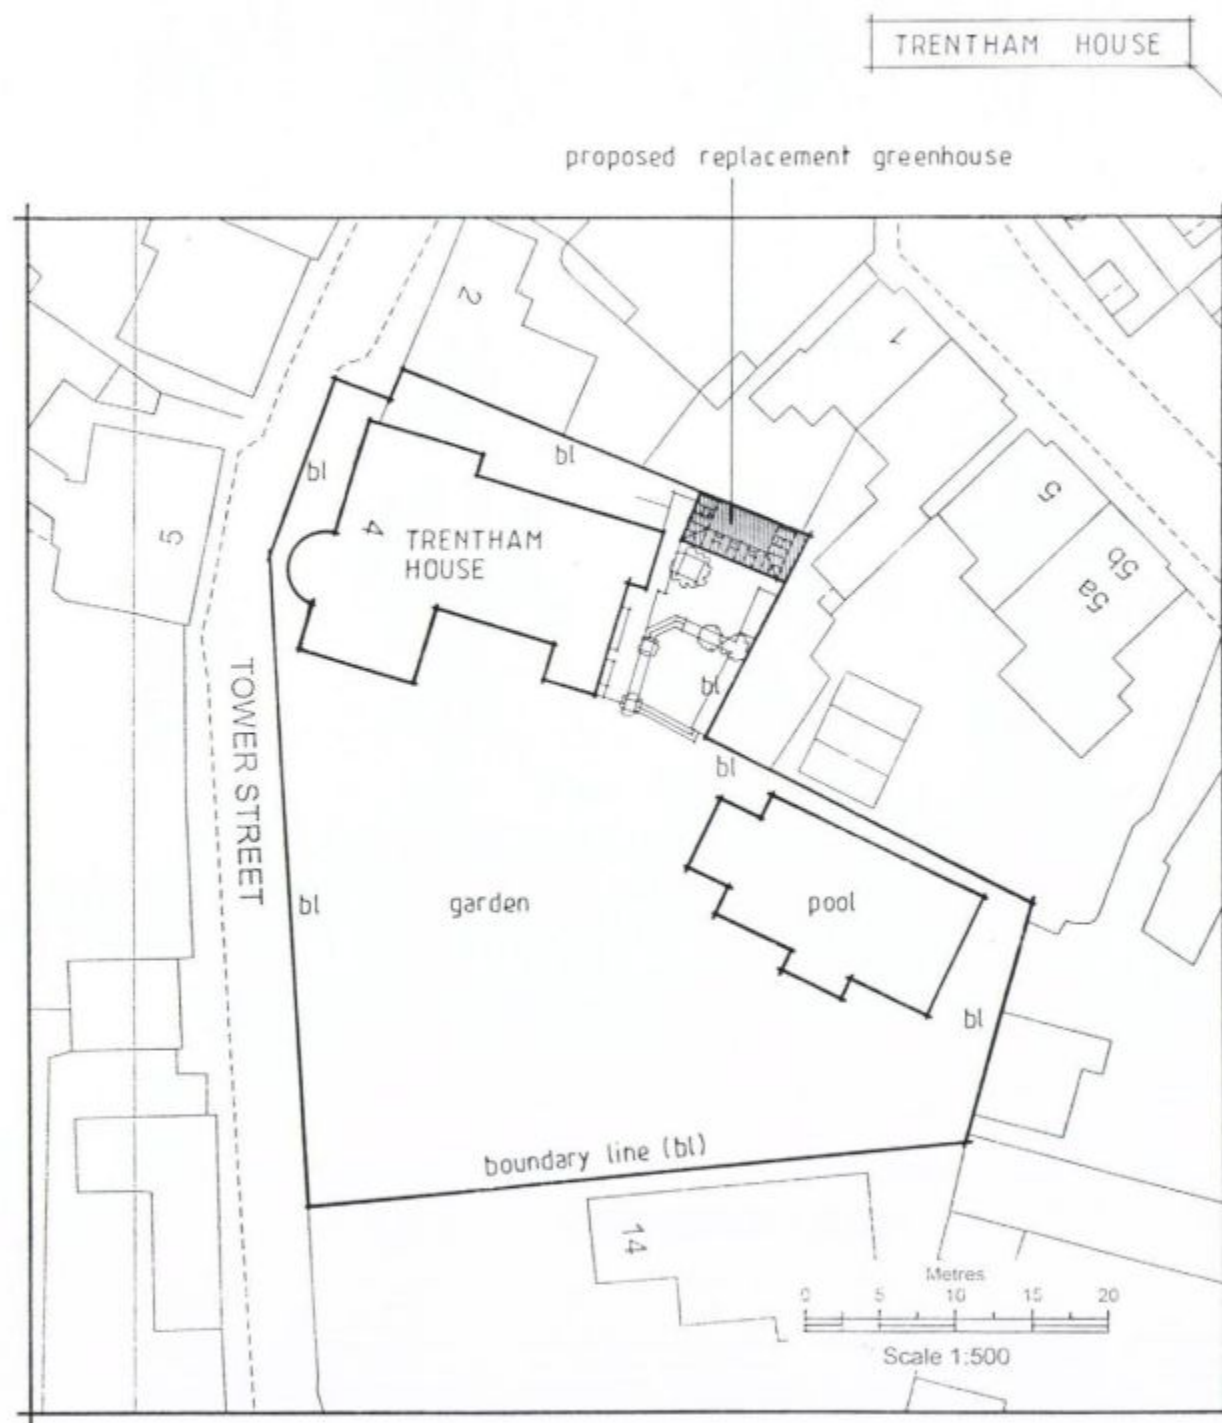

SITE PLAN 1:500





LOCATION PLAN 1:1250

O.S. copying licence number : 100006232

NOTE

1. - For PART SITE PLAN AND ELEVATIONS AS EXISTING REFER TO LATEST REVISION OF DRAWING 1173/2/01.
- For PART SITE PLAN AND ELEVATIONS AS PROPOSED REFER TO LATEST REVISION OF DRAWING 1173/2/02.

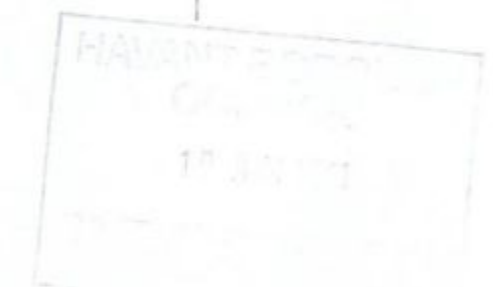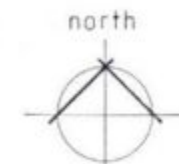

JOB
REPLACEMENT GREENHOUSE AT
TRENTHAM HOUSE
TOWER STREET
EMSWORTH HAMPSHIRE PO10 7BH

CLIENT
SALLY GORDON

TITLE
SITE AND LOCATION PLANS AS
PROPOSED

SCALE 1:500 1:1250

DRAWN BY

DATE 6-11

DMA

THE HARRISON YOUNG
PARTNERSHIP LTD
CHARTERED ARCHITECTS

12 West Street Emsworth Hampshire PO10 7DY
Telephone 01243 372993
Fax 01243 374892

DRAWING No.

1173 / 3 / 03

REV.