



South Elevation

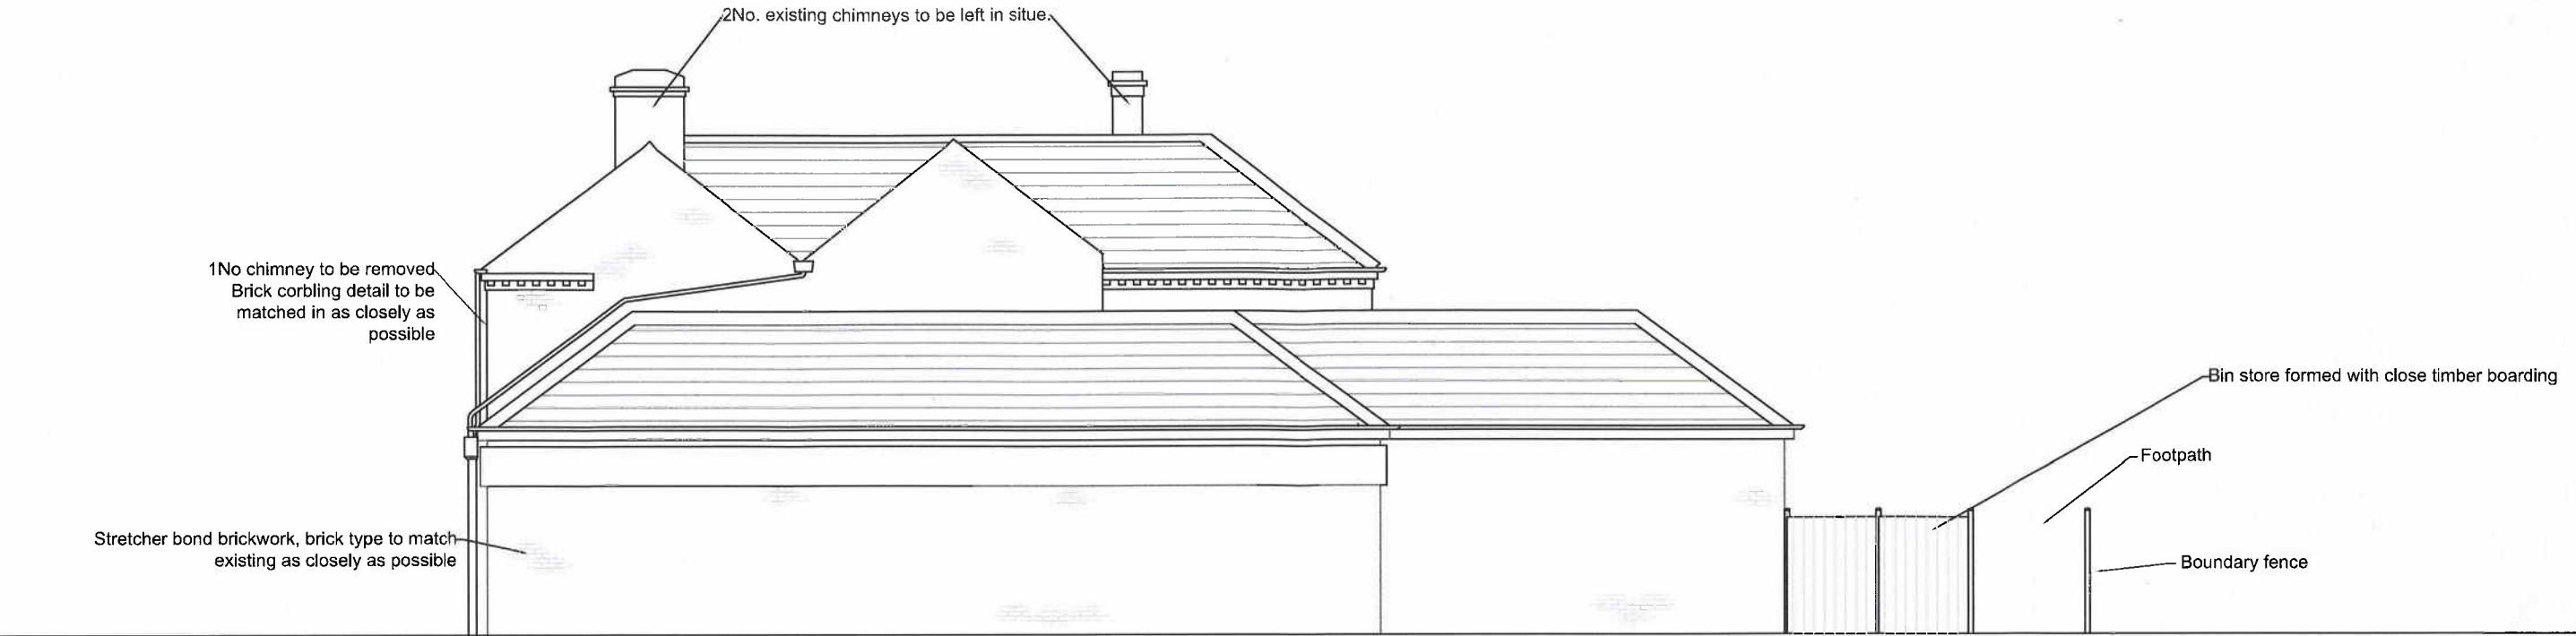

East Elevation

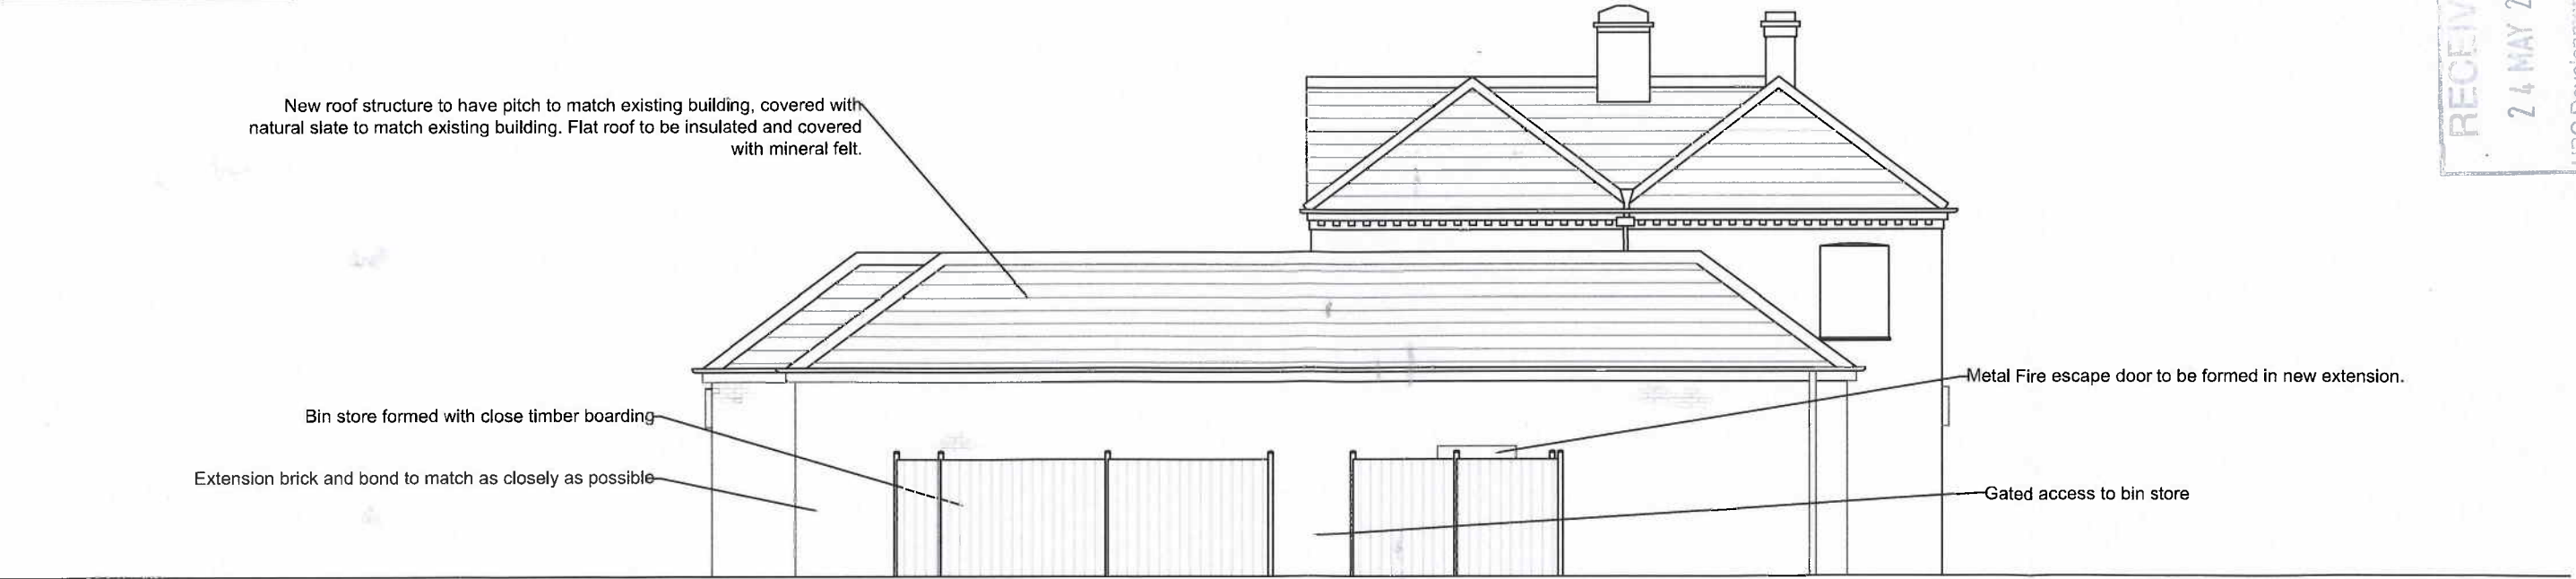

RECEIVED
24 MAY 2013
HBC Development Control

revisions

-	-
-	-
-	-
-	-
-	-
-	-

-	-
-	-
-	-
-	-
-	-
-	-

client

drawn by
AF

checked by
NEI

project

Rose in June
Hayling Island

drawing

Proposed South & East Elevations

drawing no.

P - 010

revision

C

date

21/05/13

scale at A3

1:100

job no.

SNBC251803



Building & Project
Consultancy

2 Charlotte Place
Southampton

SO14 0TB

t 02380 713 900

f 02380 713 901

e afraser@savills.com