



FRONT OF BUNGALOW No 5

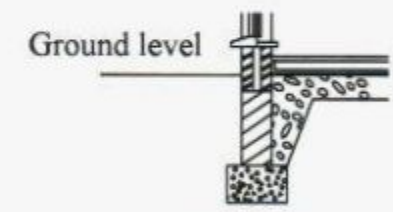

SECTION

Foundations to be as required by the BCO to suit local ground conditions

North

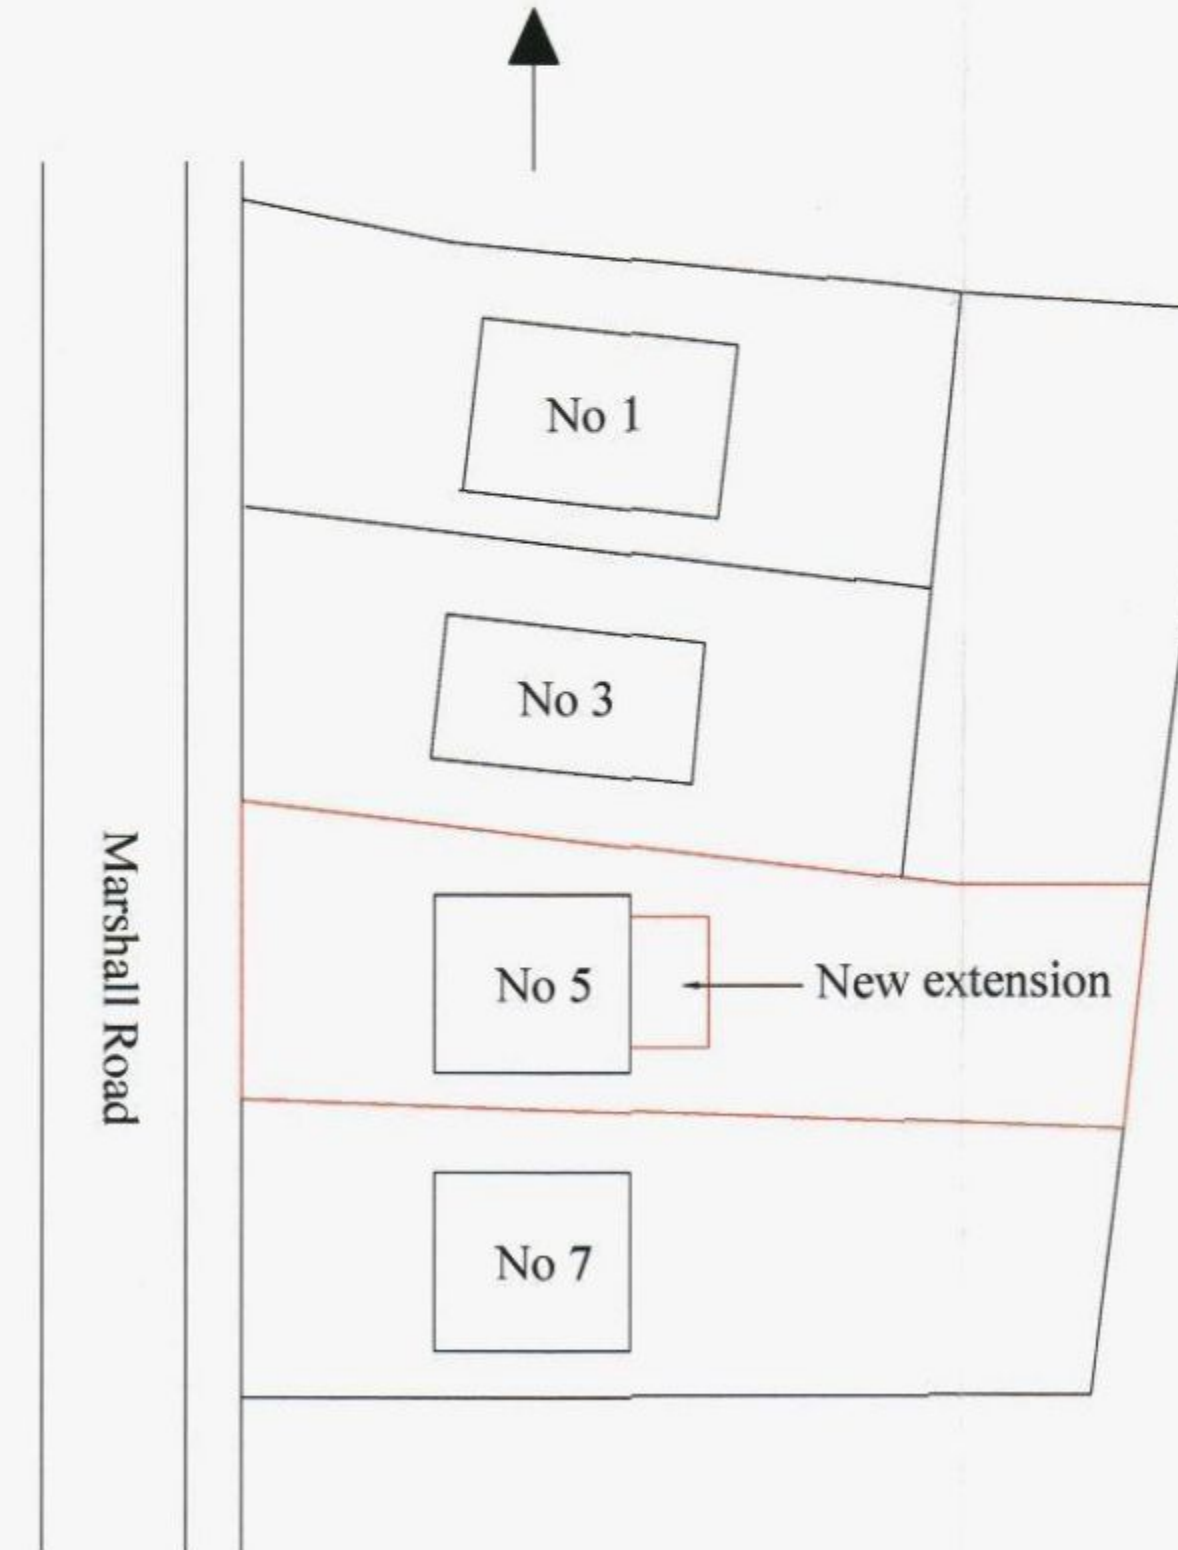

LOCATION PLAN

SECTION 'A' - 'A' SHOWING NEW EXTENSION



No 5

SIDE - SOUTH ELEVATION OF EXISTING BUNGALOW
SHOWING NEW EXTENSION IN RED

REAR - EAST ELEVATION OF EXISTING BUNGALOW
SHOWING NEW EXTENSION IN RED

SIDE - NORTH ELEVATION OF EXISTING BUNGALOW
SHOWING NEW EXTENSION IN RED

Rev	Revision details	Drwn	Chkd	Date
-----	------------------	------	------	------

FEASIBILITY		BUILDING CONTROL	
DESIGN		TENDER	
BILLING		CONSTRUCTION	
PLANNING		RECORD ISSUE	

Drawn:	Signed	Date	DRAFT UNCHECKED UNLESS DATE STAMPED HERE FOR ISSUE
Designed:	DRAWN	DATE	
Checked:	CHECKED	DATE	
Buildability:	BUILD	DATE	

P.J.S. Designs
Hayling Island
023 9236 2026

Client
Mr & Mrs M Owens
5 Marshall Road

Project Name
**Rear Extension to
Existing bungalow**

Drawing Title
**5 Marshall Road
Hayling Island
Hapshire PO11 9NP**

Drawing No	Scale @ A1	Rev
PJS/1011/A	1/100	1

HAVANT DISTRICT COUNCIL
04 APR
RECEIVED