



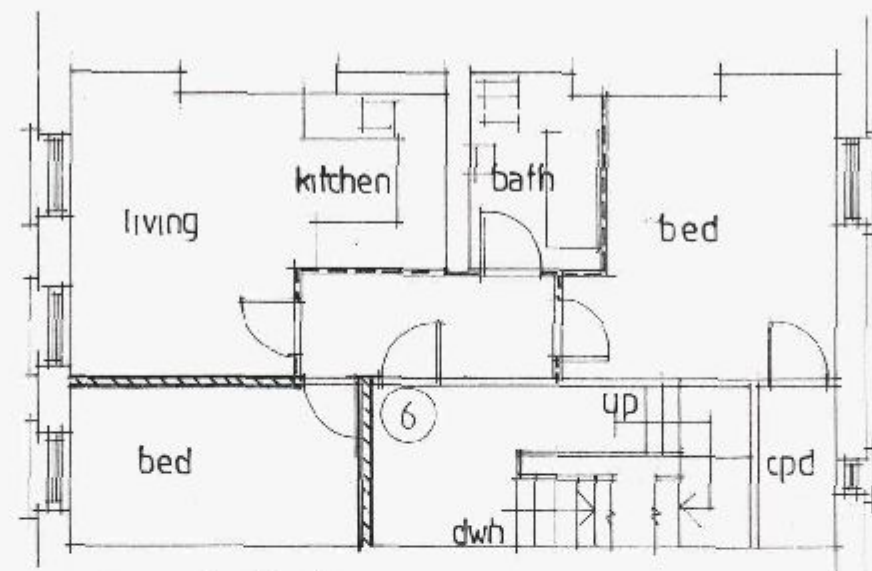


proposed sf plan

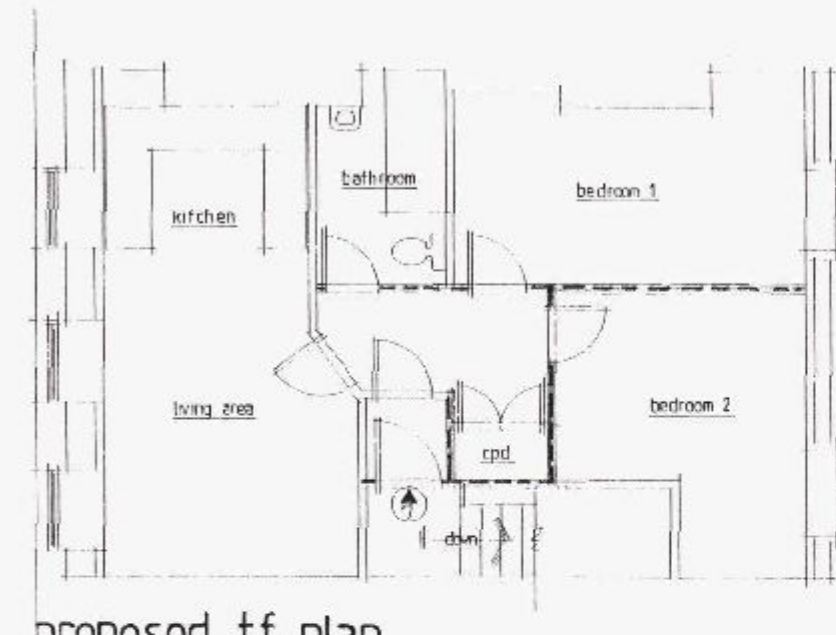

proposed t.f. plan




proposed ff plan

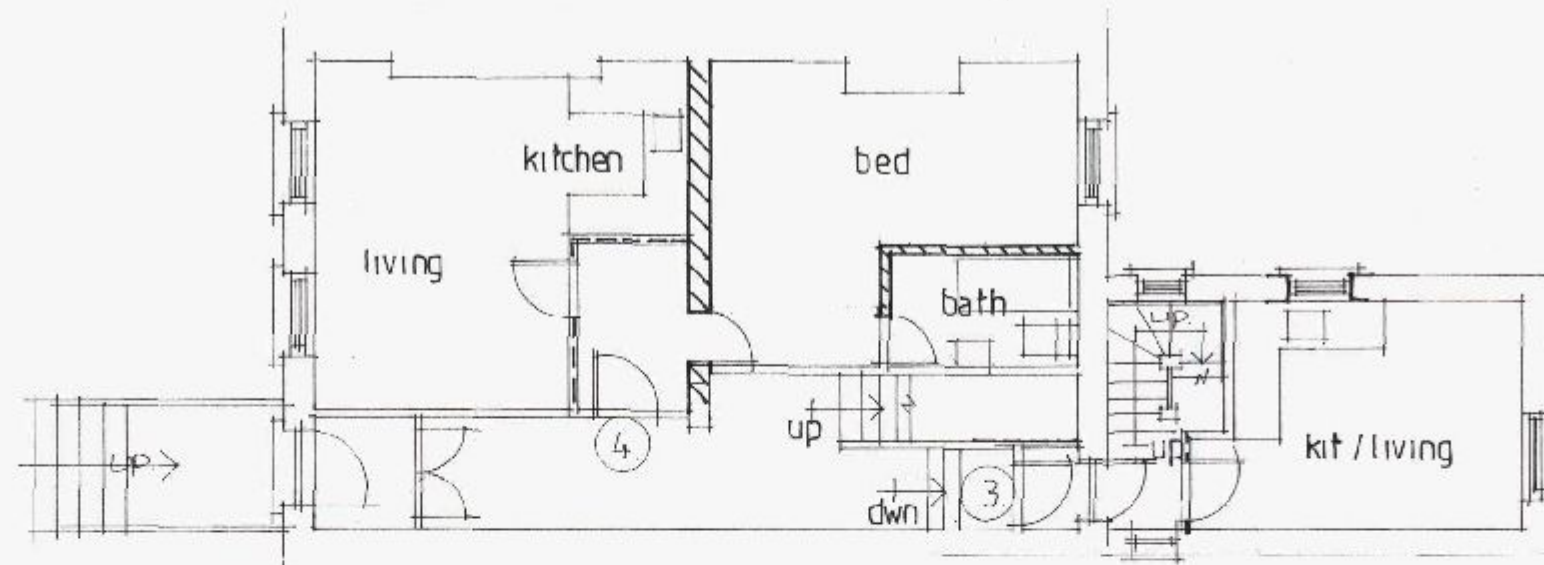


proposed gf plan

lower g.f. plan.

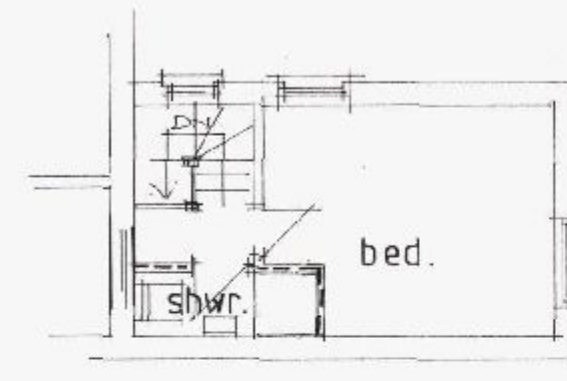

proposed upper g.f. plan.

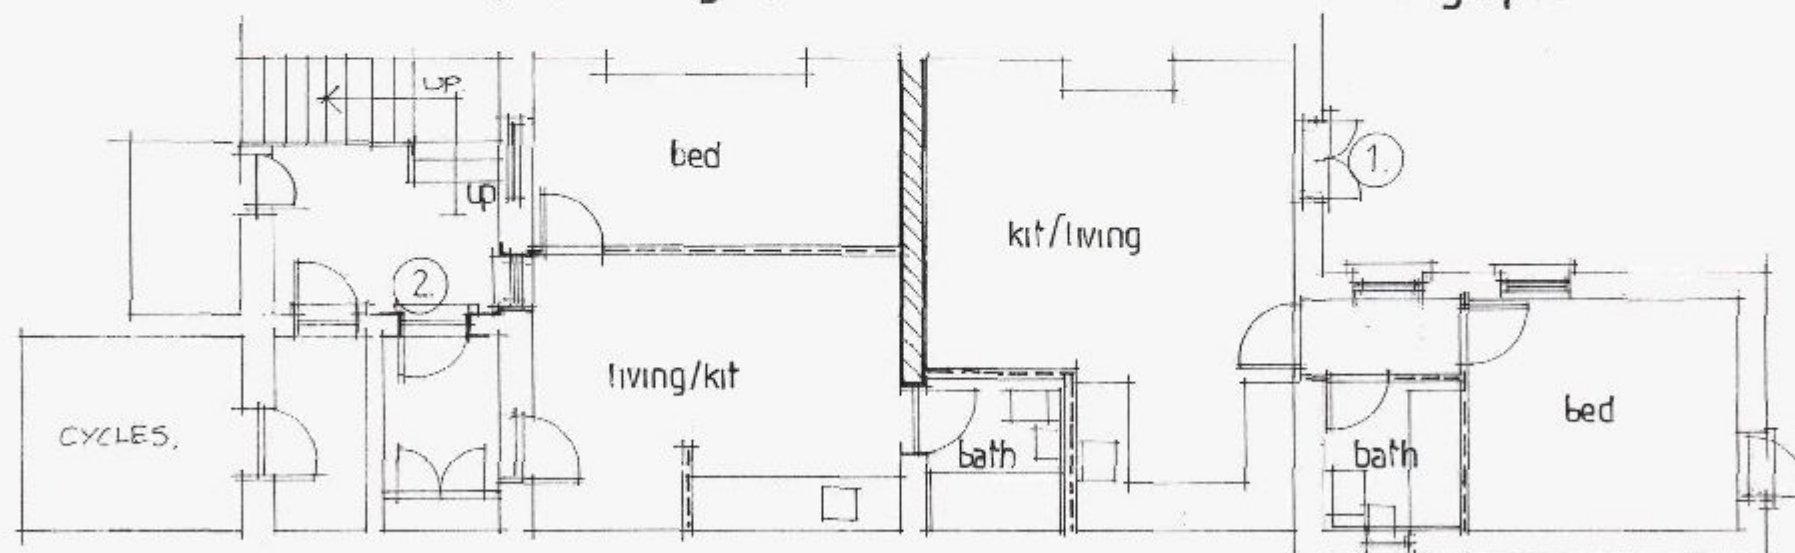

proposed bs plan

REINSTATED WALLS
NEW PARTITIONS

0 1 2 3 4 5 scale 1:50 m.
0 2 4 6 8 10 scale 1:100 m.

Note:

A	Date	Revision

© copyright

THORNS-YOUNG
ARCHITECTURAL

THORNS-YOUNG LTD.
232 London Road, North End, Portsmouth, PO2 5JQ
Tel: (023) 9267 2883 Fax: (023) 9266 3457

Client

mr b laly

Job Title

39 seafront
hayling island



Drawing Title

proposed floor plans.

Scale 1:100 AT A2.

Date mar '2012 Drawn by sa

Drg. No. 4127-11-50 Rev.