



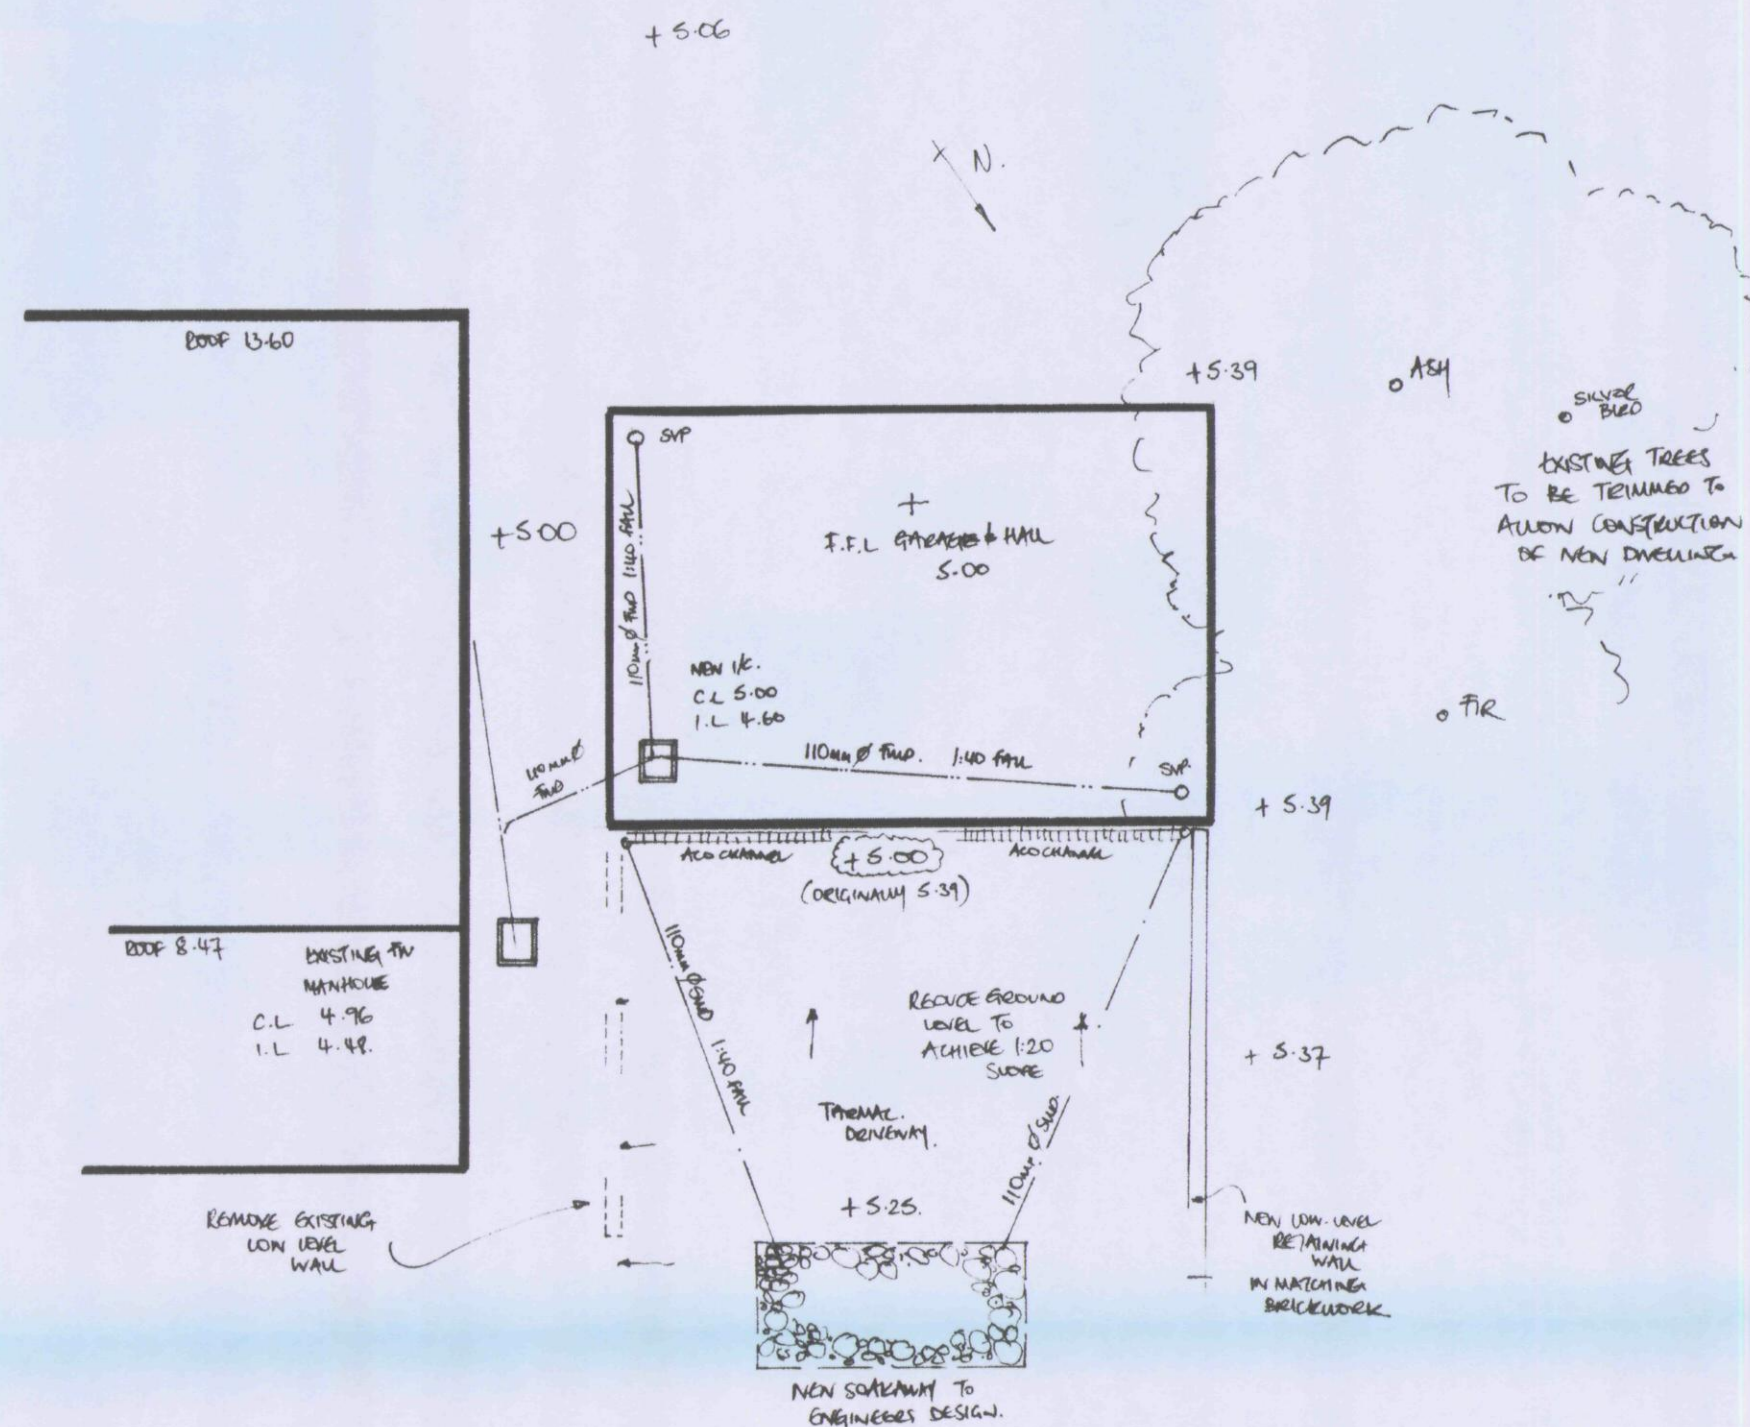

SITE PLAN 1:100.

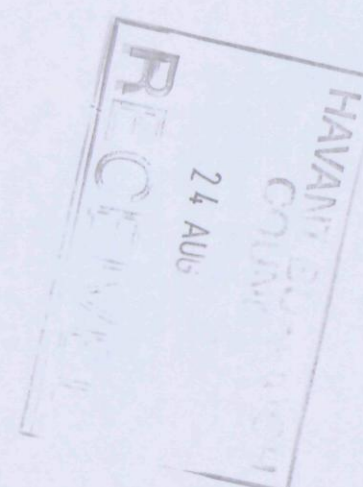












Proposed New Dwelling
R/O 20 Tanners Ridge
Waterlooville
Hampshire

003 – Proposed Site Plan
July 2010 – Rev A

This is not a specification of works, but has only been produced for the purposes of gaining local authority approval. Drawings to be read in conjunction with the Building Notes and Structural Calculations. No works to commence until full Building Regulation approval has been granted. Builder to check all scaled and stated dimensions prior to commencement, including spans of structural members.

PMG
Surveying Plan Drawing Consultancy

PMG (Building Design & Consultancy) Ltd
20 Bluebell Way,
Whiteley, Fareham,
Hampshire PO15 7FF
Tel: 07796 124247
Email: paul@pmgltd.uk.com
www.pmgltd.uk.com

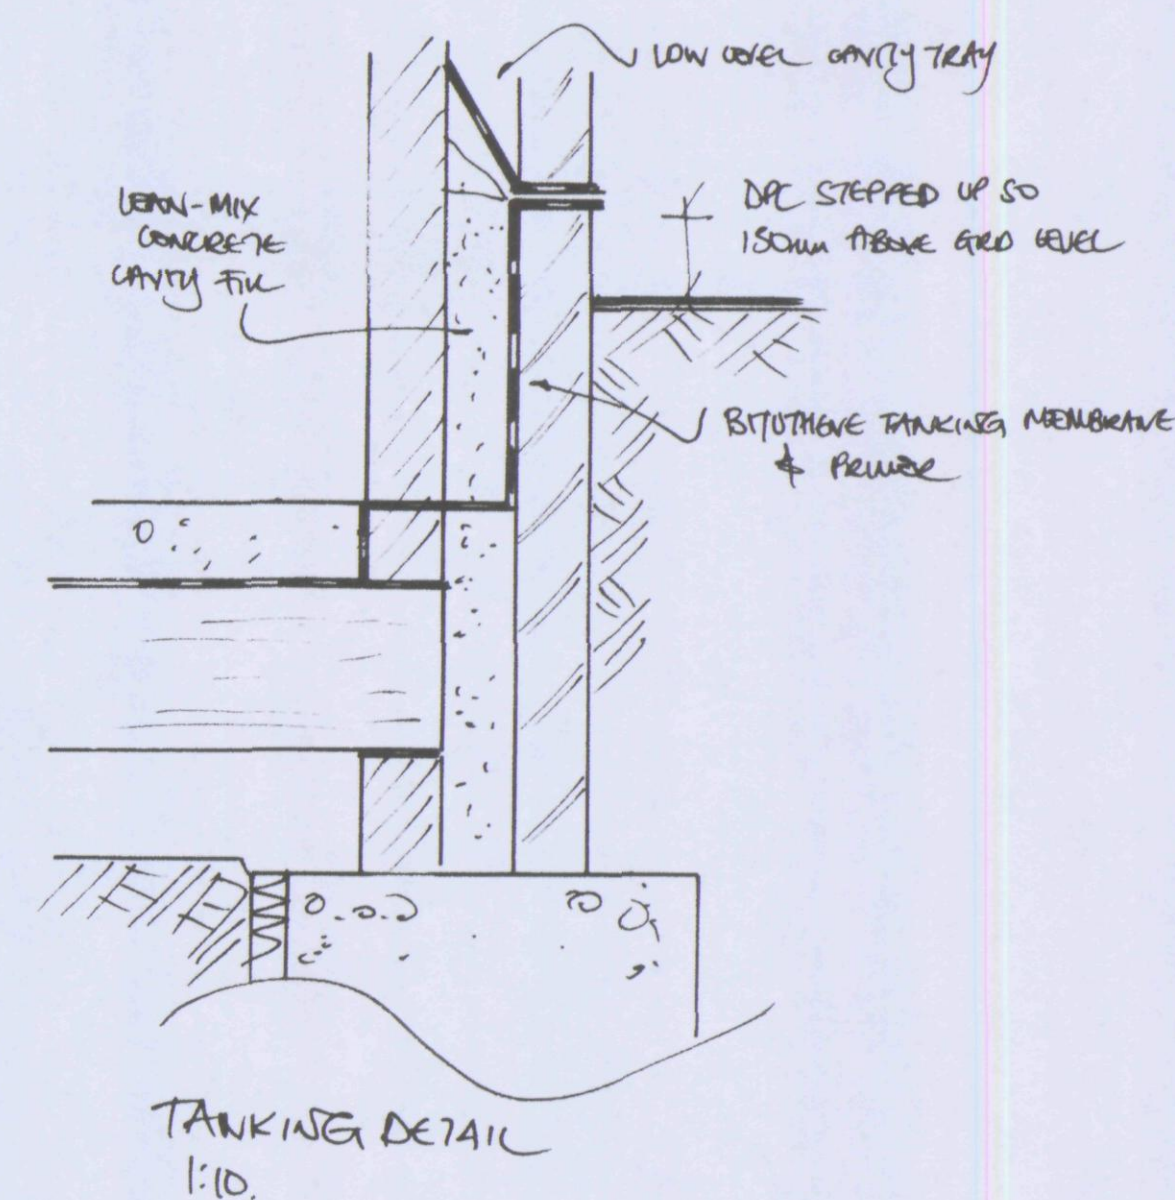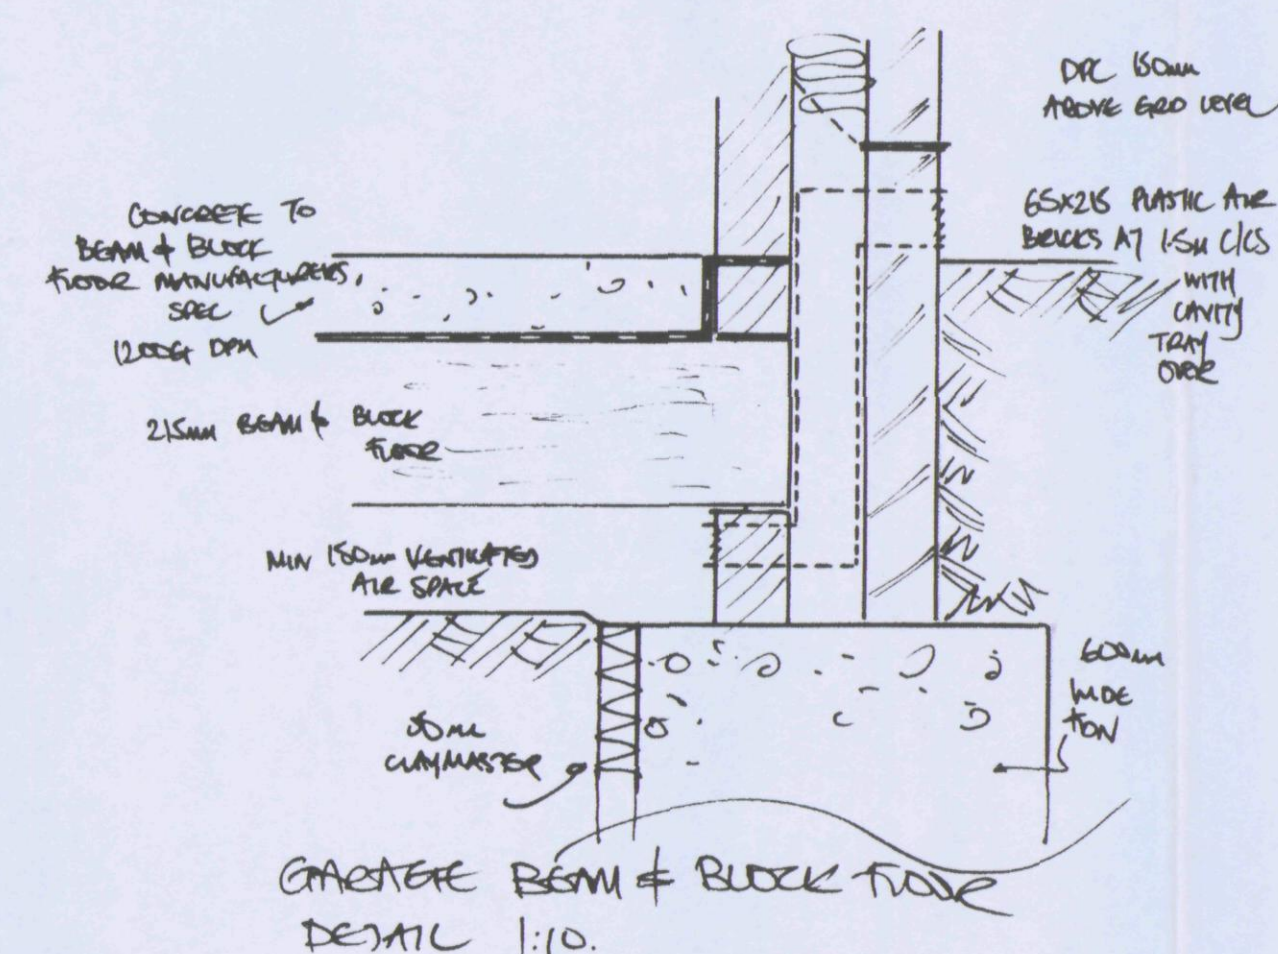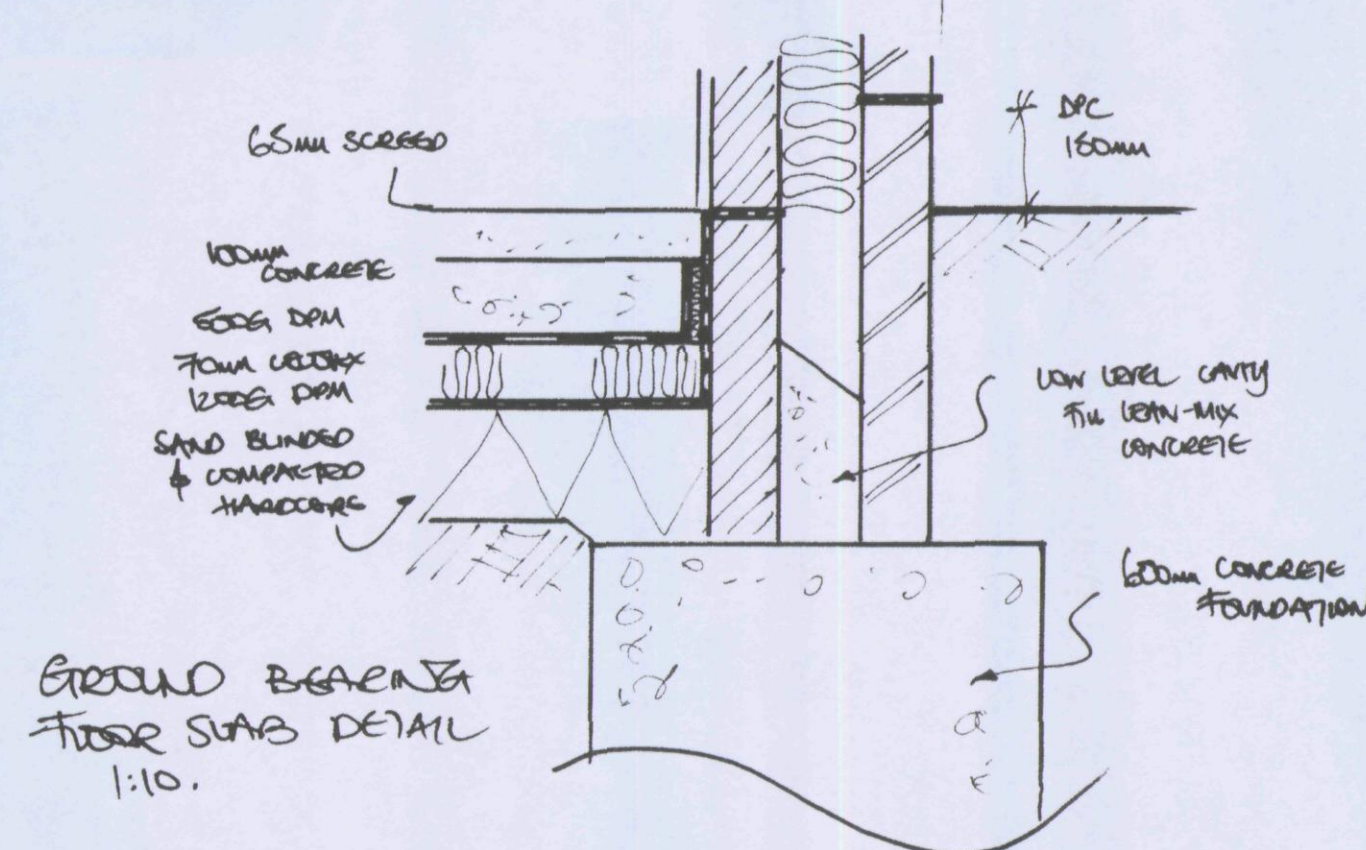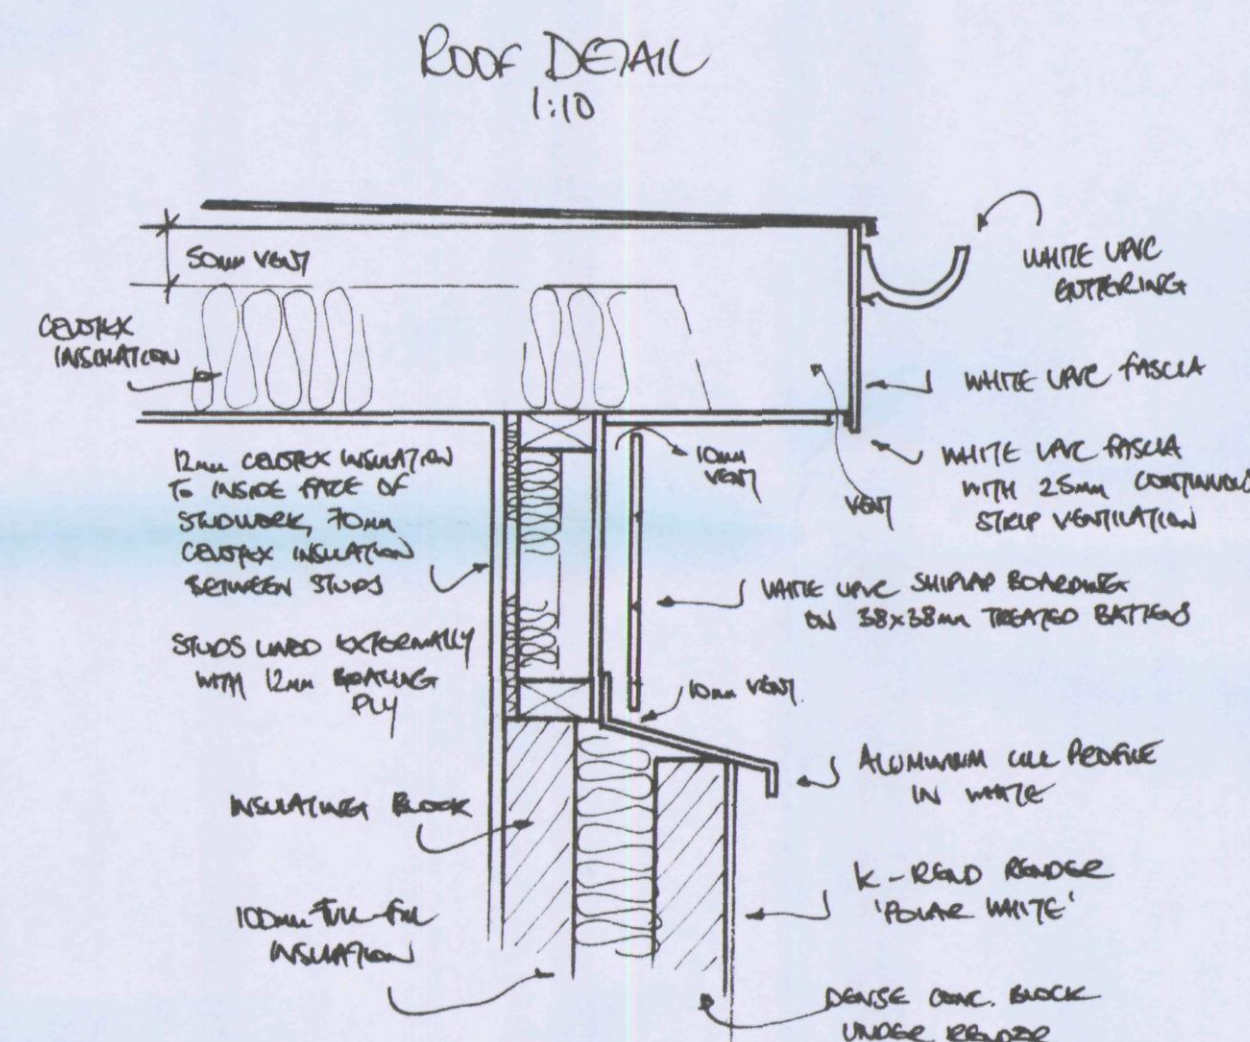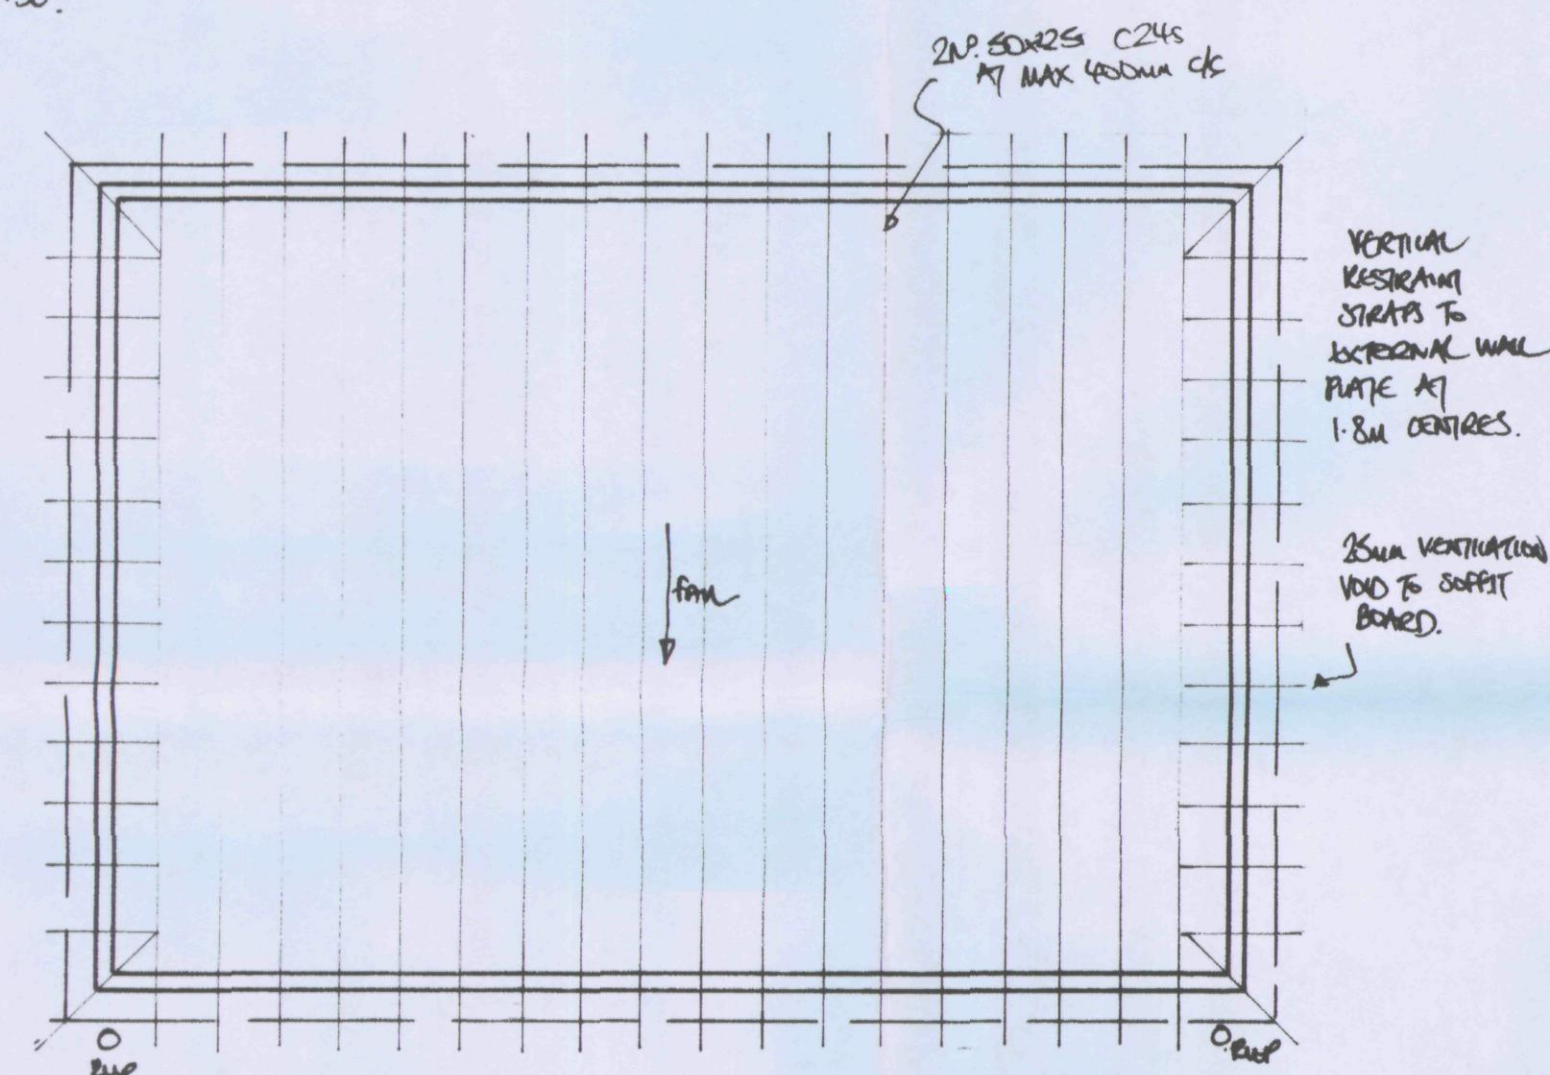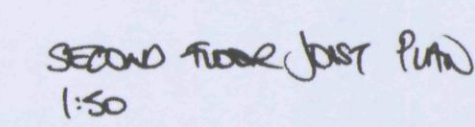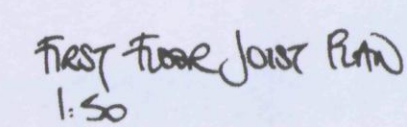 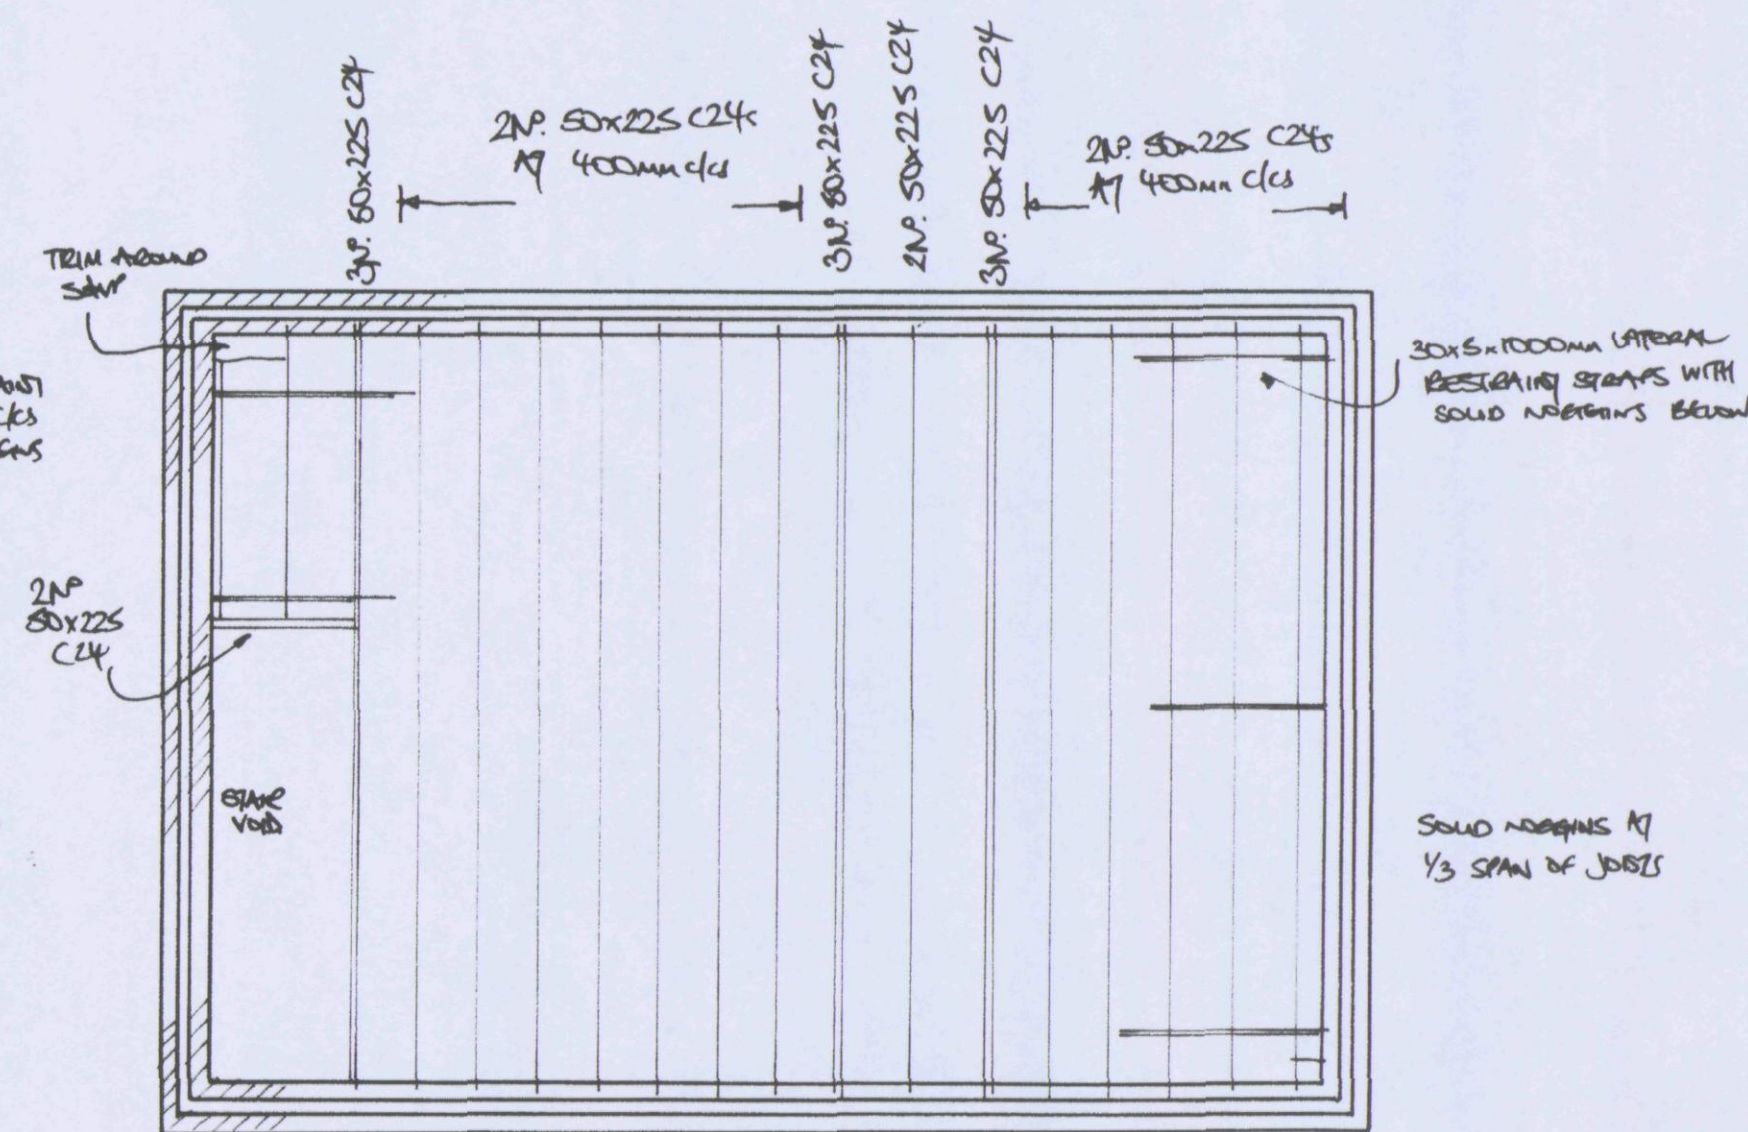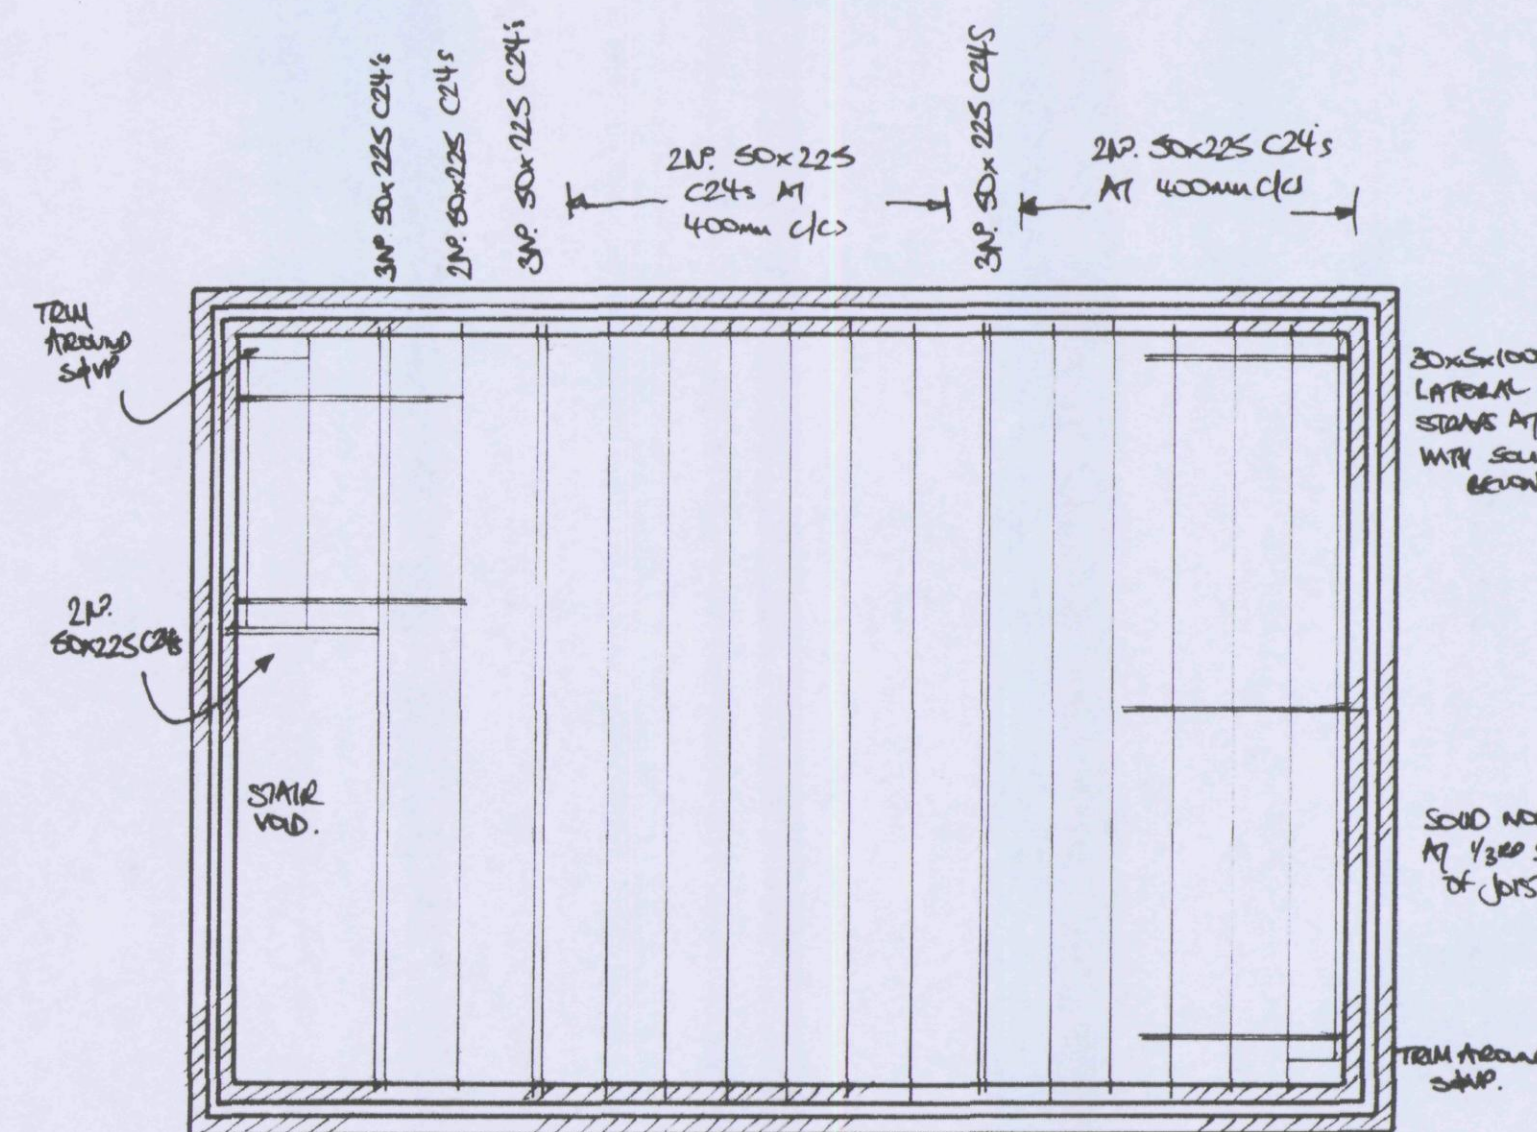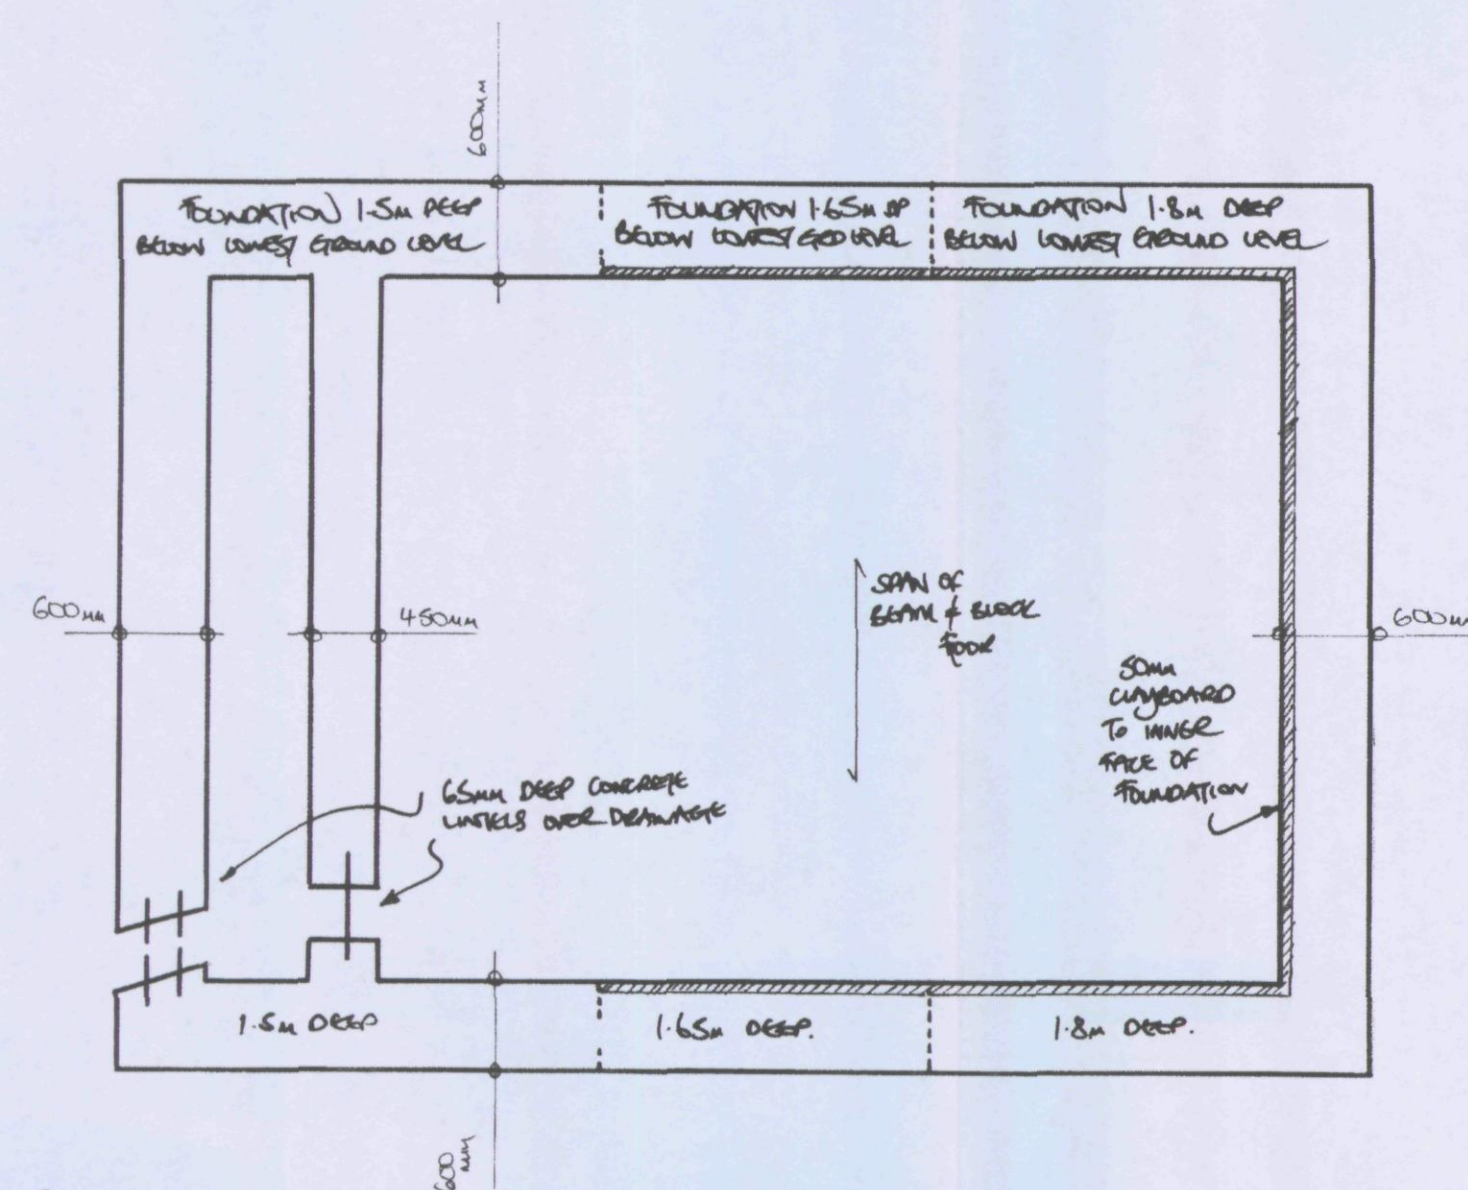










**Proposed New Dwelling
R/O 20 Tanners Ridge
Waterlooville
Hampshire**

002 – Proposed Details
July 2010 – Rev A

This is not a specification of works, but has only been produced for the purposes of gaining local authority approval. Drawings to be read in conjunction with the Building Notes and Structural Calculations. No works to commence until full Building Regulation approval has been granted. Builder to check all scaled and stated dimensions prior to commencement, including spans of structural members.

PMG
SurveyingPlanDrawingConsultancy

PMG (Building Design & Consultancy) Ltd
20 Bluebell Way,
Whiteley, Fareham,
Hampshire PO15 7FF
Tel: 07796 124247
Email: paul@pmgltd.uk.com
www.pmglttd.uk.com

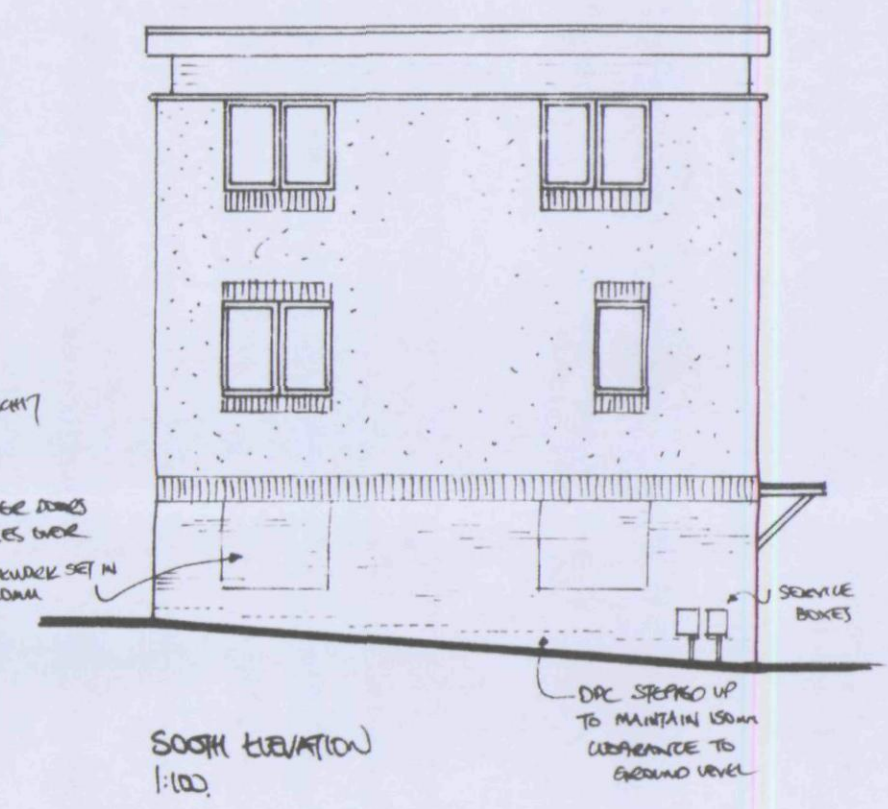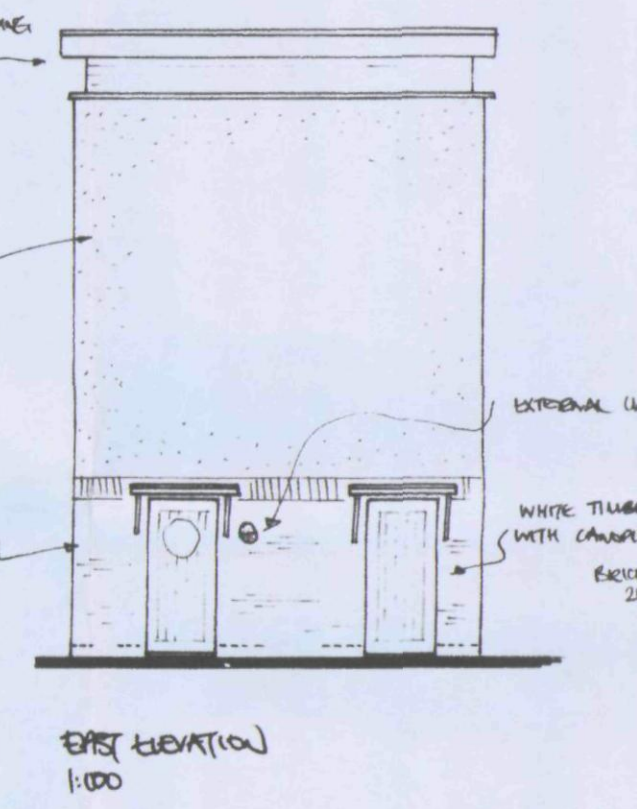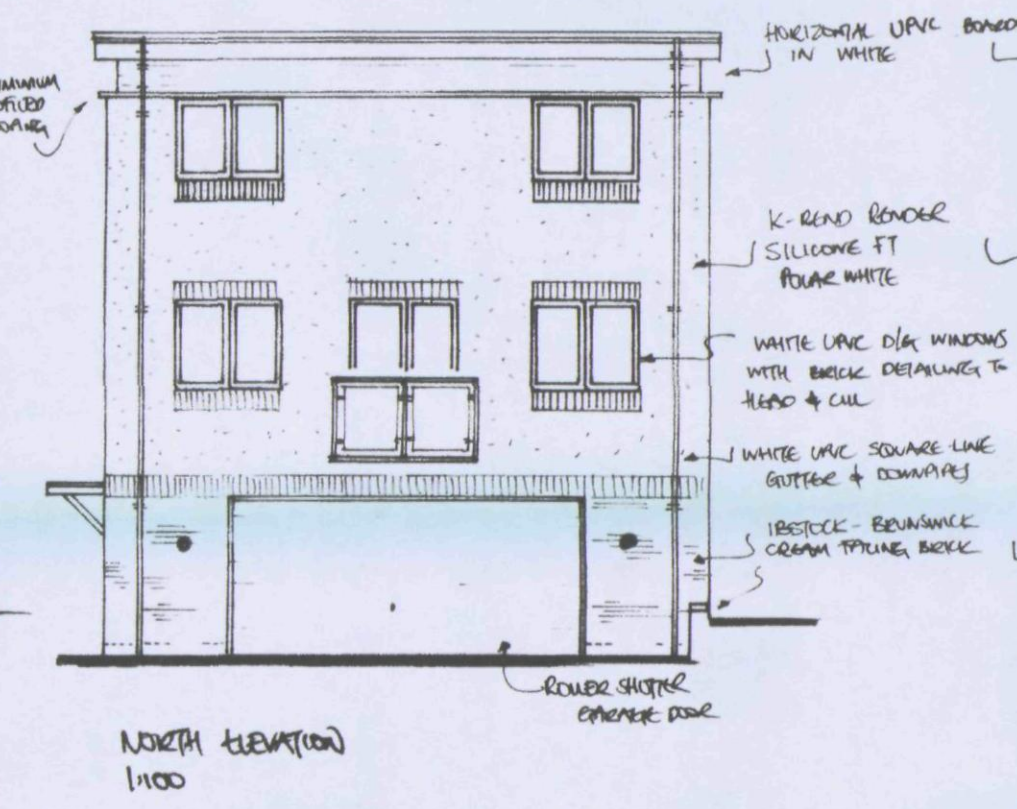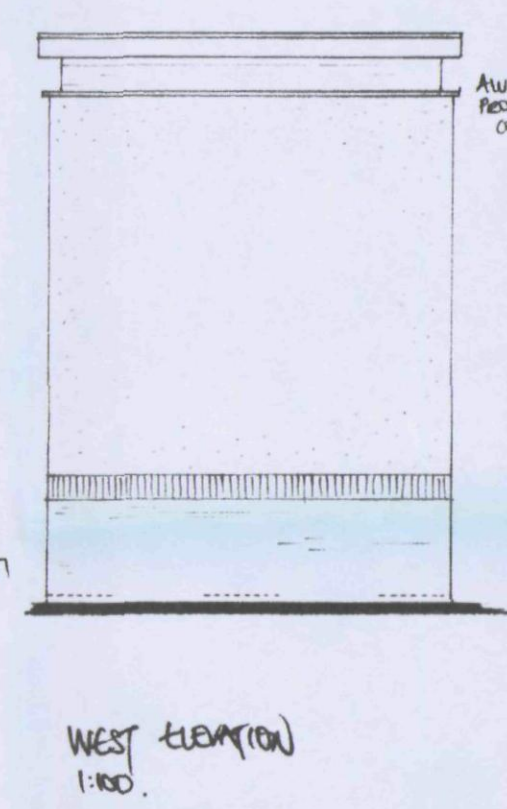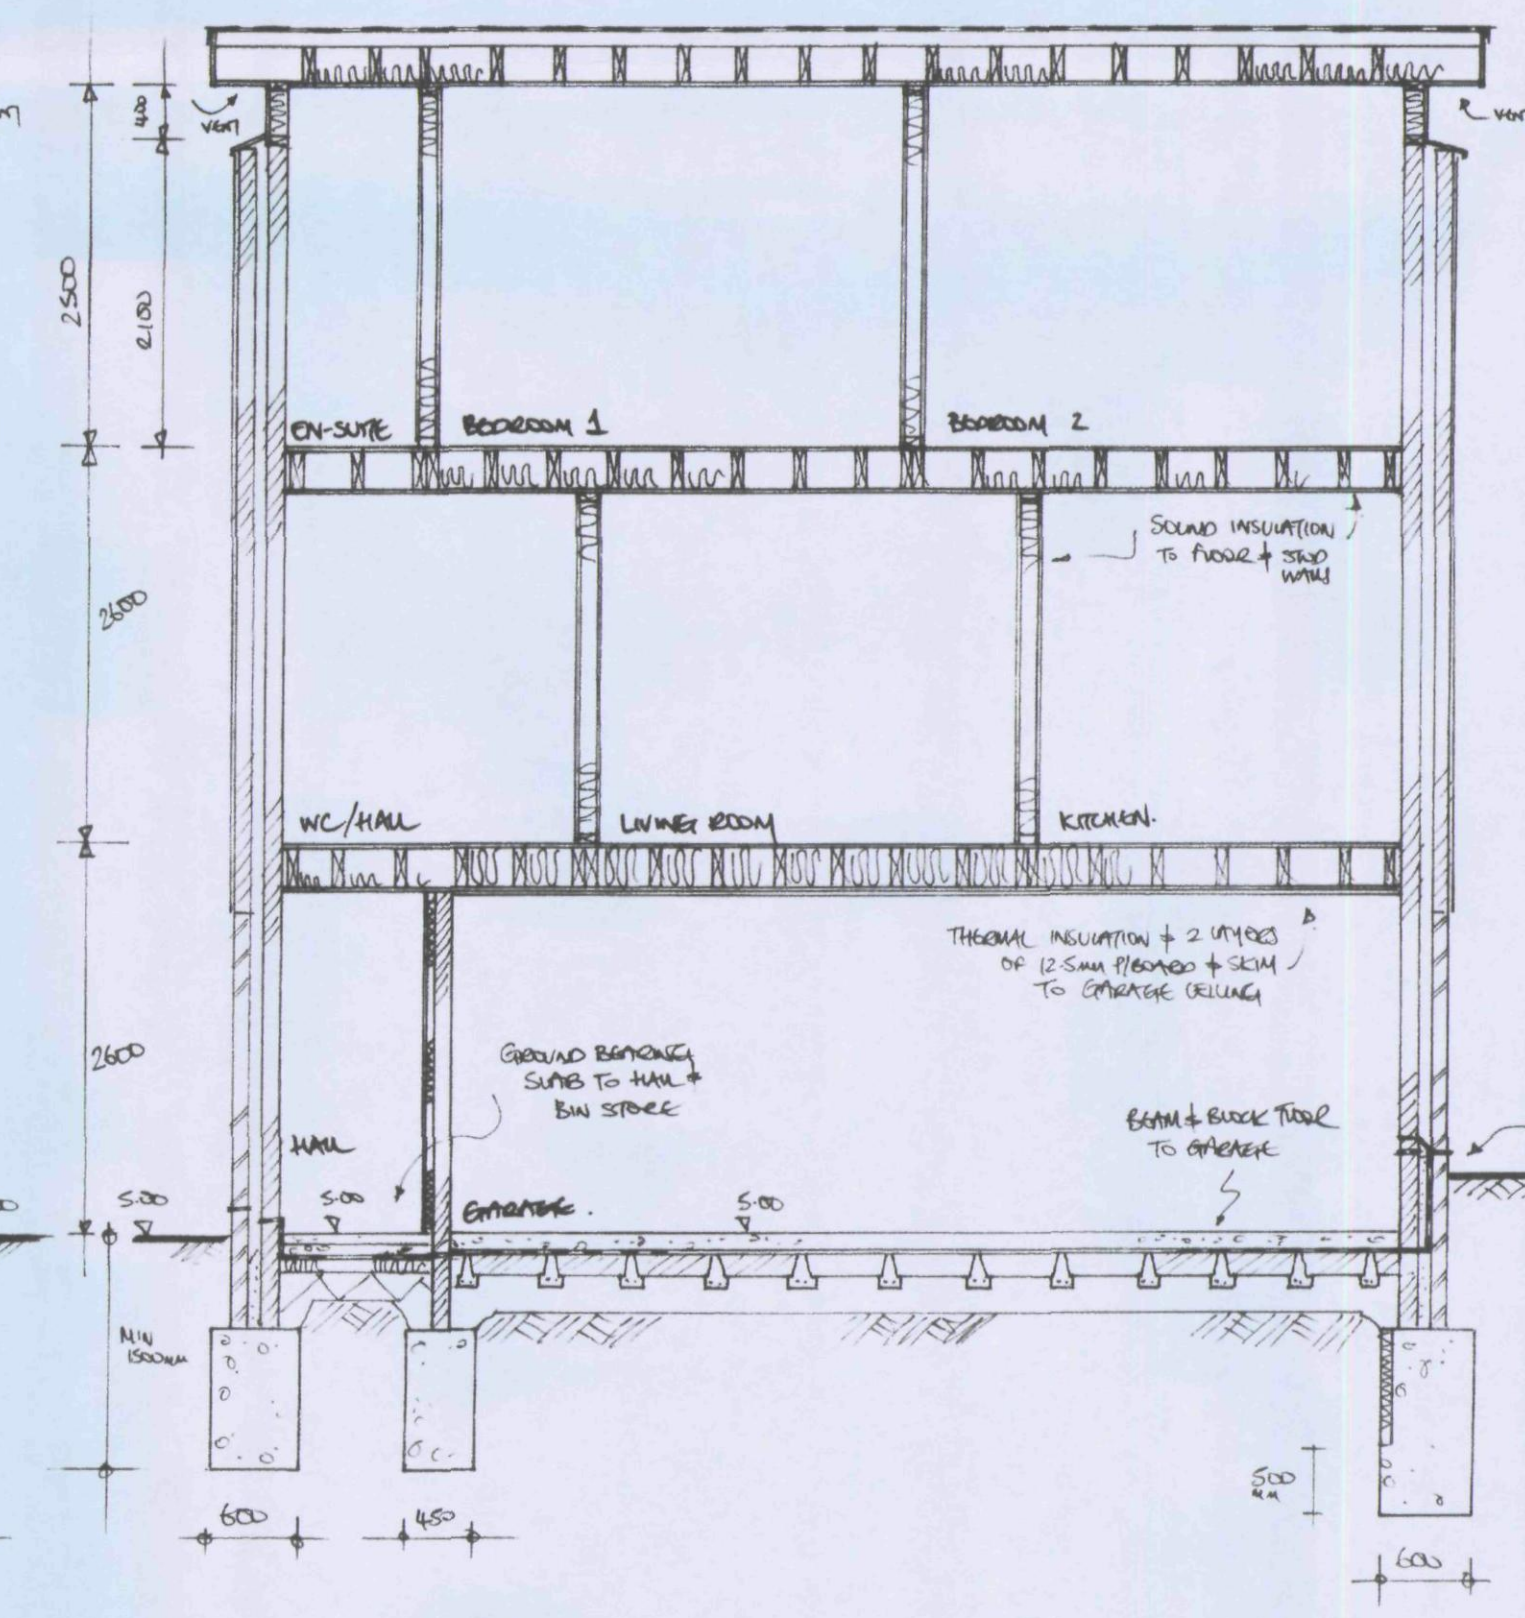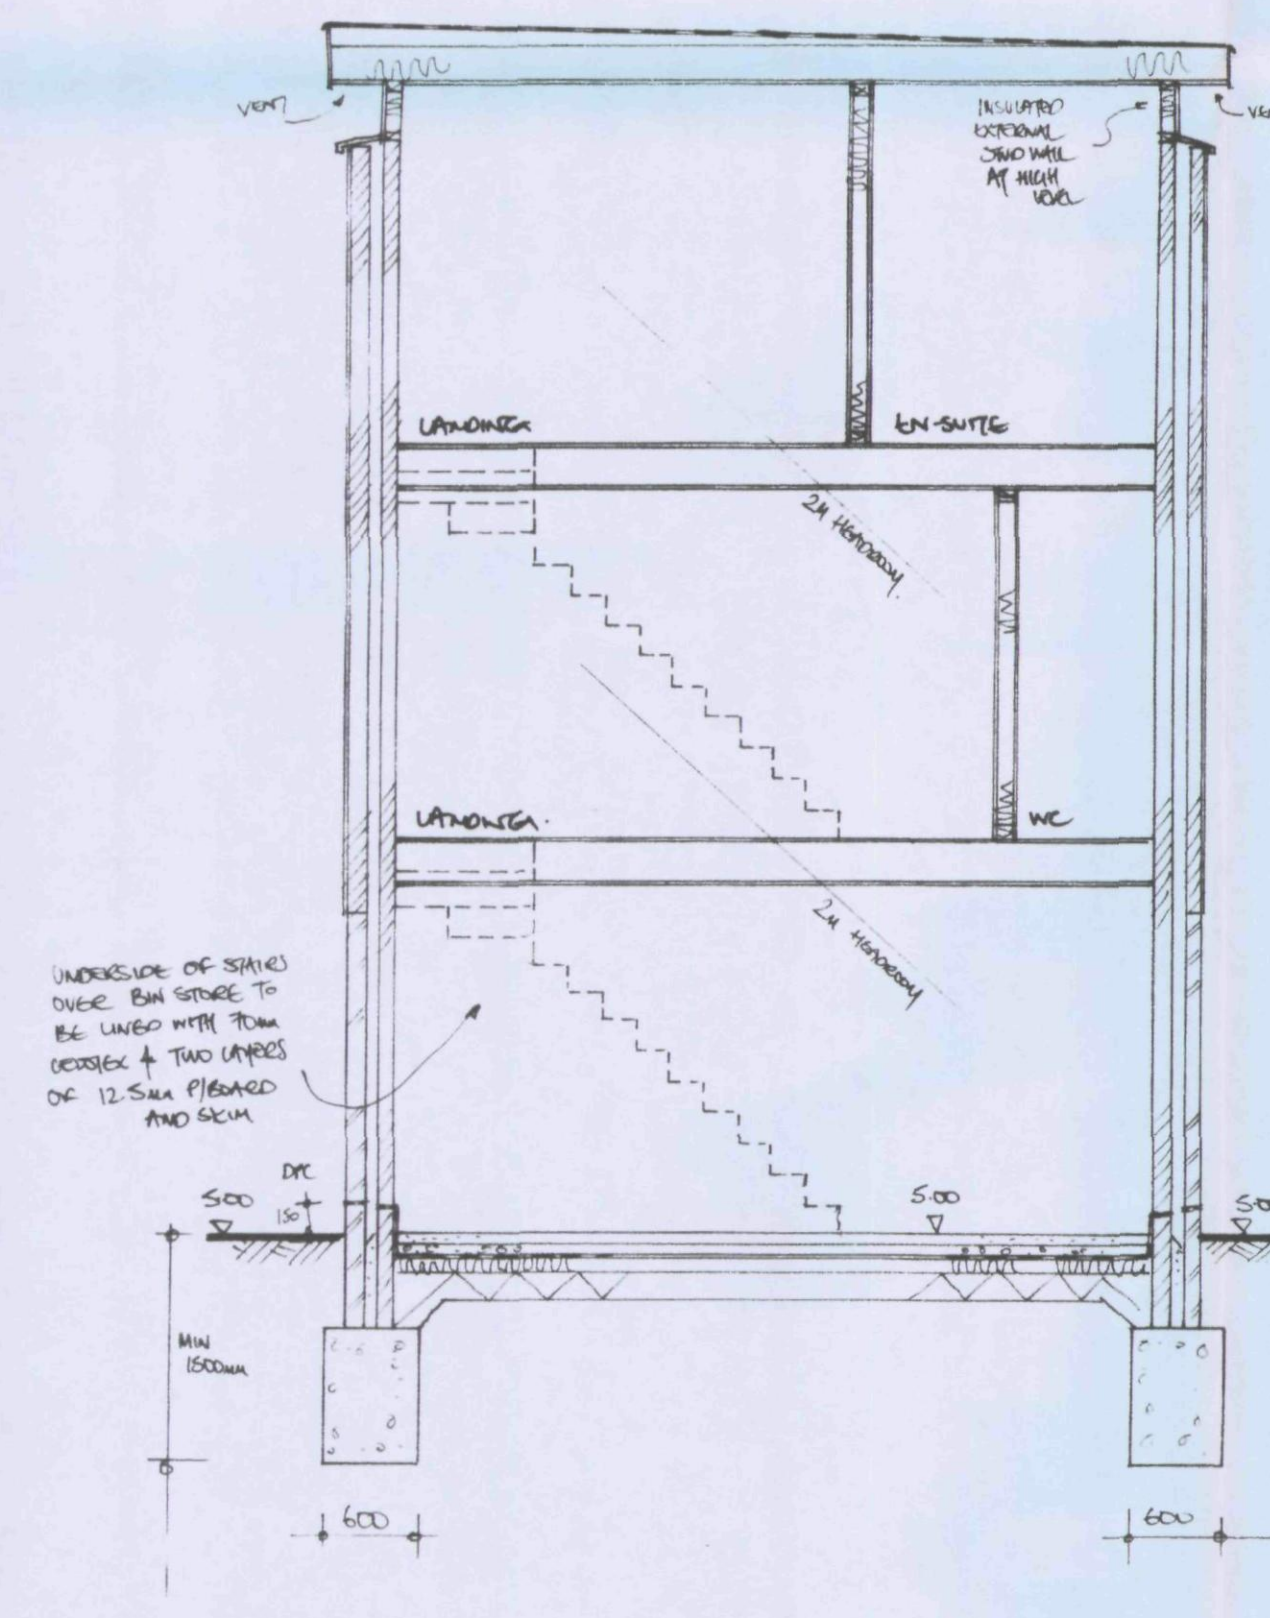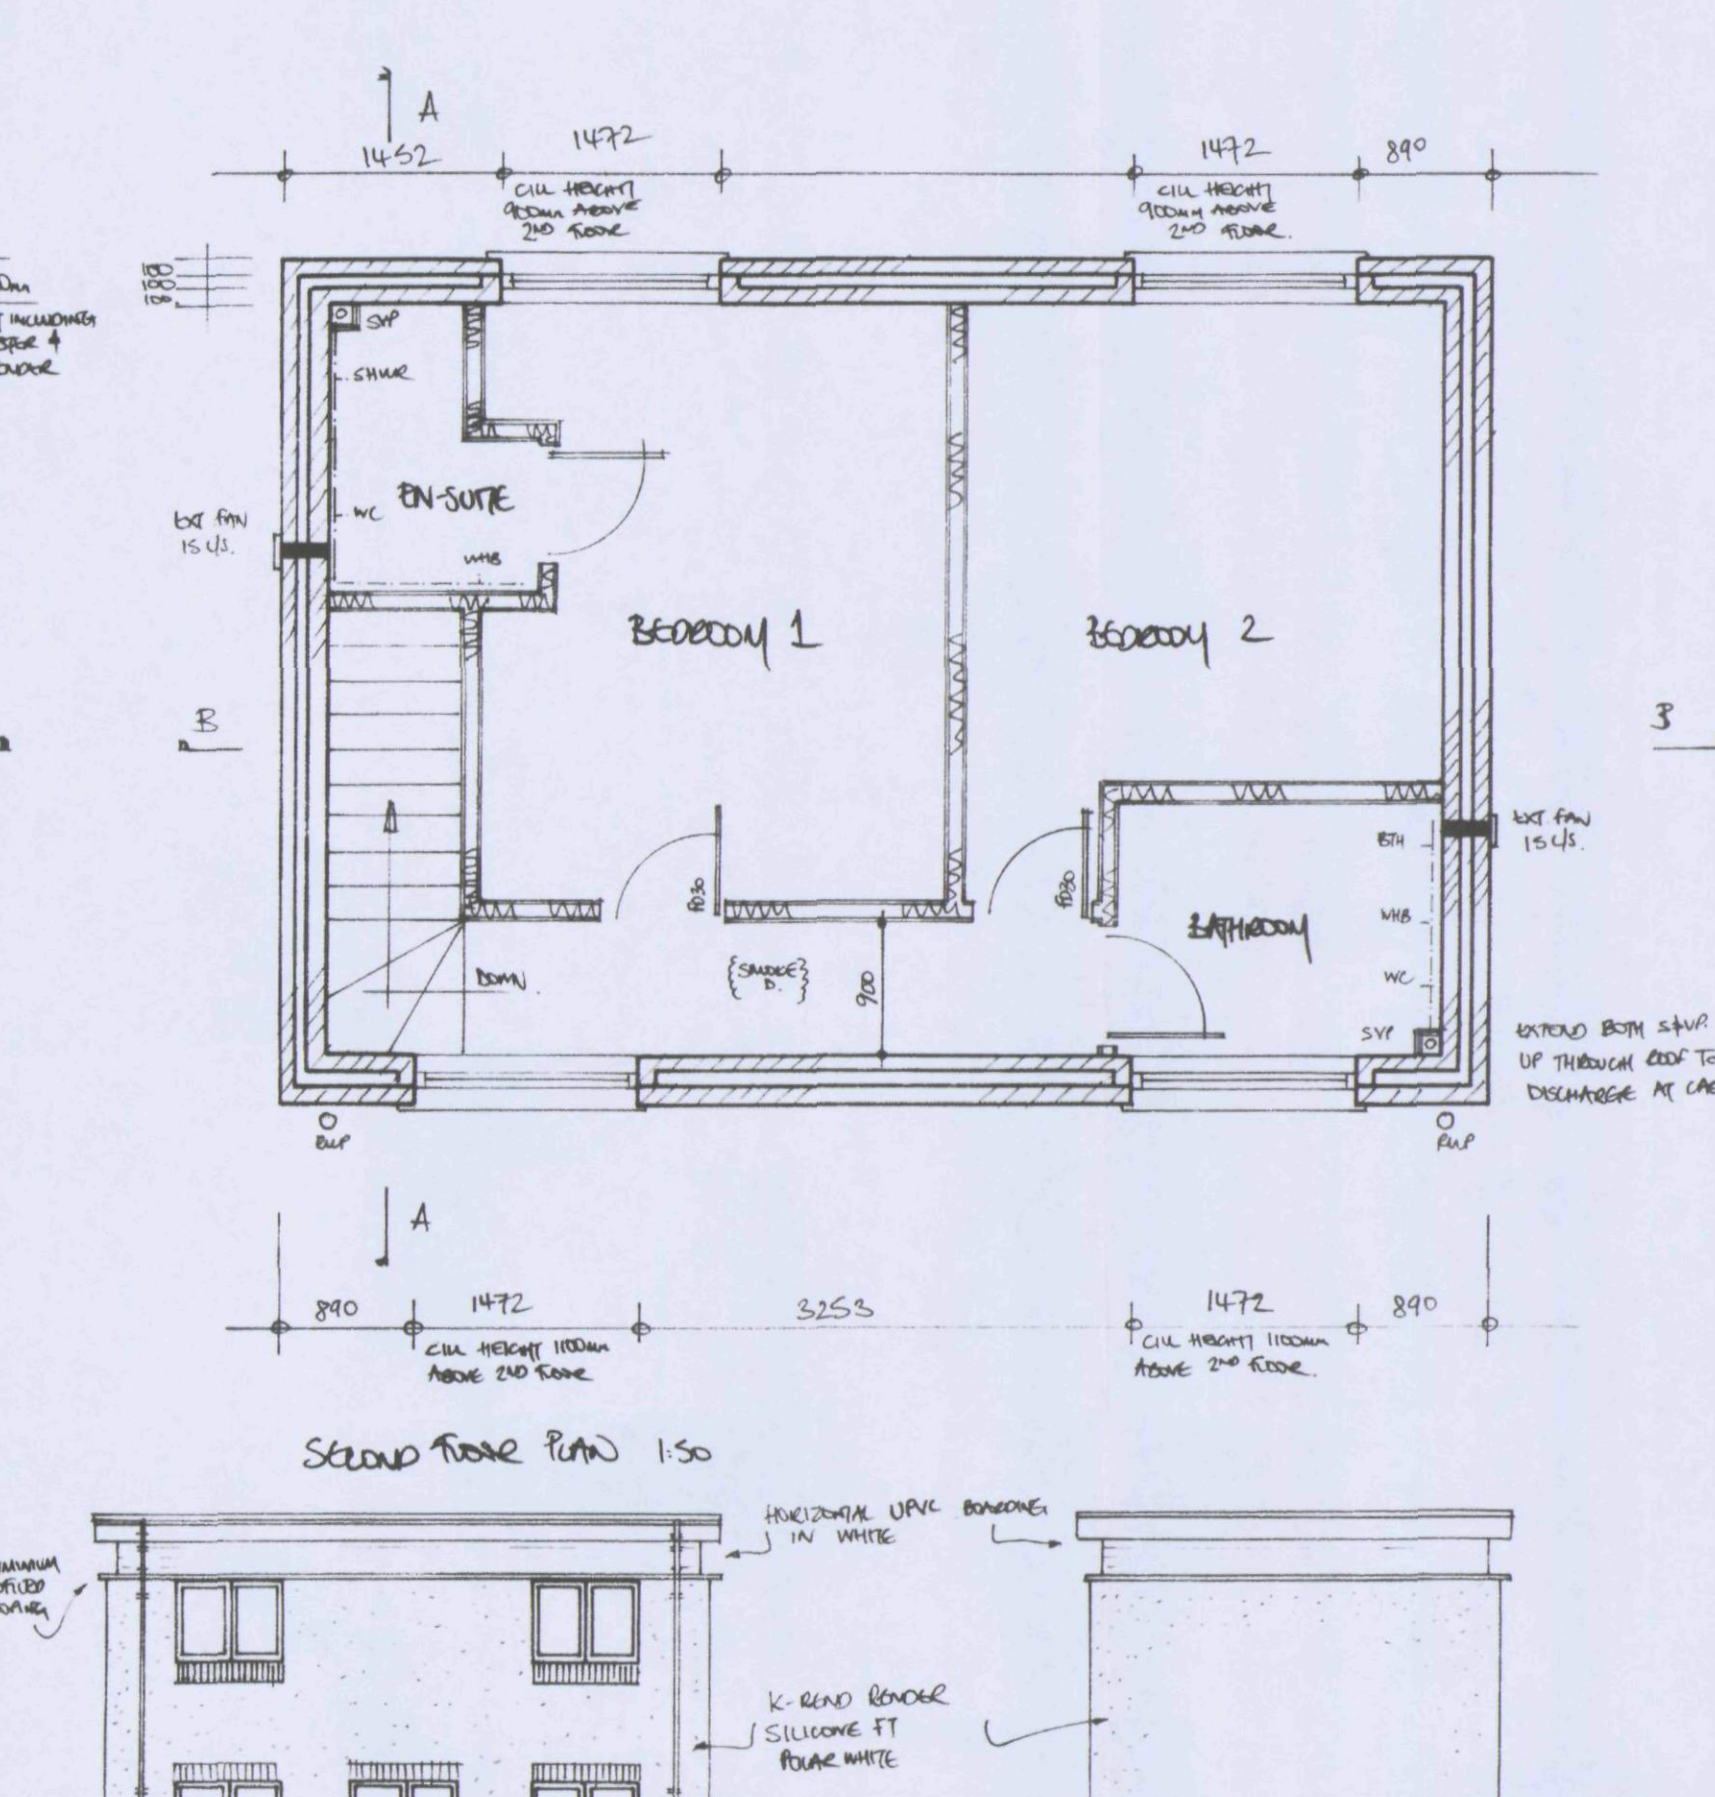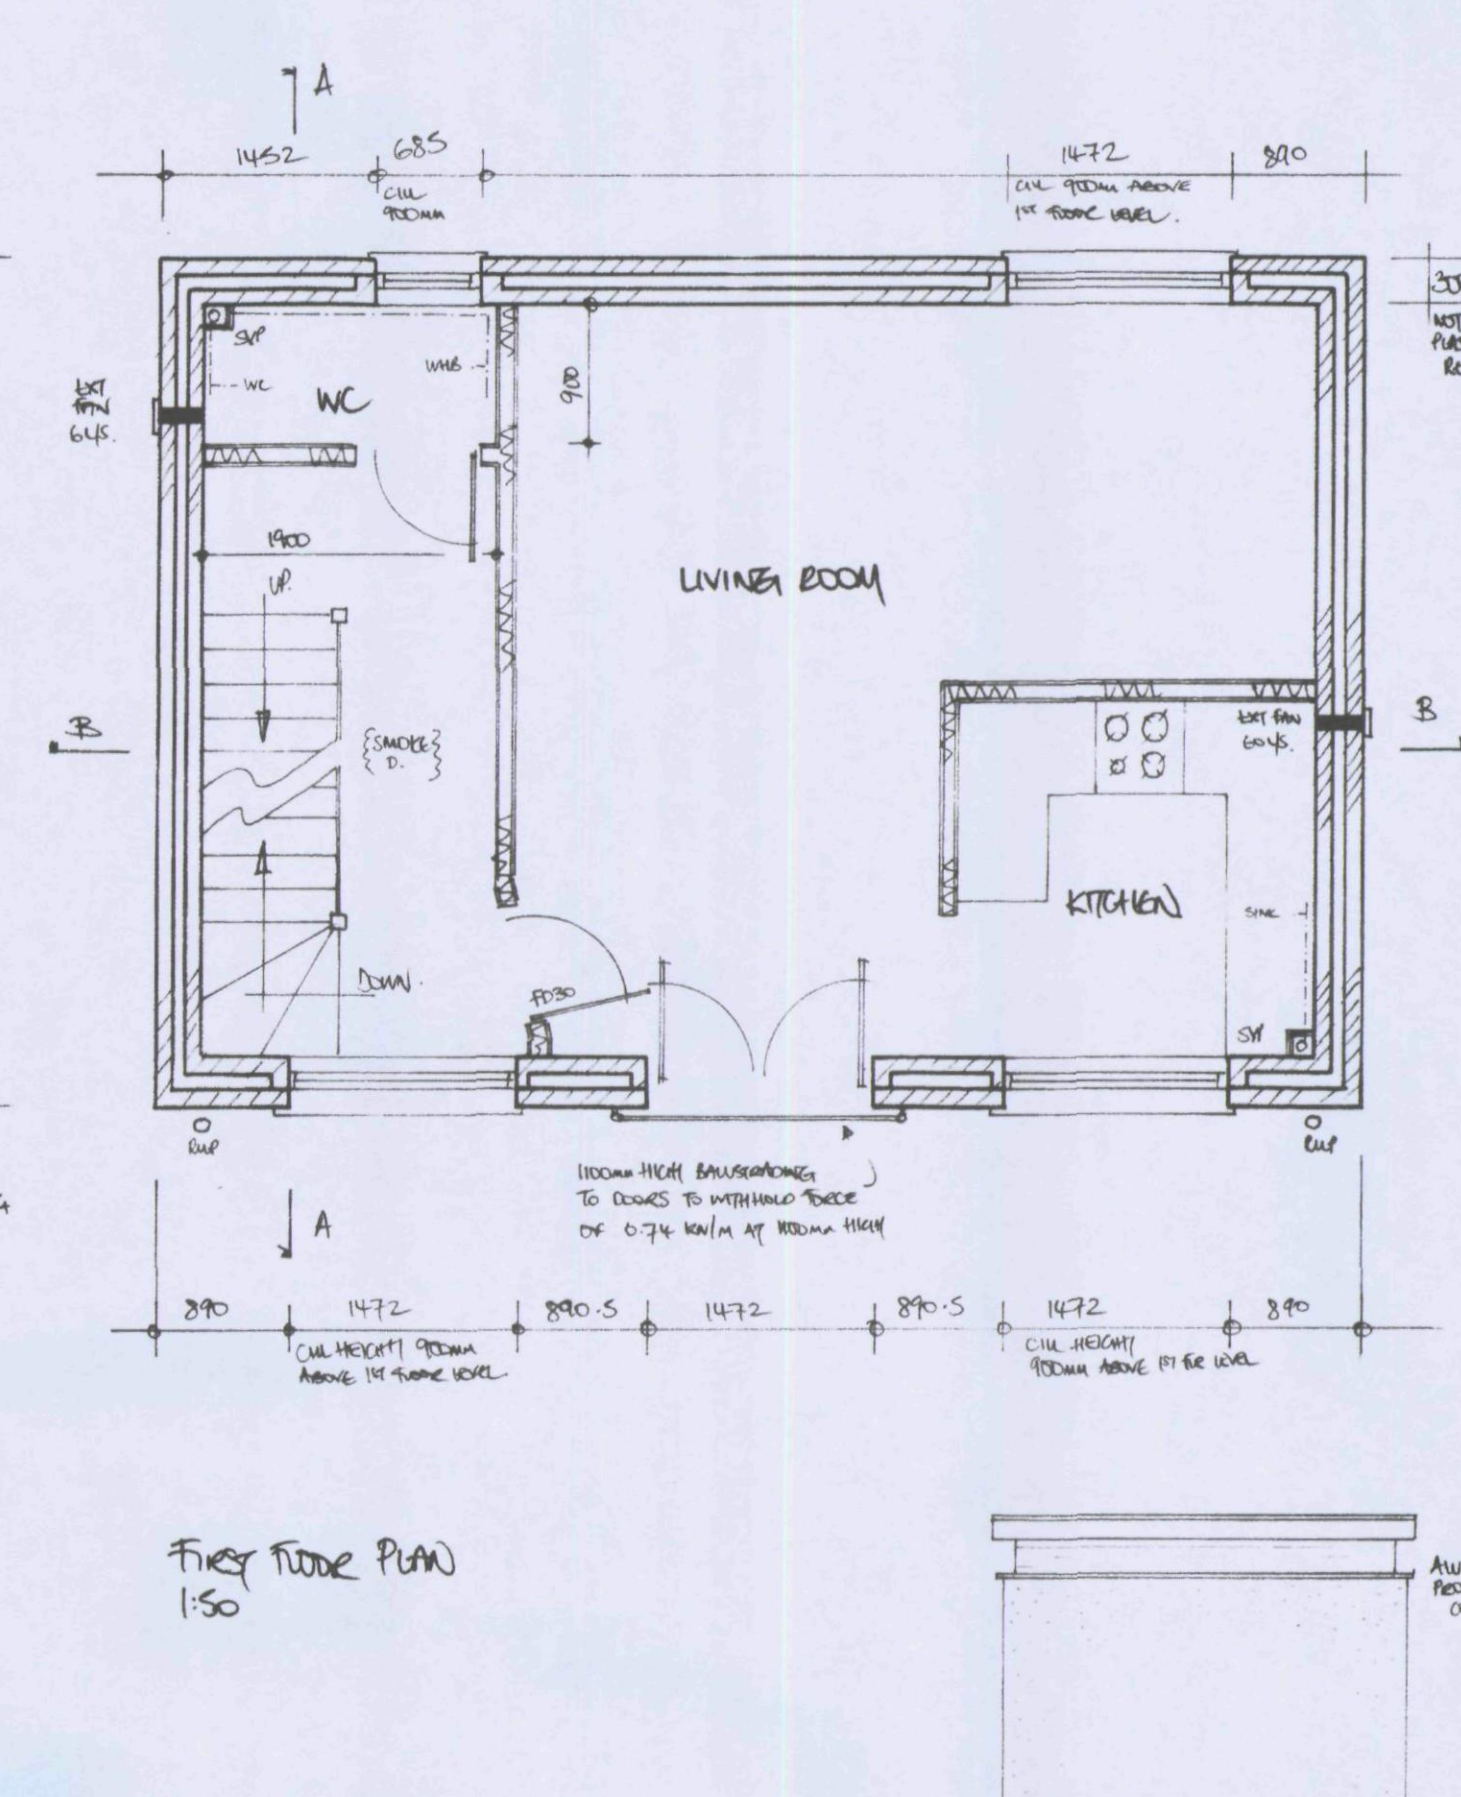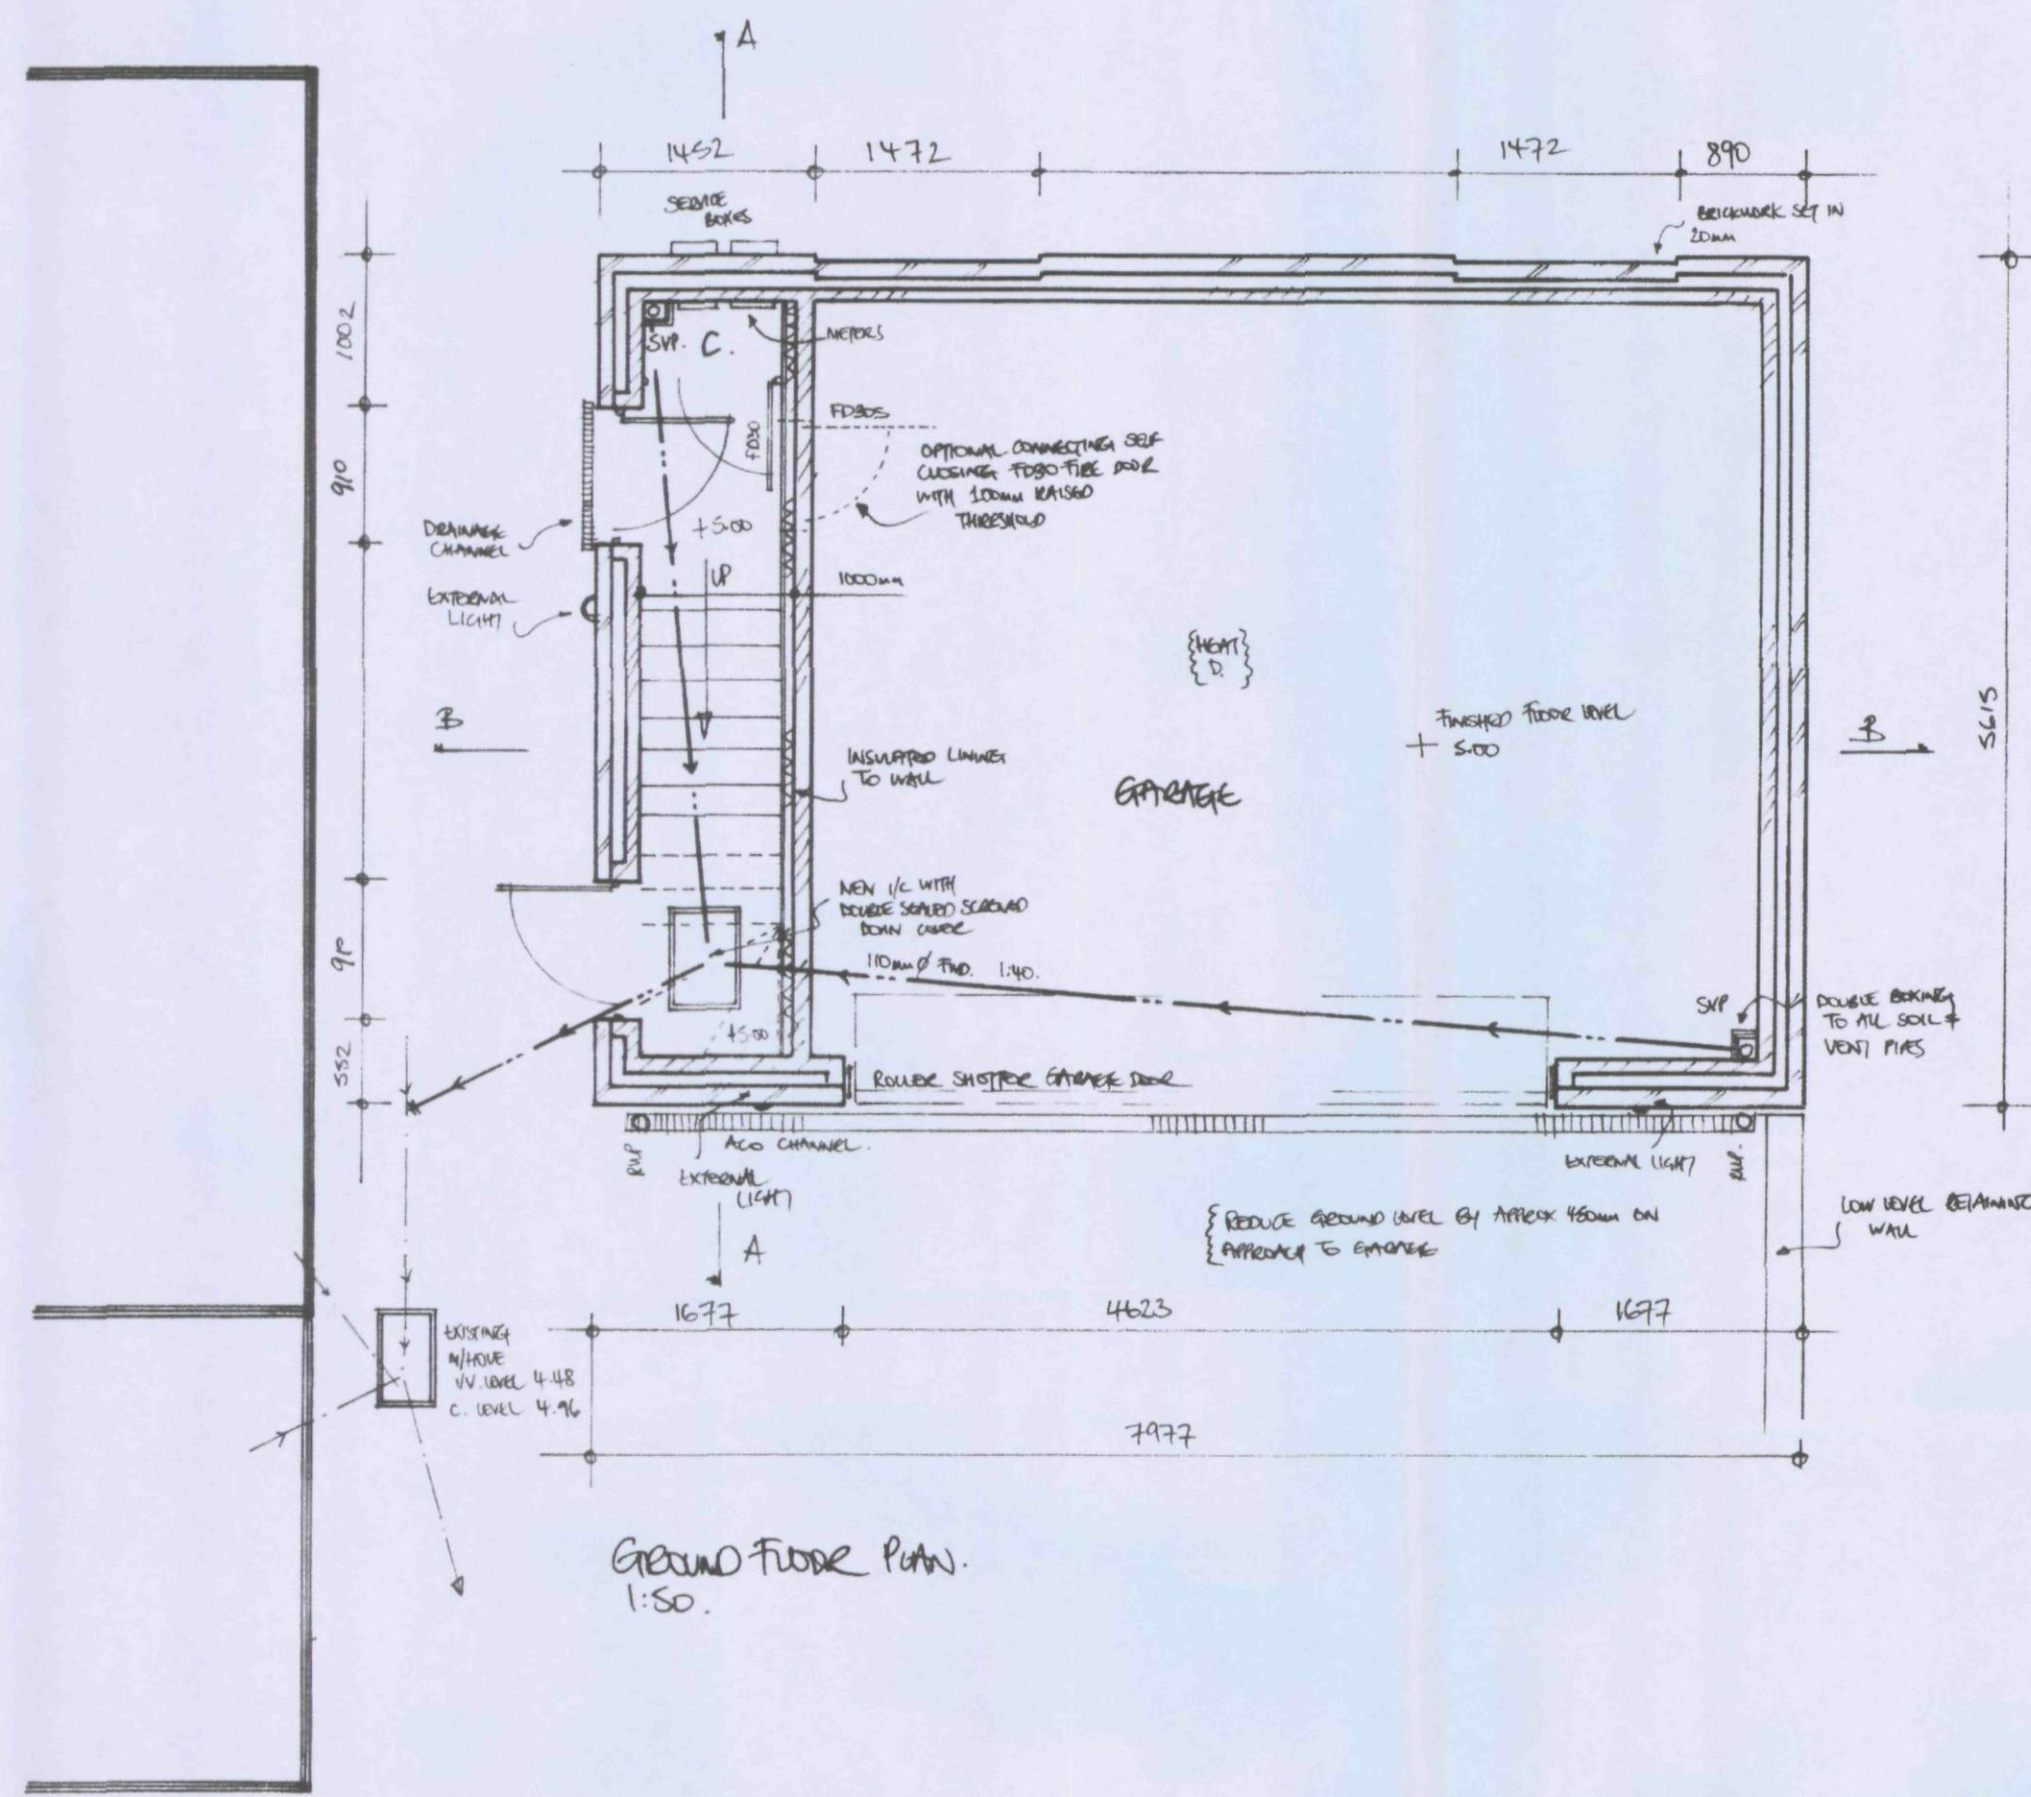

HAVANT BOROUGH COUNCIL
24 AUG 2010
RECEIVED

PMG
SurveyingPlanDrawingConsultancy

Proposed New Dwelling
R/O 20 Tanners Ridge
Waterlooville
Hampshire

001 - Proposed Plans
July 2010 - Rev A

PMG (Building Design & Consultancy) Ltd
20 Bluebell Way,
Whiteley, Fareham,
Hampshire PO15 7FF
Tel: 07795 124247
Email: paul@pmgtd.co.uk
www.pmgtd.co.uk

This is not a specification of works, but has only been produced for the purposes of gaining local authority approval. Drawings to be read in conjunction with the Building Notes and Structural Calculations. No works to commence until full Building Regulation approval has been granted. Builder to check all scaled and stated dimensions prior to commencement, including spans of structural members.

HAVANT BOROUGH
COUNCIL
24 AUG 2010
RECEIVED

NOTES: 

LEVELS RELATE TO ARBITRARY DATUM

TREE SPECIES SHOULD BE VERIFIED WHERE OF CRITICAL IMPORTANCE

THE ARCHITECT SHOULD SATISFY HIMSELF THAT ALL TREES LIKELY TO AFFECT HIS DESIGN HAVE BEEN SHOWN

INTER CONNECTIONS OF MANHOLES SHOULD BE VERIFIED WHERE OF CRITICAL IMPORTANCE USING CCTV

PIPE SIZES & INVERTS DETERMINED WITHOUT ENTRY INTO MANHOLE

J C RADFORD	SITE ENGINEERING & LAND SURVEYS LTD 3-5 REDHILL BASSETT SOUTHAMPTON TEL (023) 8079 0217 MOBILE 07836 380795
CLIENT:	M DENNINGTON ESQ
CONTRACT:	LAND OFF TANNERS RIDGE, WATERLOOVILLE
TITLE:	EXISTING SURVEY
SCALE: 1:100	DATE: JULY 10