


PERMIT

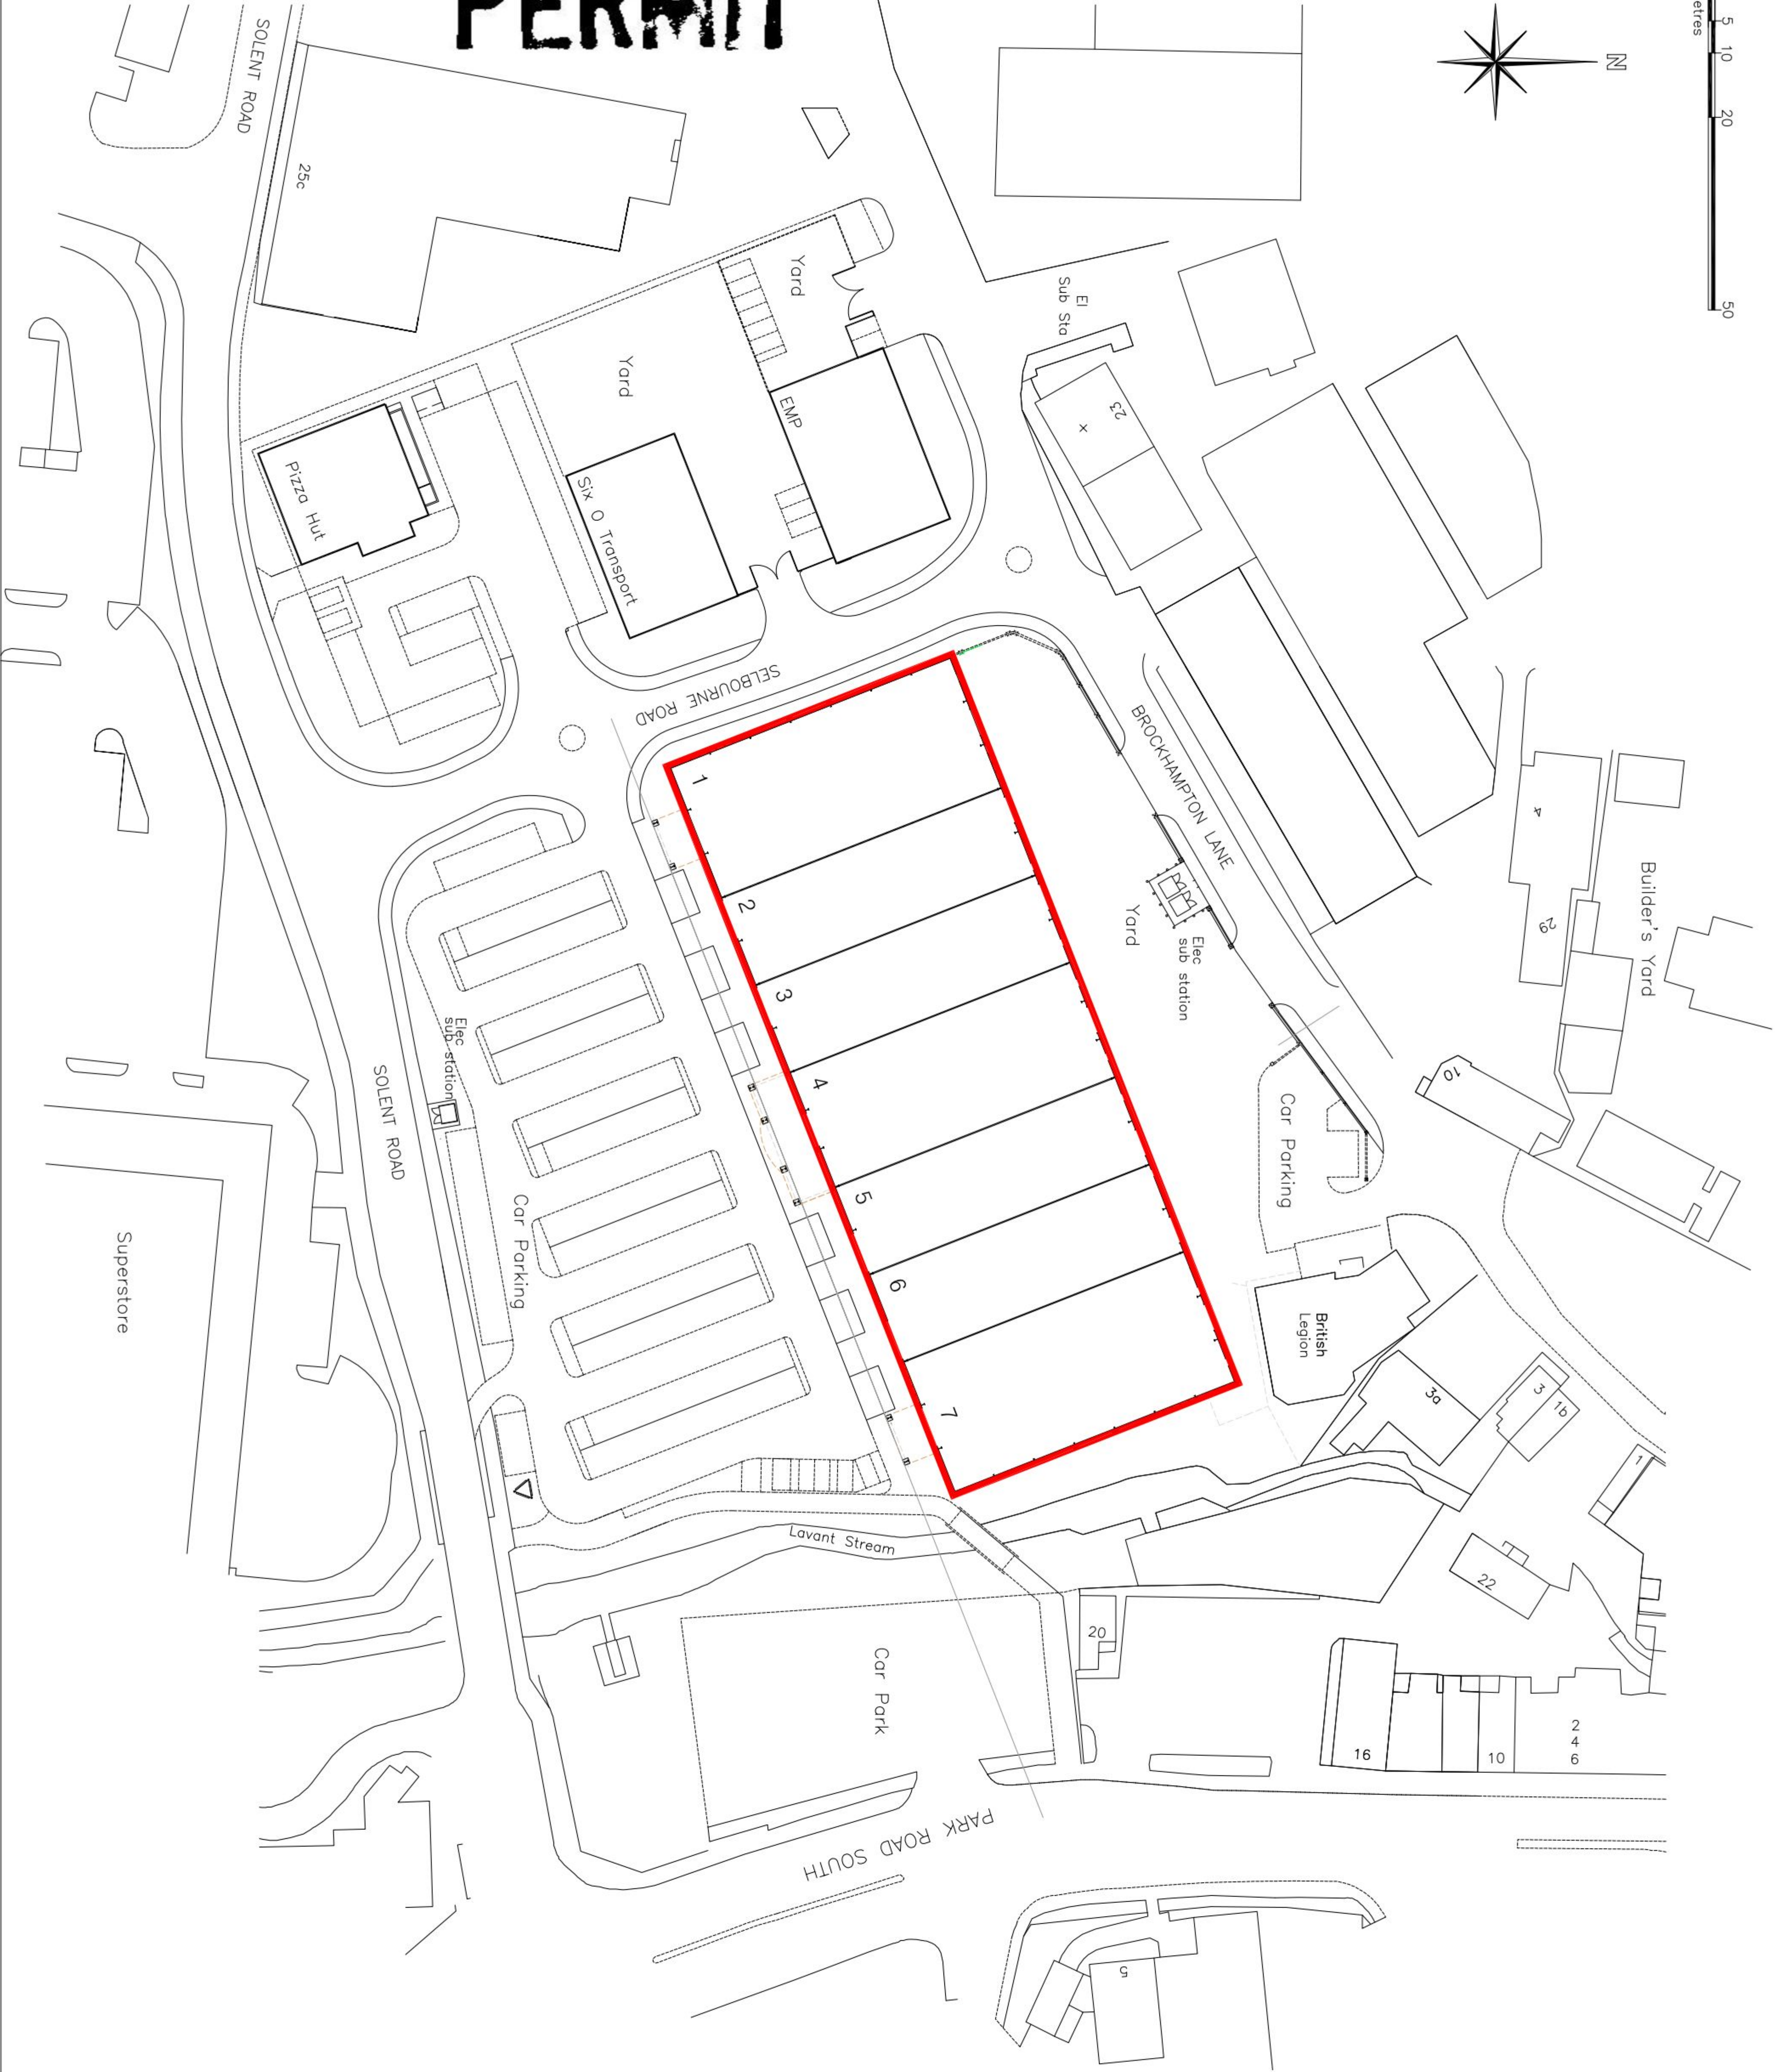

DEFECT FREE

CONSTRUCTION  
Quality control is a trade contractors responsibility  
the objective at practical completion is a building  
DEFECT FREE

GENERAL NOTES:

1. The drawing number and revision should be checked against the drawing issue sheet to ensure use of current revision only.
2. It is the Subcontractors responsibility to co-ordinate and interface their works with all other trades, to ensure zero defect, attain quality criteria and compatibility to meet Hargreaves requirements and design standards.
3. Where no specific detail is indicated use specialist manufacturers standard details of construction.
4. This drawing is to be read in conjunction with the project specification and in particular standard details.
5. Any discrepancies are to be reported to the Site Manager for further instruction.
6. Do not scale from this drawing.

| REV      | DESCRIPTION | DATE |
|----------|-------------|------|
| REVISION |             |      |
|          |             |      |



Ruslington House, Worthing Road, Ruslington, West Sussex, BN16 3PS  
Tel No: (01903) 777775 Fax No: (01903) 777785

APPROVED BY: DATE:

|              |           |          |
|--------------|-----------|----------|
| Drawn by: VJ | Drawn by: | Date:    |
| 1:500 @ A1   |           | Aug 2011 |

Proposed Photovoltaic Panels,  
Units 1-7 Solent Road Retail Park,  
Solent Road  
HAVANT

1:500 SITE PLAN.

|         |             |      |
|---------|-------------|------|
| Job no. | Drawing no. | Rev. |
| HASR    | S 01        |      |