



2. DO NOT SCALE FROM THIS DRAWING. IF IN DOUBT, ASK.

COUNTY PLANNING
HAMPSHIRE COUNTY COUNCIL
App No: **APP/11/01469**
-9 DEC 2011
Permission **GRANTED**
~~Subject to conditions~~
~~10/11/2011~~

AMENDED *March* 10 2011
RECEIVED
16 NOV 2011
COUNTY PLANNING
HAWKINS COUNTY COUNCIL

TENDER



B	Visibility splay dimensions corrected.	19.10.11	W-H	SF	DD
A	Landscape annotation revised, pond removed & wetland added as latest proposals.	14.10.11	W-H	SF	DD
REV.	AMENDMENT	DATE	DRAWN	CHECKED	APPROVED

DATE	CLIENT
------	--------

HAMPSHIRE COUNTY COUNCIL
ECONOMY, TRANSPORT & ENVIRONMENT
WASTE & RESOURCE MANAGEMENT

CONSULTANT



Hampshire
County Council



STUART JARVIS BSc DipTP FCIHT MRTPI: DIRECTOR OF ECONOMY, TRANSPORT & ENVIRONMENT

DRAWN	WHW
CAD	WHW
CHECKED	SRF
APPROVED	DD

	SCHEME
	JOB No.
	SCALE G
	1

HAVANT INCINERATOR SITE REDEVELOPMENT		
No. C.J005992.01		
LE A1 1-500	DATE March 11	SHEET No.

DRAWING TITLE	
HCC CADplot: 19.00	
DRG No.	17-0


SALT BARN GENERAL ARRANGEMENT

HCC CADjet: 19.Oct.2011 at 1:02pm


DRG No.
17-005992-GA/01

REV	SUFFD
B	T


\\cc\outline_K:\Eng\Roads\Schemas\R5094026 Havant -HARC\AutoCAD\Contract Drawings\17-005992-0401B.dwg

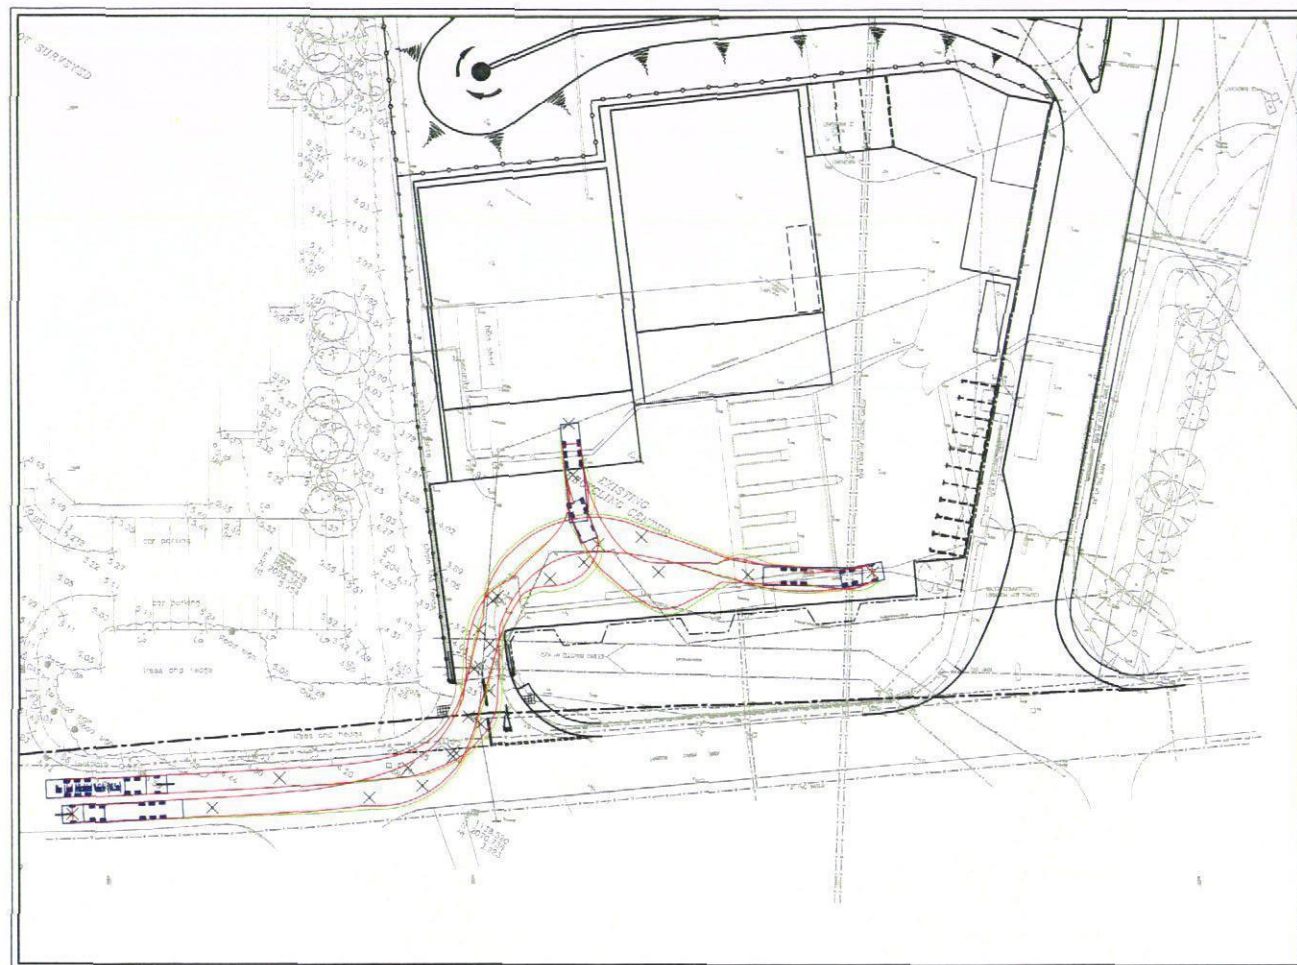

16.5m ARTICULATED VEHICLE
FROM THE WEST

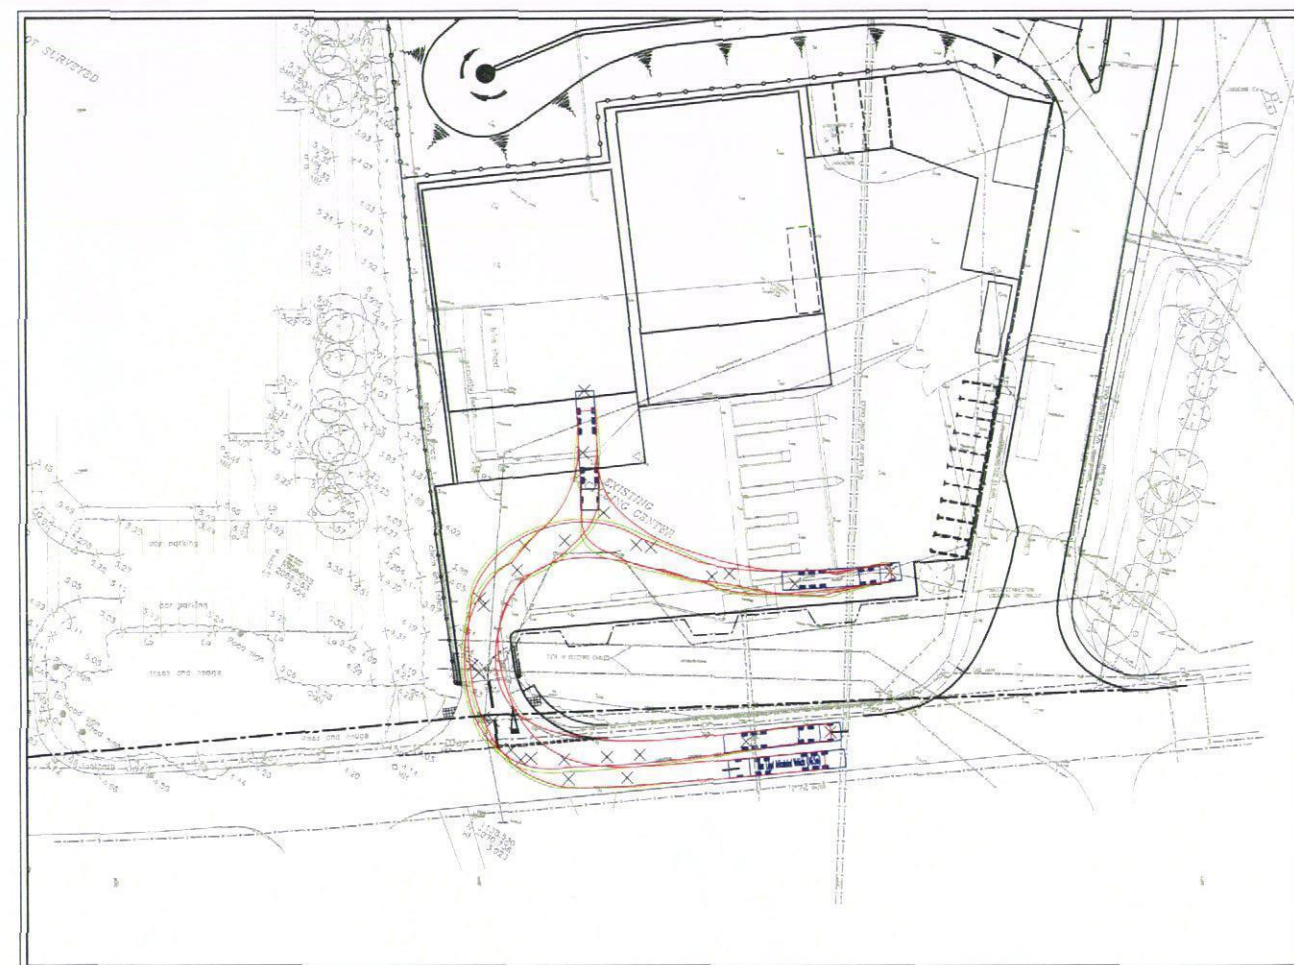


16.5m ARTICULATED VEHICLE
FROM THE EAST

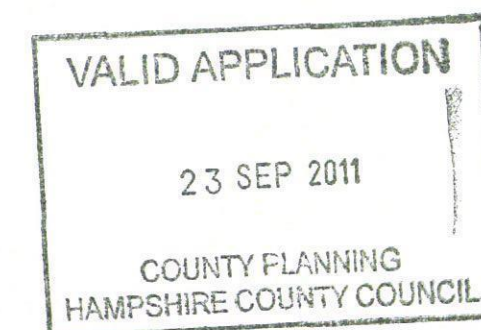


REV. AMENDMENT DATE DRAWN CHKD APPD	CLIENT HAMPSHIRE COUNTY COUNCIL ECONOMY, TRANSPORT & ENVIRONMENT WASTE & RESOURCE MANAGEMENT	CONSULTANT  Hampshire County Council   STUART JARVIS BSc DipTP FCIHT MRTPI: DIRECTOR OF ECONOMY, TRANSPORT & ENVIRONMENT	DRAWN WHW CAD WHW CHECKED SRF APPROVED DD SCHEME HAVANT INCINERATOR SITE REDEVELOPMENT JOB No. CJ005992.01 SCALE A1 DATE Mar 11 SHEET No.	DRAWING TITLE SALT BARNS VEHICLE SWEEP PATHS REV T SUFFIX
---	--	---	--	---


H:\Projects\2011\17-005992-GA03-TRACING.dwg
 User: StuartJarvis
 Date: 14-Sep-2011 11:51am
 Plot: 17-005992-GA03-TRACING.dwg

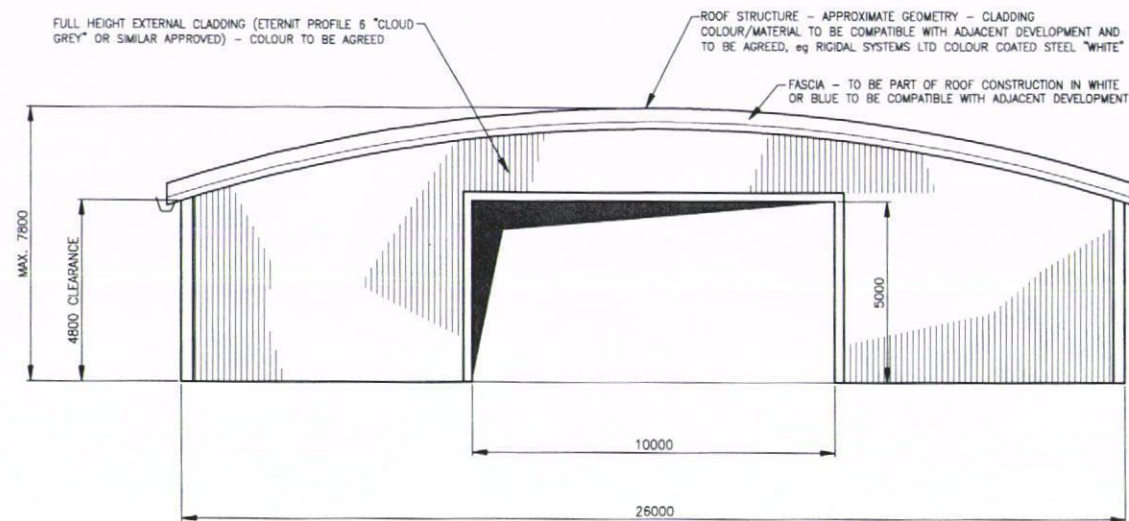



FRONT ELEVATION
SCALE 1:100

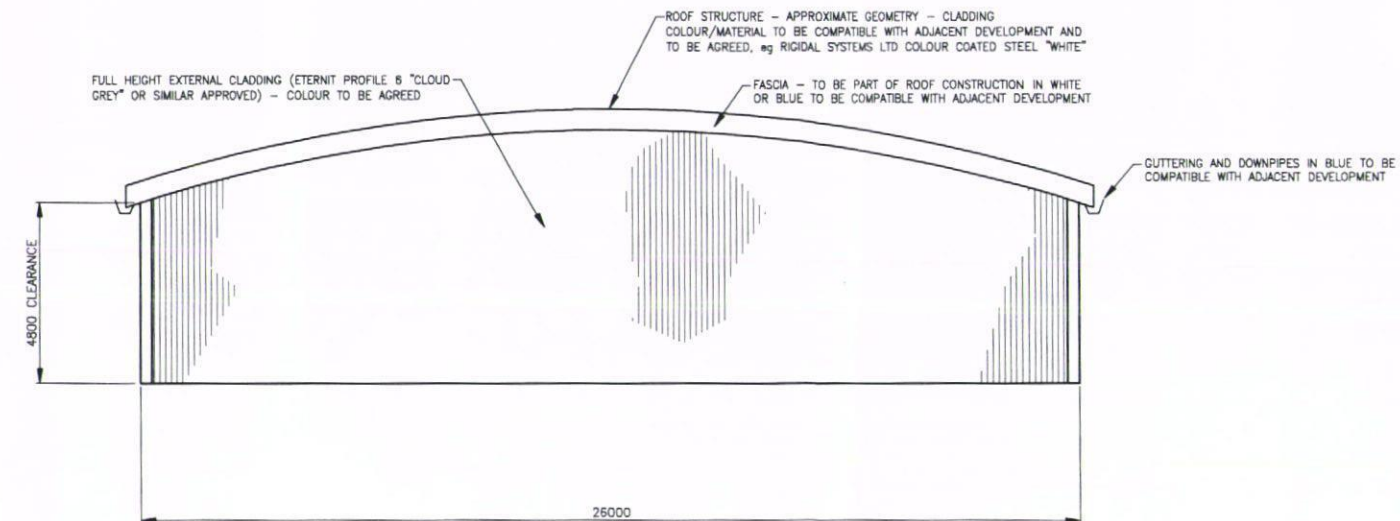

REAR ELEVATION
SCALE 1:100

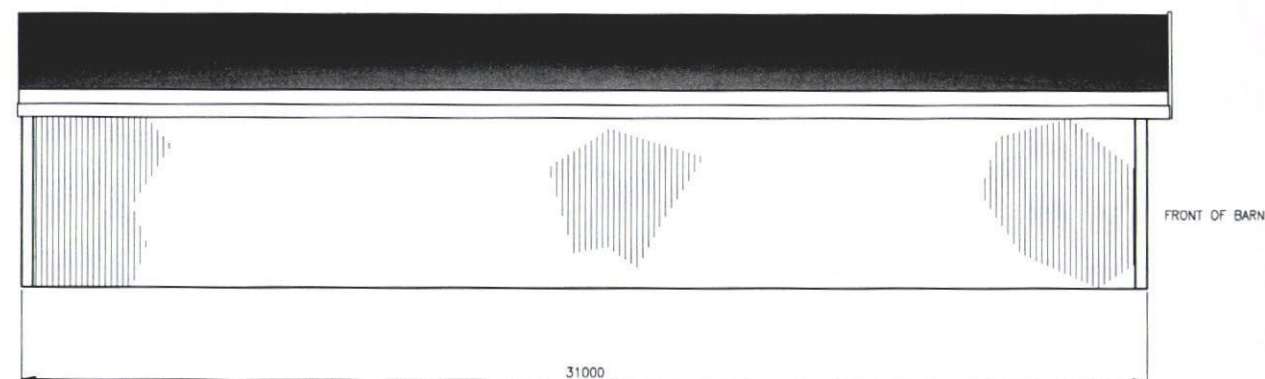

TYPICAL SIDE ELEVATION
SCALE 1:100

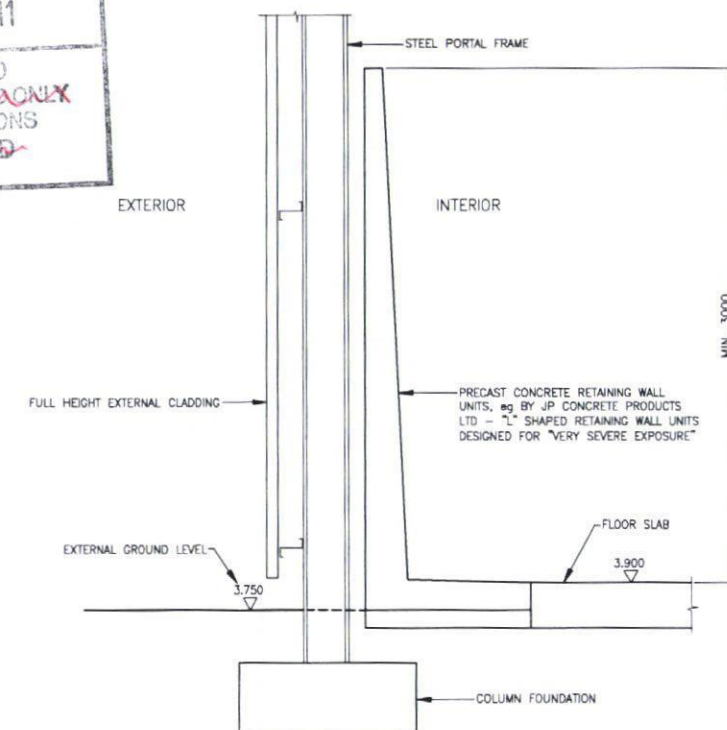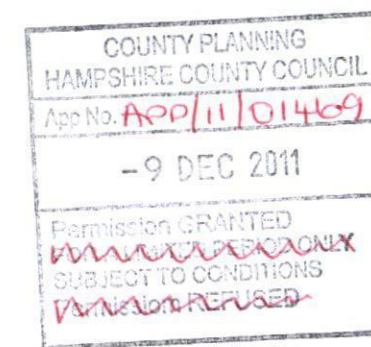

TYPICAL WALL SECTION
SCALE 1:20



HAMPSHIRE COUNTY COUNCIL
ECONOMY, TRANSPORT AND ENVIRONMENT
WASTE & RESOURCE MANAGEMENT

Hampshire
County Council
Engineering
CONSULTANCY

STUART JARVIS BSc DipTP FCIHT MRTP: DIRECTOR OF ECONOMY, TRANSPORT & ENVIRONMENT

DRAWN WHW	SCHEME HAVANT INCINERATOR SITE REDEVELOPMENT	DRAWING TITLE SALT BARN TYPICAL SECTIONS & ELEVATIONS
CAD WHW	JOB No. C/J005992.01	REV 17-005992-110/01
CHECKED SF	SCALE As Shown	DATE Aug 11
APPROVED DD	SHEET No.	REV

14 DEC 2011

RECEIVED

VALID APPLICATION

23 SEP 2011

COUNTY PLANNING
HAMPSHIRE COUNTY COUNCIL

TENDER

LEGEND

- EXISTING FOUL WATER DRAINAGE
- EXISTING SURFACE WATER DRAINAGE
- EXISTING SURFACE WATER GULLY
- NEW FOUL WATER SEWER (CLAY)
- NEW FOUL WATER CHANNEL (ACC OR SIMILAR APPROVED - WIDTH AS SPECIFIED)
- NEW FOUL WATER CHAMBER
- NEW FOUL WATER GULLY (ALL CONNECTIONS TO BE 150mm)
- NEW SURFACE WATER SEWER (PLASTIC/CLAY)
- NEW SURFACE WATER CHANNEL (ACC OR SIMILAR APPROVED - WIDTH AS SPECIFIED)
- NEW RAINWATER DOWNPIPE
- NEW SURFACE WATER CHAMBER
- NEW SURFACE WATER GULLY (ALL CONNECTIONS TO BE 150mm)
- EXISTING BT SUPPLY
- EXISTING WATER SUPPLY
- EXISTING ELECTRICITY SUPPLY
- EXISTING GAS SUPPLY
- PROPOSED BT SUPPLY
- PROPOSED WATER SUPPLY
- PROPOSED ELECTRICITY SUPPLY

PARTS OF THIS DRAWING SHOULD BE IN COLOUR.
IF THIS NOTE IS NOT RED, PLEASE CONTACT
wendy.wright@hants.gov.uk FOR COLOUR COPIES.

NOTES

- THIS DRAWING IS TO BE READ IN CONJUNCTION WITH ALL OTHER ENGINEERING CONSULTANCY DRAWINGS.
- FOR DRAINAGE STANDARD DETAILS, REFER TO DRG. No. 17-005992-500/02. ALL FW PIPEWORK IS TO BE CLAY AND SW PIPEWORK IS TO BE STRUCTURED WALL PLASTIC OR CLAY.
- FULL DRAINAGE LAYOUT & DETAILS RELATING TO NEW HWRC ARE SHOWN ON DRG. Nos. 17-509026-500/01-04.
- NOTE THAT THERE WILL BE A NUMBER OF BURIED EXISTING SERVICES (WATER SUPPLY, ELECTRICITY SUPPLY, BT CABLES AND FW CONNECTIONS) FROM PREVIOUS SITE USE AS A VEHICLE DEPOT AND LORRY PARK. THESE SUPPLIES SERVED A NUMBER OF PORTAKABINS ON THE SITE AND THEIR LOCATIONS ARE NOT KNOWN.

HAMPSHIRE COUNTY COUNCIL
ECONOMY, TRANSPORT & ENVIRONMENT
WASTE & RESOURCE MANAGEMENT




engineering
CONSULTANCY

DRAWN
WHW
CAD
WHW
CHECKED
SRF
APPROVED
DD


SCHEME
HAVANT INCINERATOR SITE
REDEVELOPMENT
JOB No. C/J005992.01
SCALE: A1
1:200
DATE
Aug 11

DRAWING TITLE
SALT BARN
DRAINAGE
(SW & FW DISPOSAL SYSTEMS)
AND PROPOSED UTILITIES
DRG No.
17-005992-500/01
REV
T

STUART JARVIS BSc DipTP FCILT MRTP: DIRECTOR OF ECONOMY, TRANSPORT & ENVIRONMENT

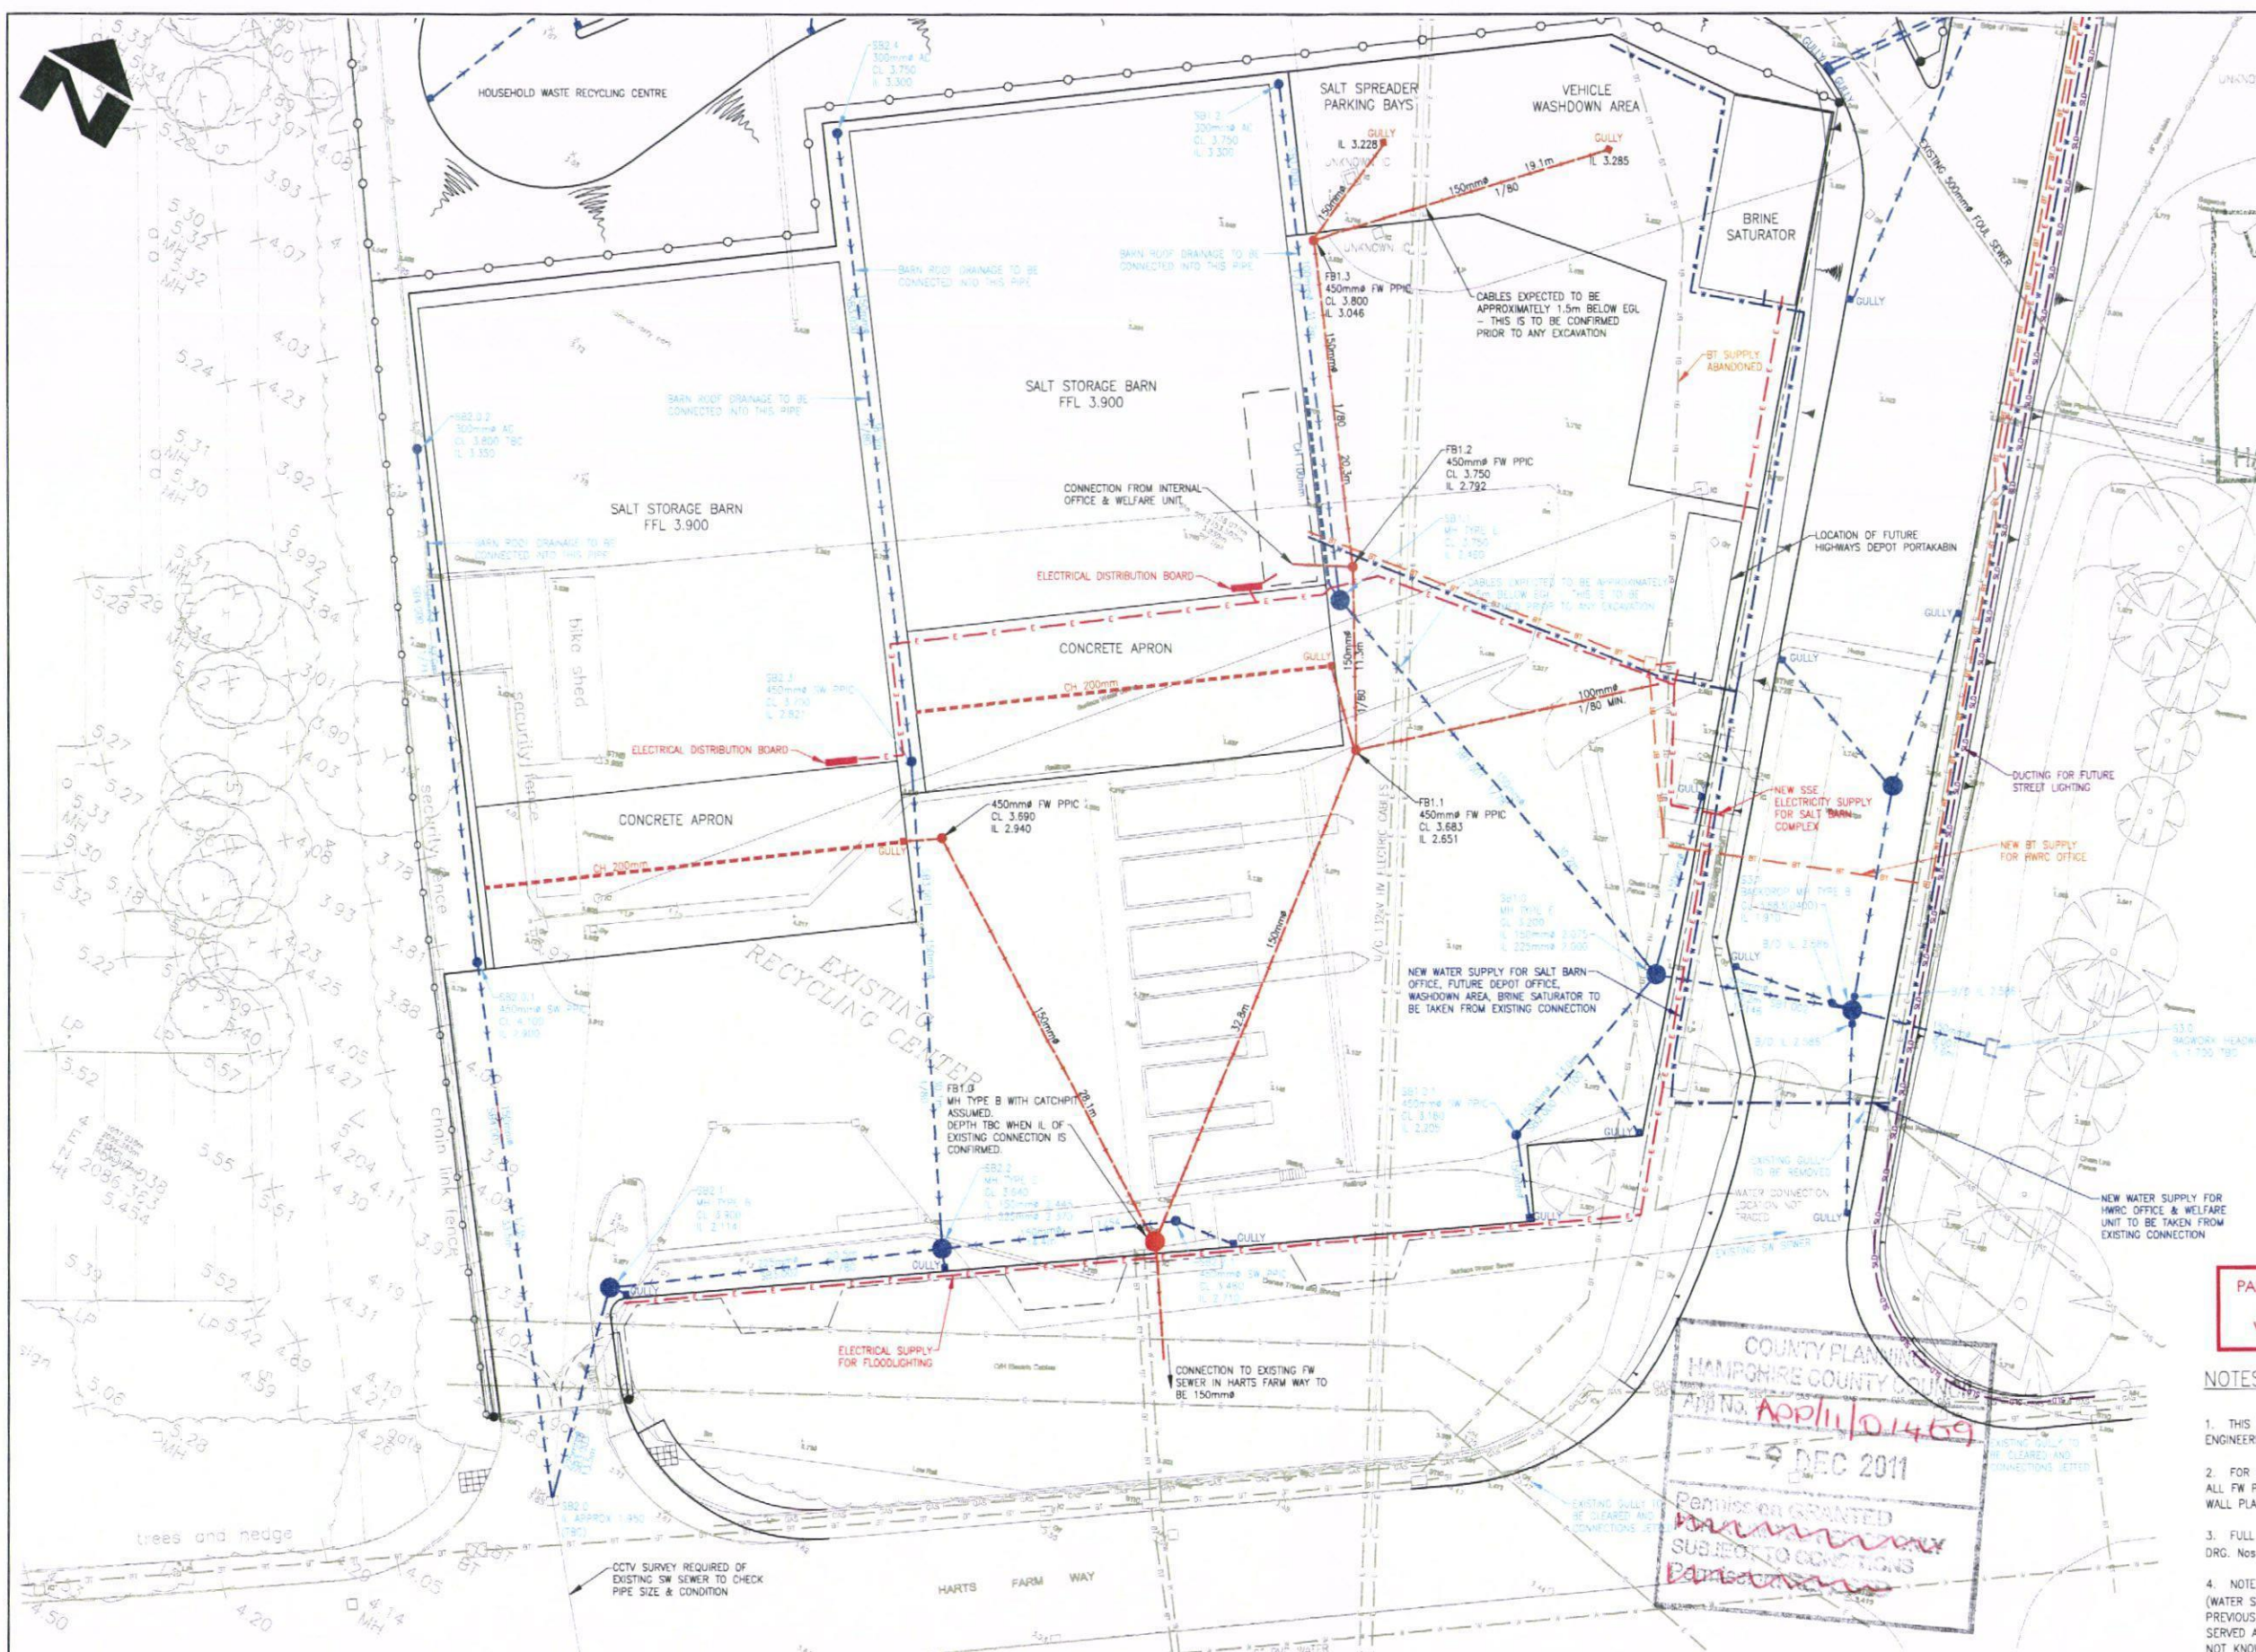


REV.	AMENDMENT	DATE	DRAWN	CHKD	APPD

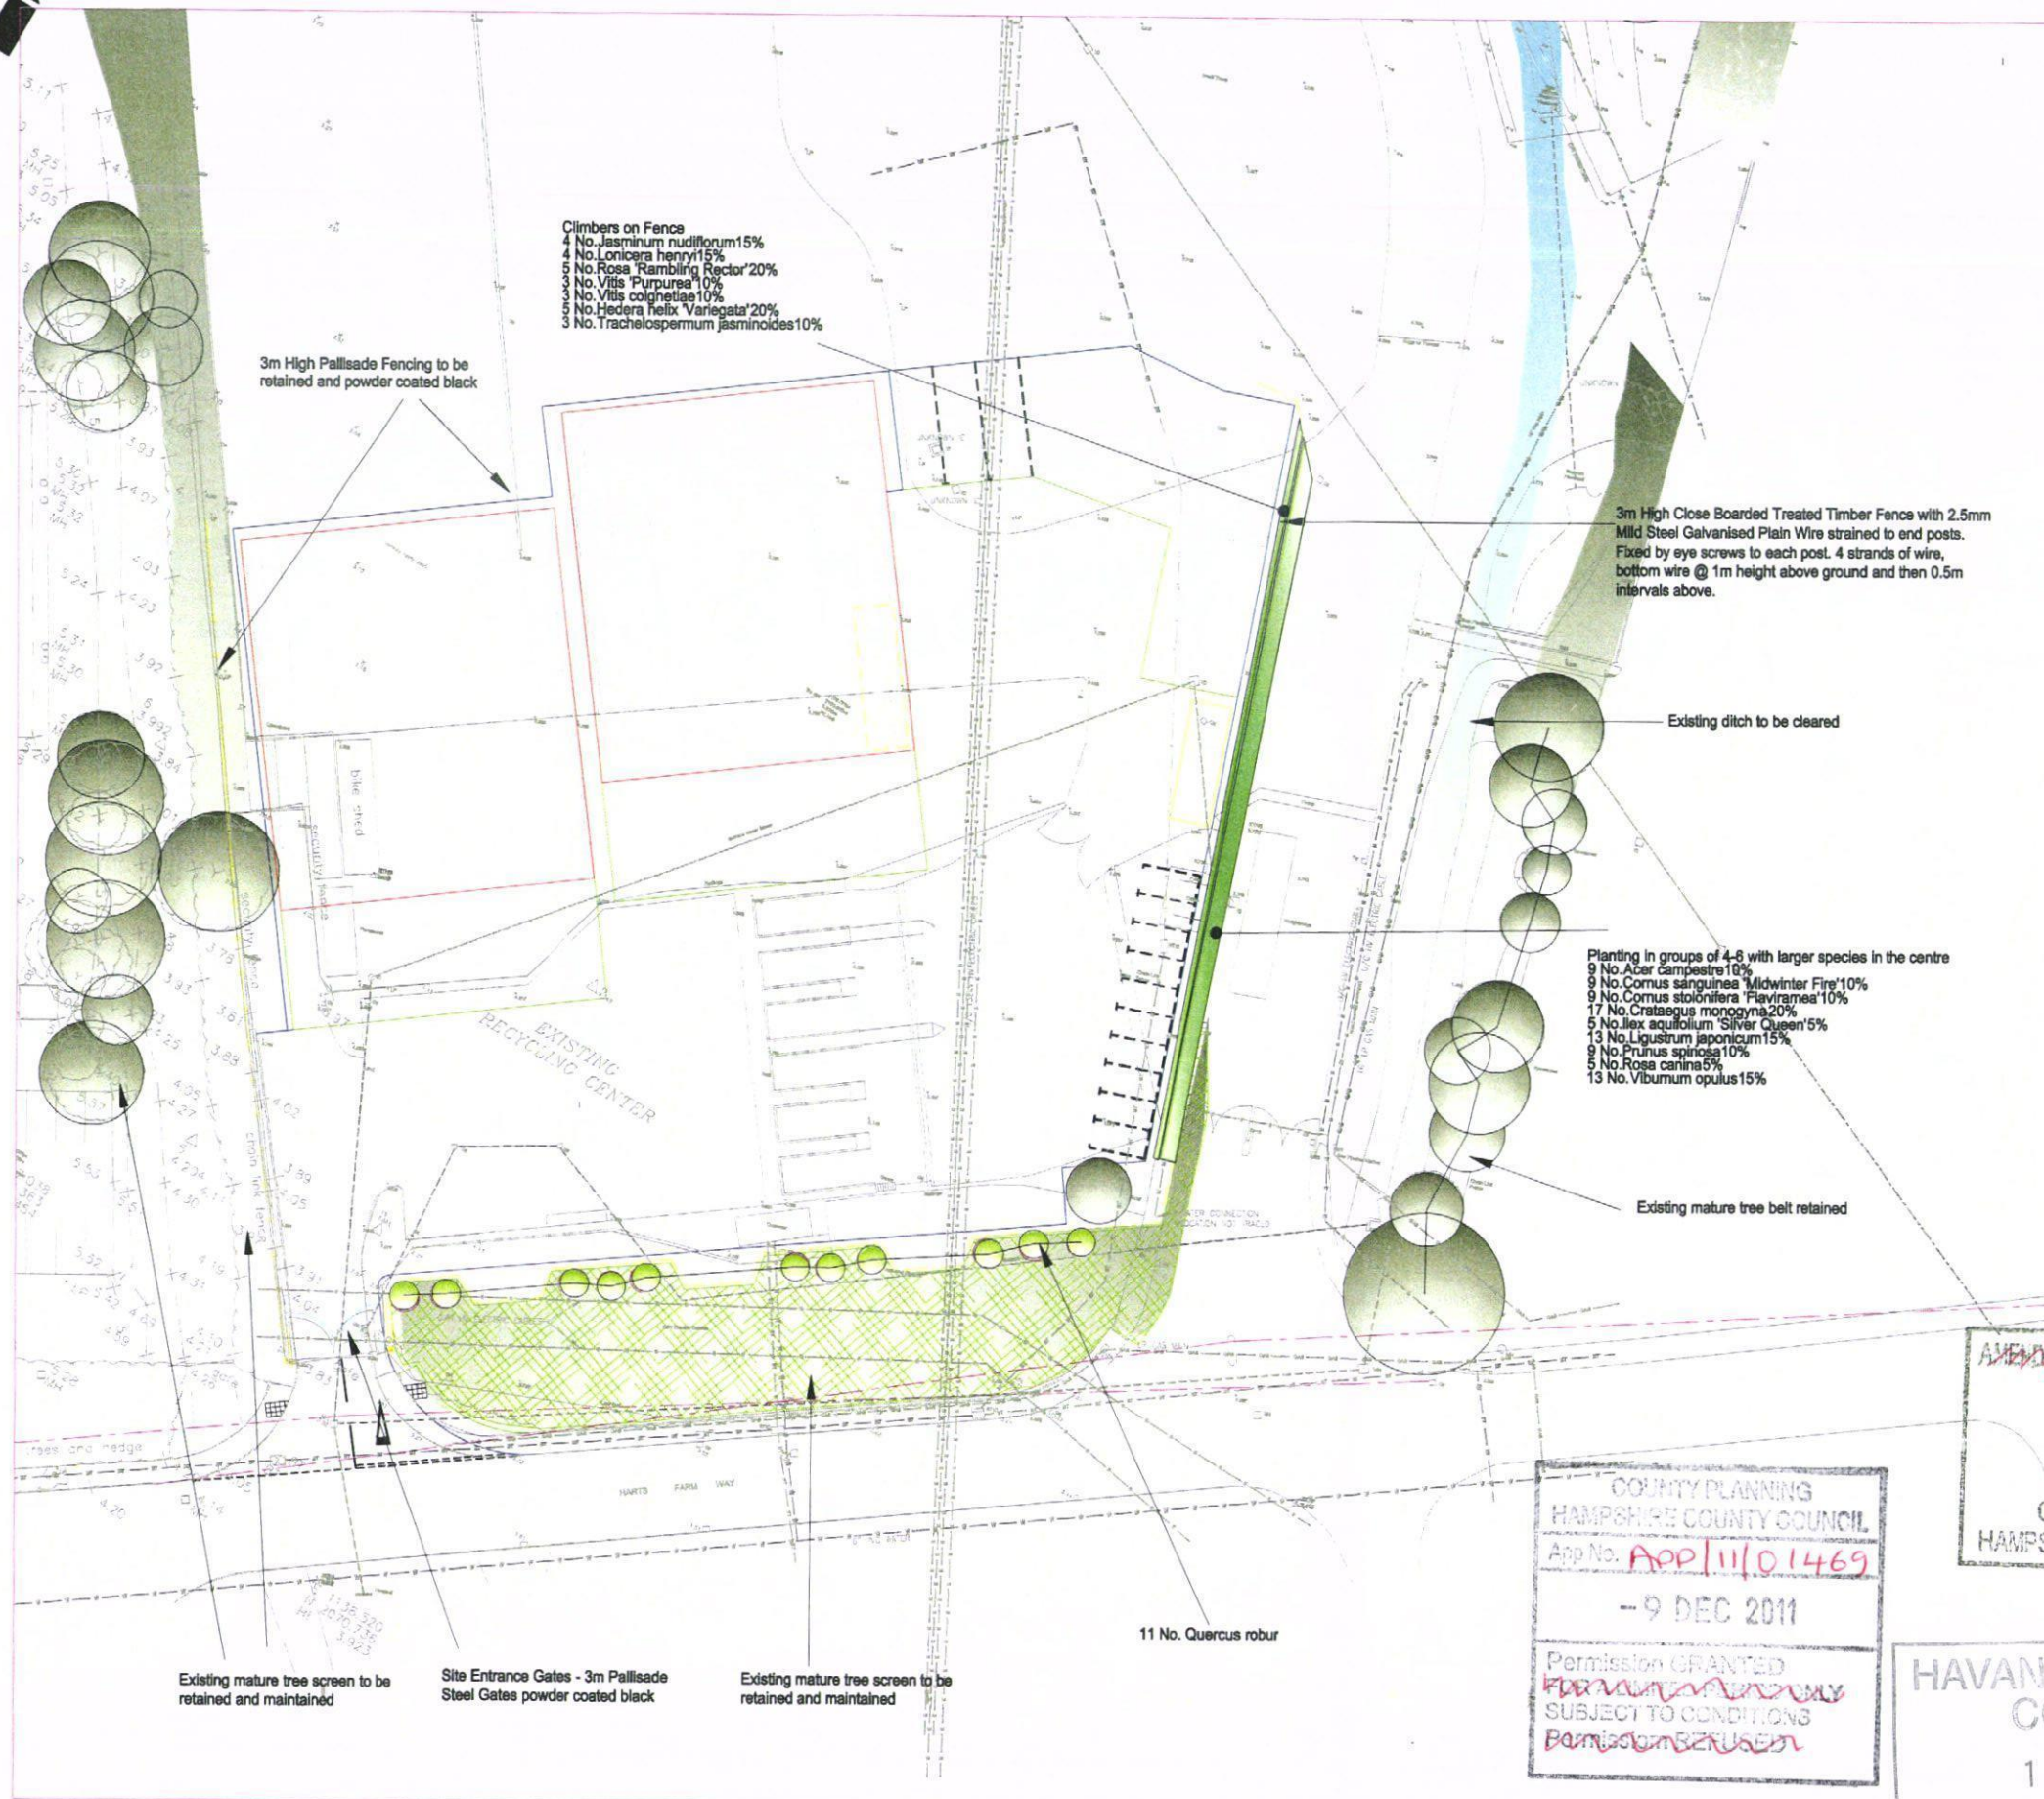

1. THIS DRAWING IS TO BE READ IN CONJUNCTION WITH ALL LANDSCAPE DOCUMENTS

KEY

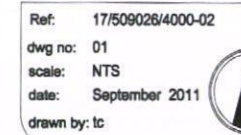 Existing Ditch

HAVANT BOROUGH
COUNCIL
14 DEC 2011

RECEIVED



- LEGEND
- NEW FOOTWAY CONSTRUCTION
 - EXISTING FOOTWAY CONSTRUCTION
 - NEW TACTILE PAVING
 - NEW MACADAM CARRIAGEWAY CONSTRUCTION
 - NEW CONCRETE CONSTRUCTION
 - EXISTING DITCH AND NEW STORAGE POND

HAVANT BOROUGH
COUNCIL
14 DEC. 2011
RECEIVED

COUNTY PLANNING
HAMPSHIRE COUNTY COUNCIL
APP/11/01469
-9 DEC 2011
Permission GRANTED
SUBJECT TO CONDITIONS
FOR REFUSED

VALID APPLICATION
23 SEP 2011
COUNTY PLANNING
HAMPSHIRE COUNTY COUNCIL

"REPRODUCED FROM THE ORDNANCE SURVEY MAPPING
WITH THE PERMISSION OF THE CONTROLLER OF HER
MAJESTY'S STATIONERY OFFICE © CROWN COPYRIGHT
UNAUTHORISED REPRODUCTION INFRINGES CROWN COPYRIGHT
AND MAY LEAD TO PROSECUTION OR CIVIL PROCEEDINGS"
"HAMPSHIRE COUNTY COUNCIL, 100019180"


HAMPSHIRE COUNTY COUNCIL
ECONOMY, TRANSPORT & ENVIRONMENT
WASTE MANAGEMENT & RESOURCES

Hampshire
County Council
Engineering
CONSULTANCY

STUART JARVIS BSc DipTP FCIHT MRTPI: DIRECTOR OF ECONOMY, TRANSPORT & ENVIRONMENT

DRAWN WHW	SCHEME HAVANT INCINERATOR SITE REDEVELOPMENT	DRAWING TITLE SITE MASTERPLAN
CAD WHW		
CHECKED SRF	JOB No. RJS09026.01	REV 17-509026-MASTERPLAN
APPROVED DD	SCALE 1:500 DATE Feb 11	SHEET No. REV P

REV.	AMENDMENT	DATE	DRAWN	CHKD	APPD
------	-----------	------	-------	------	------

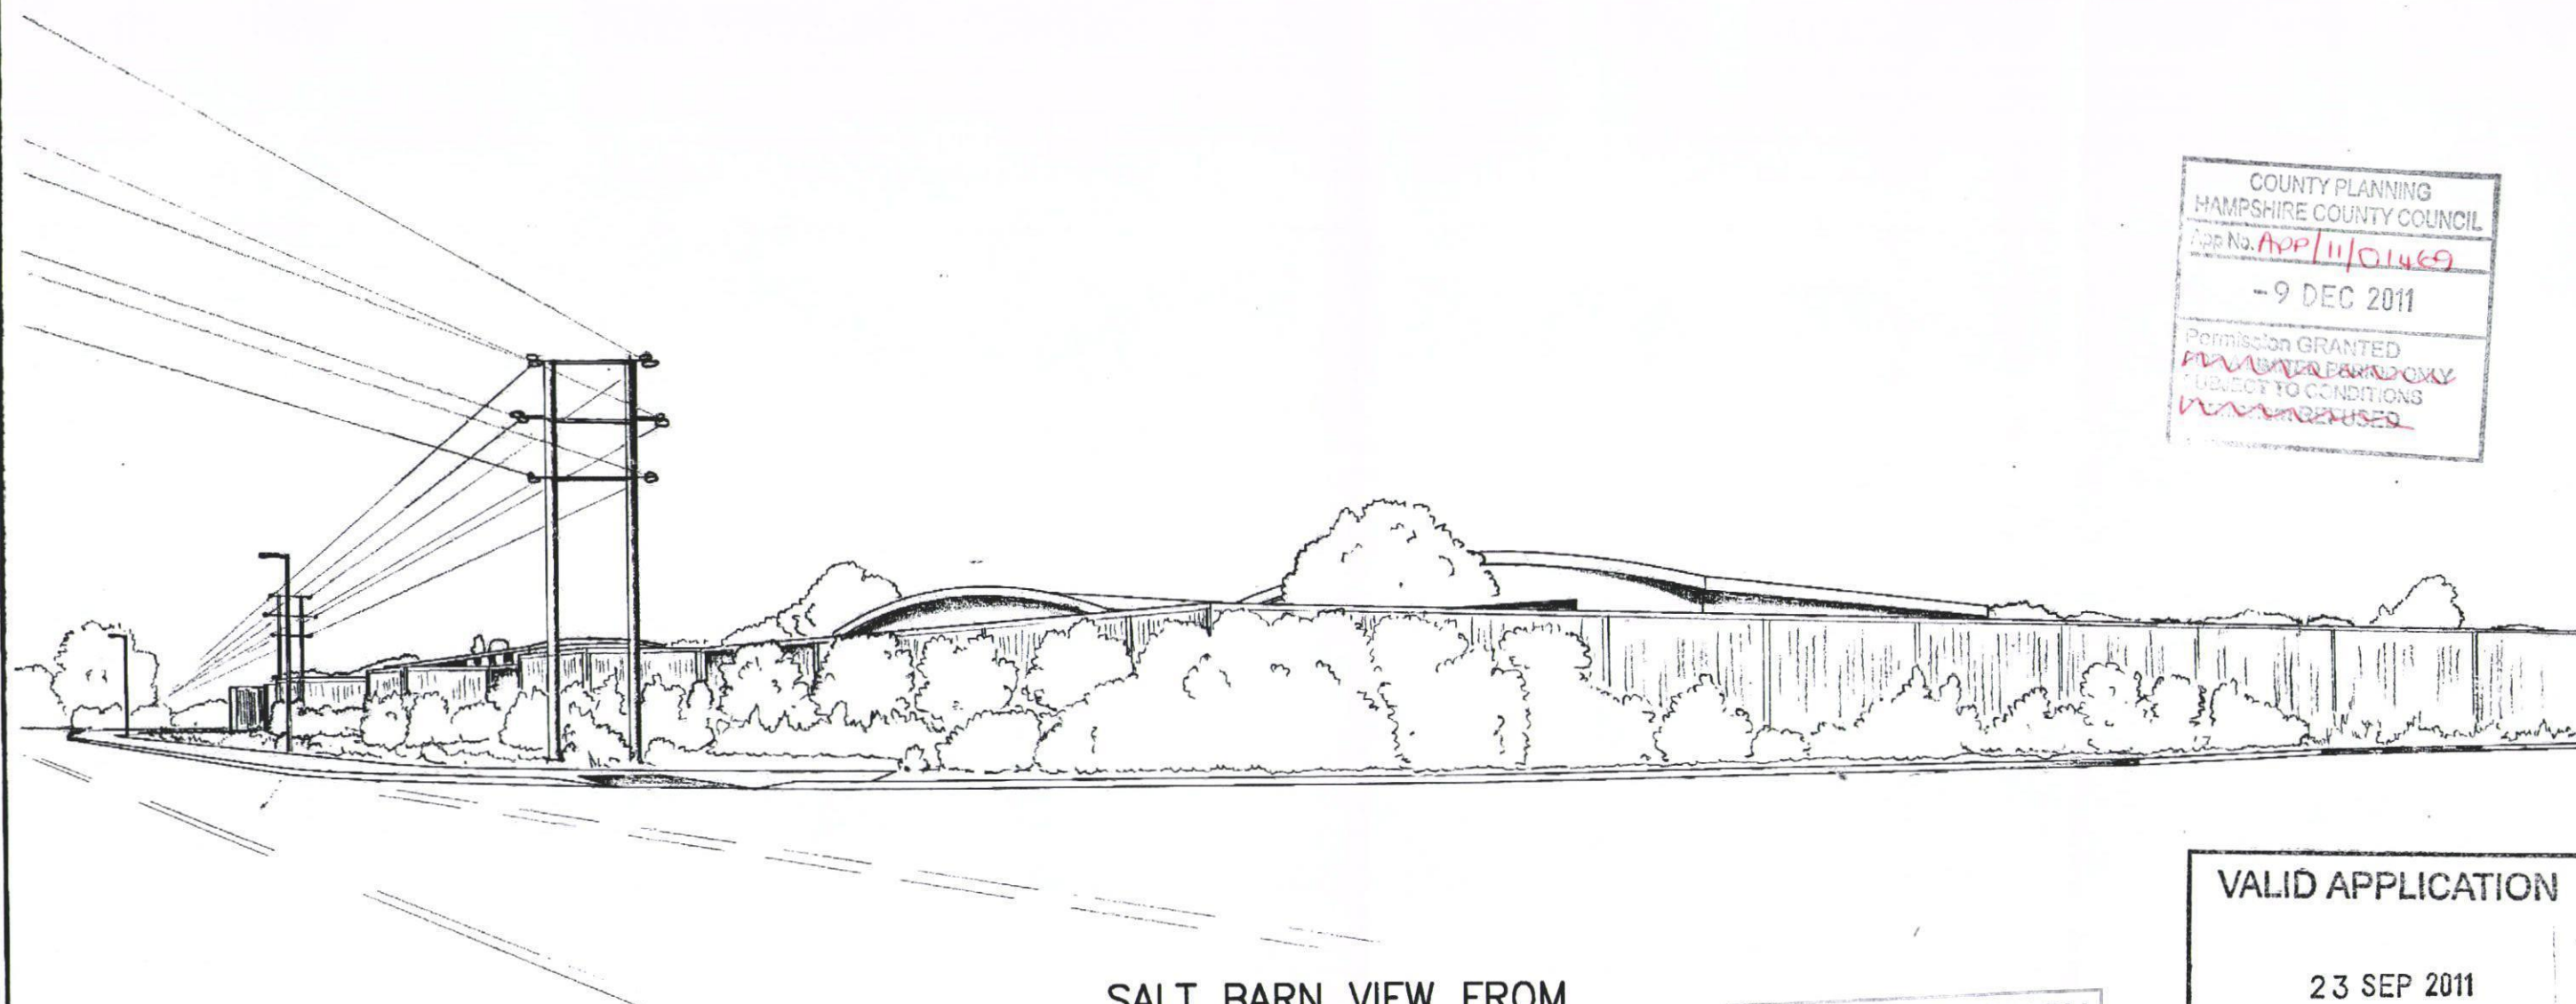

SALT BARN VIEW FROM
ENTRANCE TO NEW HWRC

COUNTY PLANNING
HAMPSHIRE COUNTY COUNCIL
App No. APP/11/01469
- 9 DEC 2011
Permission GRANTED
~~AMENDED~~
SUBJECT TO CONDITIONS
~~REFUSED~~

HAVANT BOROUGH
COUNCIL
14 DEC 2011
RECEIVED


VALID APPLICATION

23 SEP 2011

COUNTY PLANNING
HAMPSHIRE COUNTY COUNCIL

REV. AMENDMENT DATE DRAWN CHKD APPD		CLIENT HAMPSHIRE COUNTY COUNCIL ENVIRONMENT DEPARTMENT WASTE MANAGEMENT		CONSULTANT  Hampshire County Council  STUART JARVIS BSc DipTP FCIT MRTPI, DIRECTOR OF ENVIRONMENT, THE CASTLE, WINCHESTER.		DRAWN WHW CAD WHW CHECKED SF APPROVED DD		SCHEME HAVANT INCINERATOR SITE REDEVELOPMENT RELOCATION OF HAVANT HWRC JOB No. <u>RJ509026.01</u> SCALE @ A3 DATE SHEET No.		DRAWING TITLE SALT BARN SITE VIEWS 2 - FROM NEW HWRC ENTRANCE HCC CADplot: 02.May.2011 at 12:03pm ORG No. REV SUFFIX	
						NTS Feb 11		17-509026-SK/VIEW 2 -			

COUNTY PLANNING HAMPSHIRE COUNTY COUNCIL
App No. APP/11/01469
-9 DEC 2011
Permission GRANTED ~~FOR A LIMITED PERIOD ONLY~~ SUBJECT TO CONDITIONS ~~Permission REFUSED~~

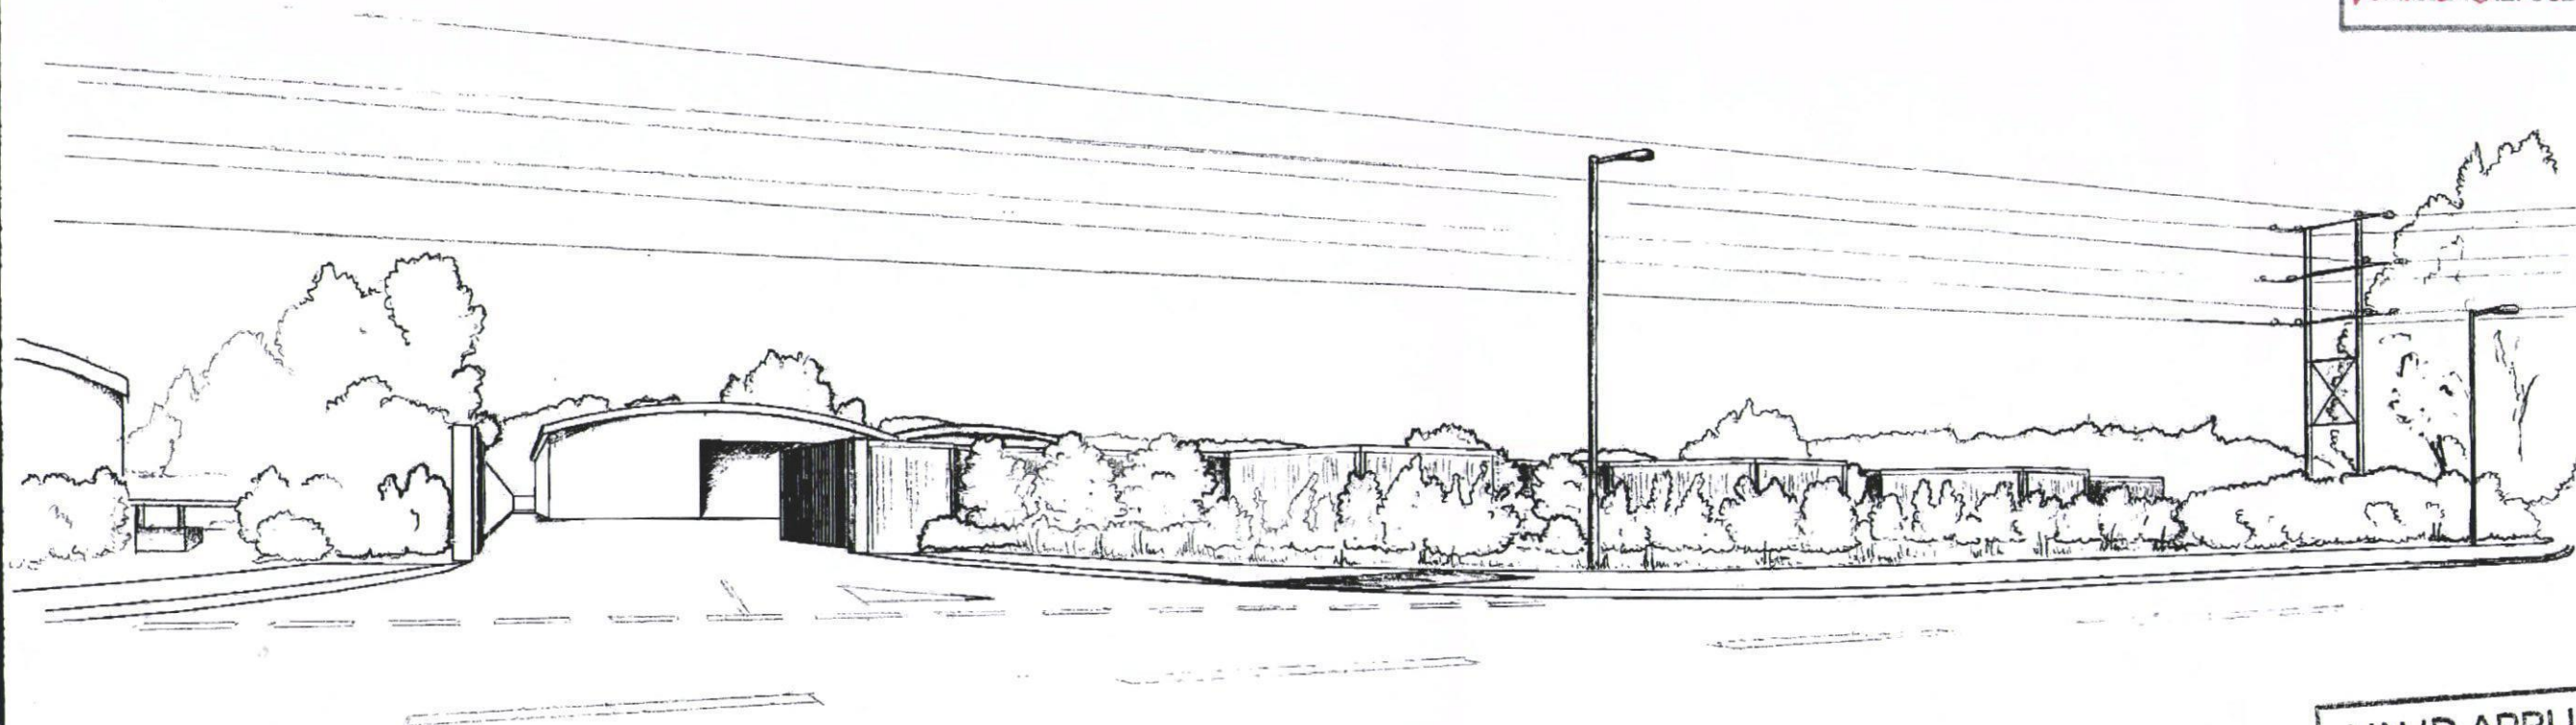

SALT BARN VIEW FROM SITE
ENTRANCE ON HARTS FARM WAY

VALID APPLICATION
23 SEP 2011
COUNTY PLANNING HAMPSHIRE COUNTY COUNCIL
HAVANT BOROUGH COUNCIL
14 DEC 2011
RECEIVED

CLIENT HAMPSHIRE COUNTY COUNCIL ENVIRONMENT DEPARTMENT WASTE MANAGEMENT		CONSULTANT  Hampshire County Council Engineering CONSULTANTS		DRAWN WHW CAD WHW CHECKED SF APPROVED DD		SCHEME HAVANT INCINERATOR SITE REDEVELOPMENT RELOCATION OF HAVANT HWRC JOB No. RJ509026.01 SCALE: A3 DATE Feb 11		DRAWING TITLE SALT BARN SITE VIEWS 1 - FROM ENTRANCE HCC CAD/Rev: 02.Mar.2011 at 11:12am DRG No. 17-509026-SK/VIEW 1	
REV. AMENDMENT DATE DRAWN CHKD APPD		STUART JARVIS BSc DipTP FCIMT MRTP, DIRECTOR OF ENVIRONMENT, THE CASTLE, WINCHESTER.		SHEET No.		REV. SUFF.			



LEGEND

- RED LINE DEVELOPMENT BOUNDARY (ENCLOSED AREA APPROX. 6850m²)
- HCC-OWNED LAND (ENCLOSED AREA APPROX. 21050m²)



COUNTY PLANNING
HAMPSHIRE COUNTY COUNCIL
App No. **APP/11/01469**
-9 DEC 2011
Permission GRANTED
~~FOR A LIMITED PERIOD ONLY~~
SUBJECT TO CONDITIONS
~~Permission REFUSED~~

VALID APPLICATION

23 SEP 2011

COUNTY PLANNING
HAMPSHIRE COUNTY COUNCIL

HAVANT BOROUGH
COUNCIL
14 DEC 2011
RECEIVED

CLIENT
HAMPSHIRE COUNTY COUNCIL
ECONOMY, TRANSPORT & ENVIRONMENT
WASTE & RESOURCE MANAGEMENT

CONSULTANT
 Hampshire
County Council
 Engineering
CONSULTANTS
STUART JARVIS BSc DipTP FCITP MRTPI: DIRECTOR OF ECONOMY, TRANSPORT & ENVIRONMENT


DRAWN WHW	Scheme HAVANT INCINERATOR SITE REDEVELOPMENT	DRAWING TITLE SALT BARN RED LINE PLAN
CAD WHW	JOB No. C/J005992.01	HCC CAD/plan 14 Sep 2011 at 11:49am
CHECKED SRF	SCALE: A1	DRG No.
APPROVED DD	DATE Mar 11	SHEET No.
		17-005992-GA/02
		REV - T

REV.	AMENDMENT	DATE	DRAWN	CHKD	APPD
------	-----------	------	-------	------	------




HAVANT BOROUGH
COUNCIL
14 DEC 2011
RECEIVED

COUNTY PLANNING
HAMPSHIRE COUNTY COUNCIL
App No. **APP/11/01469**
- 9 DEC 2011
Permission GRANTED
FOR UNLIMITED PERIODS
SUBJECT TO CONDITIONS
Variation REUSED

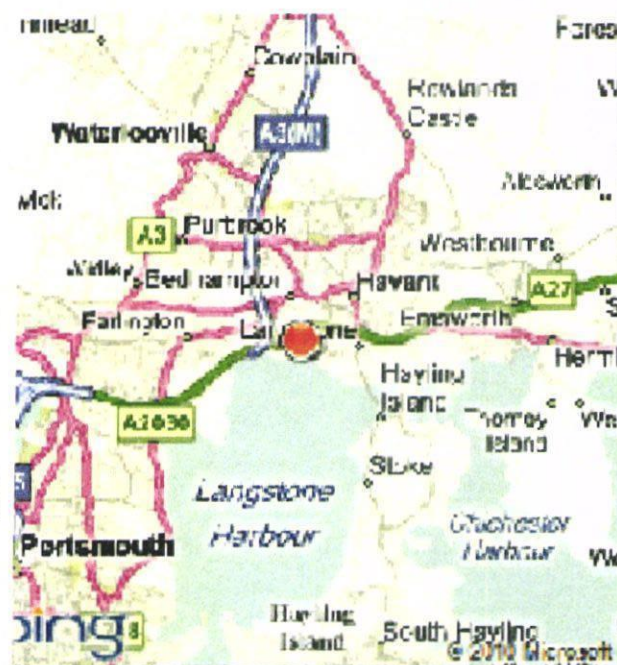

THE SITE

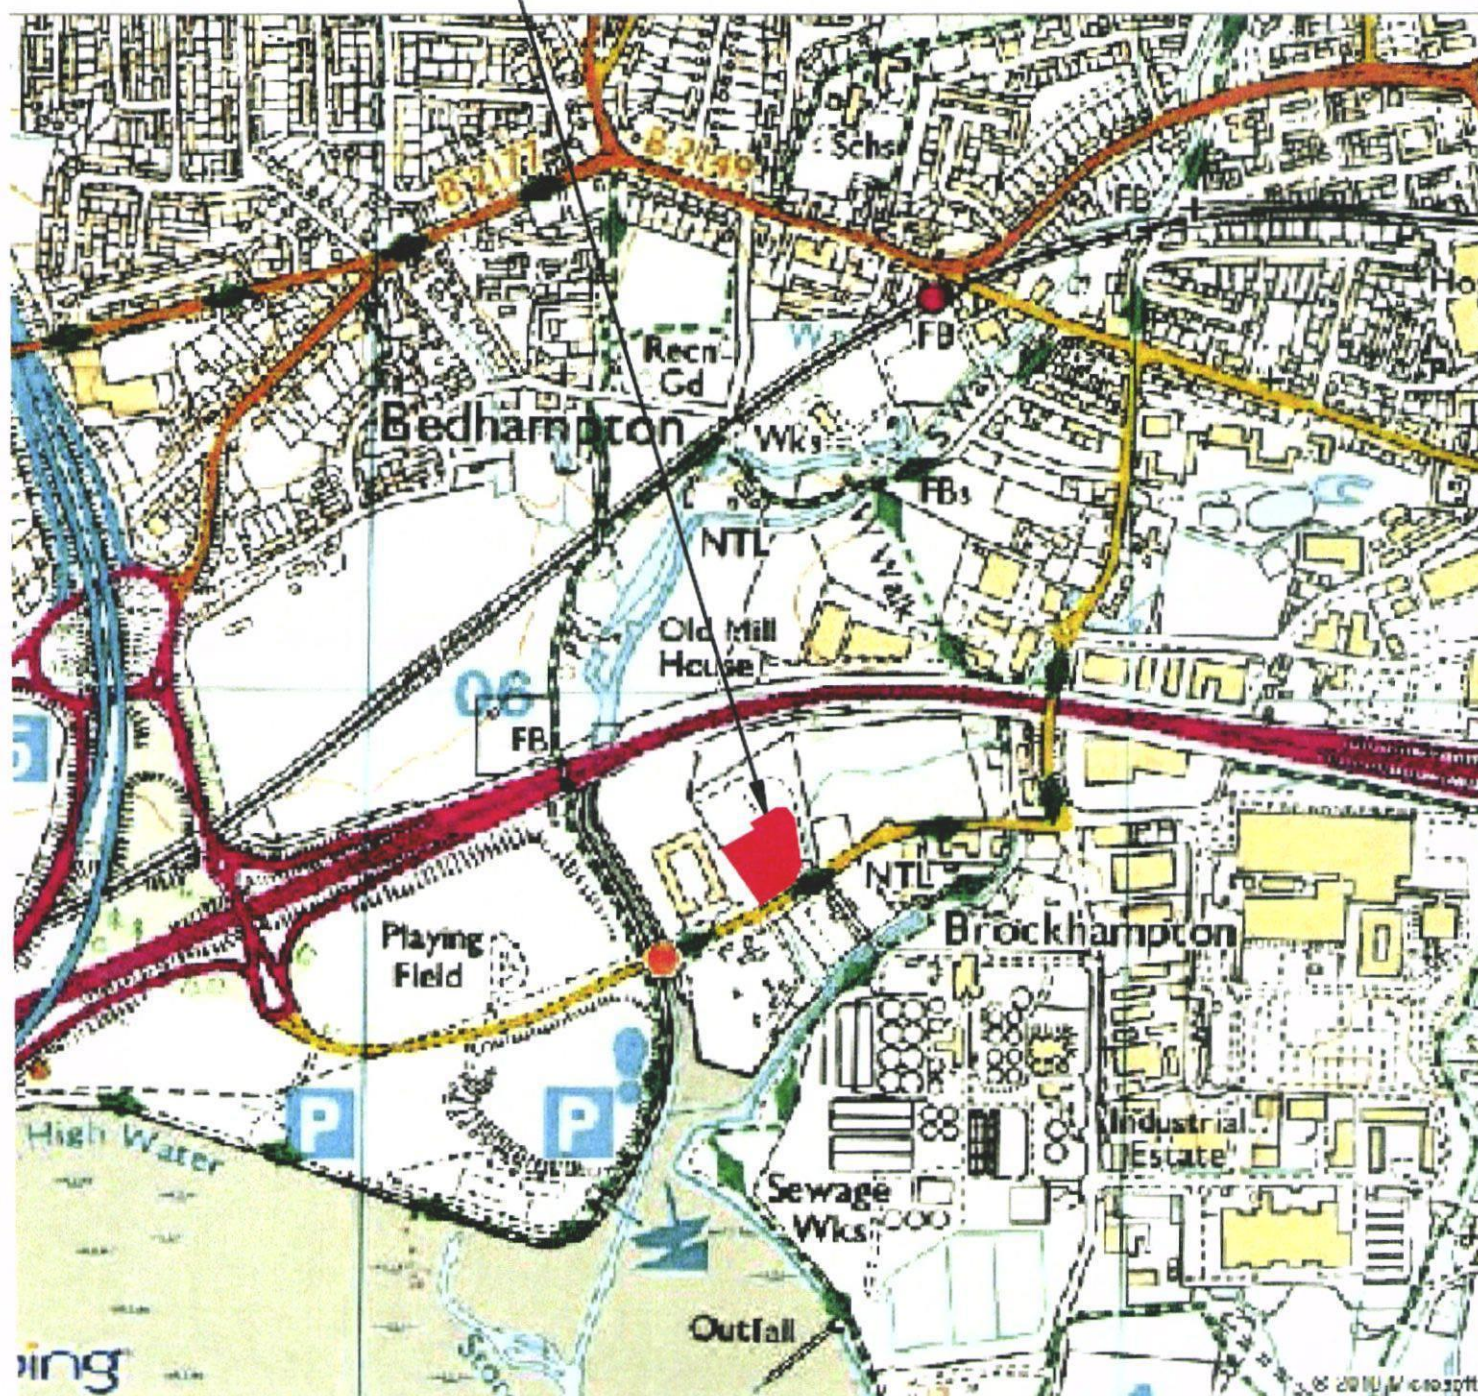

VALID APPLICATION

23 SEP 2011

COUNTY PLANNING

HAMPSHIRE COUNTY COUNCIL

HAMPSHIRE COUNTY COUNCIL
ECONOMY, TRANSPORT & ENVIRONMENT
WASTE MANAGEMENT & RESOURCES



Hampshire
County Council

Engineering
CONSULTANCY



STUART JARVIS BSc DipTP FCITM MIPPE DIRECTOR OF ECONOMY, TRANSPORT & ENVIRONMENT

REV.	DATE	BY	CHKD	APPR
DRAWN		WHW		
CAD		WHW		
CHECKED		SF		
APPROVED		DD		
JOB No. C/J005992.01		DATE		SHEET No.
SCALE @ A4		1:200,000/1:12,500		Sept 11
HCC Date 22-Sep-2011 at 9:09am		DRC No.		LOCATION MAP 1
		REV		SUFFIX
		-		-

HCC CADfile: K:\Eng\Roads\Schemes\RJ509026 Havant HWRC\AutoCAD\Contract Drawings-Salt Barns\17-005992-LOCATION MAP 1.dwg