




PERMIT

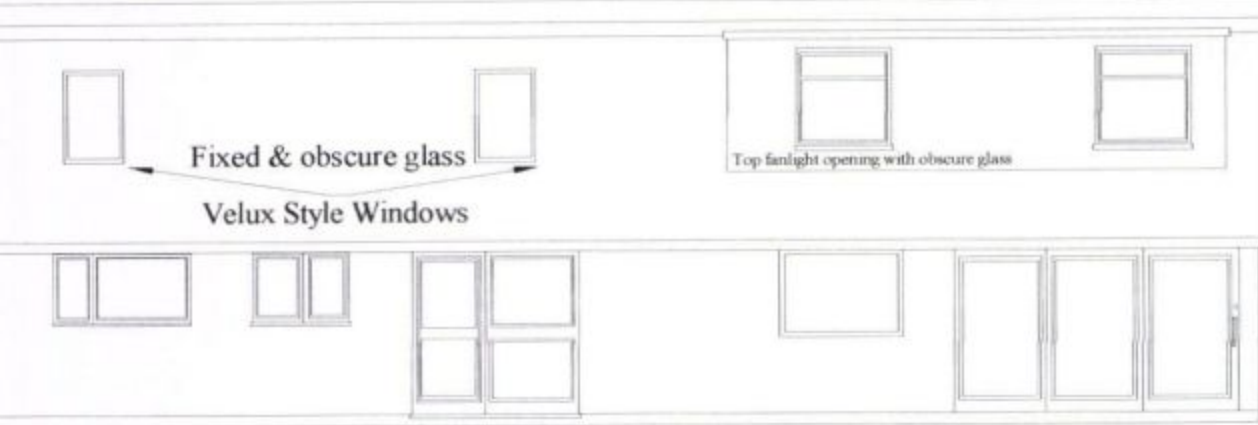


Proposed West Elevation

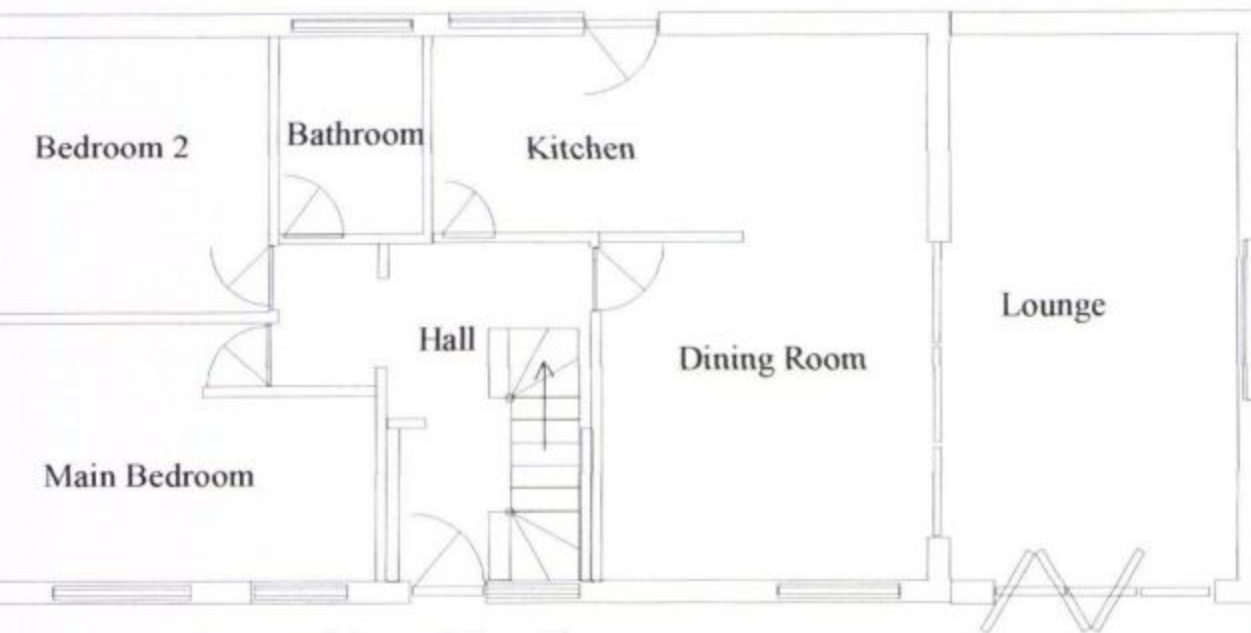


Proposed Ground Floor Plan

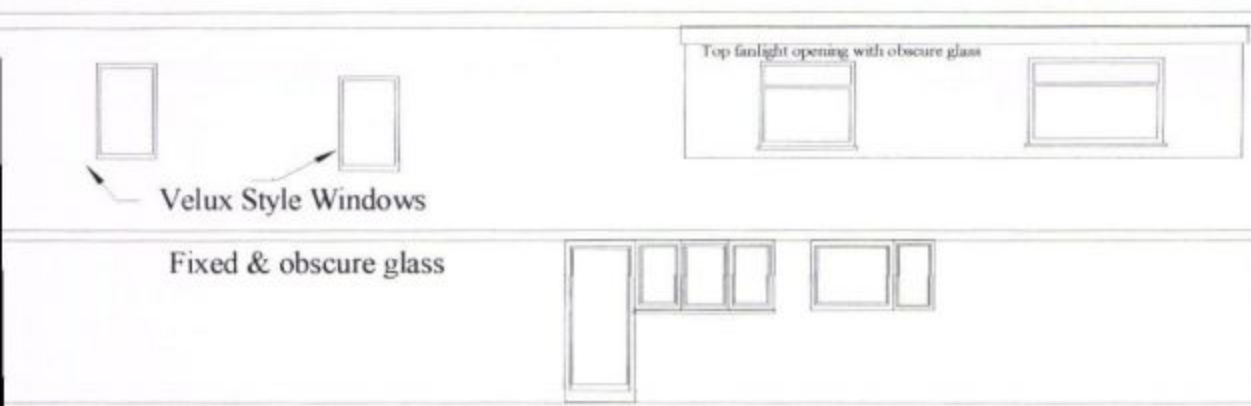

Proposed East Elevation

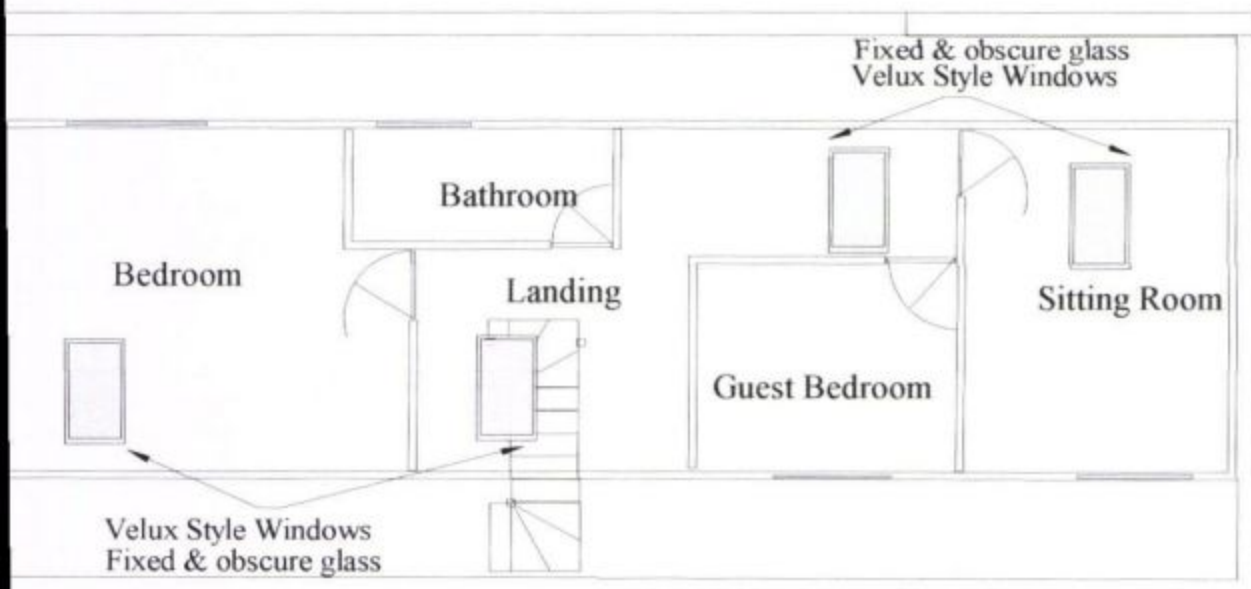

Proposed First Floor Plan

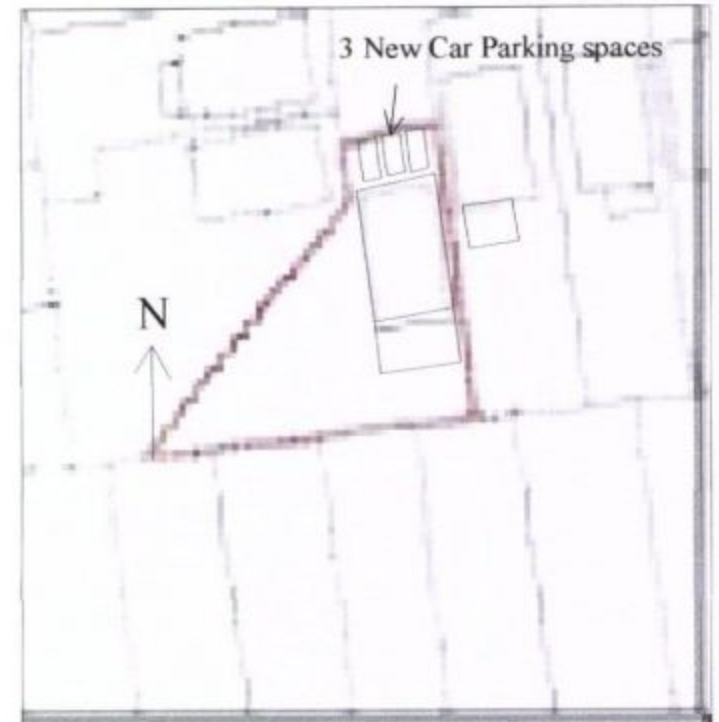

Site Plan

Scale 1 : 500

Site Ground Level is Level, Floor level to match existing levels

Hand drawn by Christopher J Watts HNDA

No north Boundry, All other Boundries 6ft Wooden Fence



Proposed extension and loft conversion for
Mr & Mrs C Roxburgh

4 Grenfield Court, Emsworth Hants. PO10 7SA

Scale 1 - 100

Original Page Size A3

Amended 6th June 2011

Page 2 of 3