

STRUCTURAL ENGINEERS DESIGN AND DETAILS. DO NOT SCALE OFF THIS DRAWING. USE FIGURED DIMENSIONS ONLY. ALL DIMENSIONAL DISCREPANCIES TO BE BROUGHT TO THE IMMEDIATE ATTENTION OF AAP ARCHITECTURE LTD.

WARNING TO HOUSE PURCHASERS - Property Misdescriptions Act 1991


Buyers are warned that this is a working drawing and is not intended to be treated as descriptive material describing, in relation to any particular property or development, any of the Specified Matters prescribed by any Order made under the above Act. The contents of this drawing may be subject to change at any time and alterations and variations can occur during the process of the works without revision of the drawing. Consequently the layout, form, content and dimensions of the finished construction may differ materially from those shown. Nor do the contents of this drawing constitute a contract, part of any contract or a warranty.



TYPE MA
PLOT 8 (AS)

TYPE MA
PLOT 9 (OPP)

FRONT ELEVATION

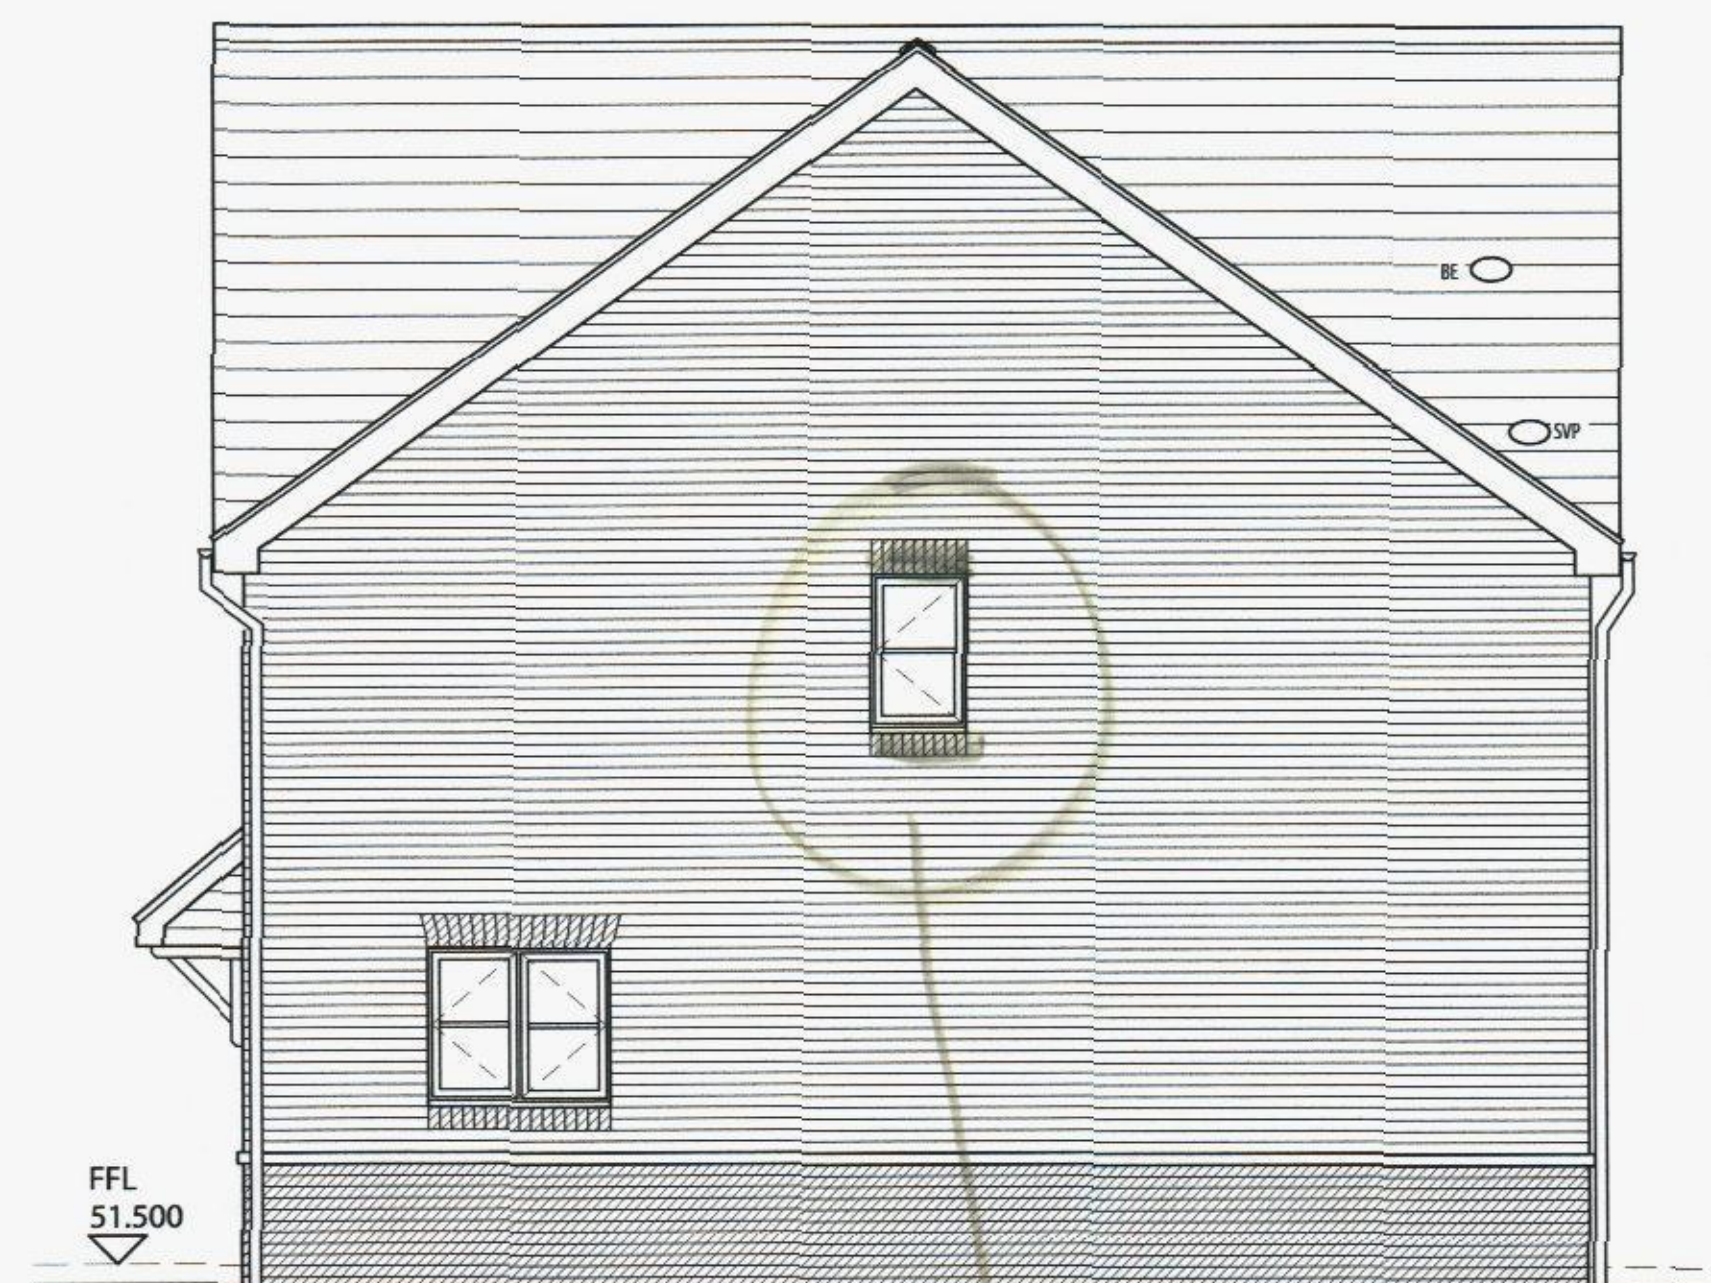

TYPE MA
PLOT 9 (OPP)

SIDE ELEVATION


straight heads
+ cills.



TYPE MA
PLOT 9 (OPP)

TYPE MA
PLOT 8 (AS)

REAR ELEVATION

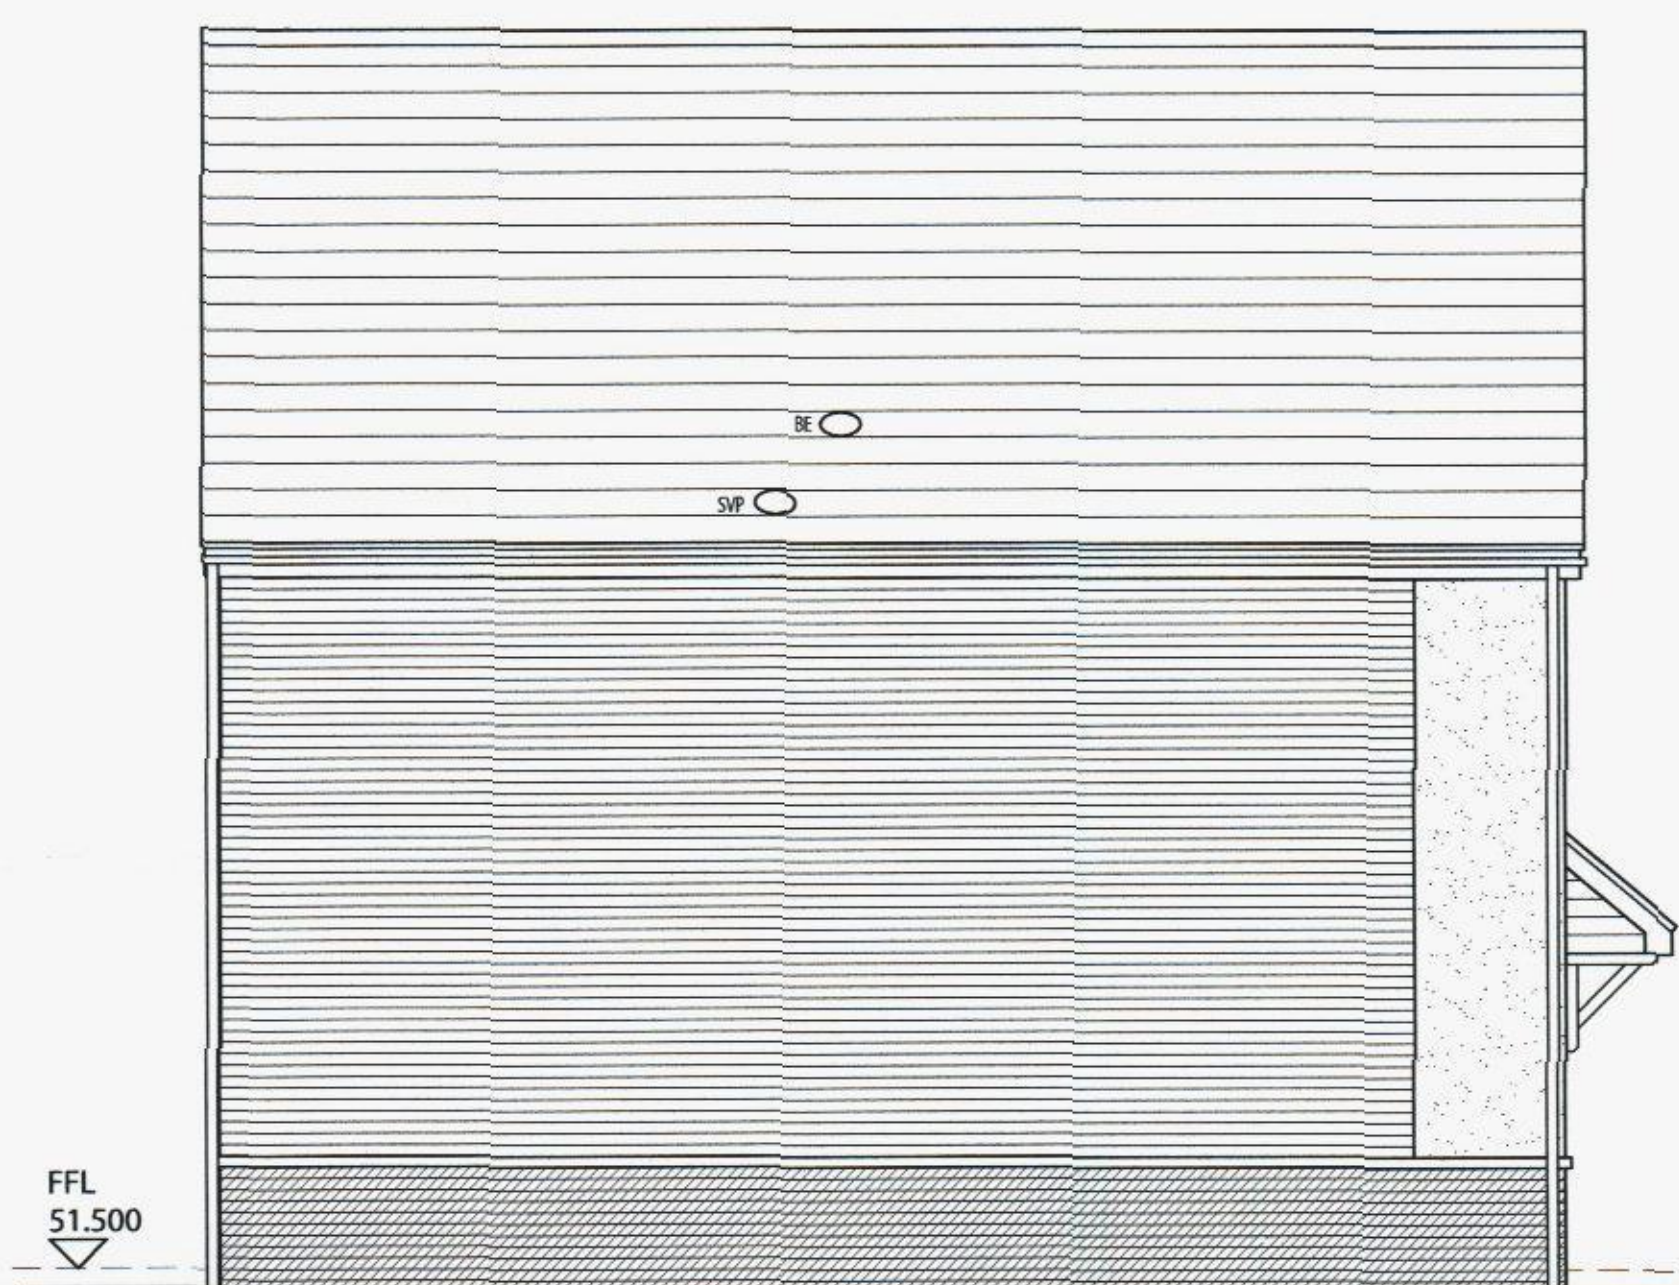

TYPE MA
PLOT 8 (AS)

SIDE ELEVATION

HAVANT BOROUGH
COUNCIL
26 AUG 2011
RECEIVED

REFER TO NOTES + HIGHLIGHTS

Rev.	Date	Description	Drawn	Checked
Client				
 				
Project				
PURBROOK CARAVAN SALES SITE				
LONDON ROAD, WIDLEY				
Drawing Title				
BLOCK ELEVATIONS				
PLOTS 8 AND 9				
Scale				
	1:50		Drawn PT	Checked PAE
Date				
	FEB 2011		File ELEVATIONS	Drawing Status
Drg.No. P699/BE/04				
			Rev.	PRELIMINARY
AAP Architecture Ltd, Unit A, Monument Business Centre, Monument Way East, Woking, Surrey GU21 5LY. Tel: 01483 727345 Fax: 01483 727375 Web: www.aap-arc.co.uk E-mail: projects@aap-arc.co.uk				