



North Facing Elevation
@ 1:100 (A3)

East Facing Elevation

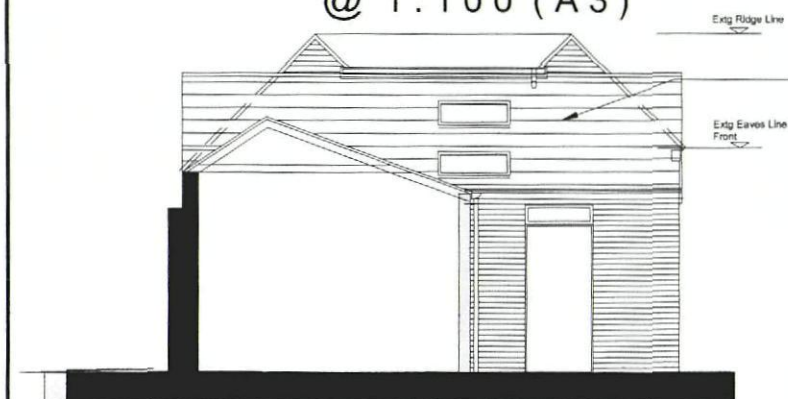


South Facing Elevation
at training room wall

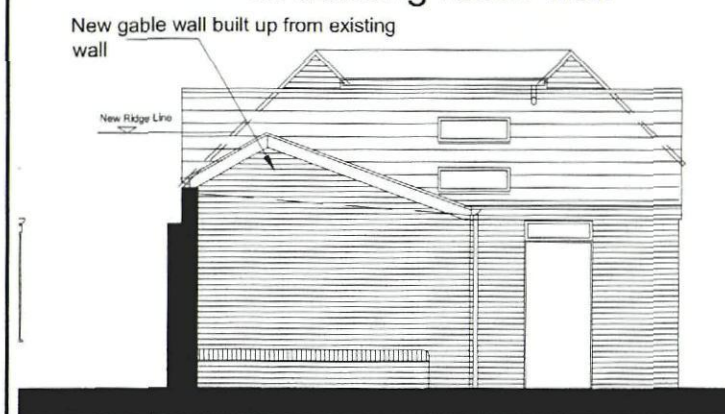

South Facing Elevation

Rev A minor notes added to LA requirements 14.09.10

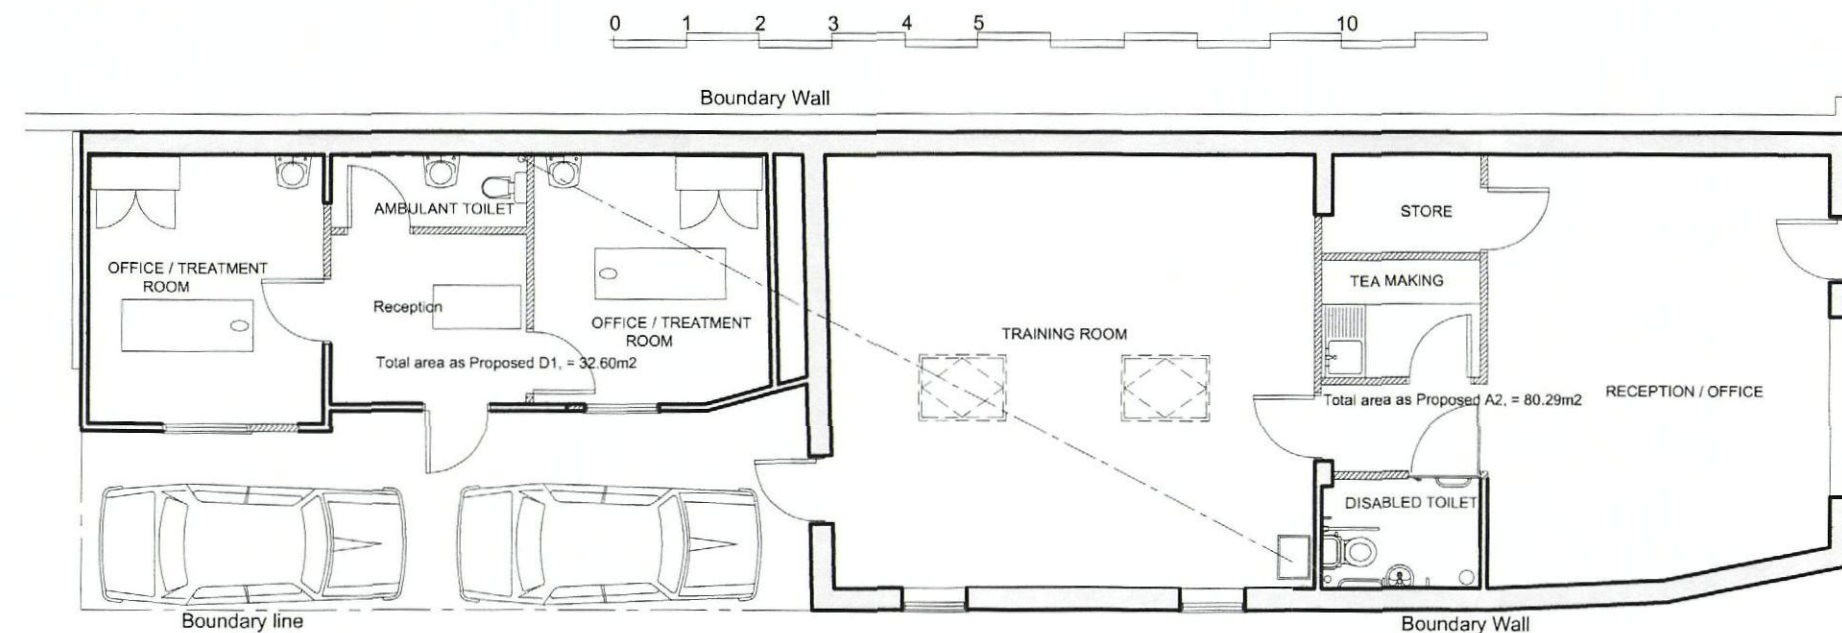

Floor Plan @ 1:100 (A3)

project Proposed change of use & refurbishment to No 12 The Pallant, Havant, Hampshire	drawn by bf.sales	date July 2010	Drg Number	COMPUTER DESIGN PARTNERSHIP Architectural, Civil Structural & Mechanical Drafting Services 6 Tukes Avenue Bridgemary, Gosport Hampshire, PO13 0SE
drawing title Proposed Plans and Elevations	checked by	date	1021-02	
	scale 1:100	rev A		