


All dimensions to be checked on site prior to commencement of any construction works. Planned dimensions are to be used in preference to scaled dimensions.


Scale in Meters
0 1 2 3 4 5 for 1:100

- 1* Existing side boundary timber fencing
- 2* Existing side boundary timber fencing
- 3* Existing front boundary brick wall



Existing Elevations

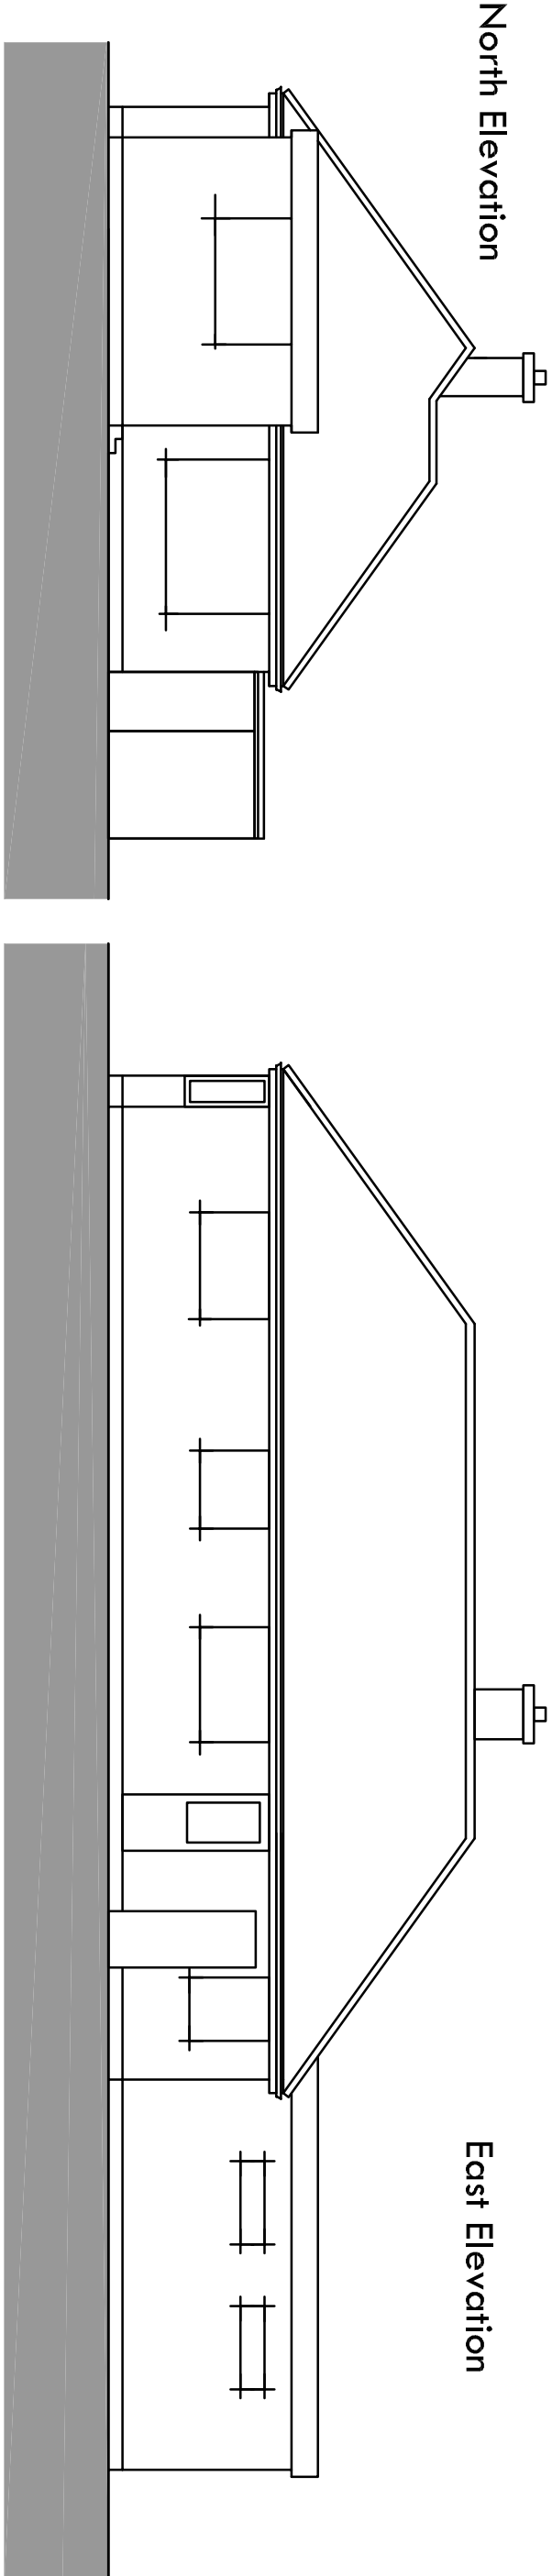


West Elevation

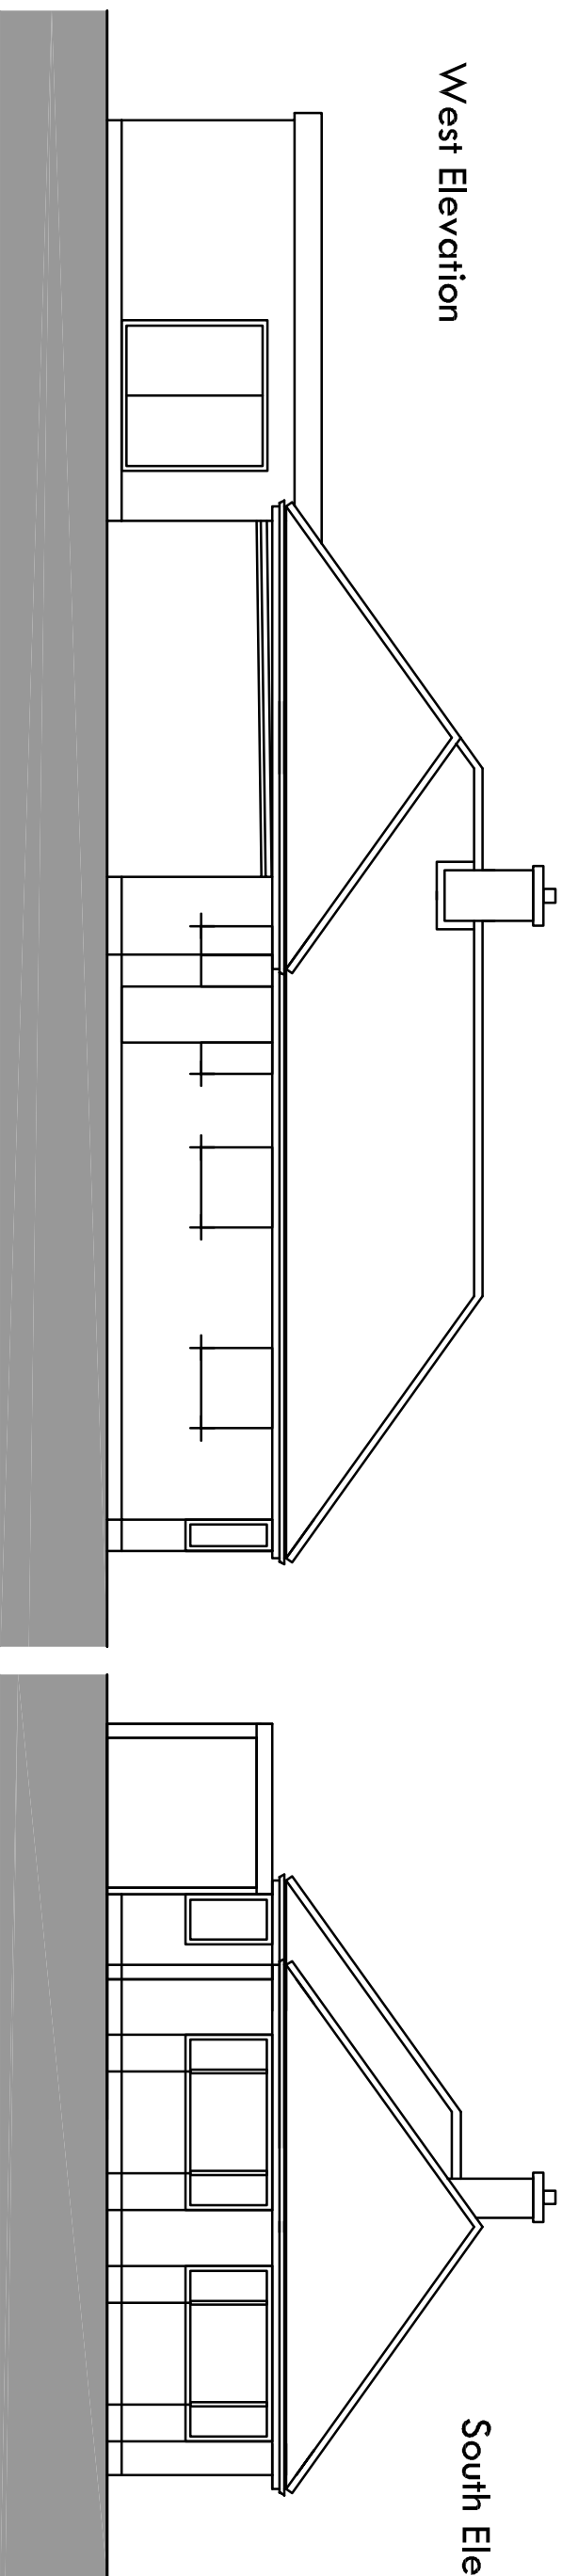




Proposed Elevations

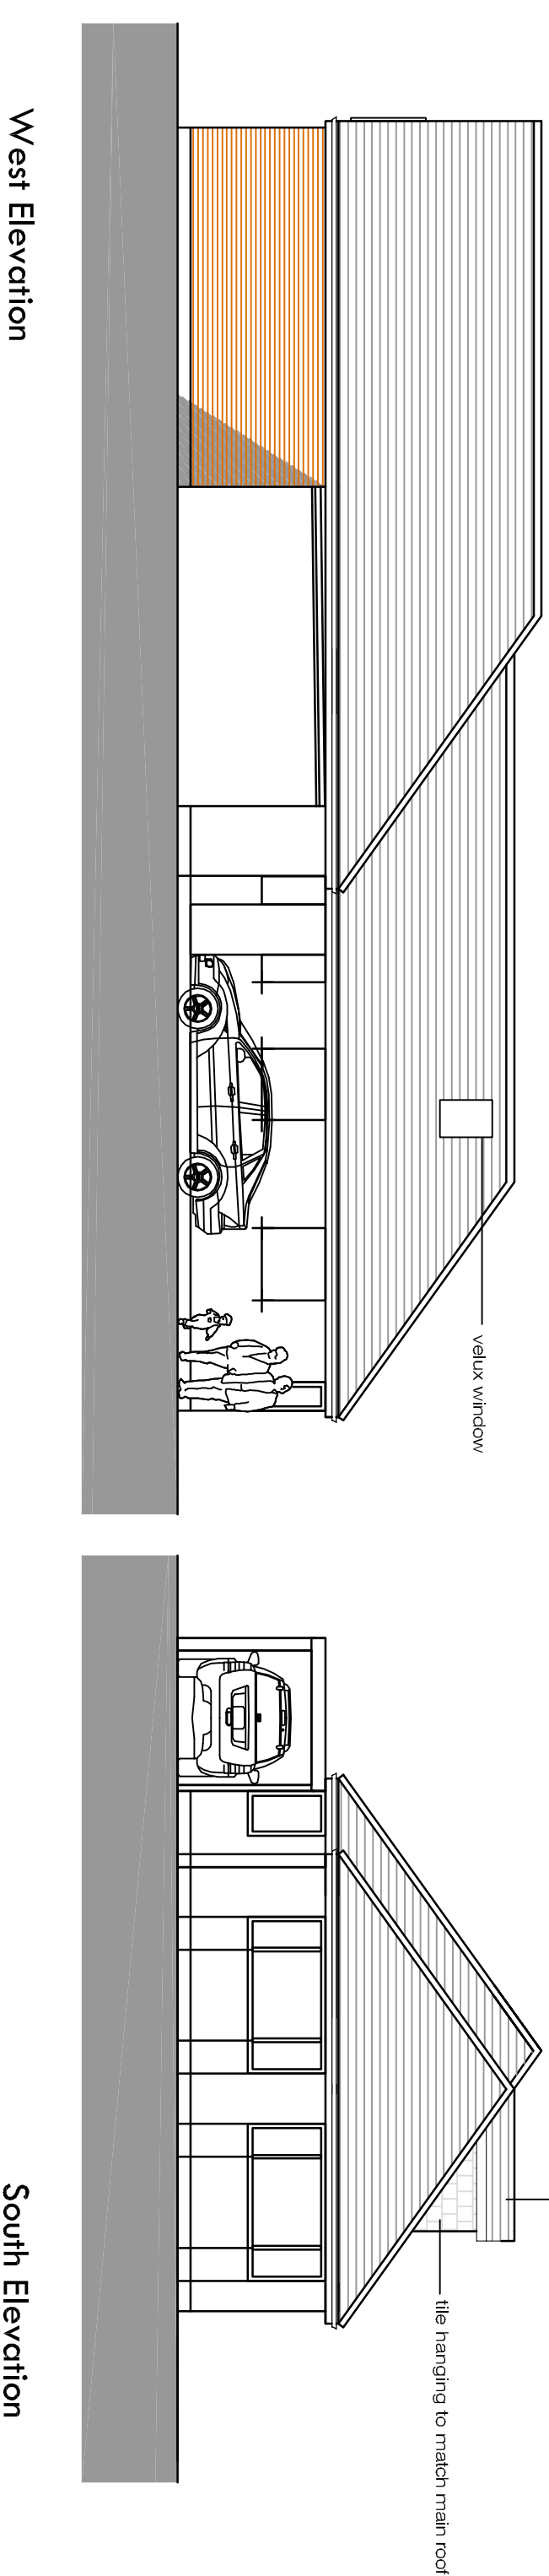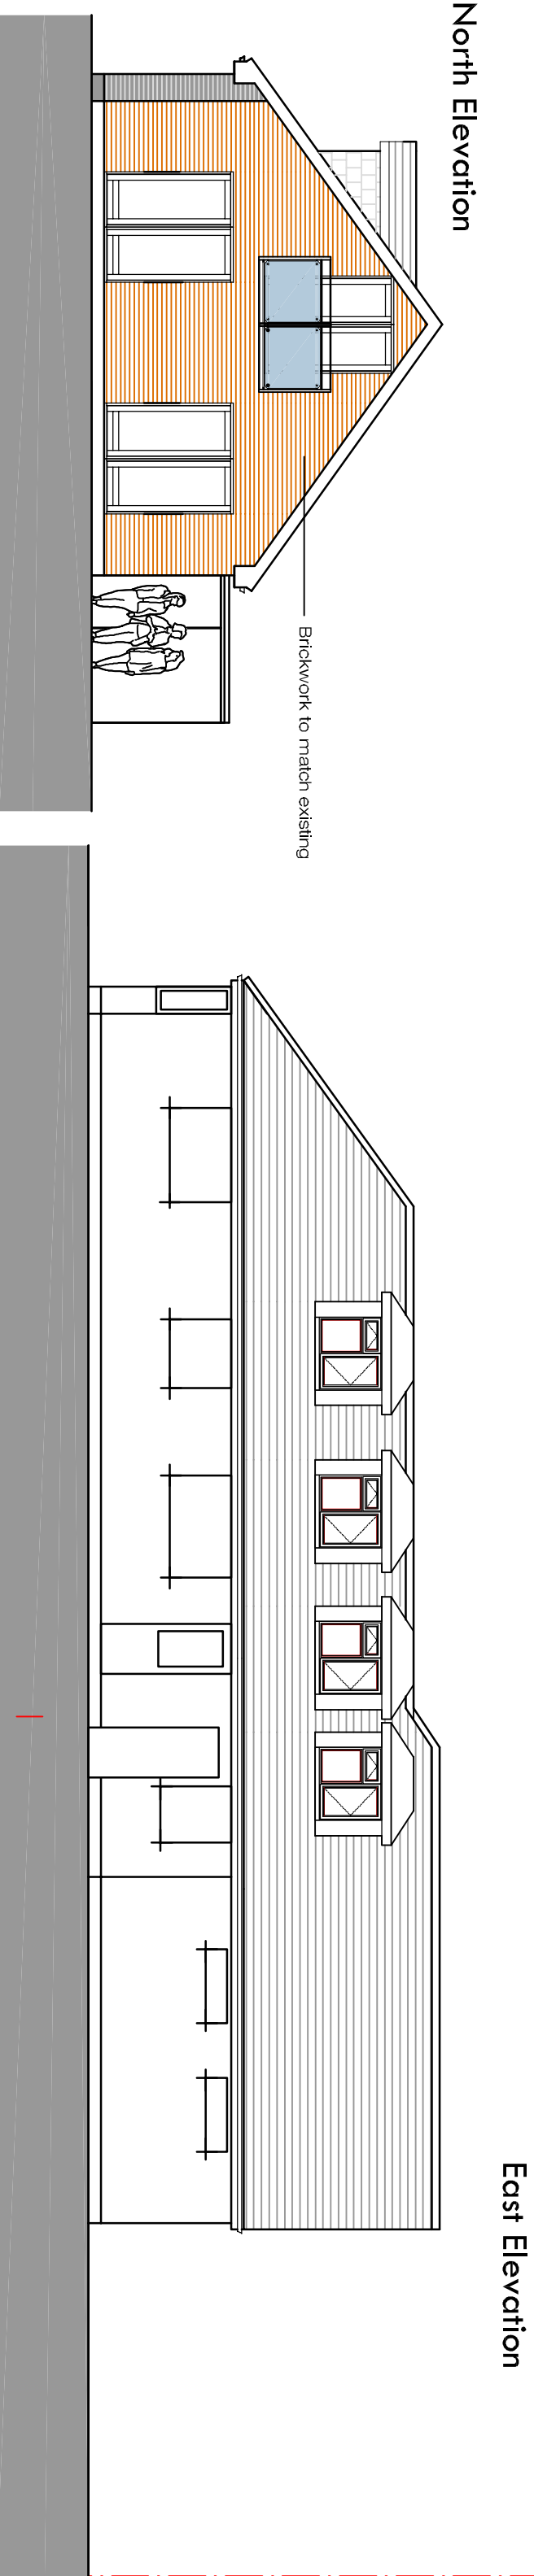

Existing Floor Plans

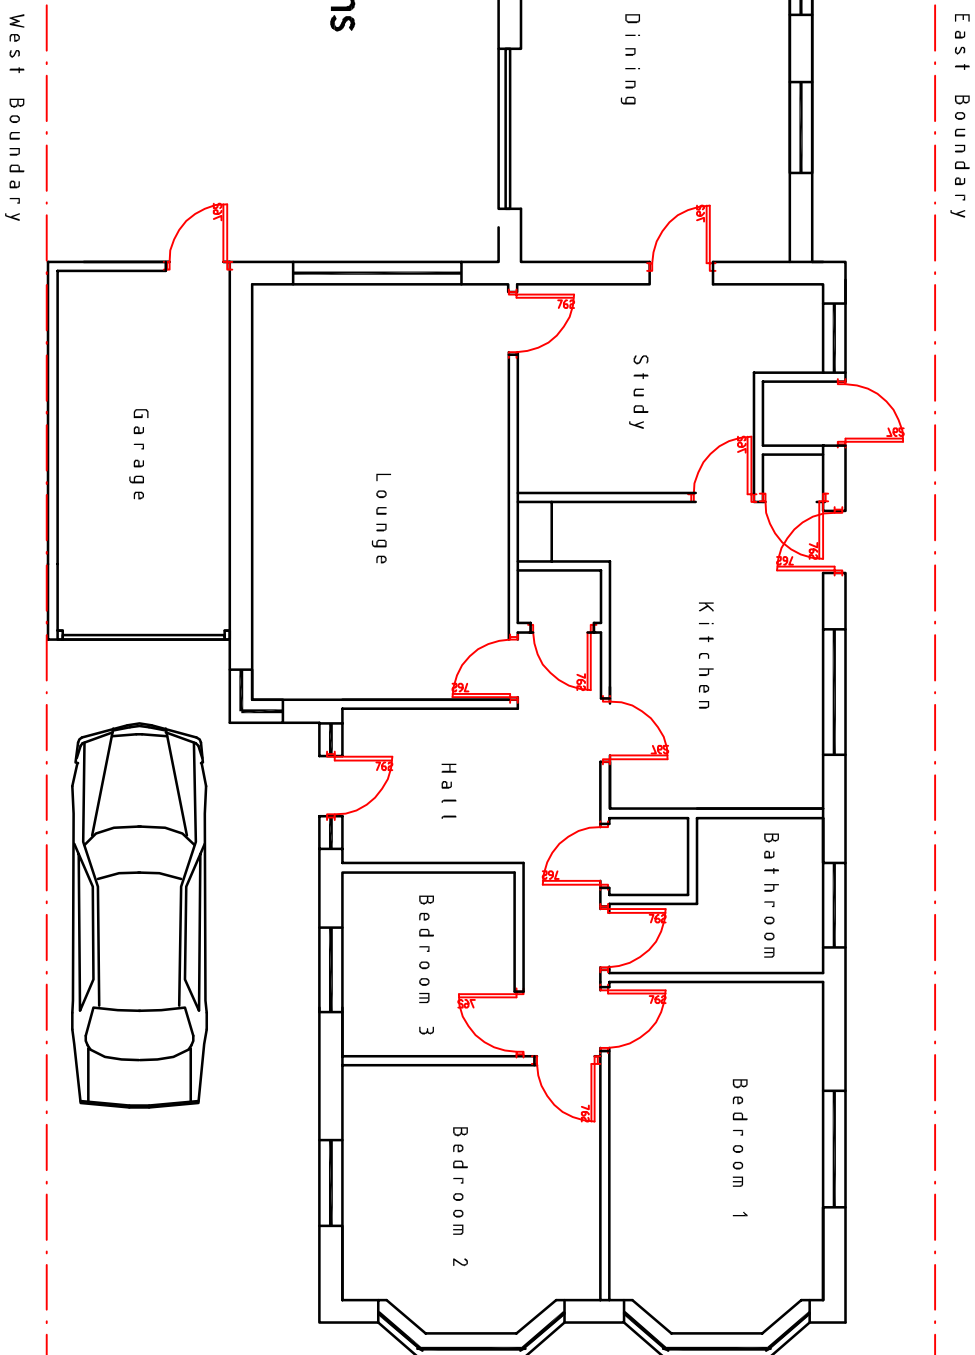

Proposed Floor Plans

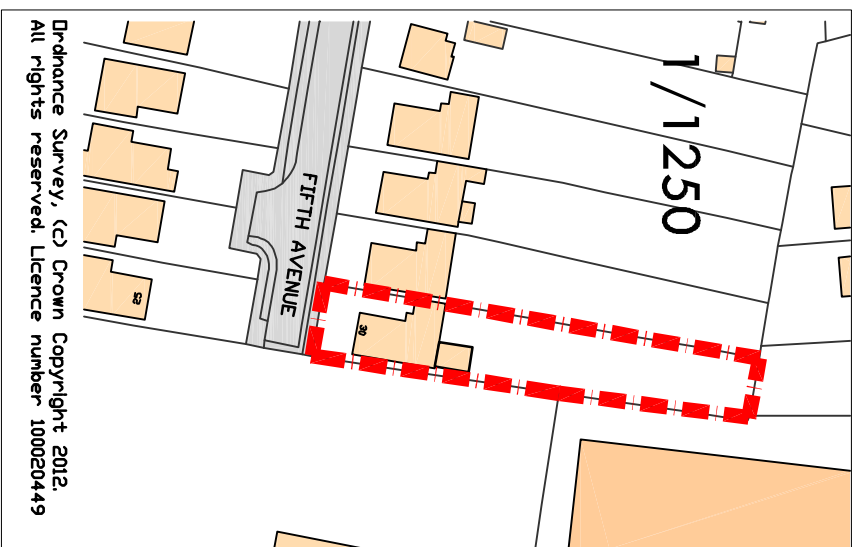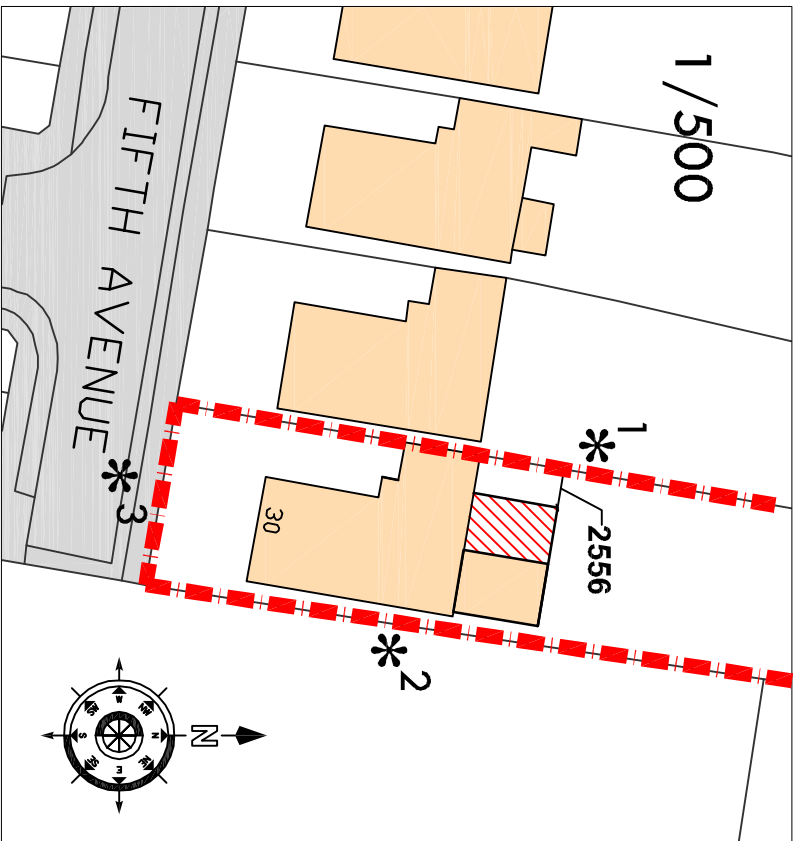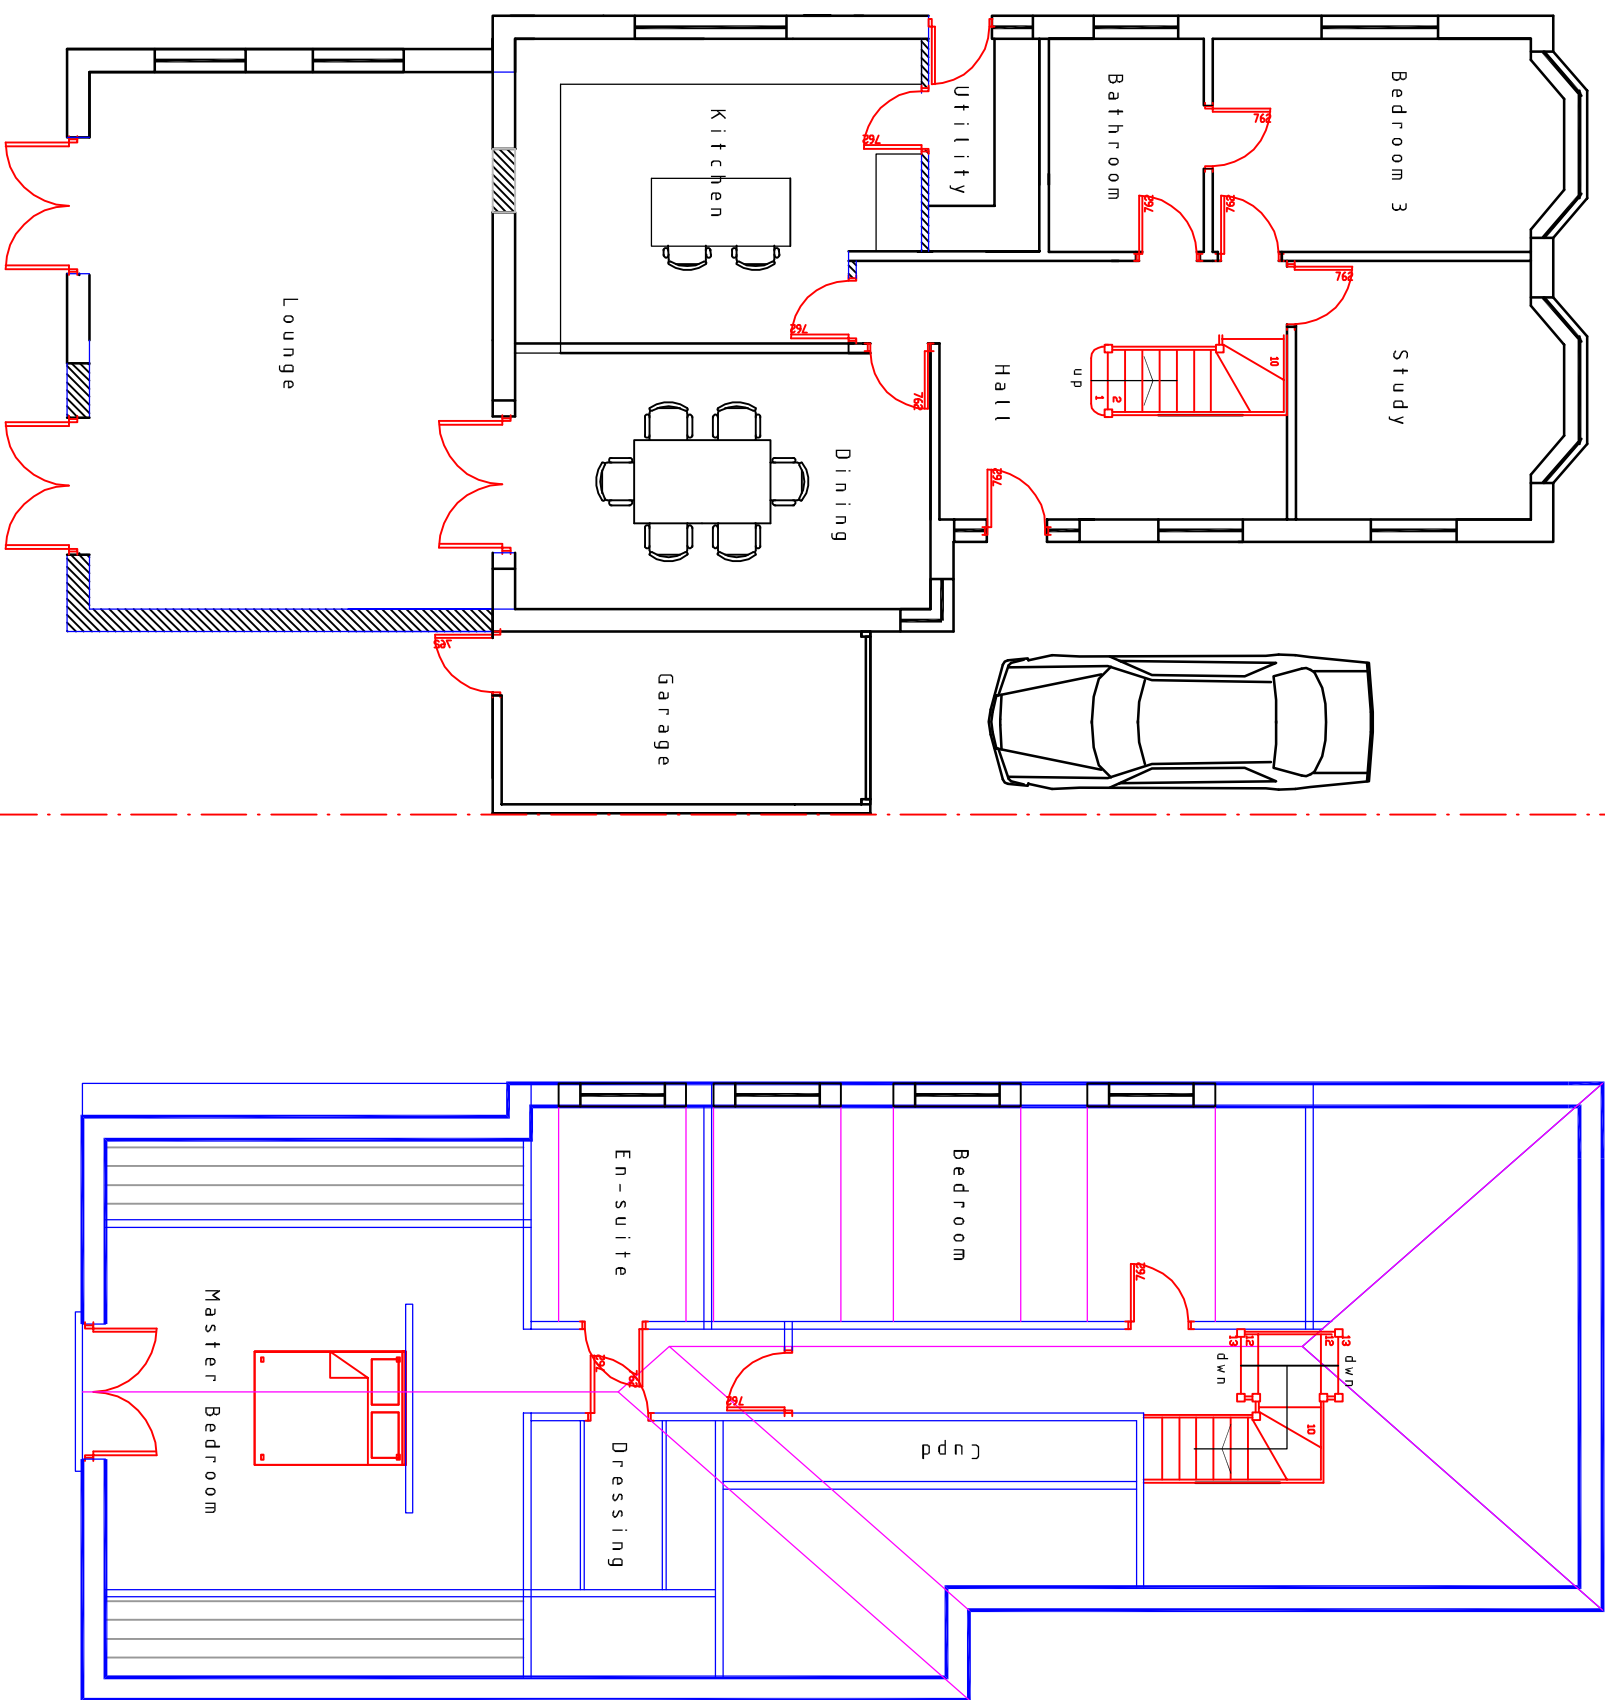

Chris Flint Associates Ltd

CHARTERED SURVEYORS - PROJECT MANAGERS
DEVELOPMENT CONSULTANTS

Drawn By: Date: 21/09/12 Checked By: Date: Approved By: Date:

CFA | FULL | 01 | Scale: 1:100

PLANNING

21 Farnfield Close, Weymouth, Dorset, PO13 1JZ
Tel: 01323 432484 Fax: 01323 932586 Email: cflint@chrisflint.co.uk