


PLANNING APPLICATION ISSUE

This drawing has been prepared for the sole purpose of achieving Planning Approval.
This drawing does not purport to be a production drawing for tender or construction purposes.

This drawing has been prepared based on survey drawings and information prepared by others. All dimensions and levels must be checked and verified on site before commencement of works.

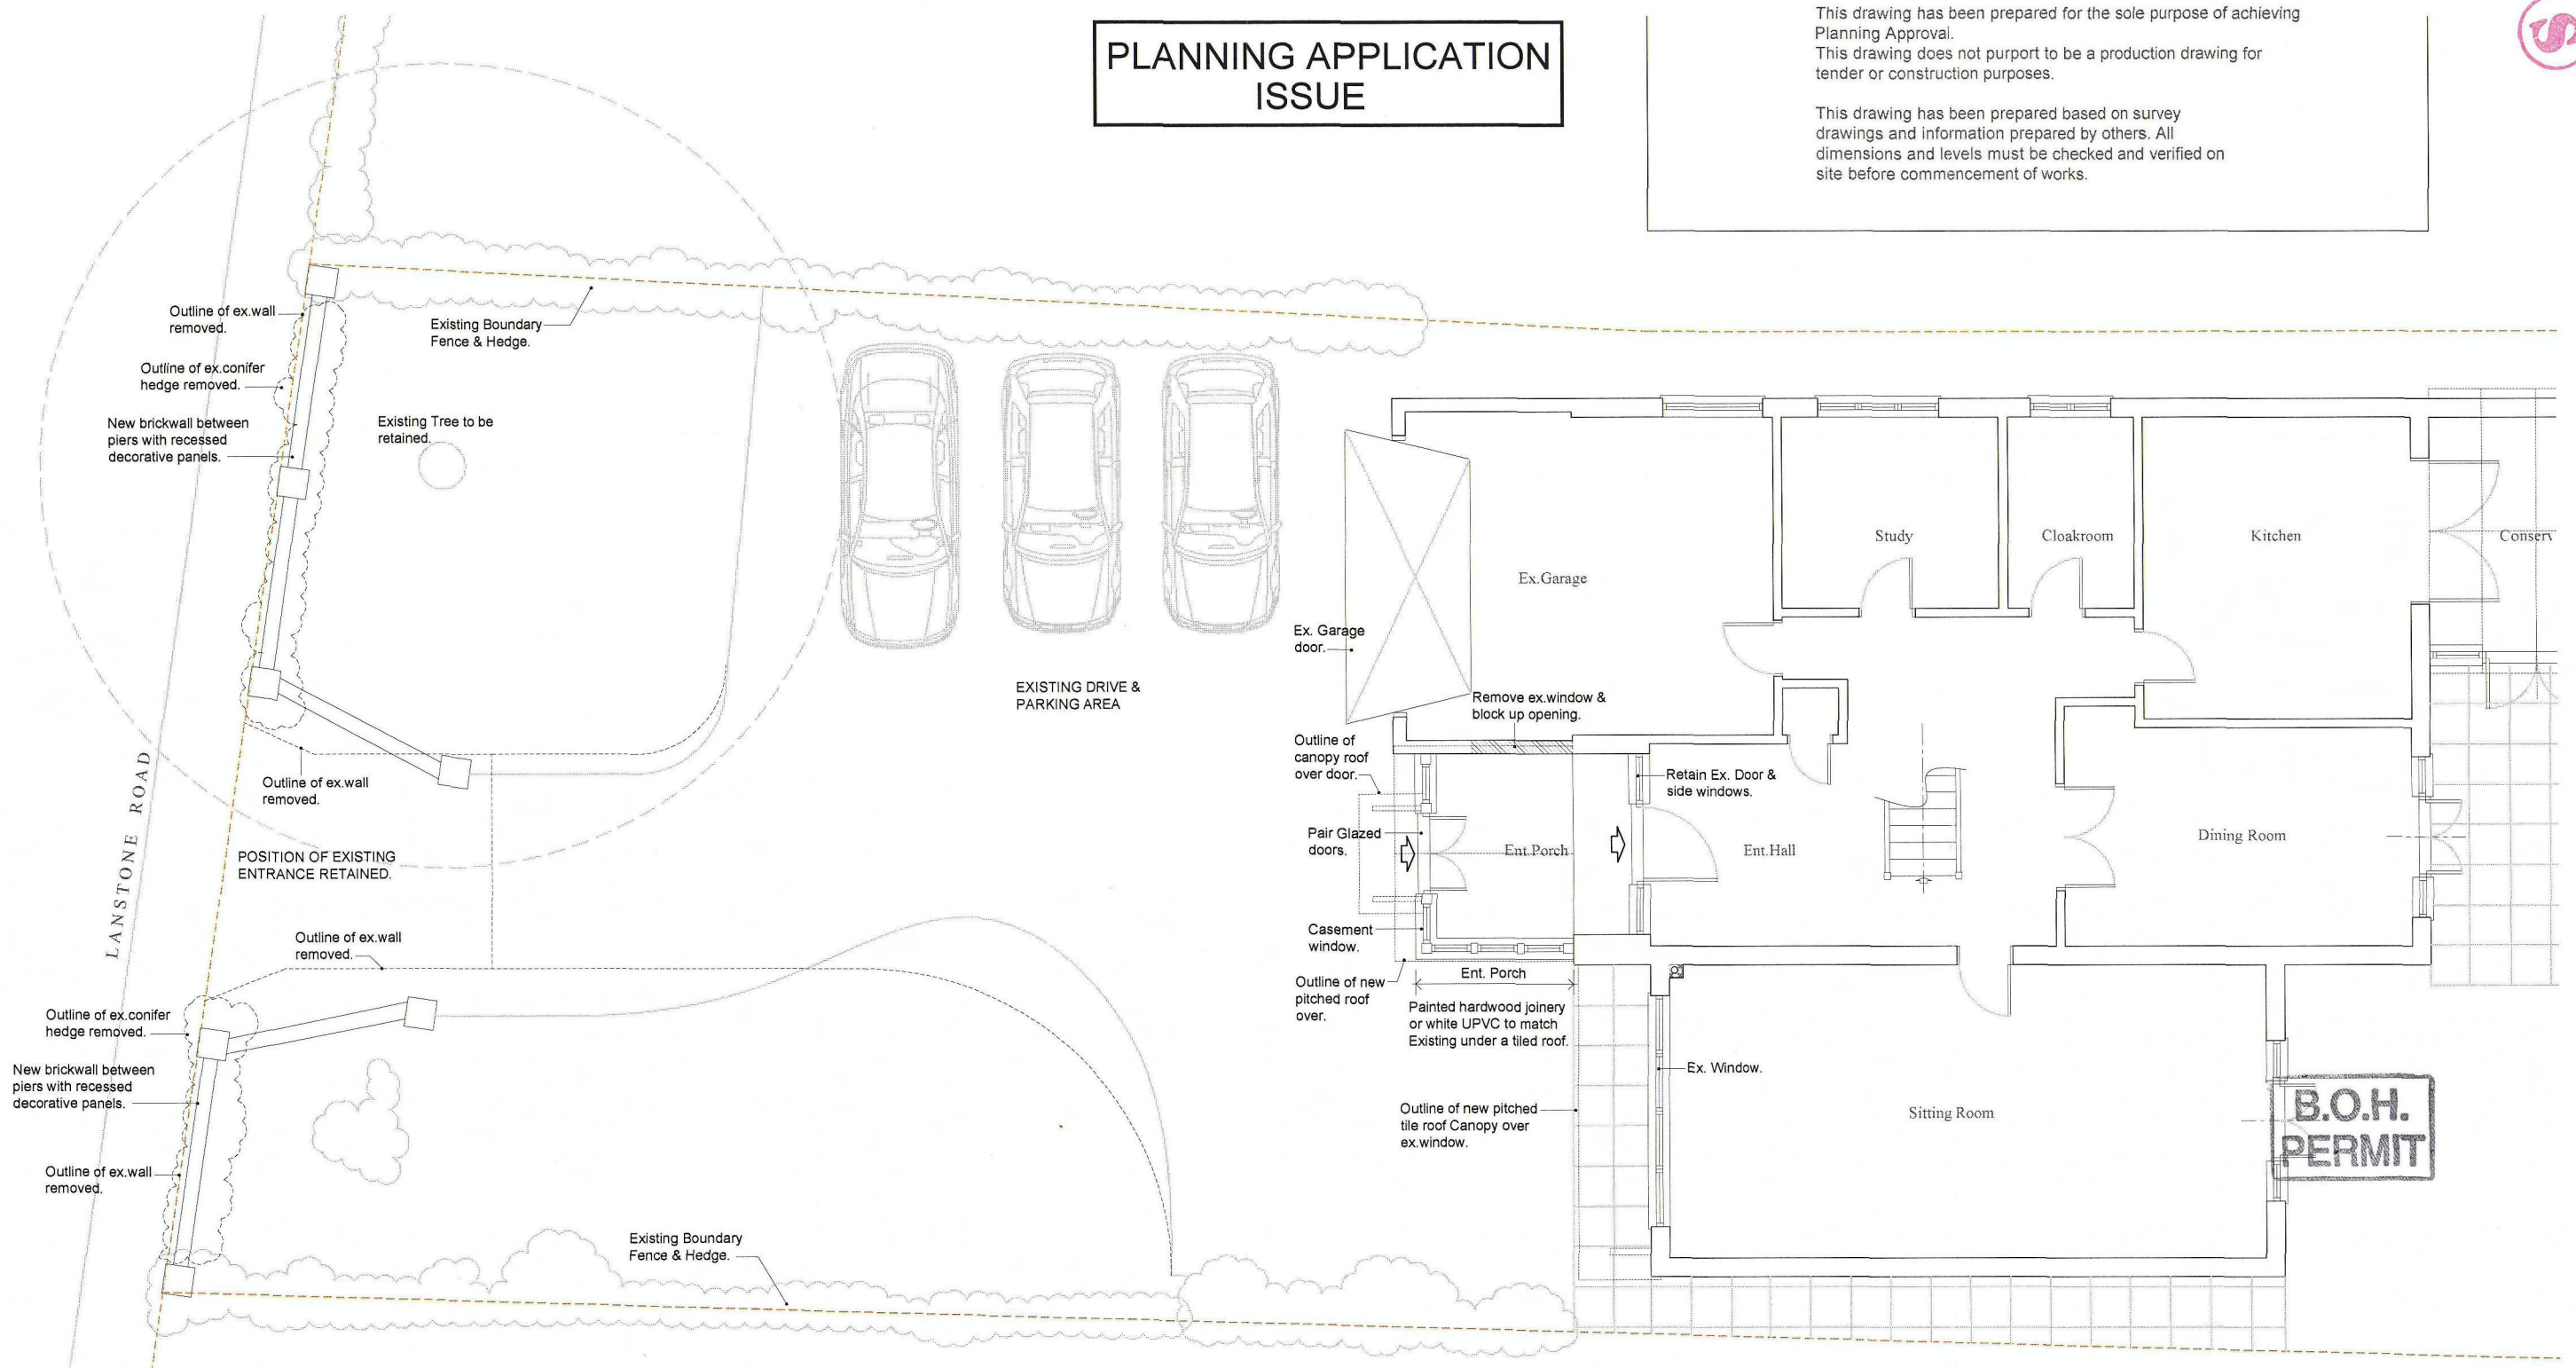

**B.O.H.
PERMIT**

Ground Floor & Site Plan
Scale 1:100

HAVANT BOROUGH
COUNCIL
- 8 JUN 2010
RECEIVED

PROPOSED NEW ENTRANCE PORCH
&
REPLACE Ex.FRONT GARDEN WALL & CONIFER HEDGE WITH NEW DECORATIVE BRICK WALL.
No. 11a LANGSTONE ROAD. LANGSTONE. HAVANT. HAMPSHIRE.

REVISIONS
05.05.10-Planning Application Issue.
26.05.10-rev.(A)&Planning Application Issue.

PROPOSED
Dwg. No. 1.02(A)
Scale. 1:100
Date. 31.04.10