

LOVEDEAN LANE



SITE PLAN

SECTION A-A

110



108

106

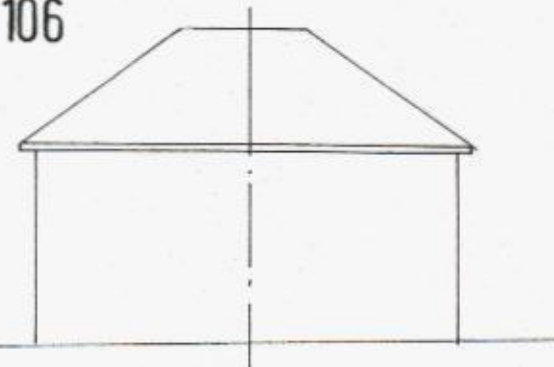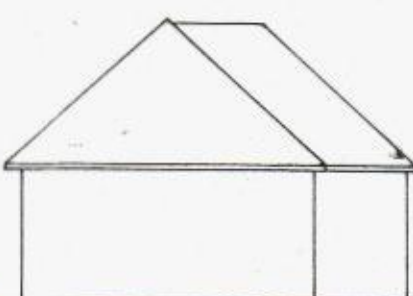

STREET SCENE

0 2 4 6 8 10

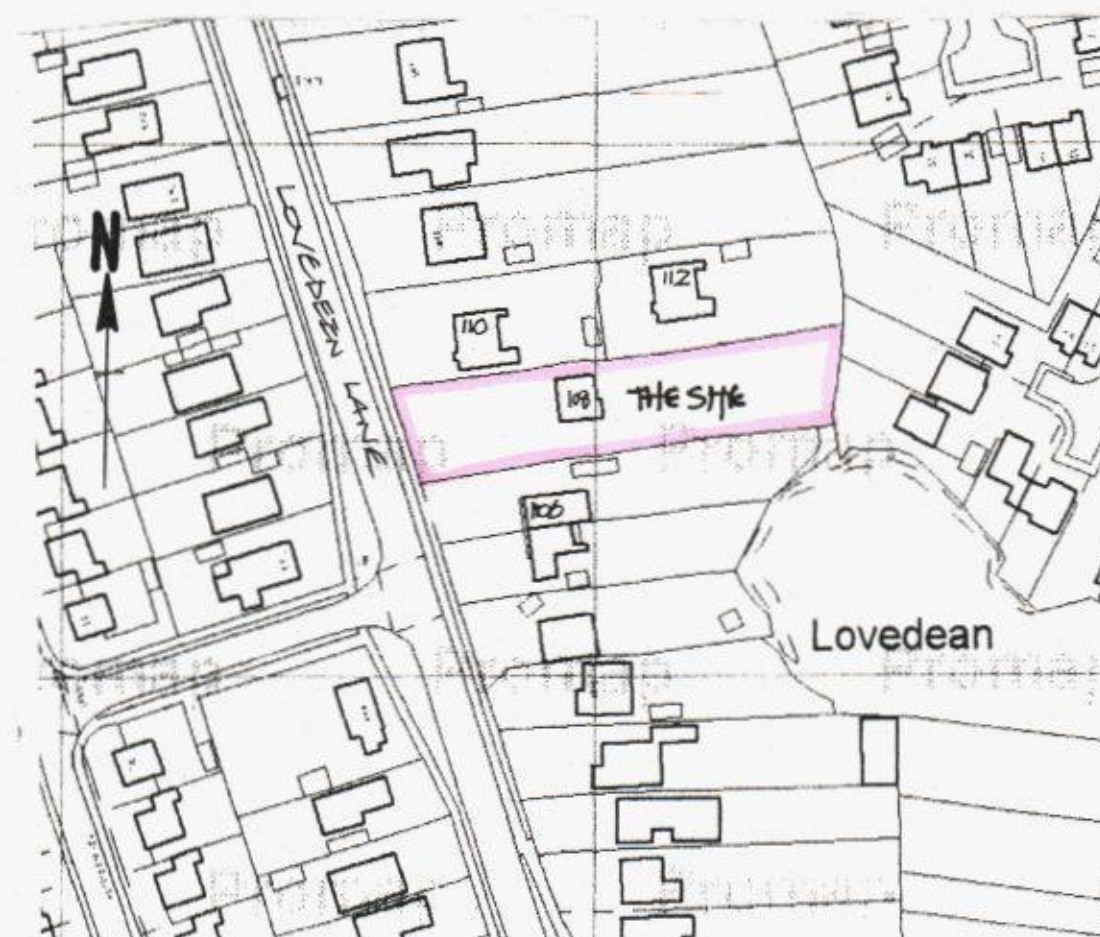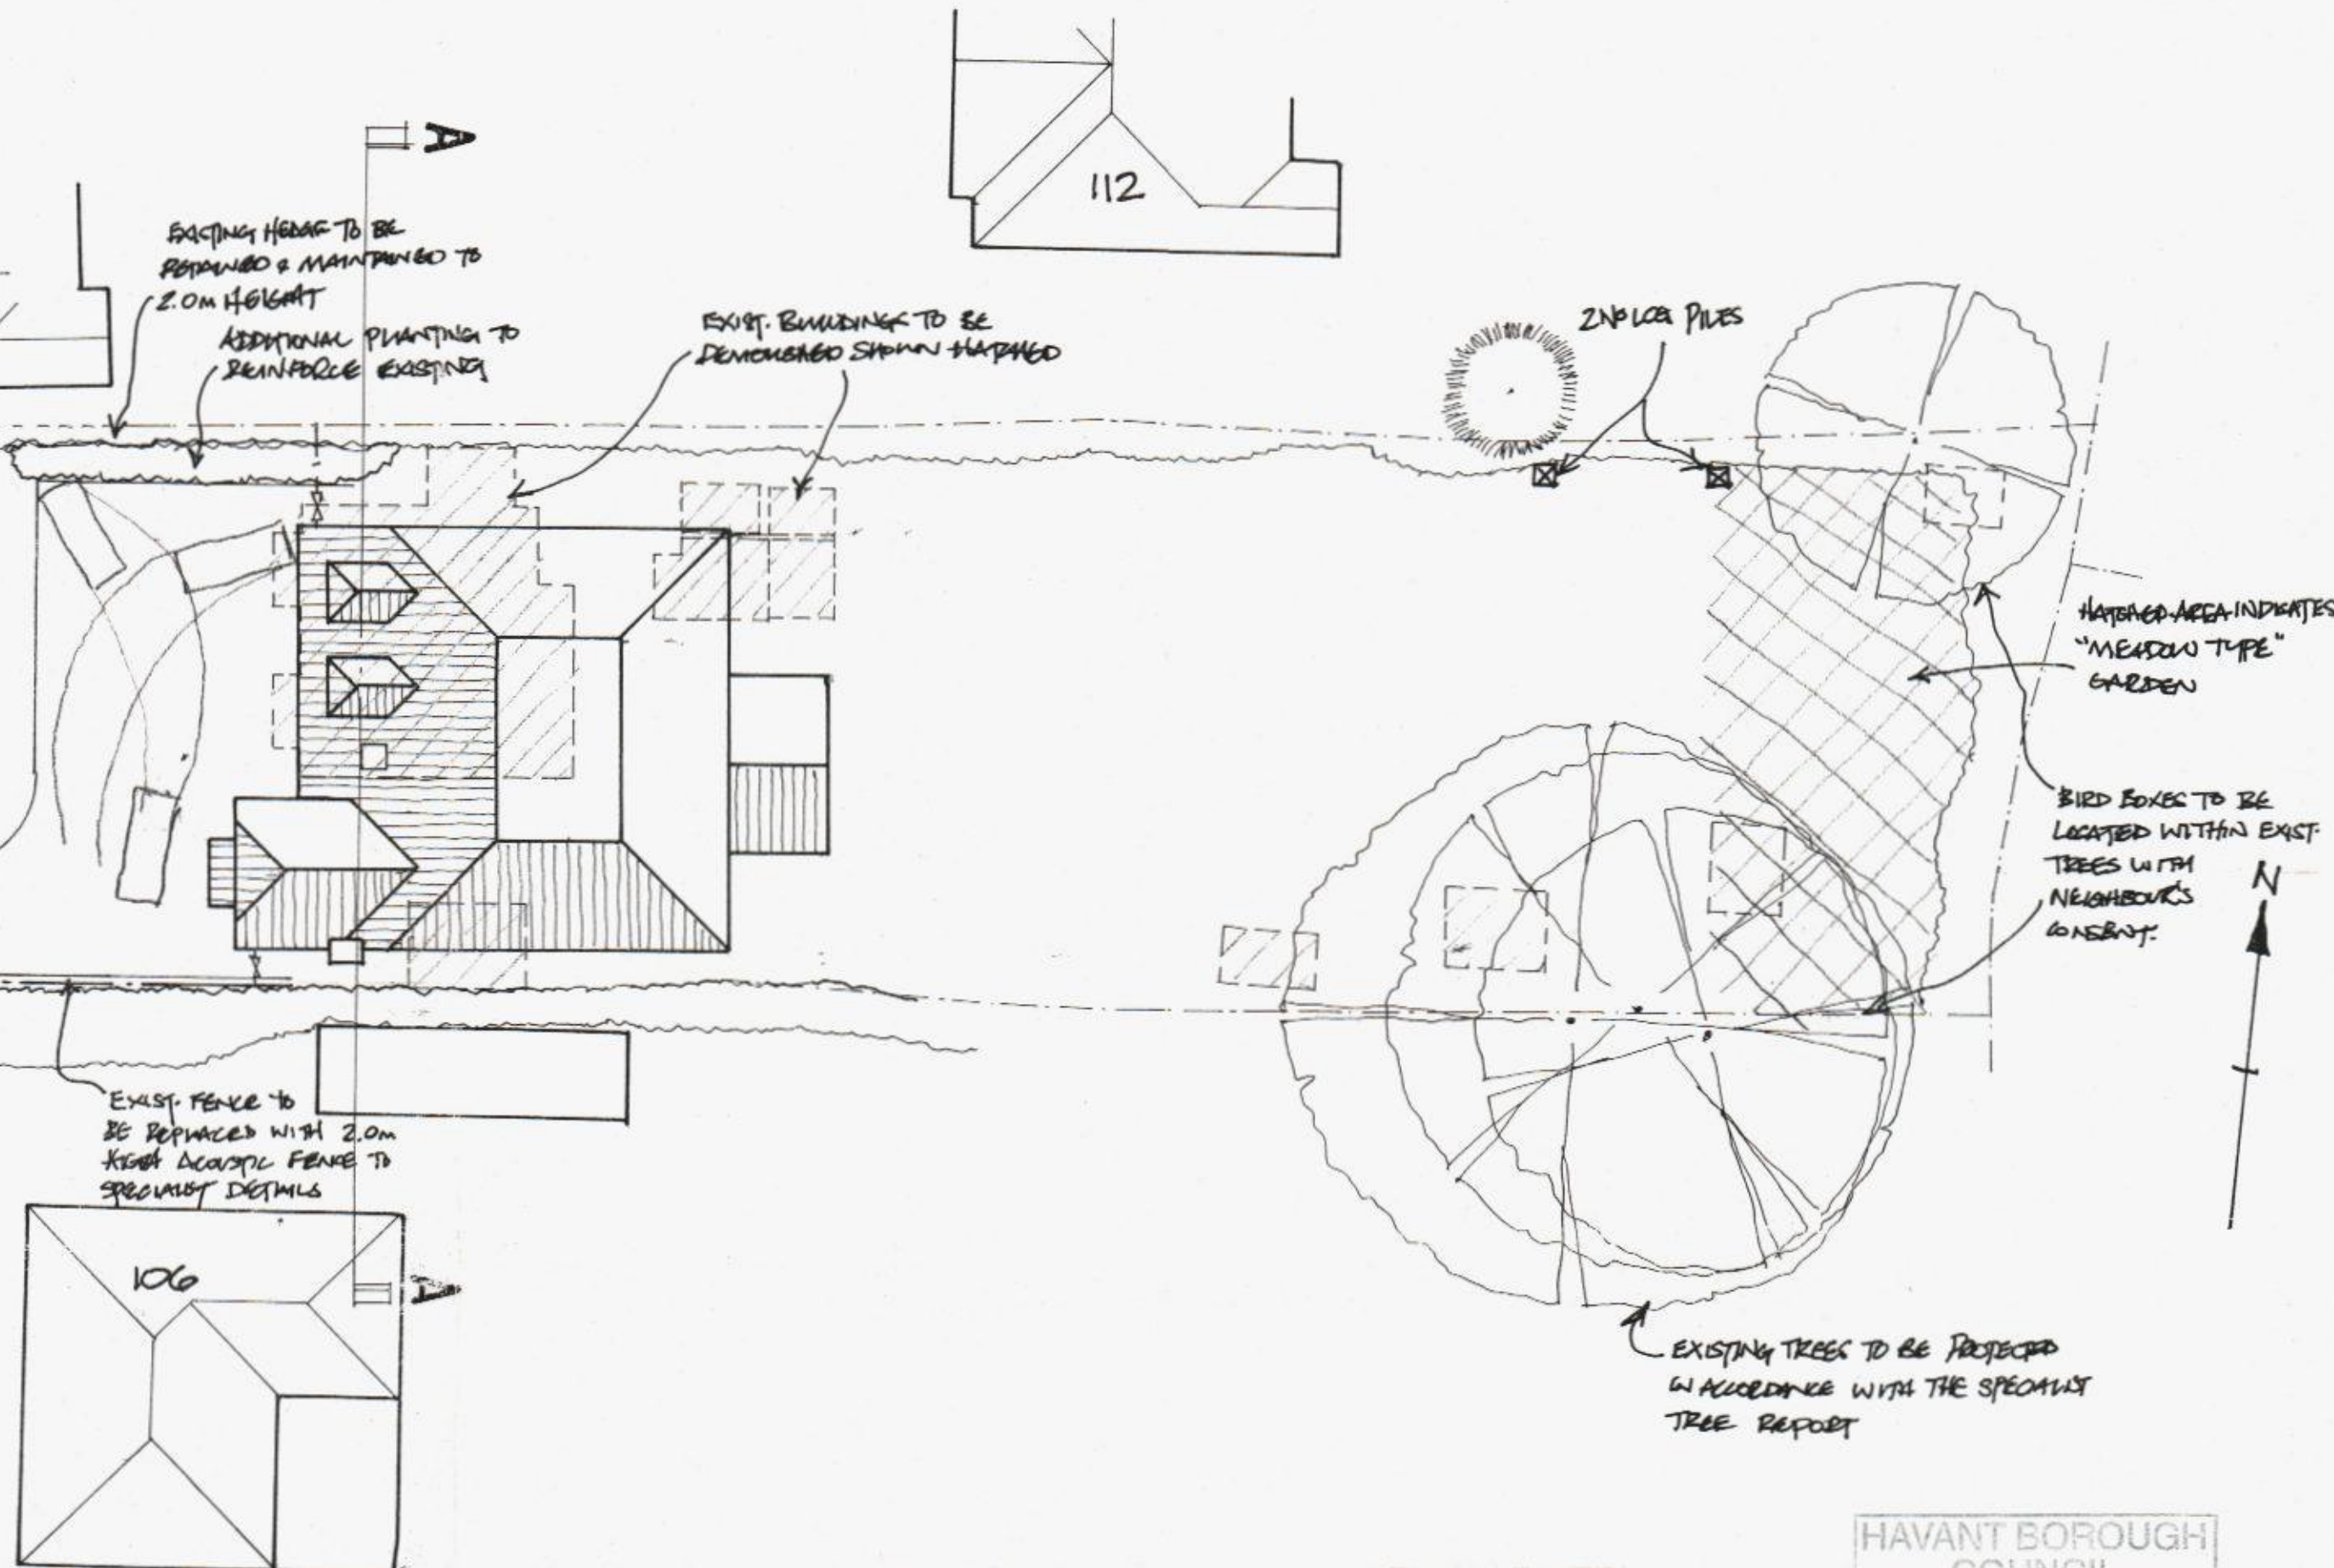

LOCATION PLAN 1:1250

AS L4/NO. 1000463260



DEREK TREAGUS ASSOCIATES
ARCHITECTURAL SERVICES
Flat 3, 34 Wimbledon Park Road, Southsea, Hants PO5 2PT
Tel 07956 624094

DEVELOPMENT AT
108 LOVEDEAN LANE,
WATERLOOVILLE,
HAMPSHIRE.

Client **Mr & Mrs S Tee**

Title **PLANNING DRAWING**

Date	Drawn	Scale
Apr 2012	DT	1:200, 1:100, 1:1250

Dwg. No. **12.998.01**

Rev