

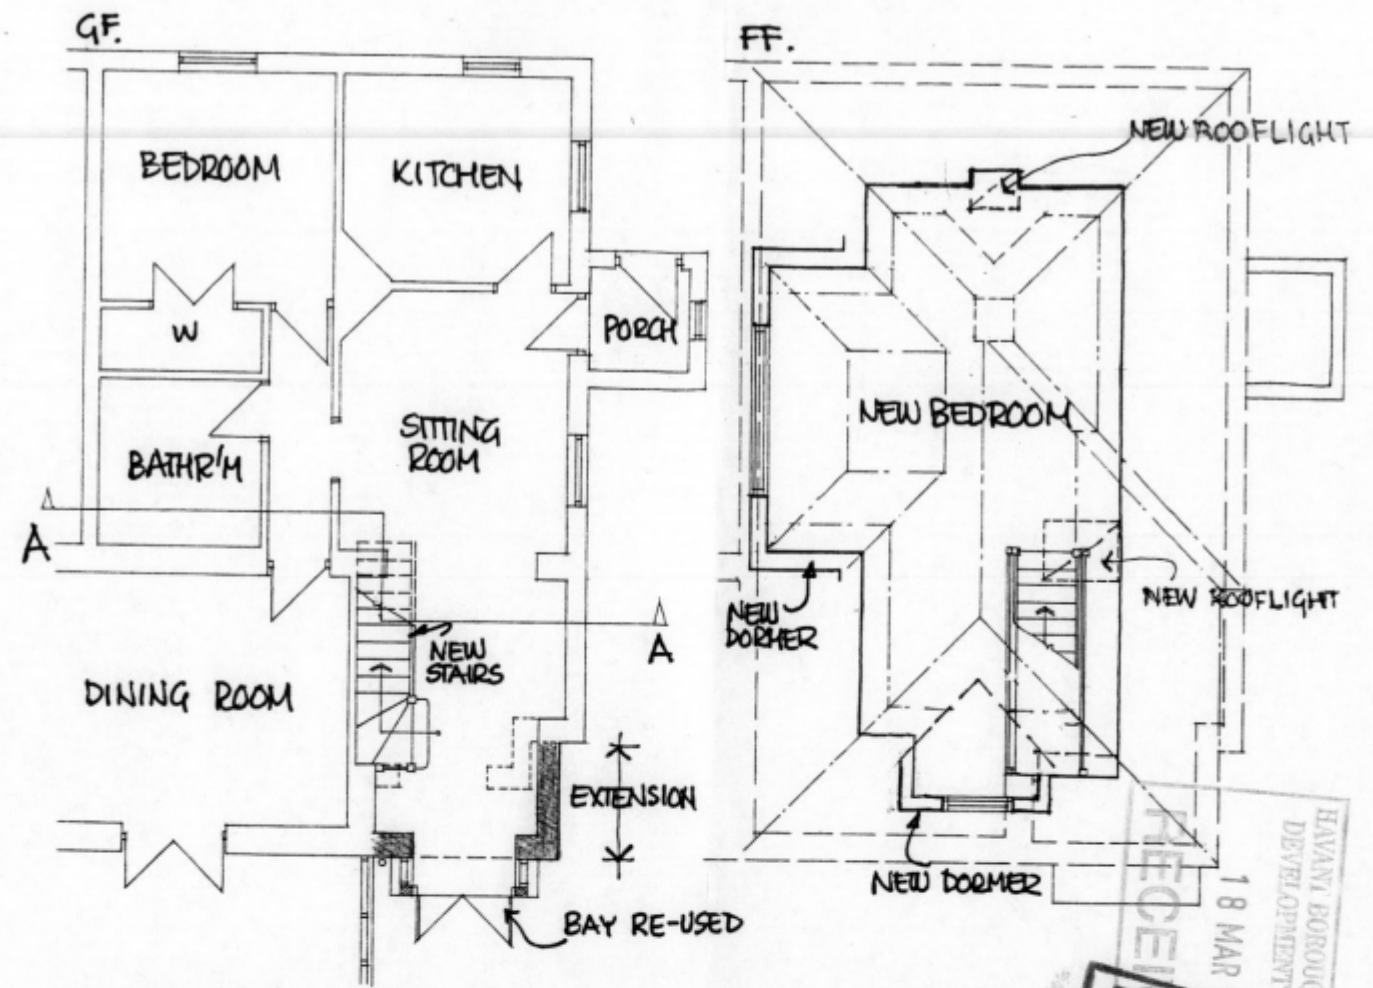


EXISTING GF PLAN 1:100

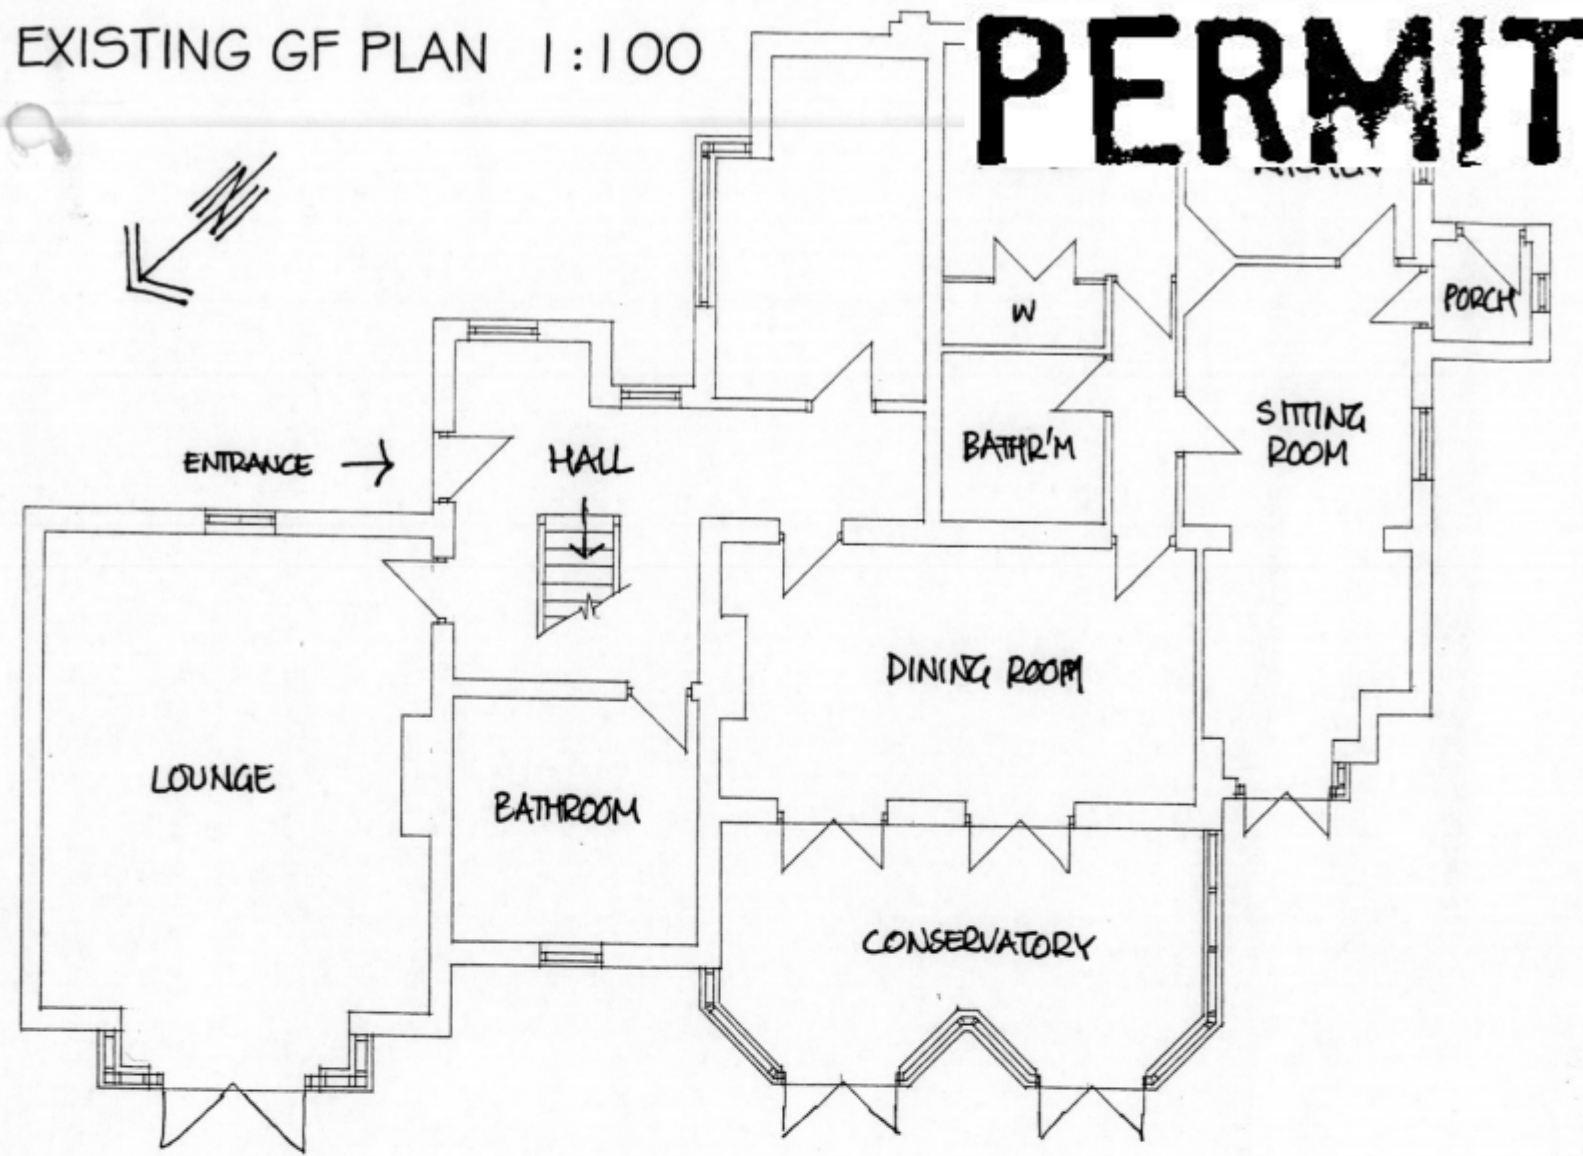


PROPOSED PART PLANS GF & FF 1:100

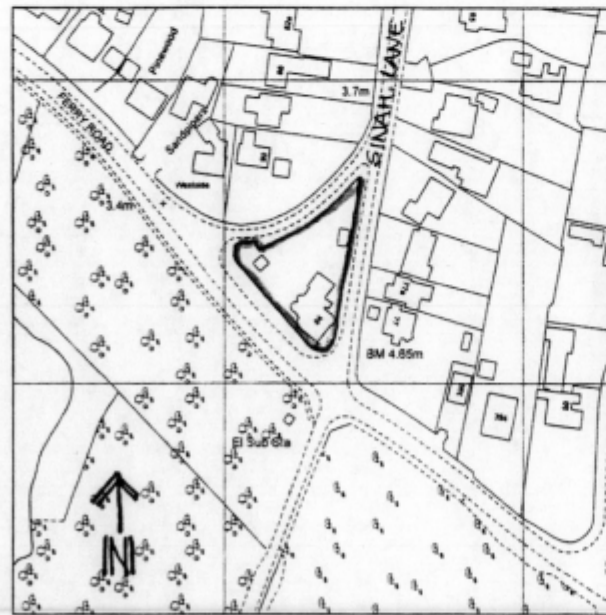

LOCATION PLAN
1:2500

SITE PLAN 1:500

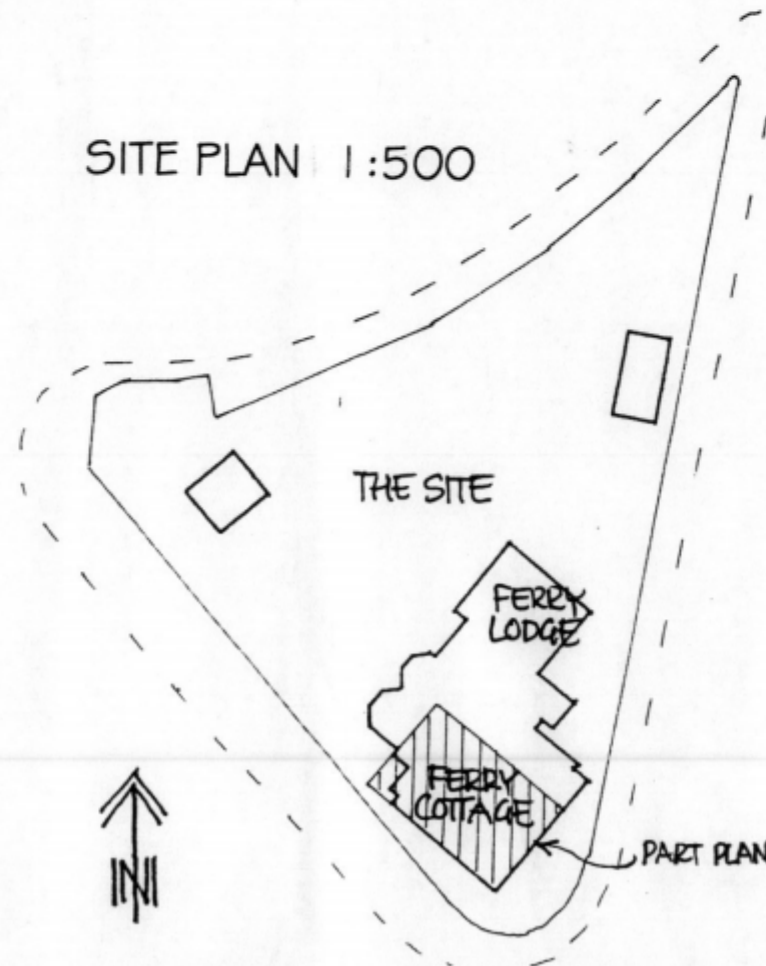

SECTION AA

REV A. 15.03.2010 EAST DORMER
REPLACED WITH ROOFLIGHT
WEST DORMER REDUCED IN SIZE.

Job No 08115 Drawing No 102 / Rev A
Drawn by CJB Jan 2010

Proposed Alteration to Ferry Cottage,
Sinah Lane, Hayling Island

Harrington design + Bloomfield ARCHITECTS
6 The Old Flour Mill Queen Street Emsworth
01243373855 info@harringtonbloomfield.co.uk