


2 New Cut
Hayling Island
PO11 0NB

Mr & Mrs R Noble
02392 461824
Sheet 1 of 6

30 Dec 2010

Sheet 1 - Site plan & Location Plan
Sheet 2 - Existing House
Sheet 3 - New House
Sheet 4 - New House Sections
Sheet 5 - Roof Lines
Sheet 6 - External Features

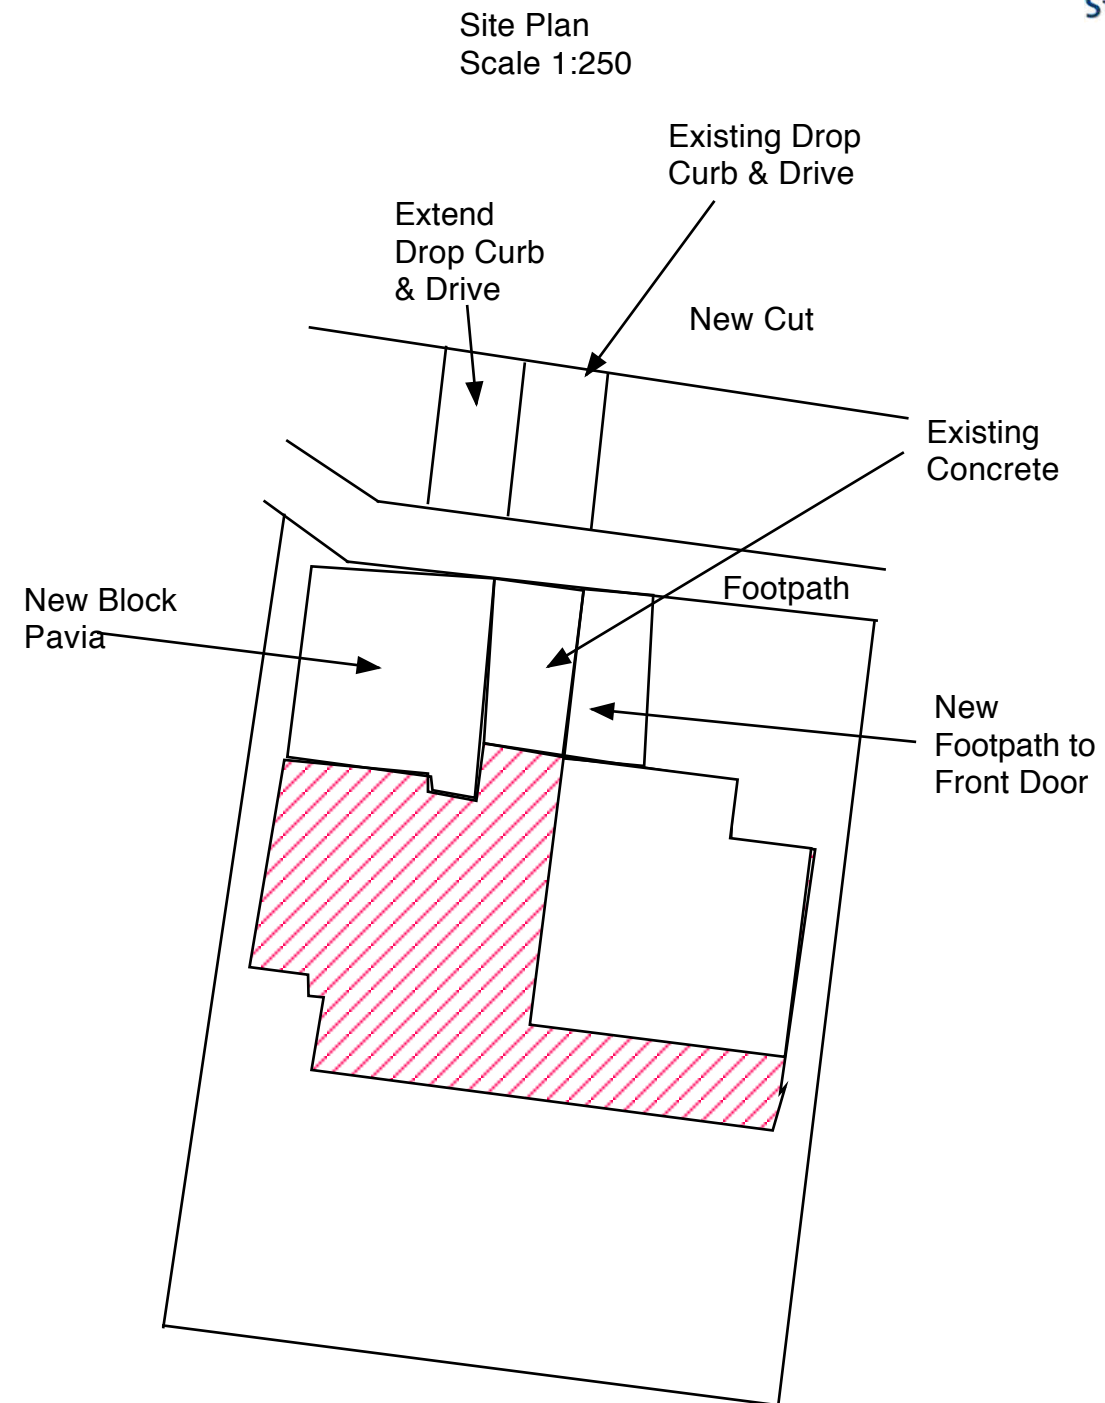

Location Plan

AREA 2 HA
SCALE: 1:1250
CENTRE COORDINATES: 471944. , 103400.6
69



Supplied by Streetwise Maps Ltd
www.streetwise-maps.com
Licence No: 100047474

