


NOTES
 ① This drawing is the copyright of Rushby Brewster Associates Limited. It may not be copied, altered or reproduced without their written authority.
 The drawing must not be scaled IF IN DOUBT ASK.




SITE AERIAL VIEW

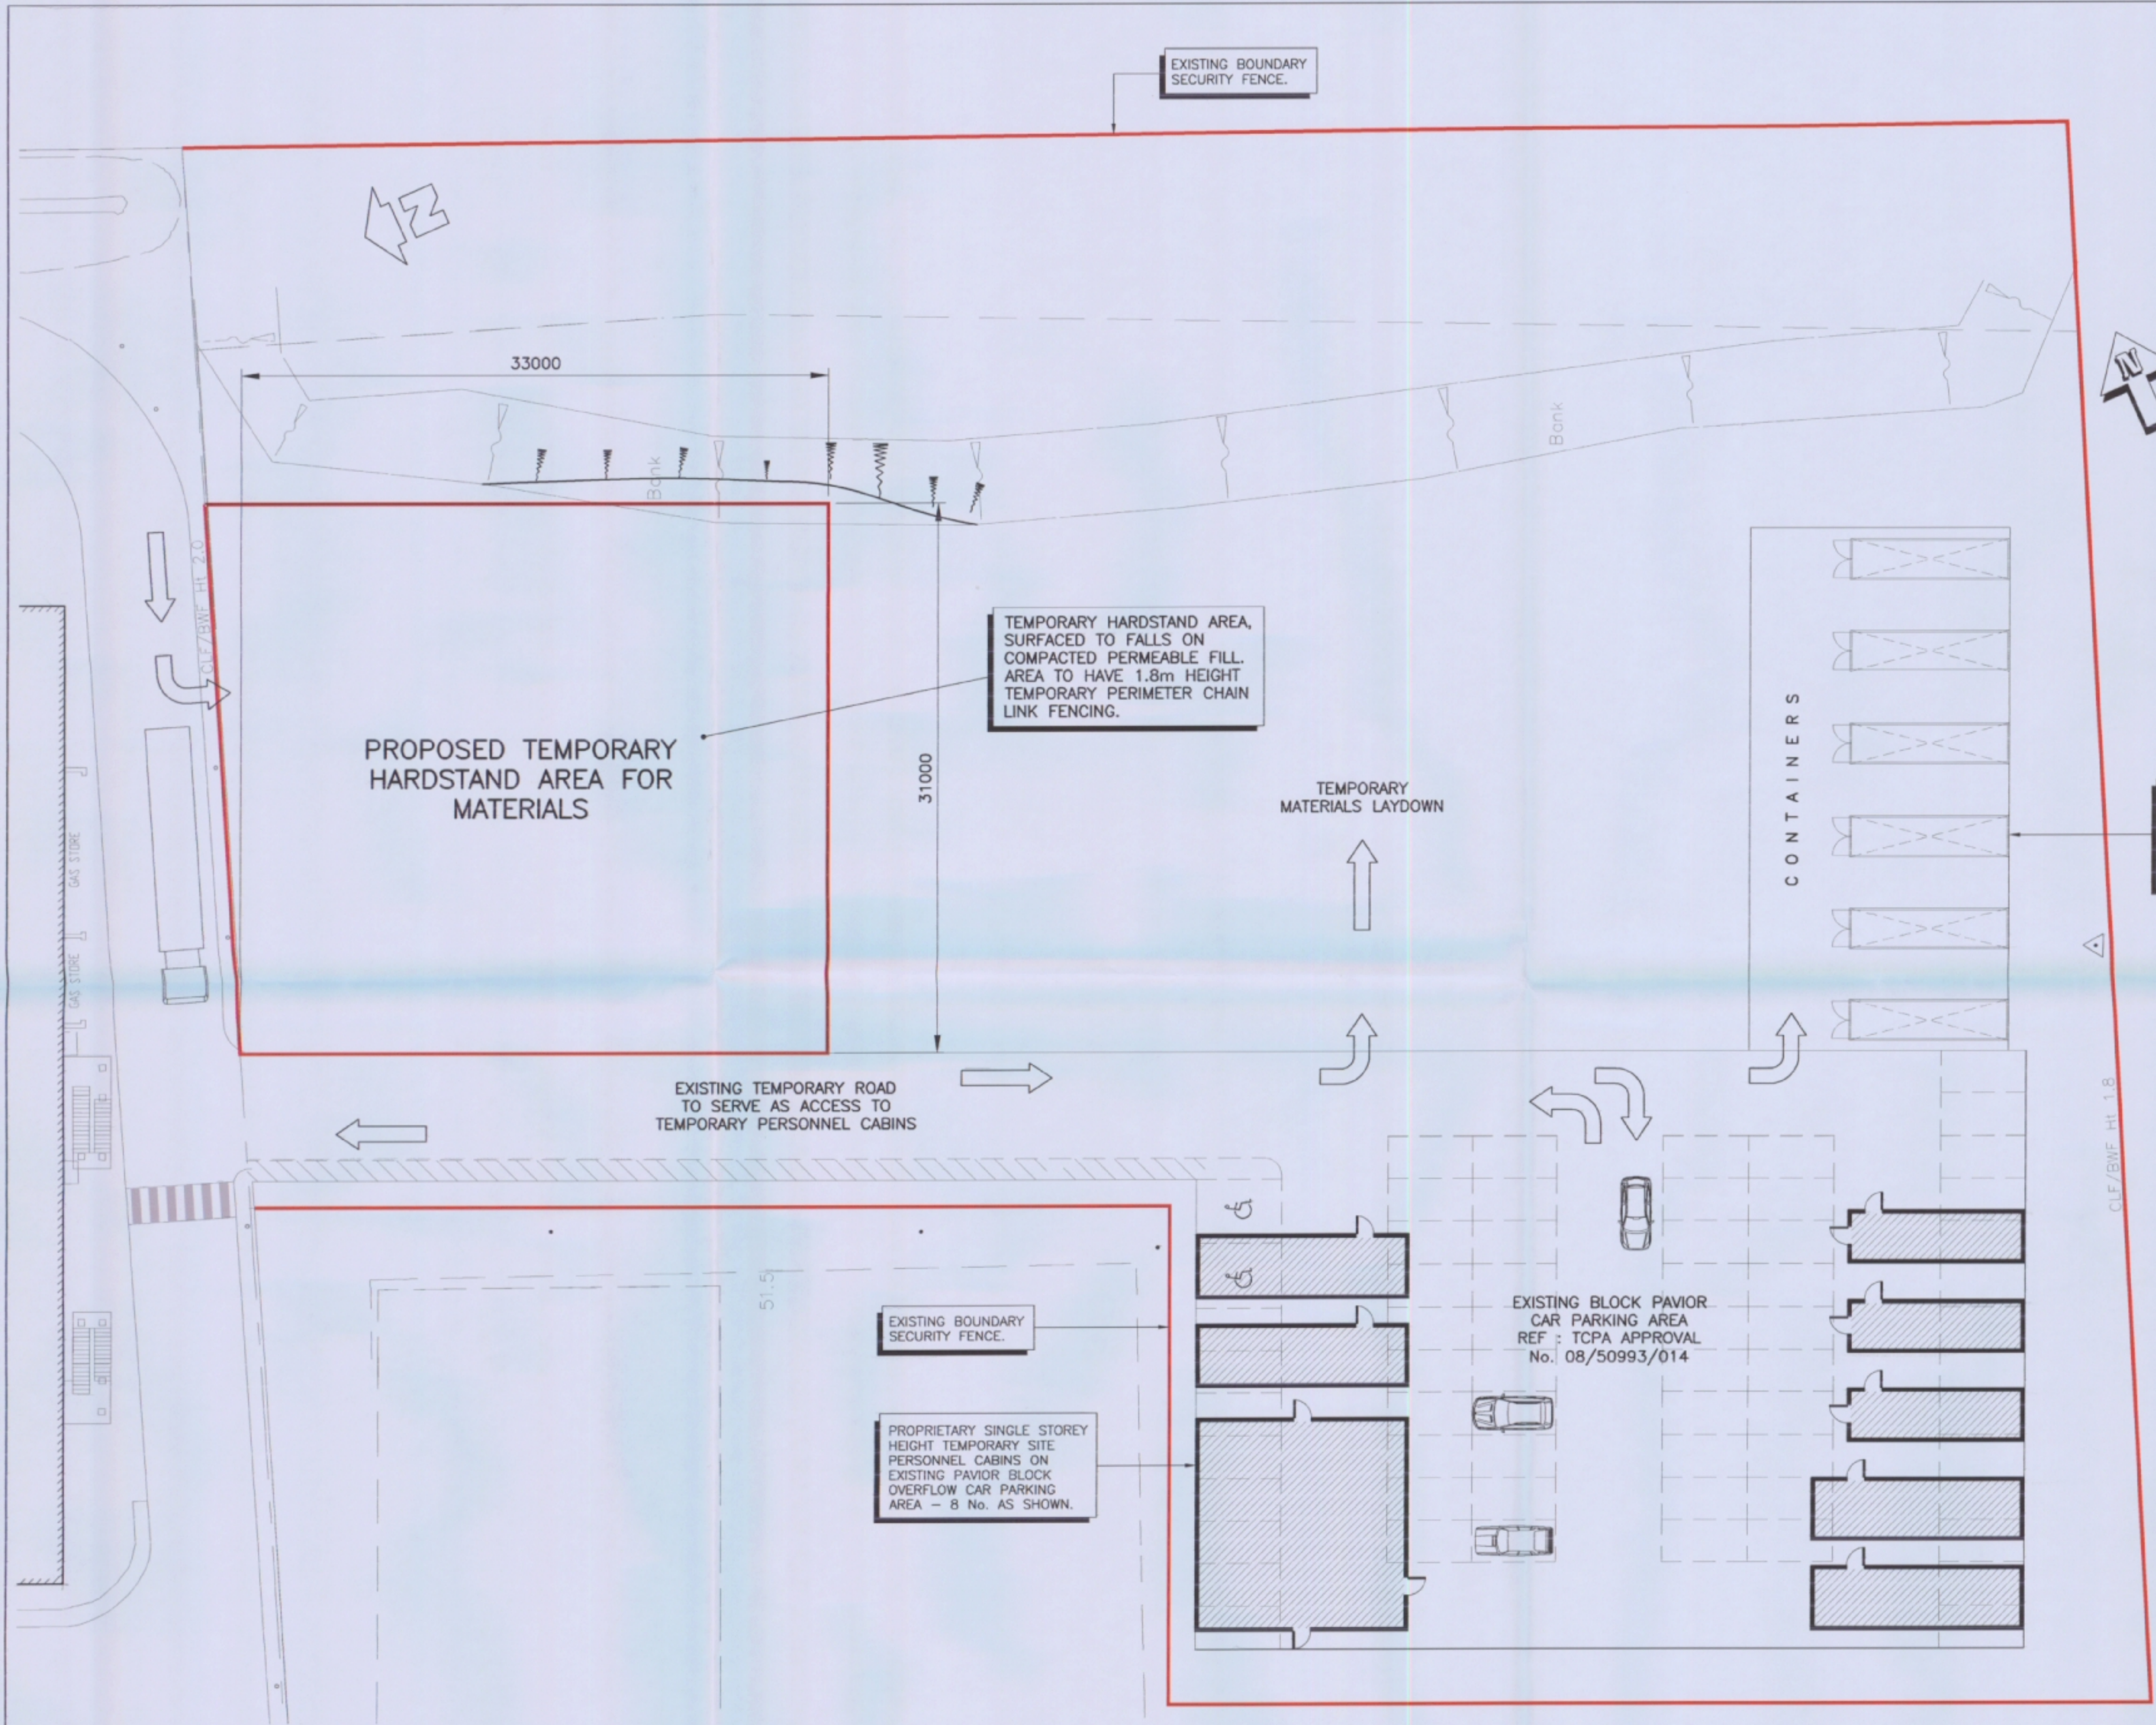

PART SITE PLAN SHOWING TEMPORARY PROPOSALS
 (SCALE 1:200)



P1	12.11.10	PRELIMINARY ISSUE FOR COMMENT	JMB
Mk.	Date	Revision	By
RUSHBY BREWSTER CONSULTING CIVIL AND STRUCTURAL ENGINEERS The Tower House, St. George's Square, Bishop's Walk, Southampton, Hampshire, SO2 1AP E: admin@rushbybrewster.co.uk W: www.rushbybrewster.co.uk T: 01489 690004 F: 01489 690005			
Client PFIZER HAVANT			
Architect PFIZER			
Project Title PROPOSED SITING OF TEMPORARY PERSONNEL ACCOMMODATION CABINS, EQUIPMENT STORAGE AND TEMPORARY HARDSTAND AREA, NEW LANE, HAVANT.			
Drawing Title TEMPORARY FACILITIES AND HARDSTAND AREA - SITE LAYOUT			
Scale 1:200	Paper size A1	Date OCT. 2010	Drawn by JMB
Project No. WPL40	Drawing No. P01	Rev. P1	Checked by AWR

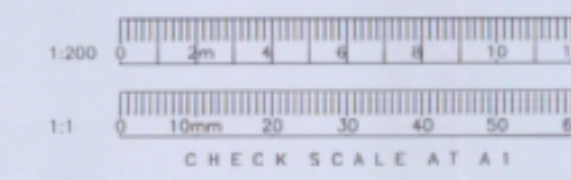

HAVANT BO
 COUN
 15 NOV 2
 RECEI