


NB
(i) FIGURED DIMENSIONS MUST BE TAKEN IN
PRESENCE TO CALLED DIMENSIONS AND SITE
DIMENSIONS ARE TO BE CHECKED BEFORE WORK
IS PUT IN HAND.

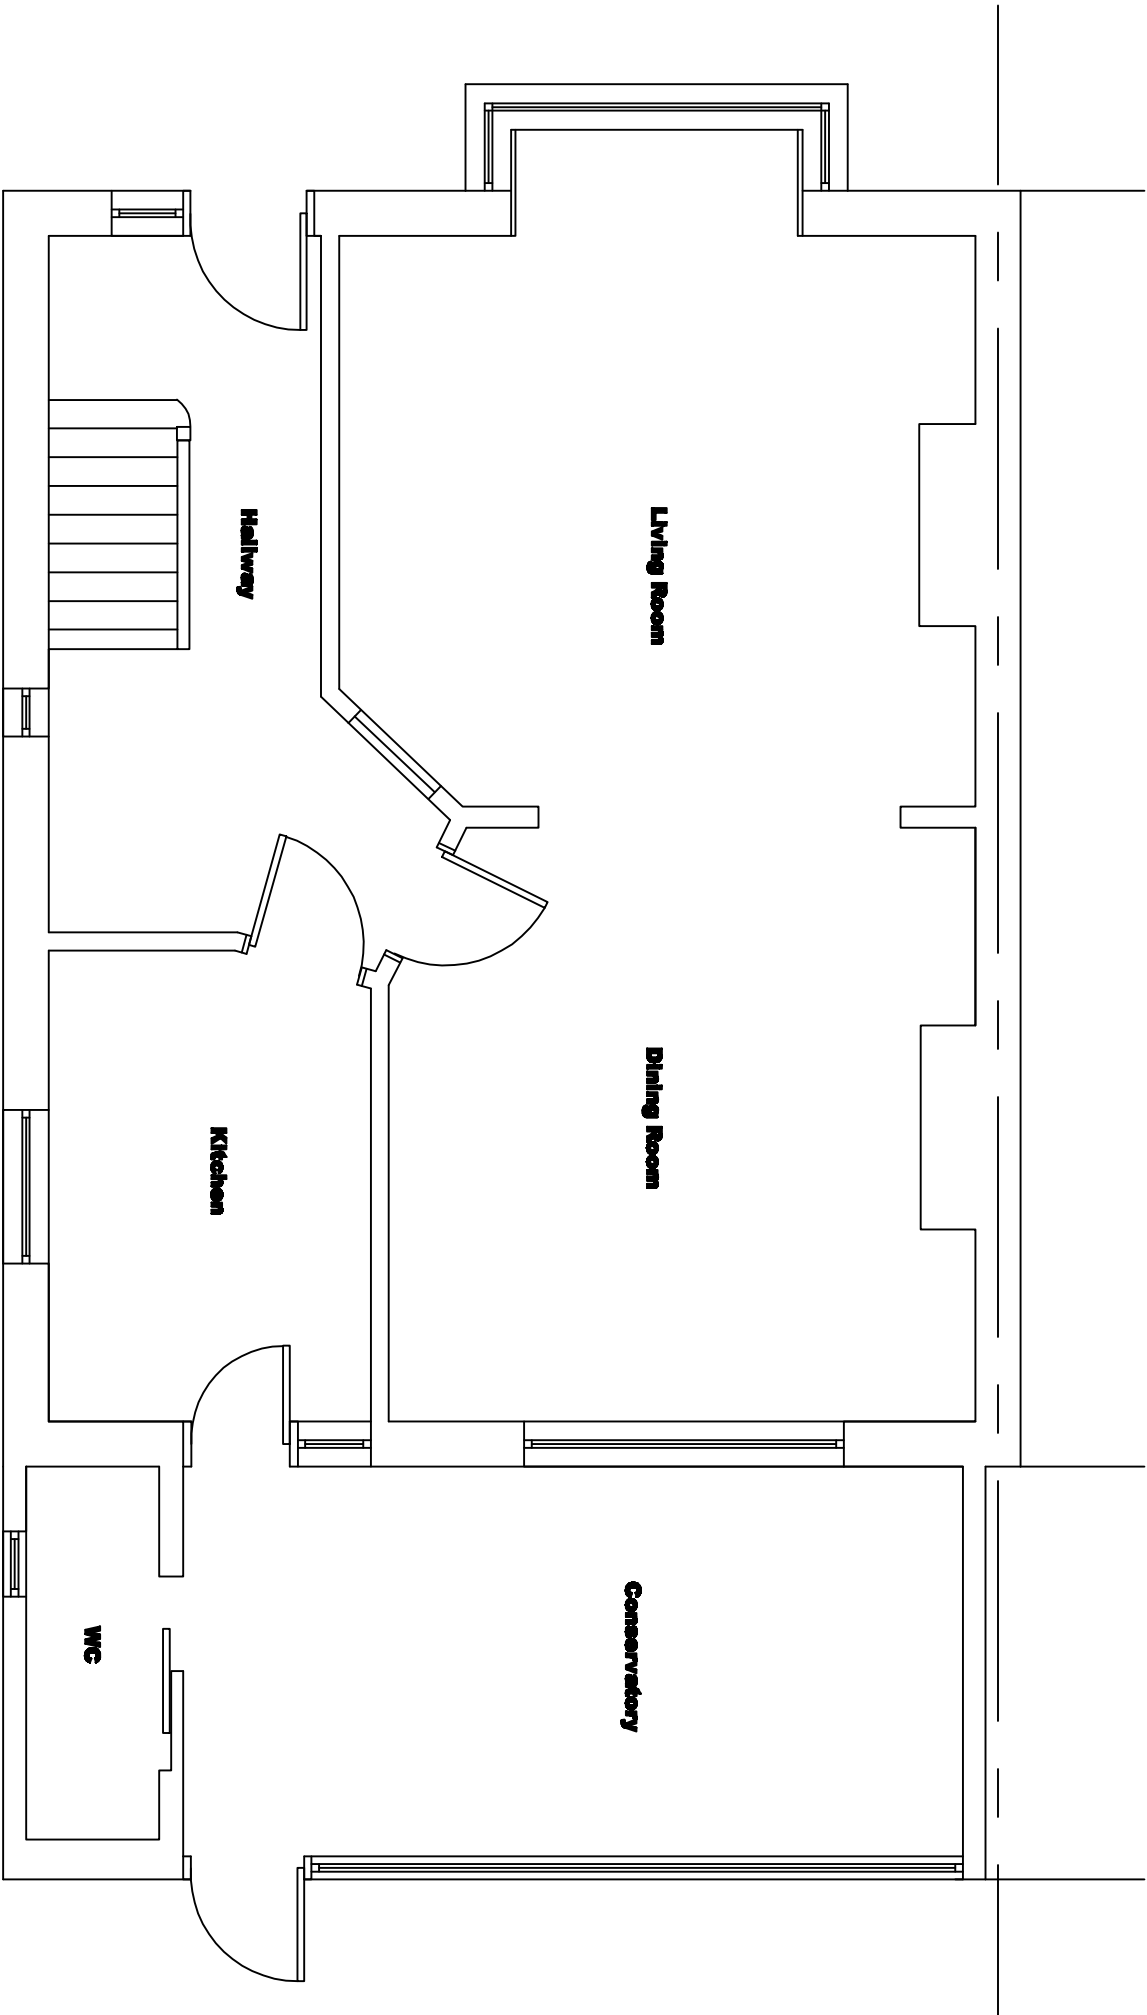

Scale 1:50 @ A3

68 London Road
Witley
Westhorville
PO7 5AG

Rev:		Description:	Date:	Chd by:

Title: Existing Ground Floor Plan		
Scale:	1:50 @ A3	
Date:	22.12.22	Rev: