


Elevations

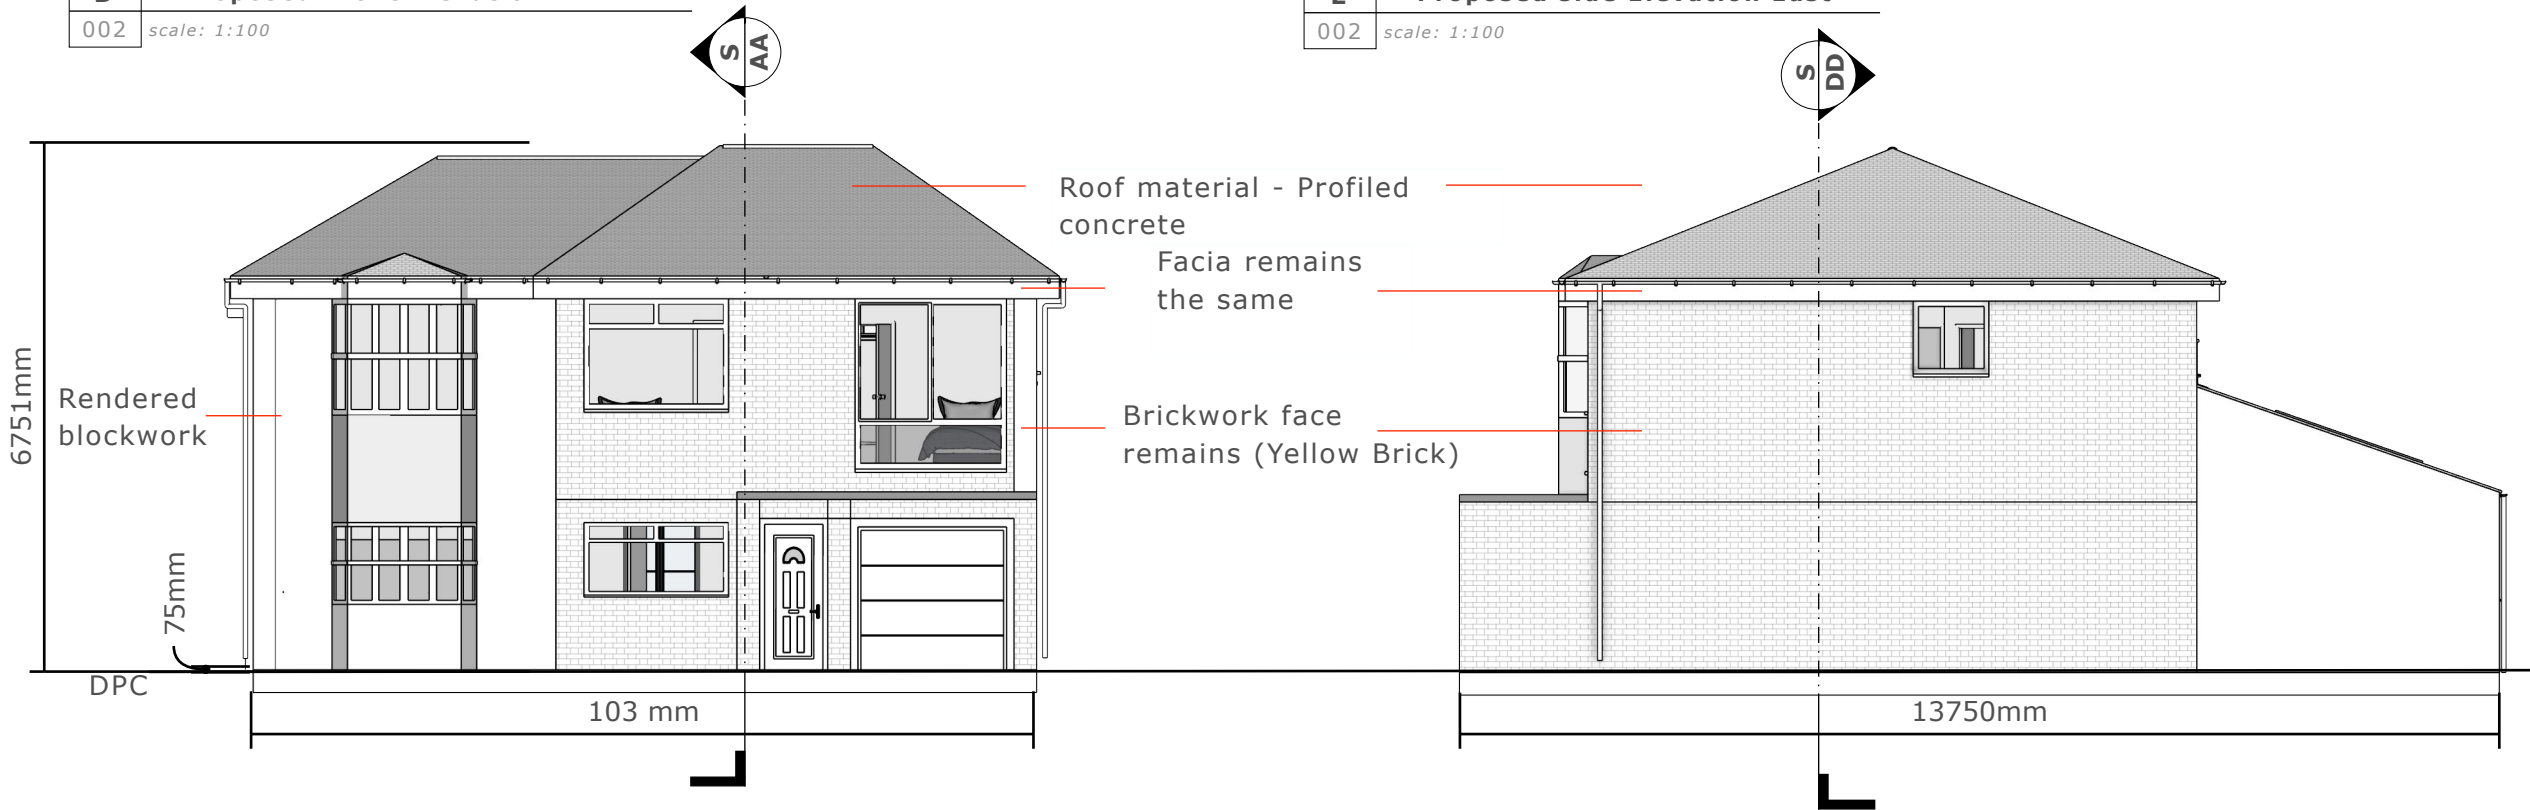

D :: Proposed Front Elevation
002 scale: 1:100


E :: Proposed side Elevation East
002 scale: 1:100



The existing will remain the same, one change will be render will replace the tiles between the centre windows between the ground floor and first floor as seen above. The side extension external leaf to be 100mm concrete block,100mm cavity partially filled with right insulation - fixed to the interleaf and wall ties, aerated blockwork and plasterboard internal leaf finish, as per regulations. DPC Level in-line with door level at front of propter 75mm above ground with concrete and tarmac slope and rear is 150mm from ground level.

D :: Existing Front Elevation
001 scale: 1:100

E :: Existing Side Elevation East
001 scale: 1:100

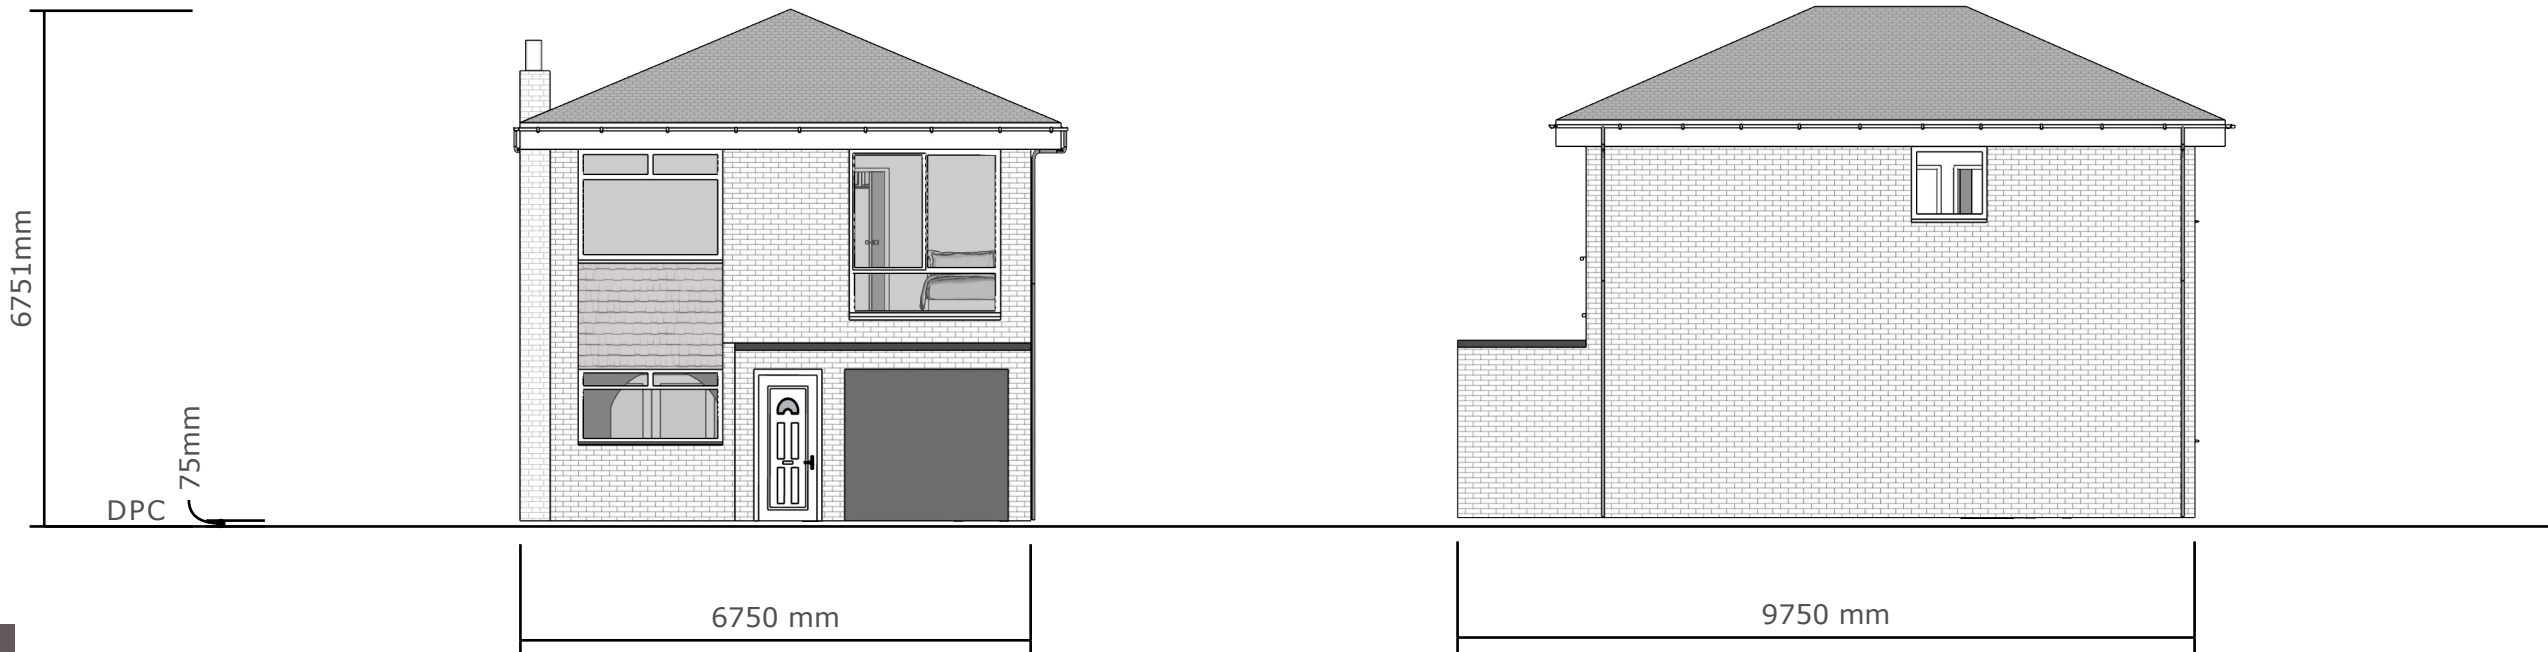

Graduate Part 1
Joshua Bell
81A Havant Road
Part 1 Graduate
Tel:07923370774

ASSOCIATE 2
Associate Name
12345 Main Street
Boulder, CO 00000
Tel: 000.000.0000

1. ALL LEVELS AND DIMENSIONS TO BE CHECKED ON SITE.
2. THIS DRAWING TO BE READ IN CONJUNCTION WITH SPECIFICATIONS & ALL OTHER CONSULTANTS DRAWINGS.
3. ALL DIMENSIONS AND LEVELS ARE TO BE VERIFIED ON SITE BY THE CONTRACTOR BEFORE COMMENCING ANY WORK

CLIENT
Sam Patrick
No.4 Beech Close
Waterlooville
Hampshire
PO8 8RT

PROJECT
Mr.Patrick's Dwelling

DRAWN BY
JB | —
DESCRIPTION
Elevations (South&East Face)

ISSUE
24/11/2024
RE-ISSUE
MM.DD.YY

Ao.6

VISUAL SCALE @ A3

