
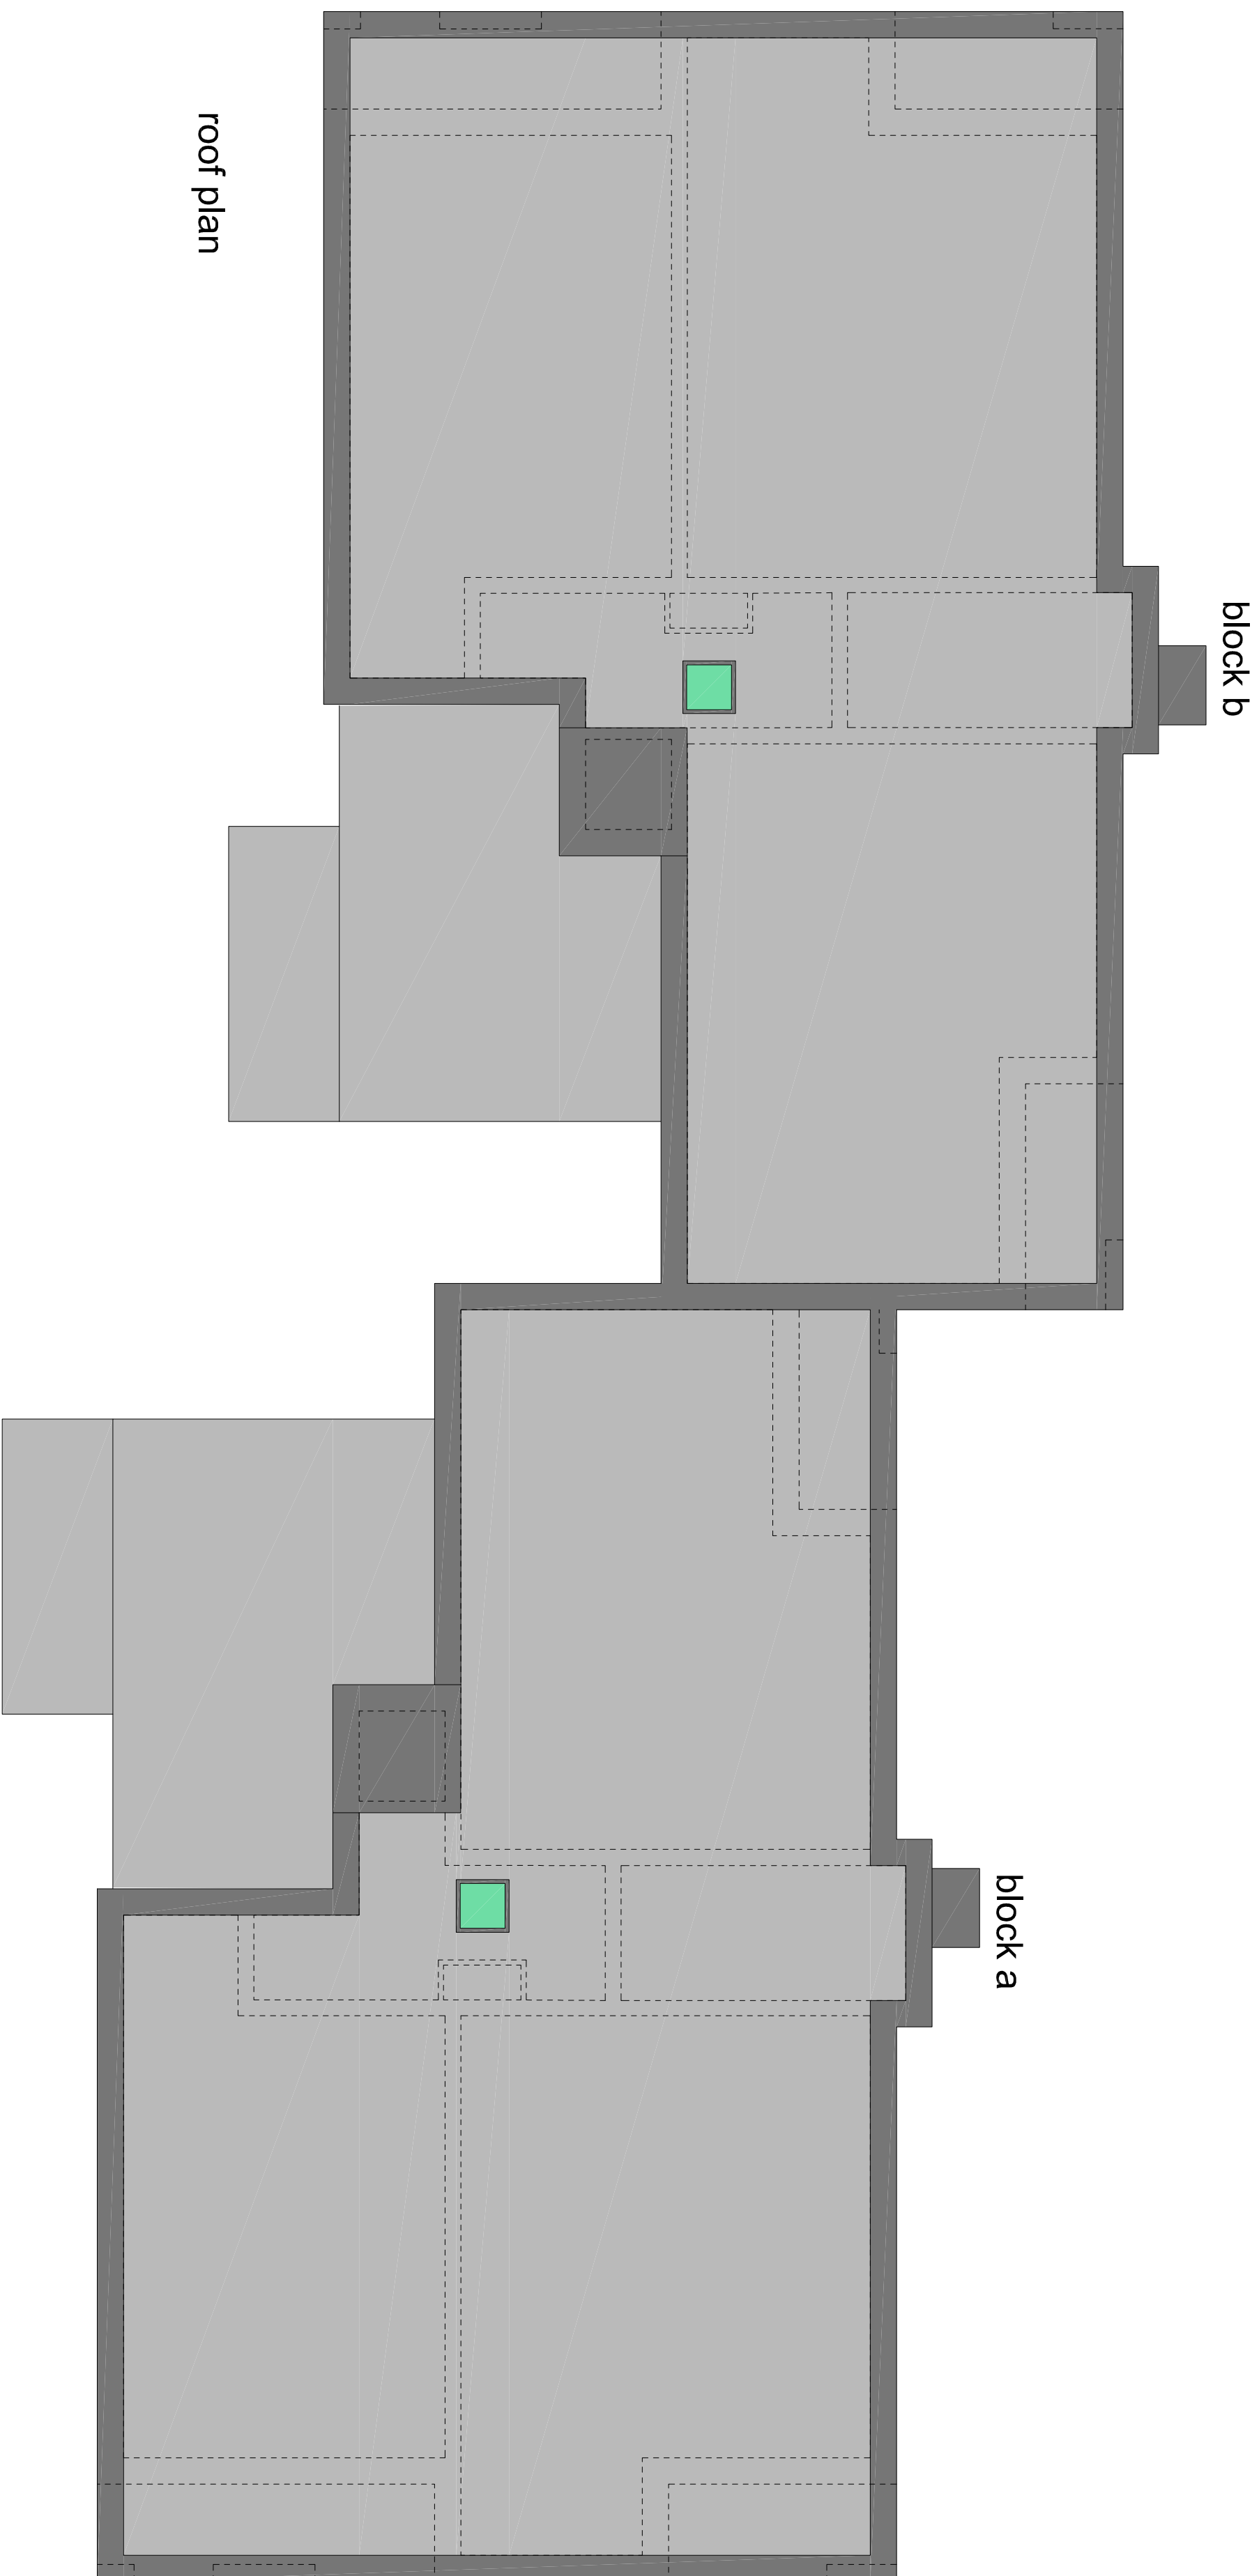


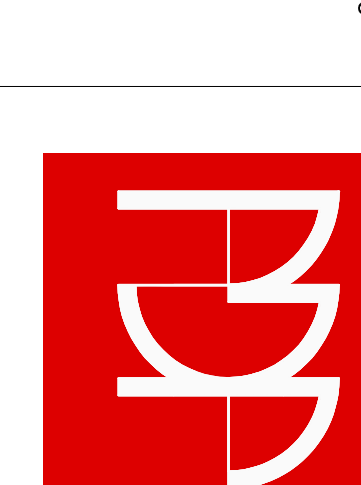

block a & b - apartments (block a plots 1-12 & block b plots 37-48)

client																									
revision	notes	date	drawn	check	revision	notes	date	drawn	check																
A	Amends to client reqs	21.06.2021	MAS	IR		this drawing is the copyright of the pdp architecture llp and must not be reproduced in whole or part or used for the execution of works without their permission. all dimensions to be checked on site prior to commencement of construction works and the architect notified of any discrepancy. figured dimensions are to be used in preference to scaled dimensions. no deviation from this drawing will be permitted without prior consent of the architect. all drawings are prepared subject to a full measured and structural survey of the buildings and site. all structural work is subject to the appointment of a structural engineer to confirm and agree the structural proposals. os promap licence no. 100020449.																			
B	Planning Issue	26.07.21	MAS	IR																					
C	Layout revised	22.02.22	MAS	IR																					
D	cyclist store added	18.06.22	MAS																						
health & safety:																									
							exceptional risks involving specific methods of construction or exceptional maintenance issues can be found within the designers risk assessment.																		
 pdp architecture llp chartered architects town planning interior design consultants 2 beechworth road, haarlem hamshire po1 1xx tel 023 9244 1550 email pdp@pdp-architects.co.uk www.pdp-architects.co.uk project Proposed Development Cabbagefield Row Swanmore Rd, Leigh Park Apartment Blocks A & B Roof Plan <table><tr><td>drawn</td><td>MAS</td><td>checked</td><td>IR</td></tr><tr><td>date</td><td>May 2021</td><td>status</td><td>Planning</td></tr><tr><td>d1 scale - e3 scale</td><td></td><td>rev</td><td></td></tr><tr><td>1:100 1:200</td><td></td><td>28079-PD157</td><td>D</td></tr></table>										drawn	MAS	checked	IR	date	May 2021	status	Planning	d1 scale - e3 scale		rev		1:100 1:200		28079-PD157	D
drawn	MAS	checked	IR																						
date	May 2021	status	Planning																						
d1 scale - e3 scale		rev																							
1:100 1:200		28079-PD157	D																						