



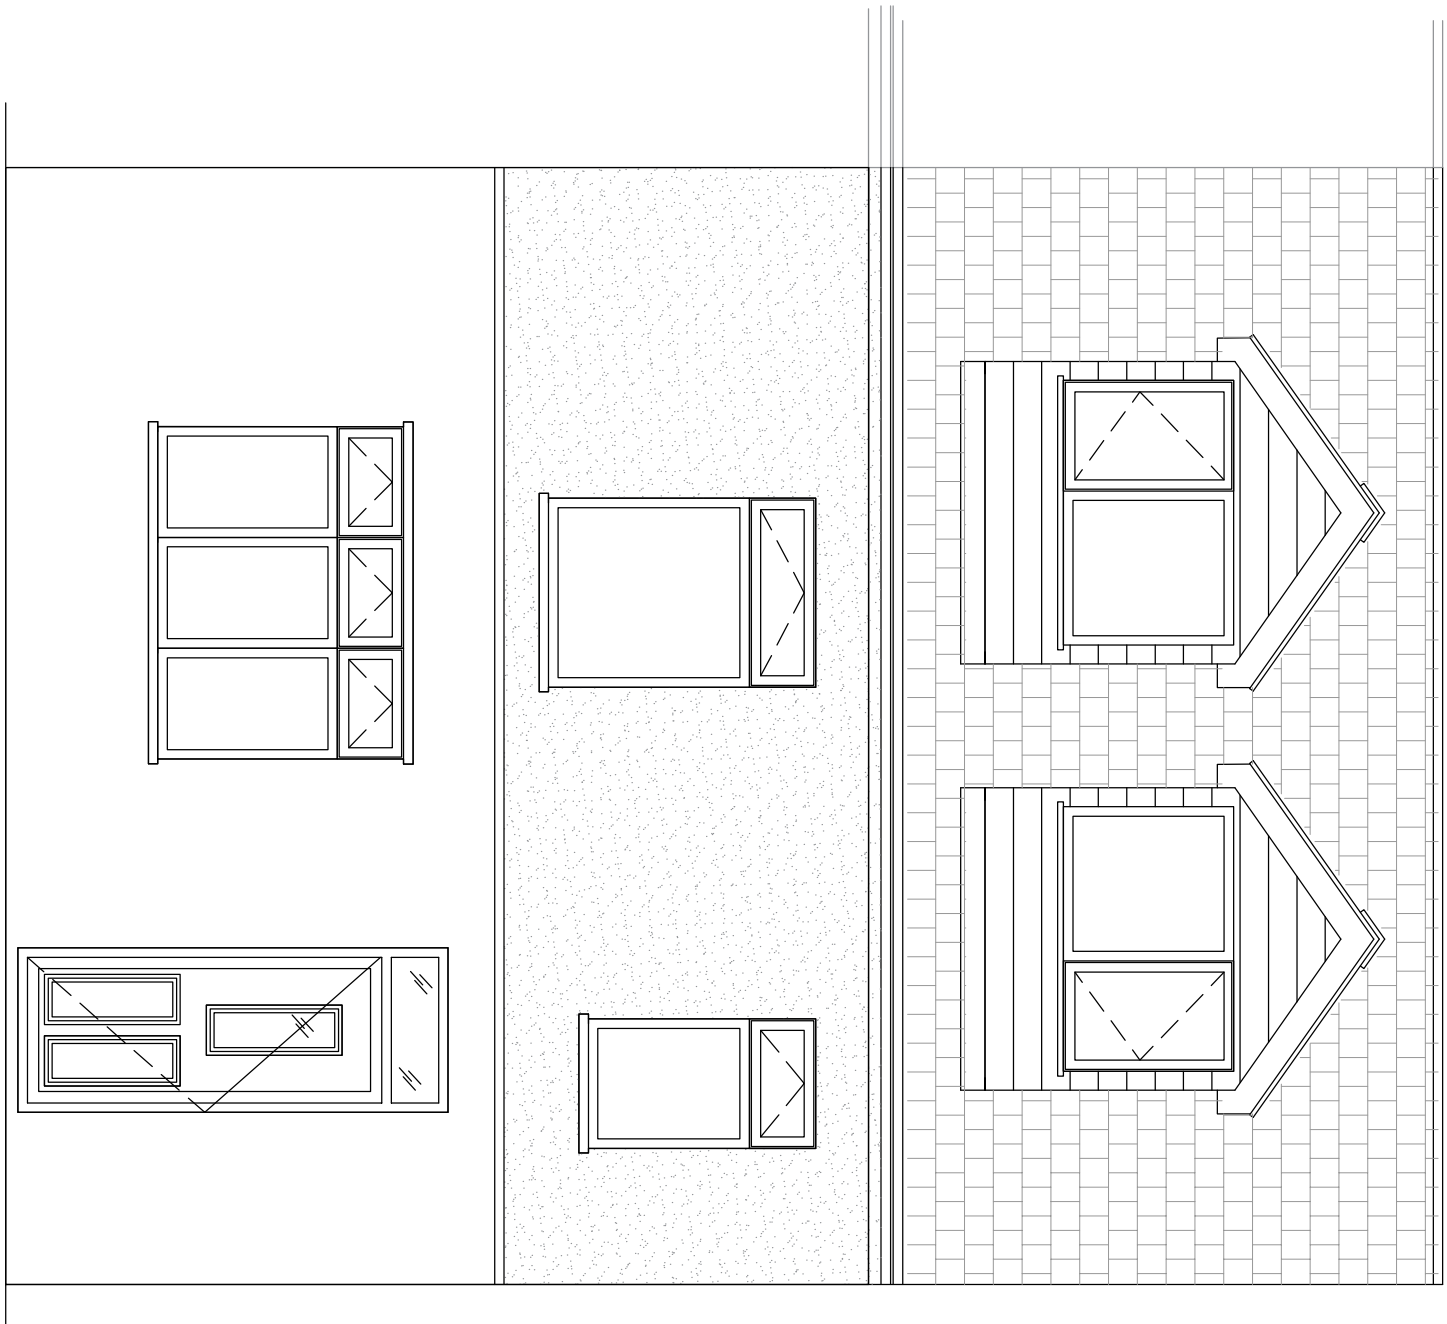

PROPOSED FRONT ELEVATION
SCALE 1:40

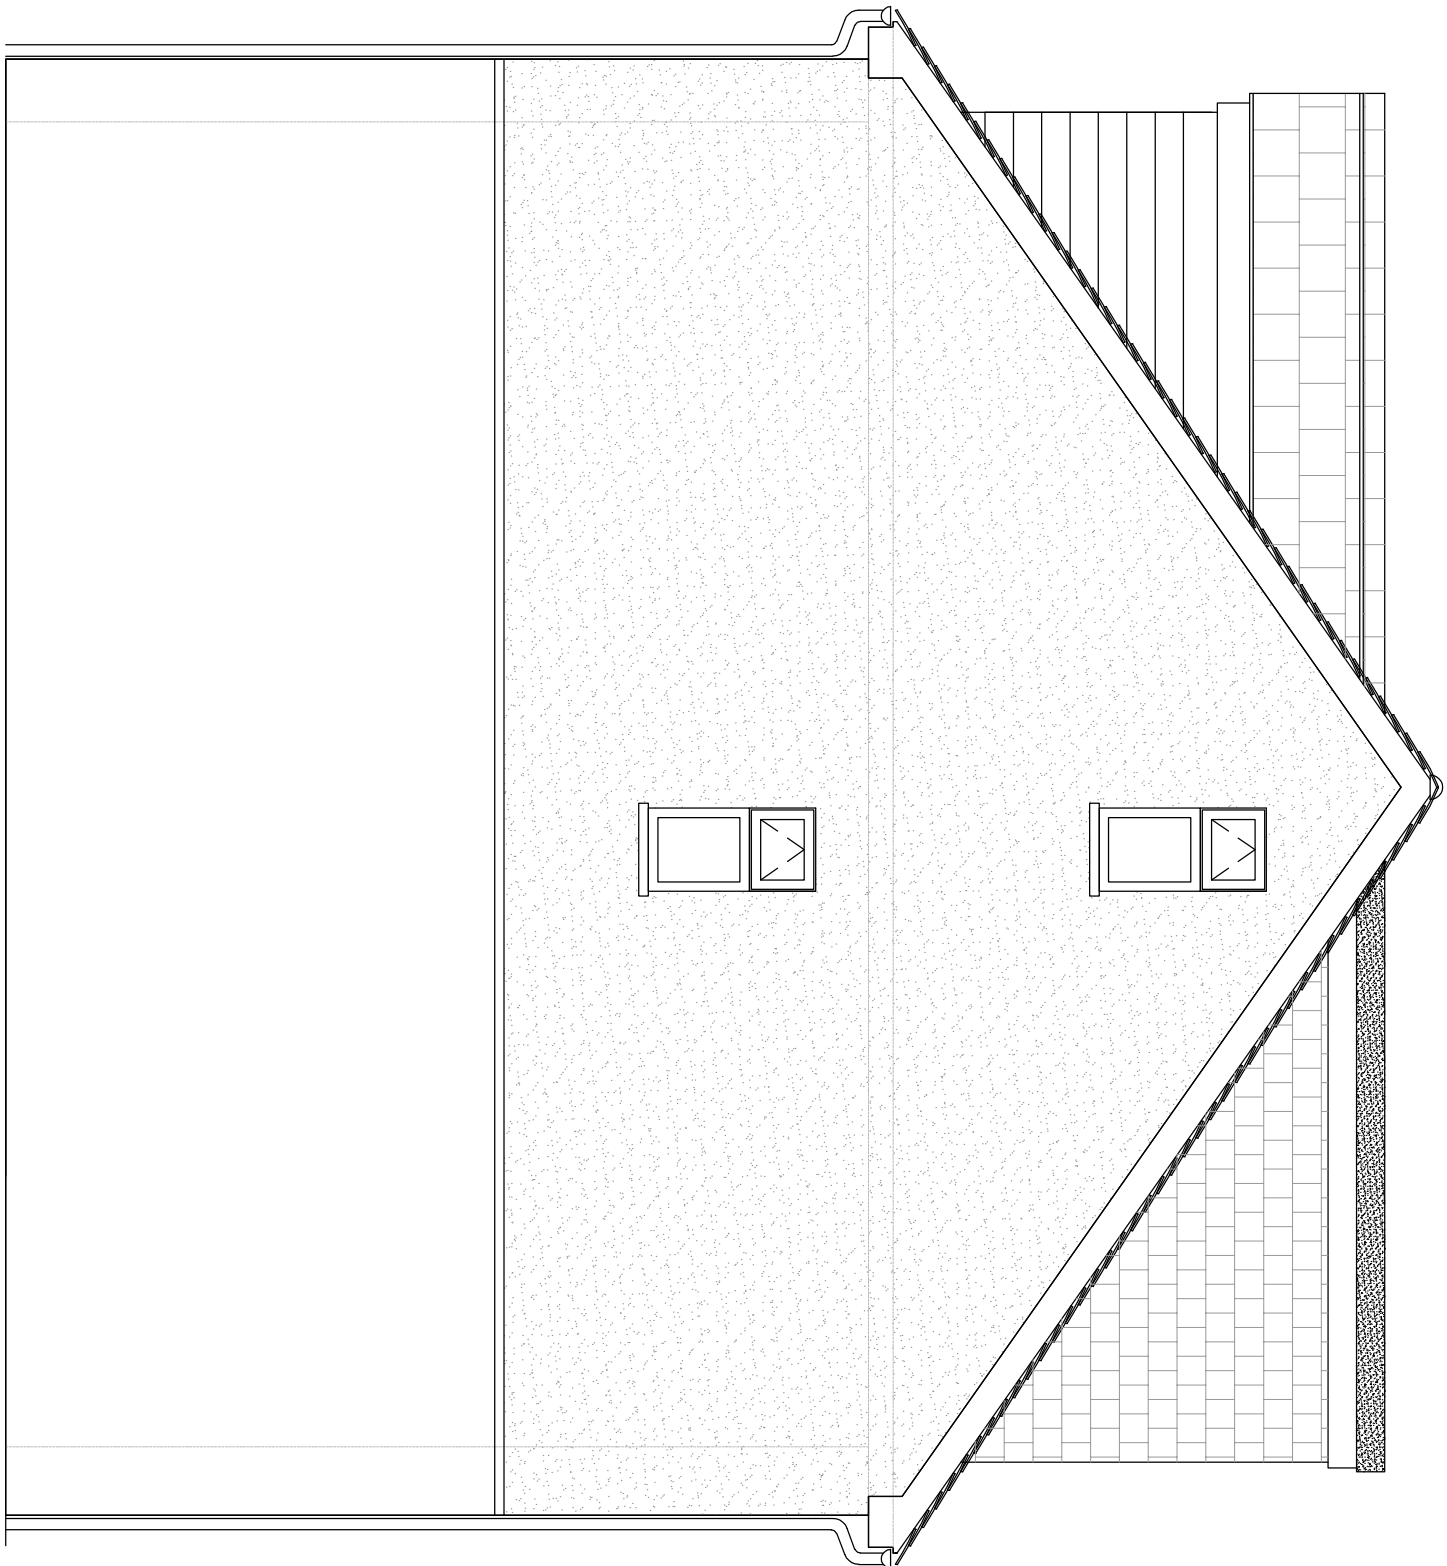


PROPOSED SIDE ELEVATION
SCALE 1:40




PROPOSED REAR ELEVATION
SCALE 1:40



EXISTING GROUND FLOOR
SCALE 1:40

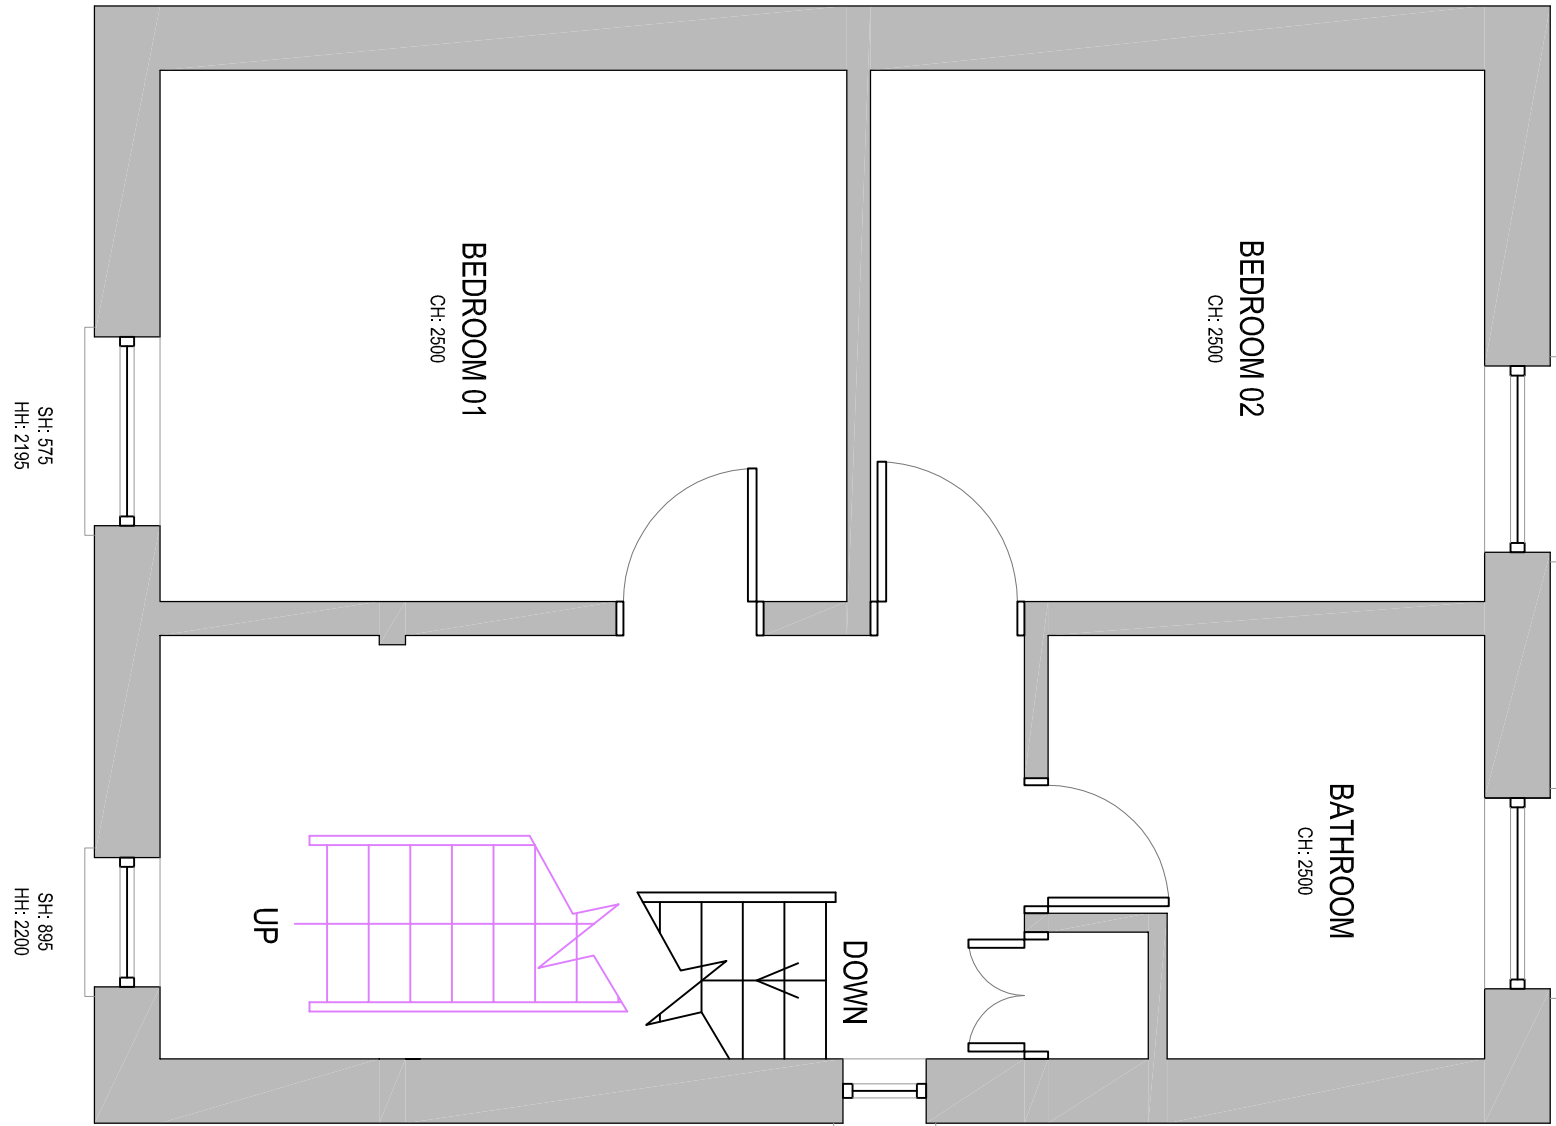

PROPOSED FIRST FLOOR
SCALE 1:40

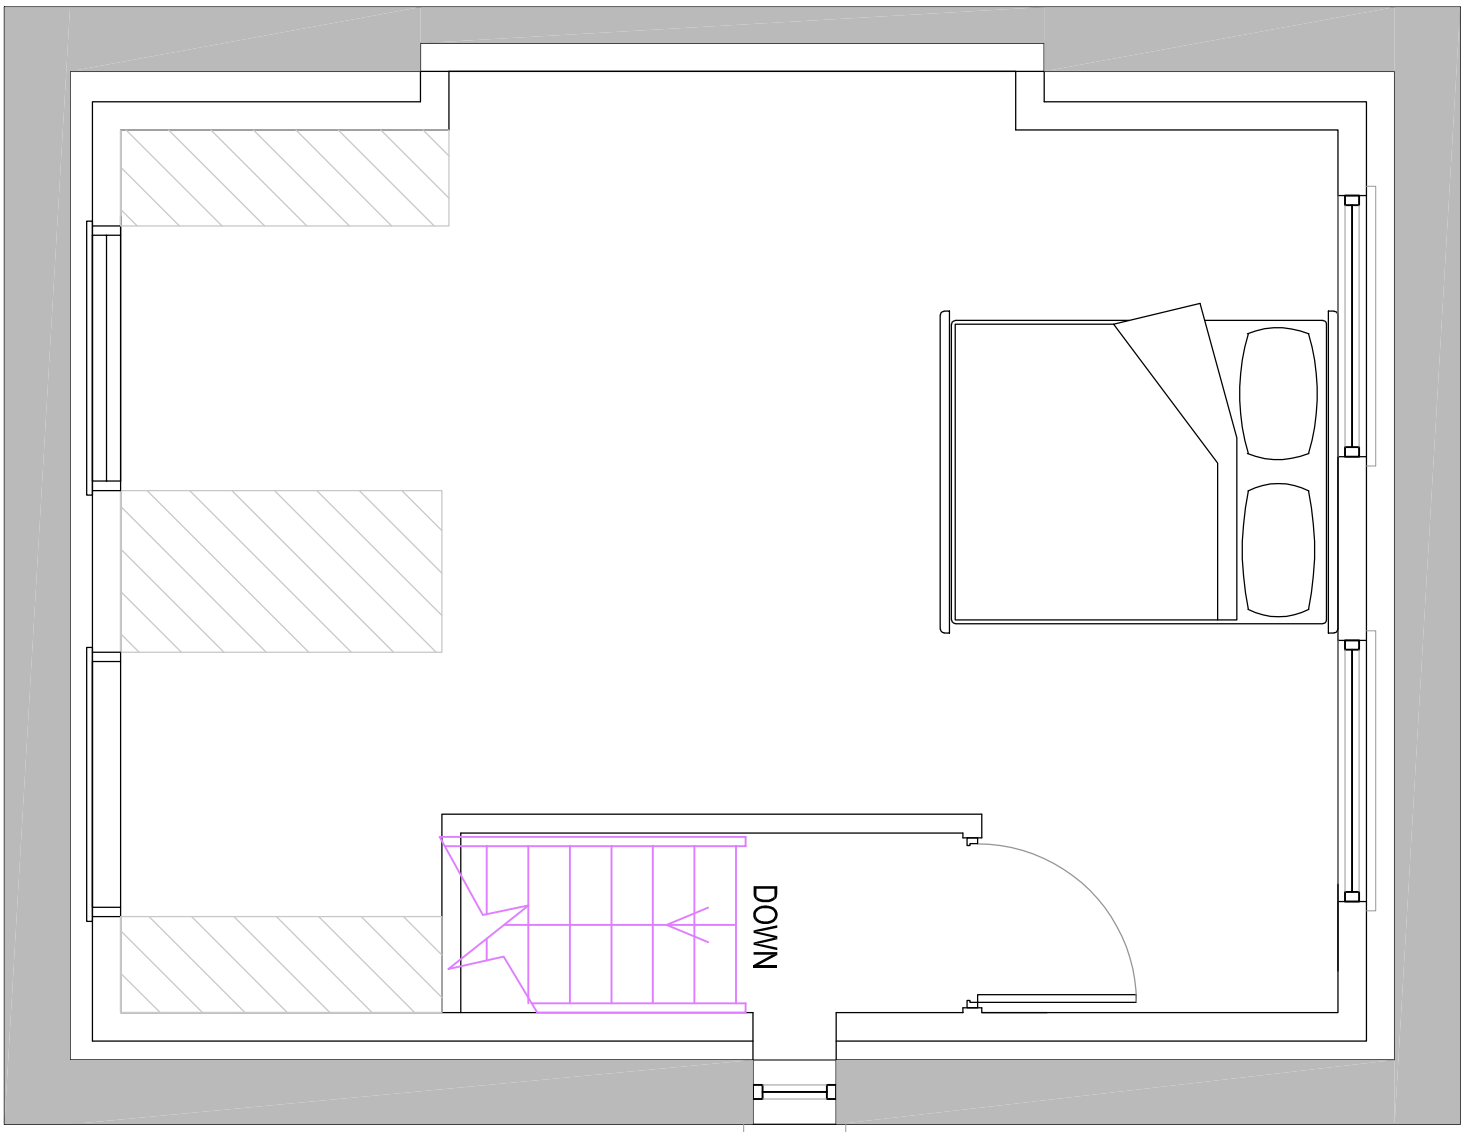

PROPOSED LOFT EXTENSION
SCALE 1:40

A Initial Drawing Not Revised				PH	18/03/21	LD
REV	DESCRIPTION	BY	DATE	CHKD		
CLIENT: M BUDDLE & C MILLS 1 PENJAR AVENUE PURBROOK HANTS						
PROJECT: LOFT CONVERSION						
DRAWING BY: LD		DATE: 23/03/2021	CHECKED: N/A			
SCALE(S): 1:40 @A1		DRAWING TITLE: Plans as Proposed				
DRAWING NO: 2021.01						
REVISION: A						