


Existing Elevations

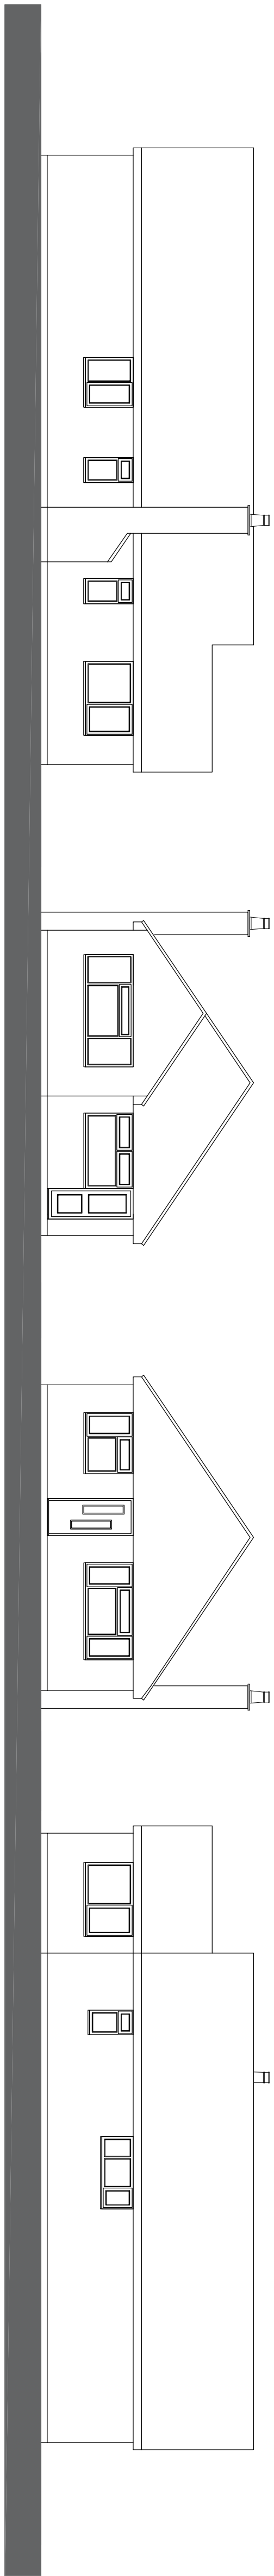


East Elevation

North Elevation


South Elevation

West Elevation


Existing Floor Plans

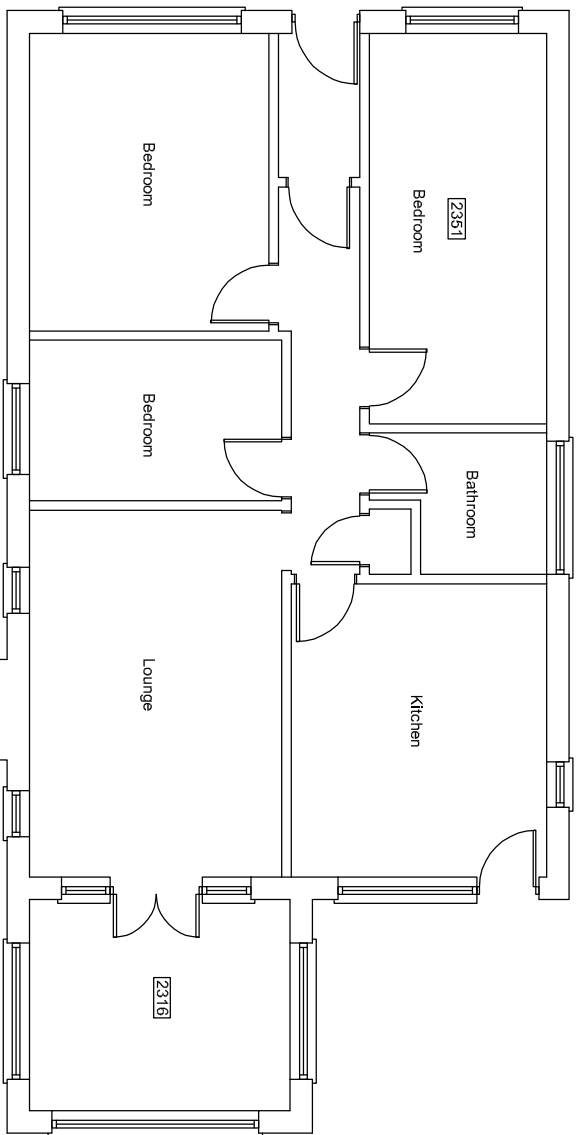


Section Details

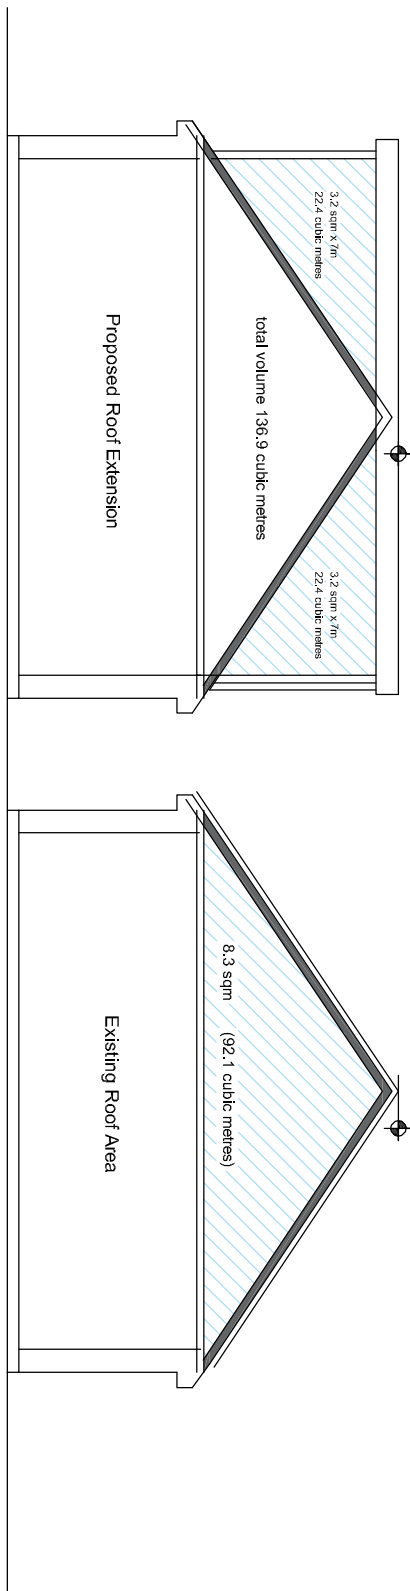


Proposed Floor Plans

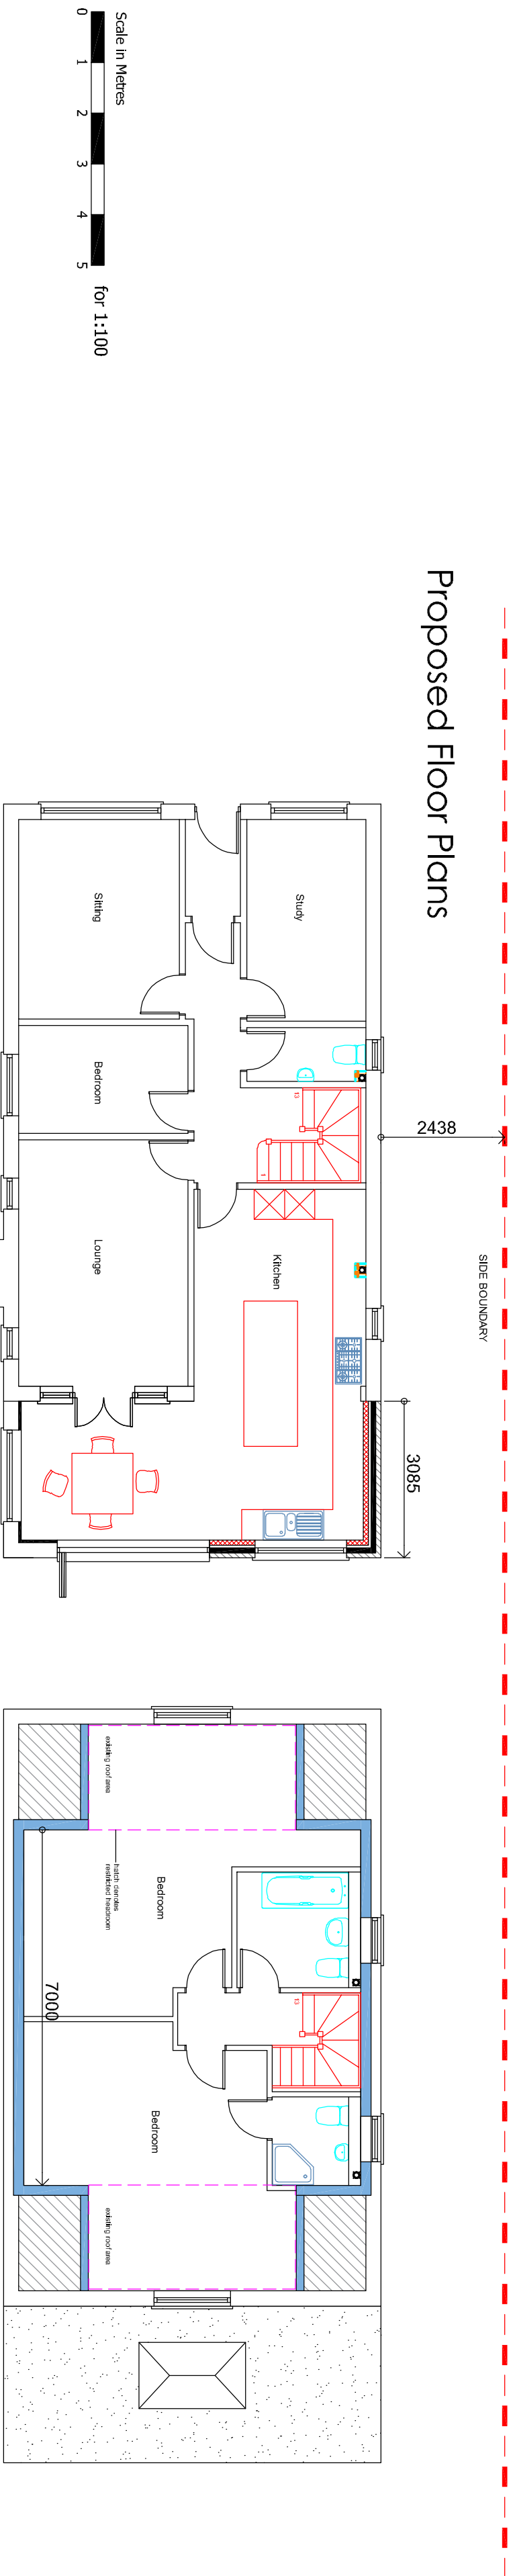


Proposed Ground Floor Plans

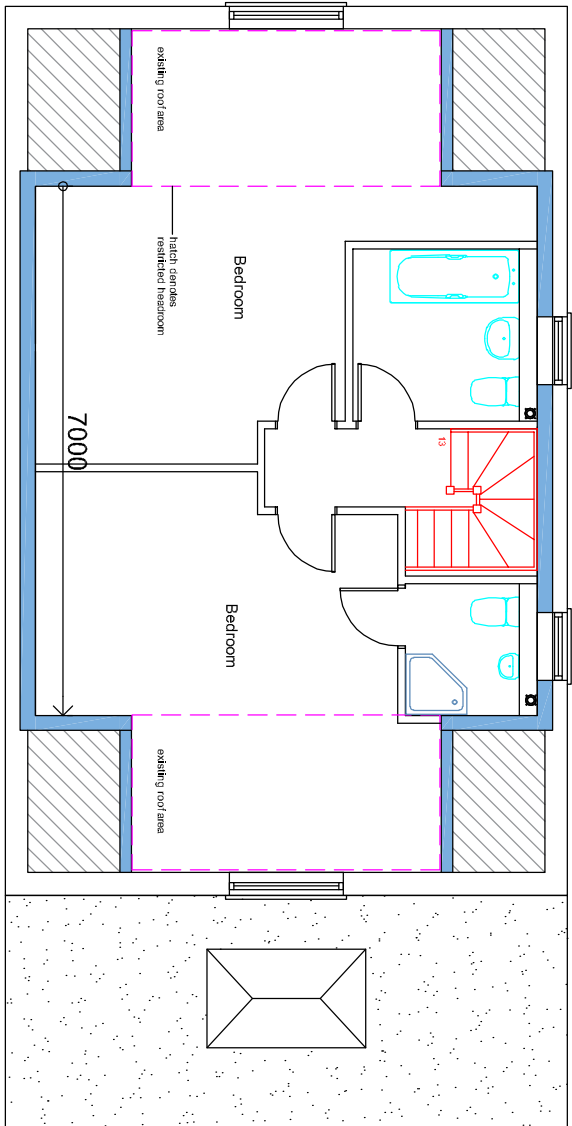

Proposed First Floor Plans

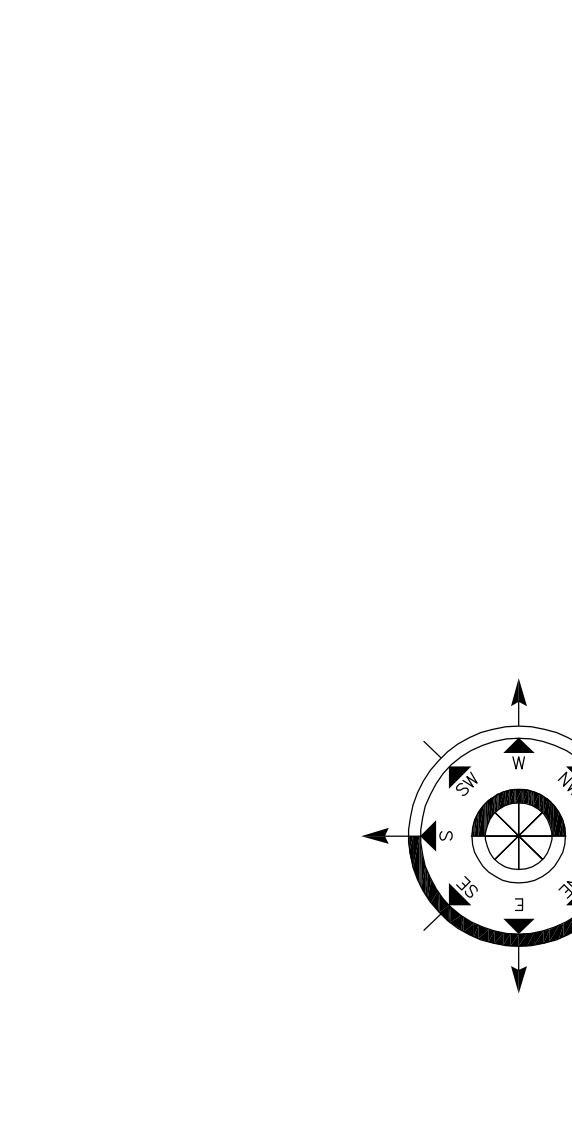

Proposed Elevations





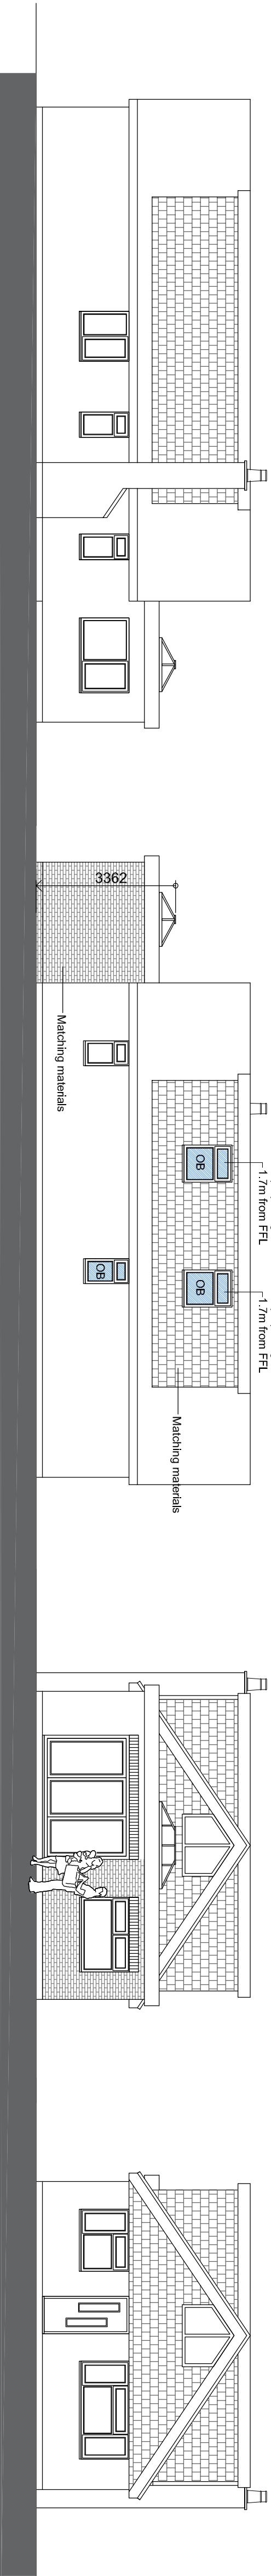


East Elevation

West Elevation

North Elevation

South Elevation

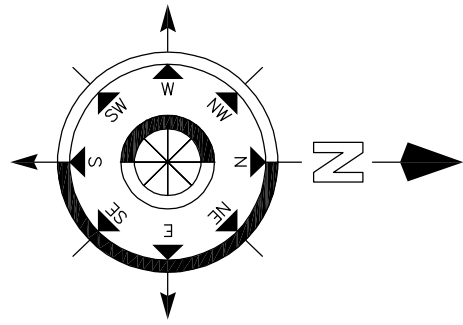 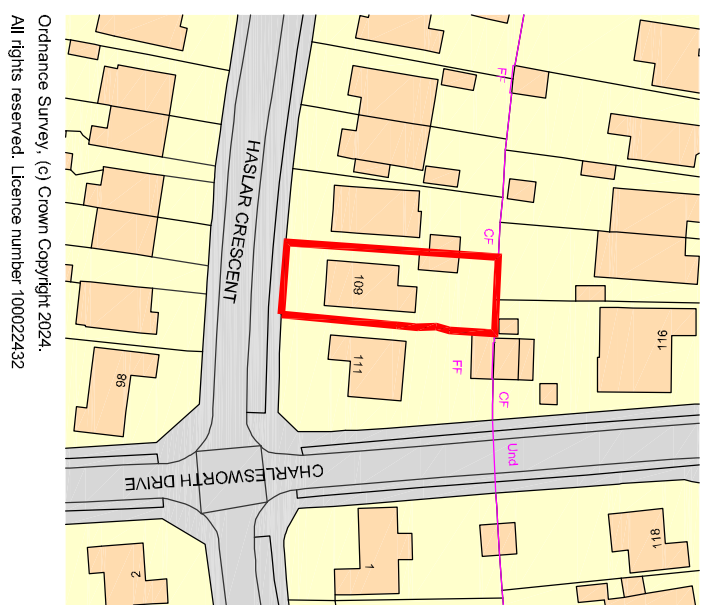 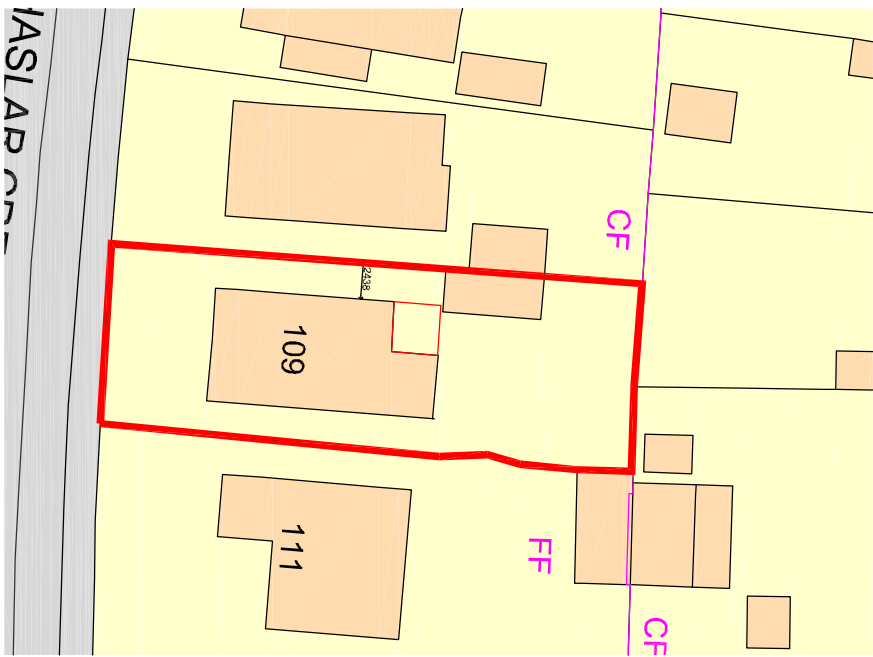

01	Planning scheme	22/7/24	CRF
Revision	Description	Date	Drawn

Project:
109
Haslar Crescent
Waterlooville
PO7 6DD
Hampshire

Drawing Title:

Proposed Loft Conversion & Extension

Chris Flint Associates Ltd

CHARTERED SURVEYORS - PROJECT MANAGERS
DEVELOPMENT CONSULTANTS

Drawn By	Date	SHEET SIZE	Approved By	Date
CF	12/07/24	A1		

Drawing No.	Revision	Scale
CFA FULL	01	1-100

PLANNING

2 Emerald Close Waterlooville, Hants PO7 8NZ
tel: 023 92 42384 fax: 023 92 33854
Email: chrisflintassociates@gmail.com