


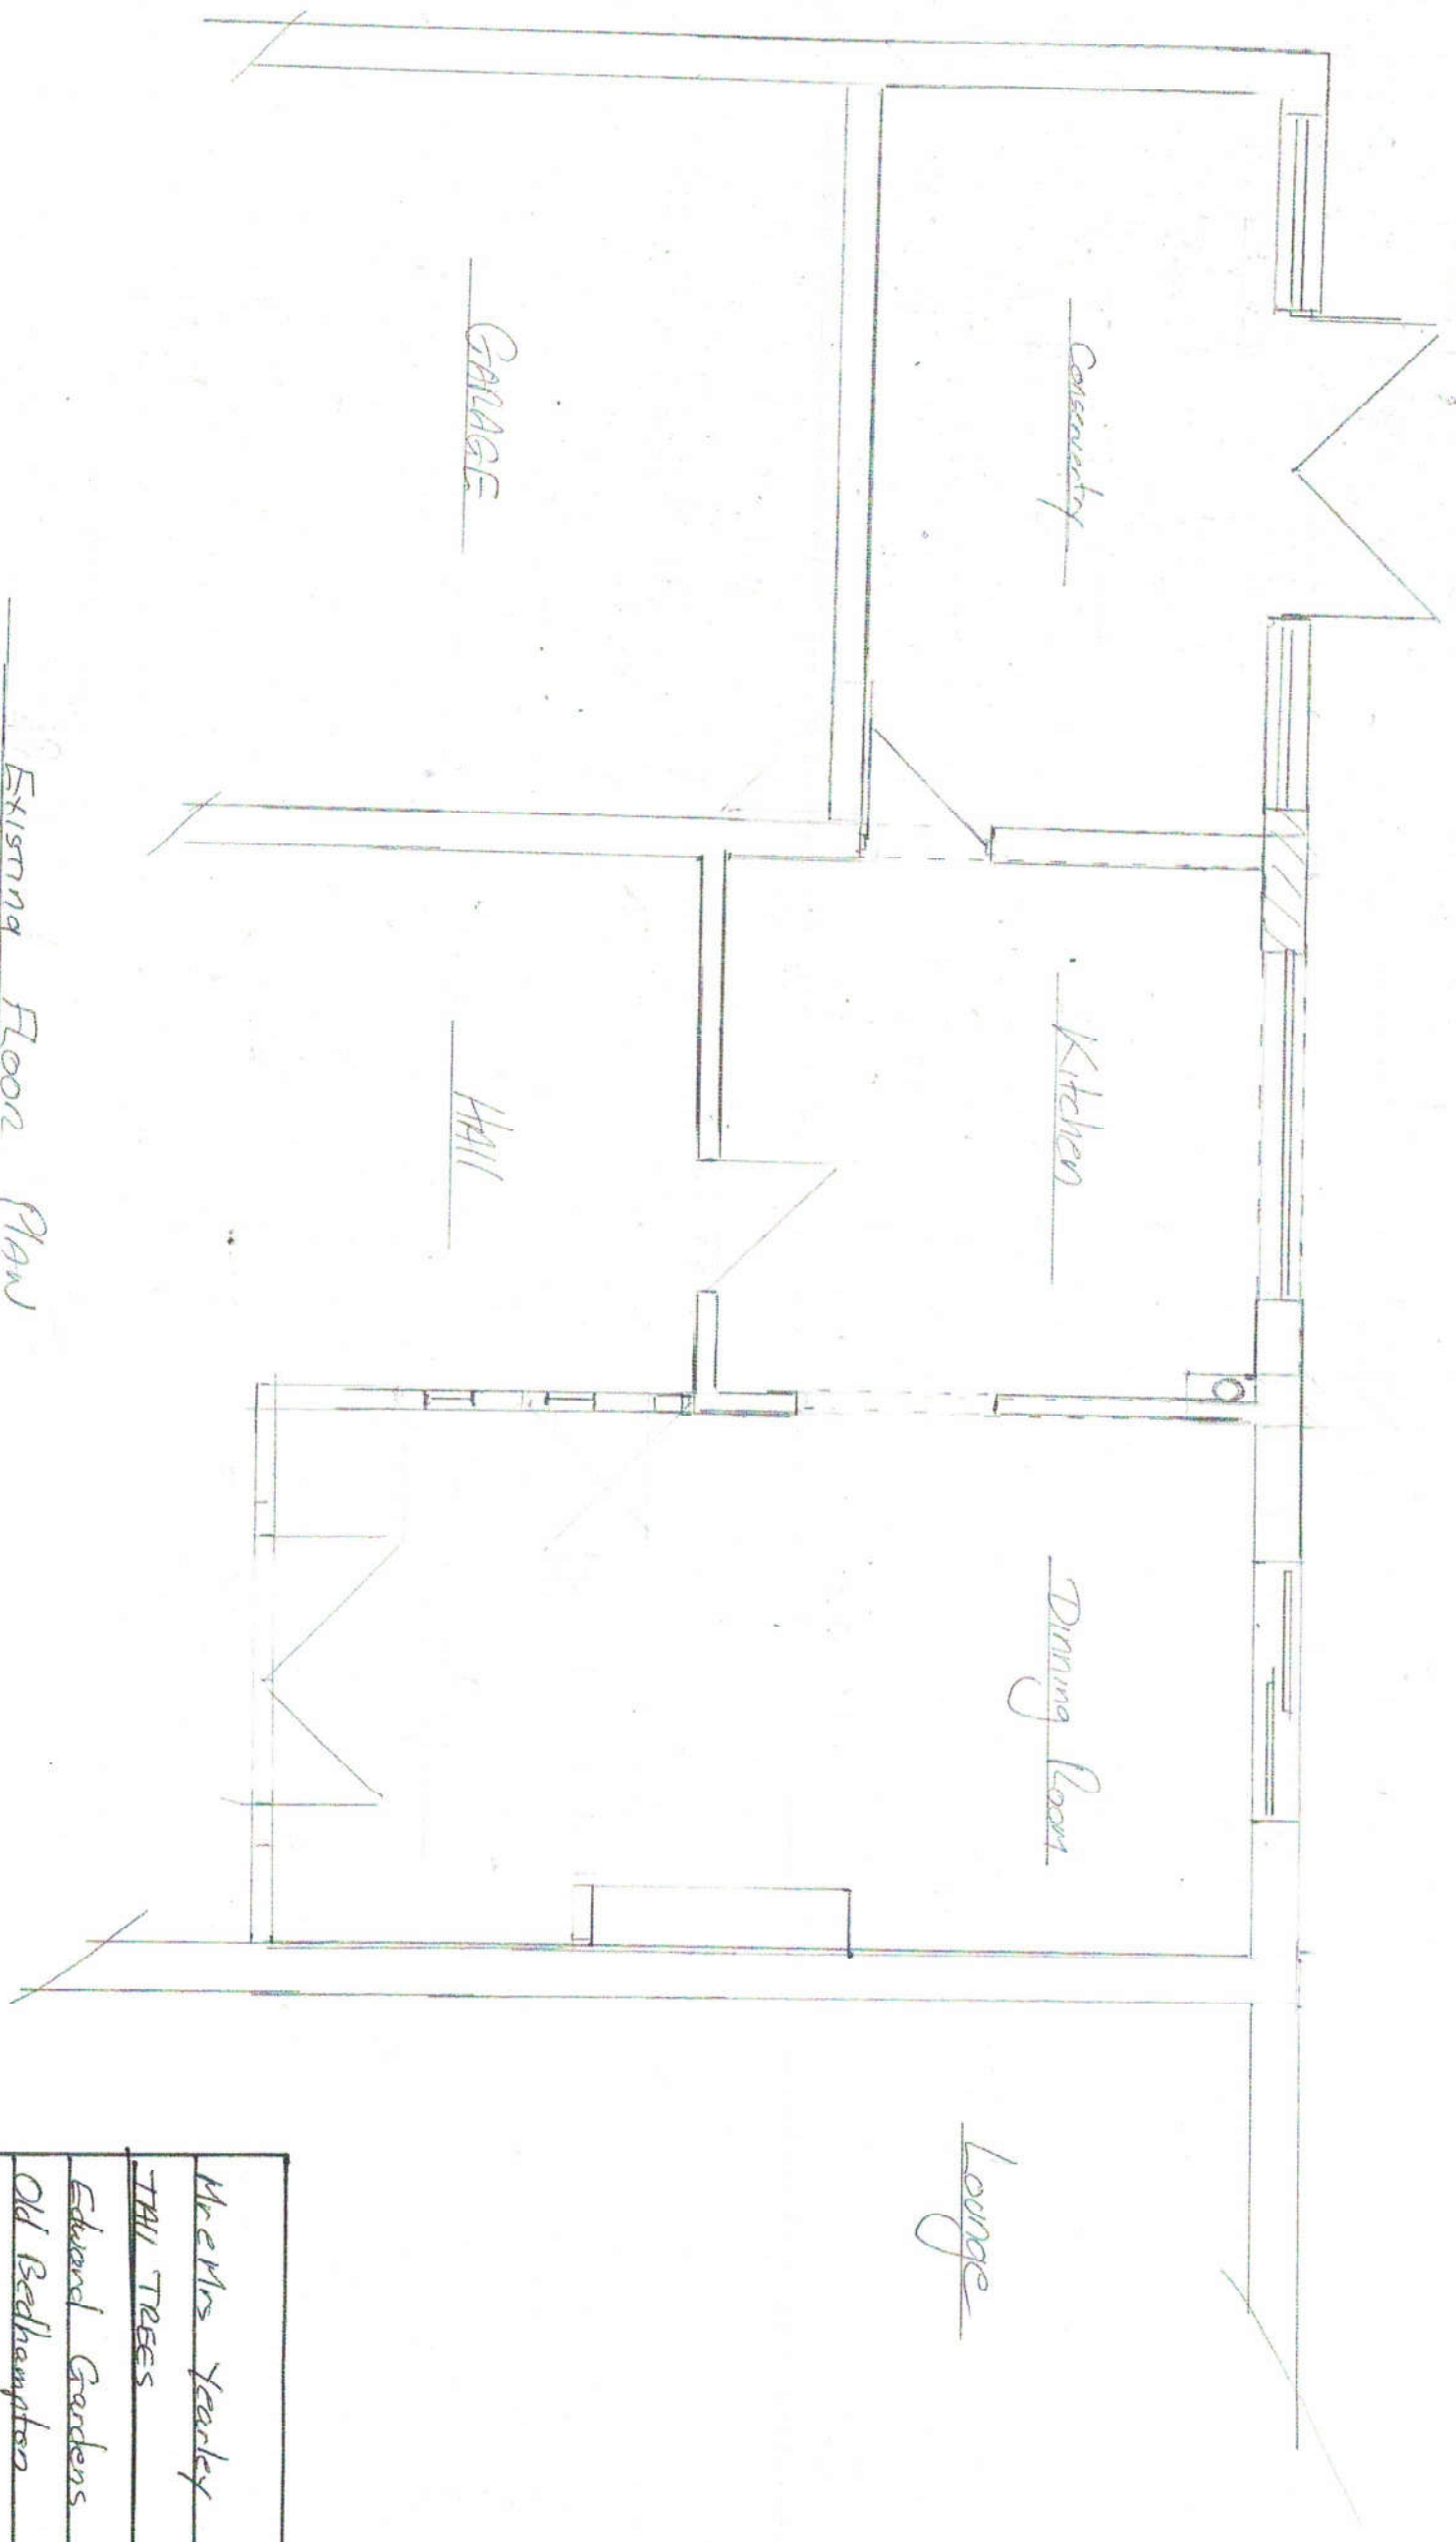

0 1 2 3 4 5
Scale - Bar

Existing Floor Plan

Lounge

Mr Mrs Yeakley
THU TREES
Edward Gardens
Old Bedhampton
PO9-3JJ
Scale 1:50 AA