

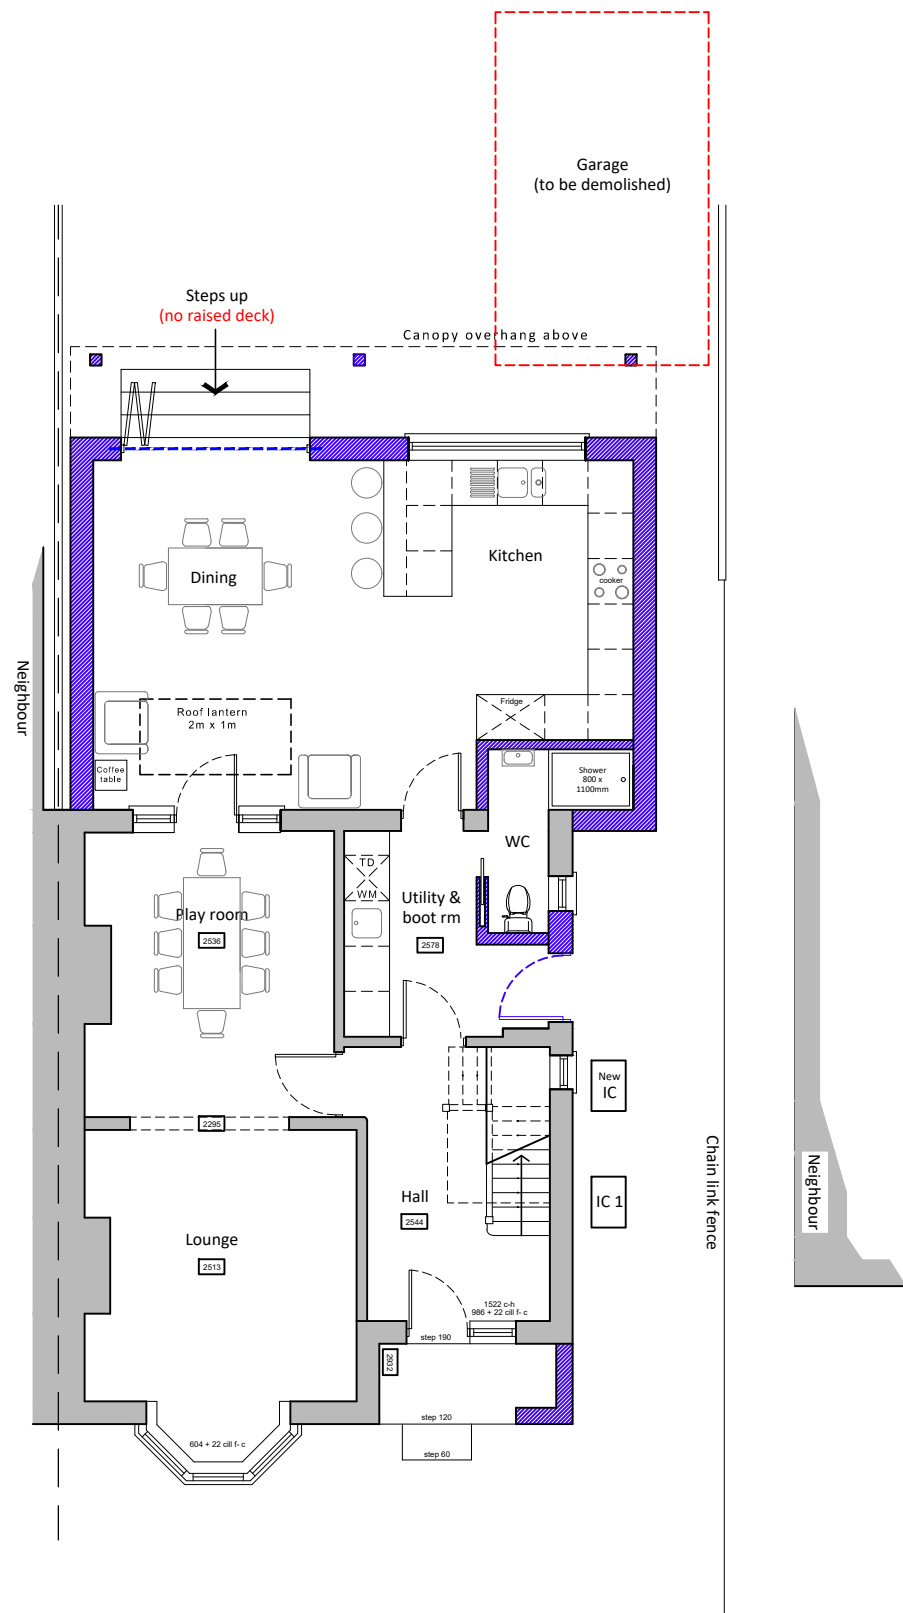


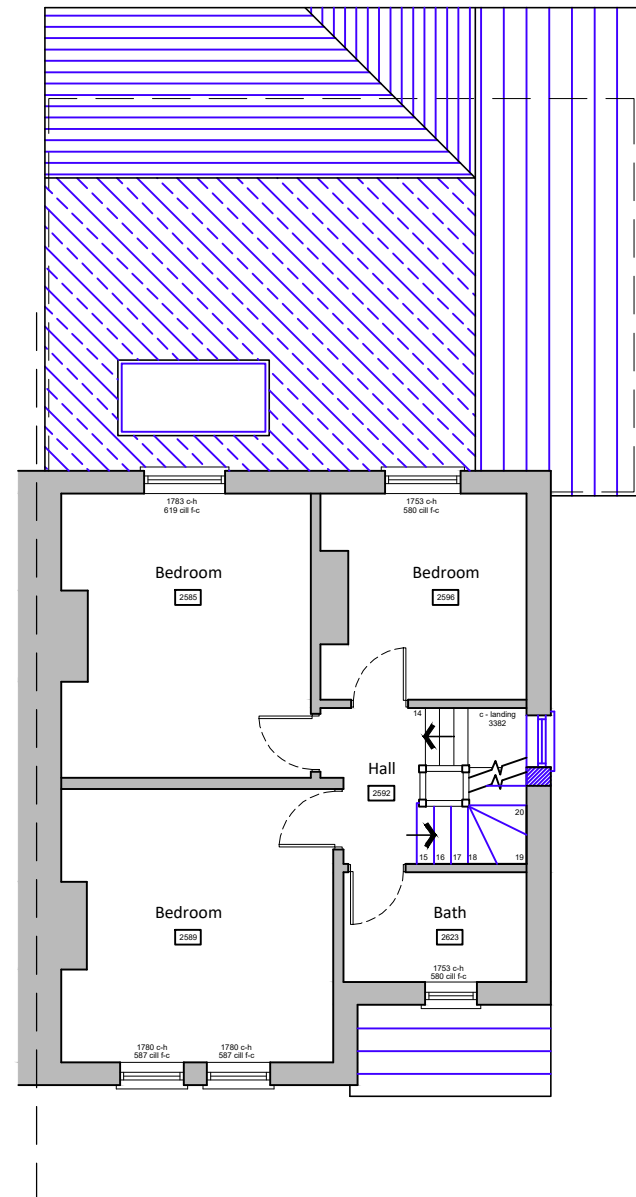


Ground floor plan

Existing walls  Proposed walls  Proposed structure 

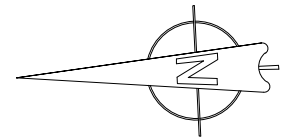

First floor plan

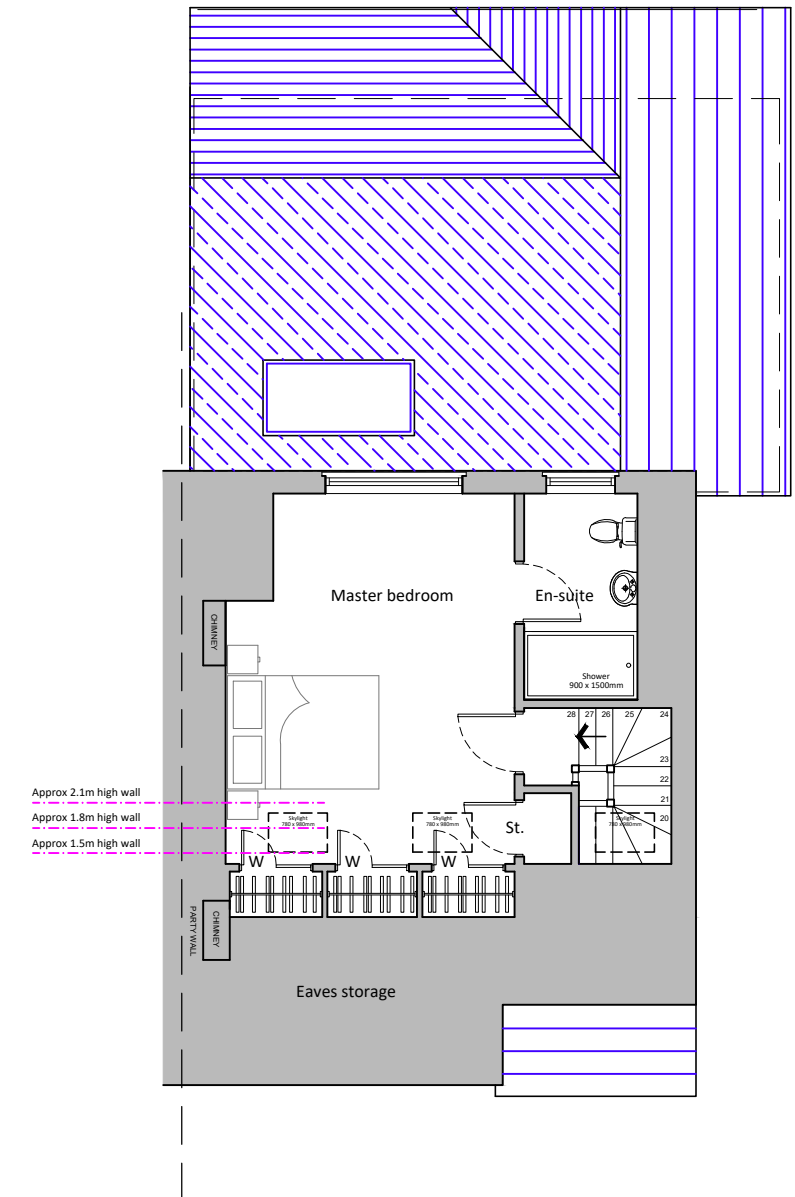

Second floor plan

Proposed floor plans scale 1:100



For MR & MRS EVANS	Title PROPOSED FLOOR PLANS	Office Tel: 01243 933732
Project PROPOSED EXTENSION 7 ORCHARD ROAD, HAVANT, PO9 1AT	Date DEC 2023	Email: admin@jb-architecturedesign.com
	Job Number PL 763.23	Web: www.jb-architecturedesign.com
	Drawn JB	
	Scale 1:100 @ A3	
	Drawing Number -04	
	Revision C	

