


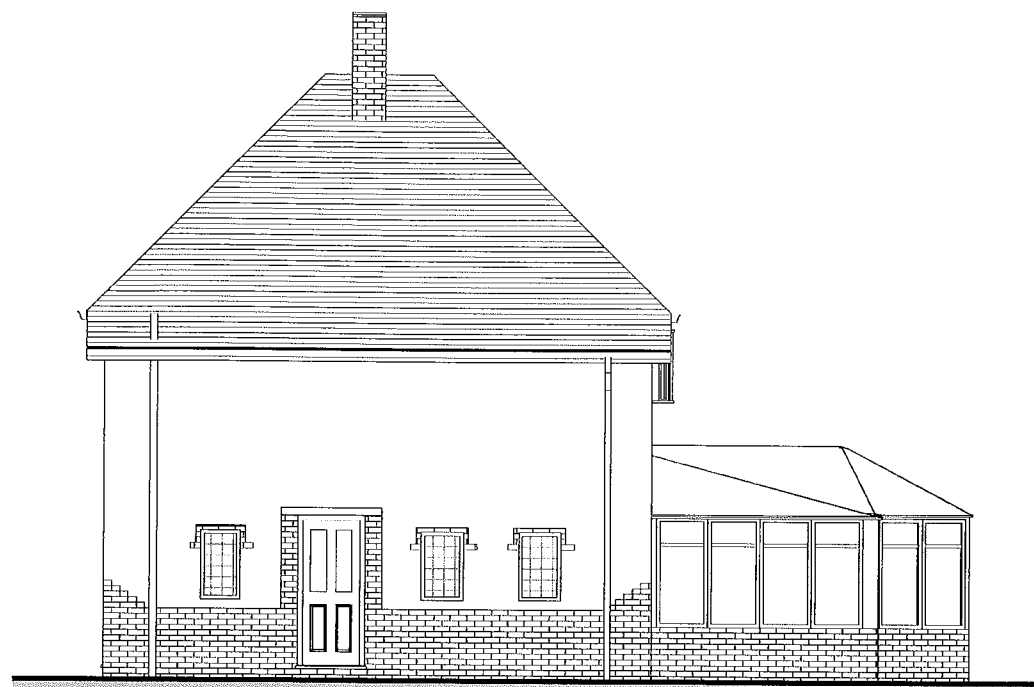


Existing West Elevation

1 : 100




Existing North Elevation

1 : 100

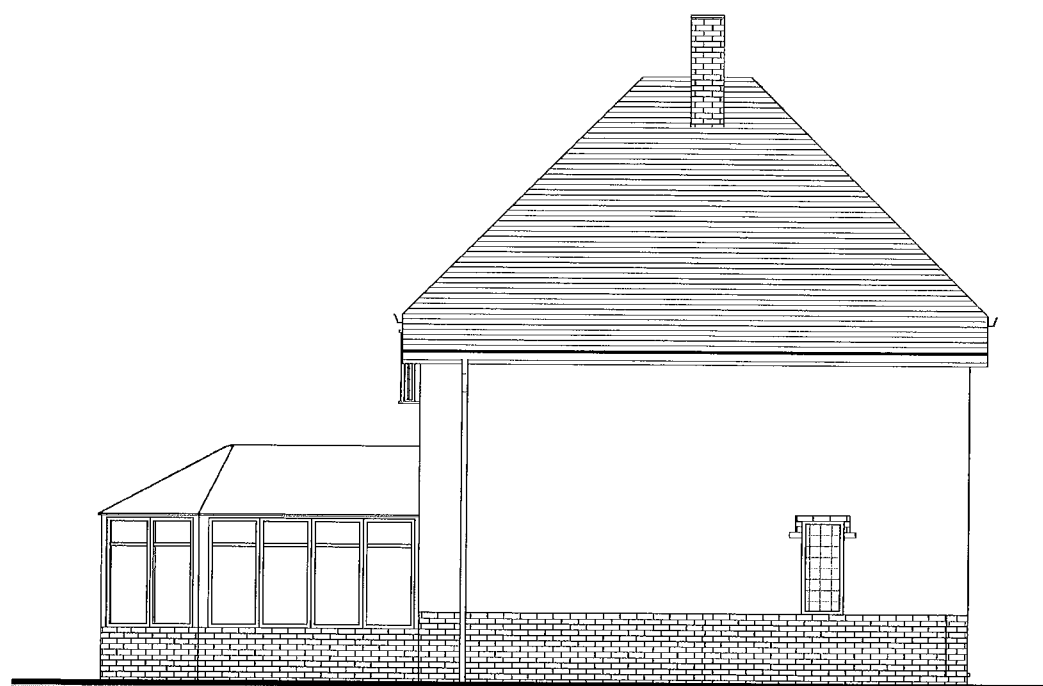

Existing East Elevation


1 : 100

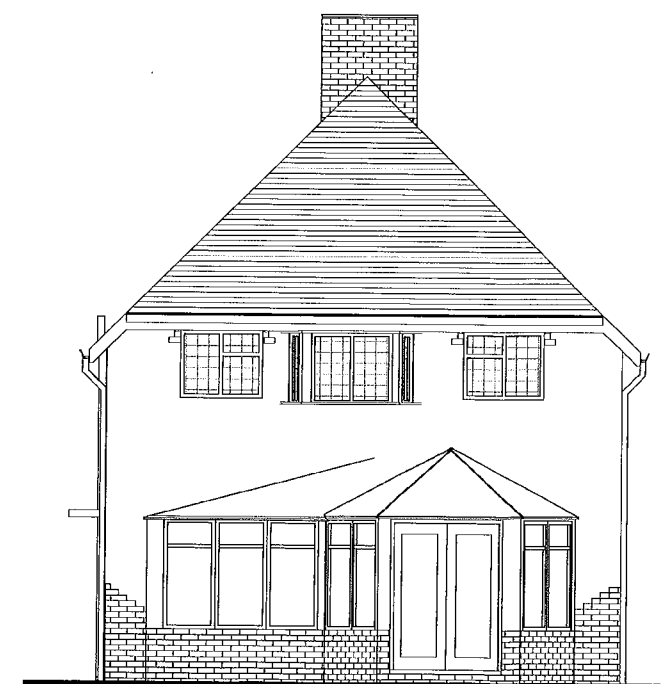

Existing South Elevation


1 : 100

HAVANT B.C.
DEVELOPMENT
8 AUG 2016
RECEIVED

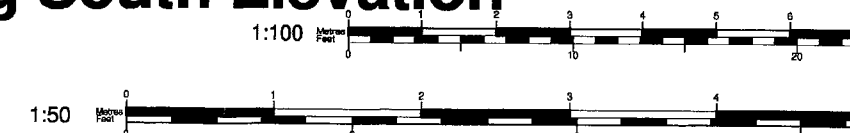

www.yourhomeplans.co.uk

Tel: 0800 6127 664 Your Home Plans

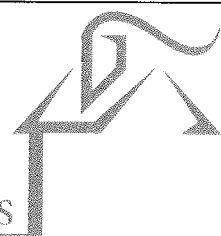

These drawings are for approval purposes. Materials and products should not be ordered based on dimensions of drawings as errors may occur along existing building lines. All measurements and supporting elements are to be checked on site. Any differences to be checked with designer.

Mr & Mrs Dhillon
29 Webb Lane
Hayling Island
Hampshire
PO11 9JE

Existing Elevations

Project number 29WEBB-16

Date 4th August 2016

Drawn by JG

Checked by Checker

A101

Scale 1 : 100