

NOTES:-

1. All drawings to be read in conjunction with Structural Engineers' details & any relevant sub-contractor's details. All works to comply with current Building Regulations, British Standards & Codes of Practice.

2. The Main Contractor & Sub-Contractor where applicable will be responsible for checking all dimensions on site & reporting any discrepancies to all relevant consultants.

3. The contractor must familiarize himself with the site and measure all areas affecting his work. All dimensions must be verified on site prior to manufacture of any joinery or works on or off site.

4. All works to be carried out by approved installation contractors, and to manufacturers recommendations.

5. All dimensions to be in millimeters.

6. Contractor to ensure that all work meets the requirements of the EHO, Building Control, Fire Authority and all other statutory bodies.

7. All shop-fit decoration to achieve Class 'O' 'surface spread of flame' in accordance with BS476, Part 7, 1971 or 1987.

8. All stained timber areas to be treated with Thermoguard or similar to achieve Class 'O' surface spread of flame. All painted timber areas to be treated with Thermoguard Timbercoat or similar to achieve Class 'O' surface spread of flame.

9. Where MDF is specified this is to be Zero or Low Formaldehyde type MDF made to stringent German E.1 standards.

10. The contractor is to ensure that all walls to be decorated are prepared prior to decoration and all surfaces smooth level and joint free.
All applied coatings are to be water based to large wall areas.

Contractor to allow for one mist coat and coats in cases, walls and timberworks.

All new timber to be pressure impregnated with preservative prior to delivery to site. Where subsequent cutting & bonding is necessary all exposed faces to be coated with Protim.

PLANNING ISSUE

[illegible]

blakemore design 

59 st peter's drive, martley, worcestershire england
telephone: +44 (0)1886 888479
email: blakemore-design@sky.com


client
Mr. J Heath

project


5 Charlesworth Drive Waterloo
title
EXISTING ARRANGEMENT

scale	date
1:50@A1	10.07.16
drawn by	drawing no
sjb	16.09/01 A


© this drawing and all the information hereon is copyright and remains the property of Blakemore design and any breach of this copyright will be prosecuted, wherever figured dimensions are given they are to be accoded in preference to scaled sizes, the contractors are responsible for verifying all dimensions shown hereon before putting any affected work in hand.

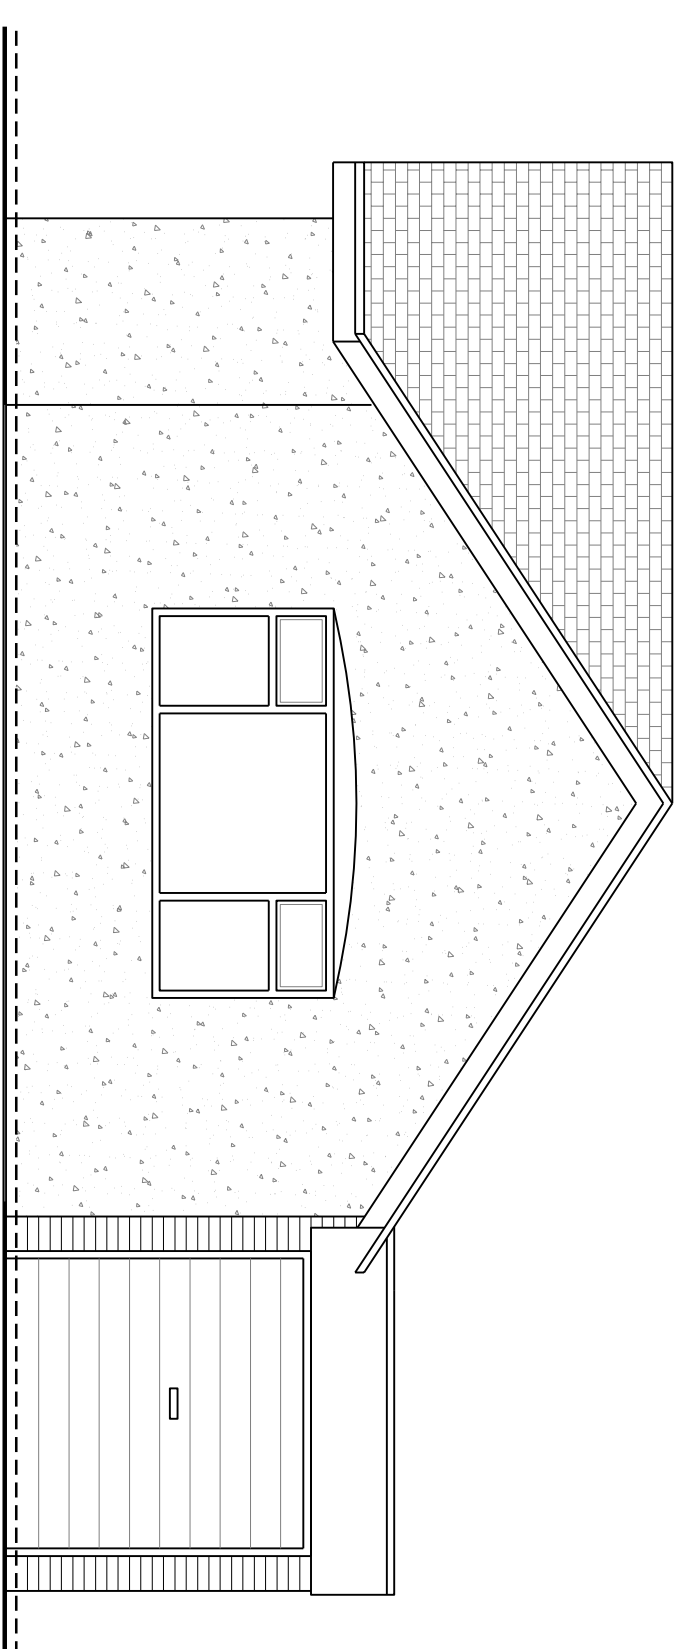


Existing Front Elevation

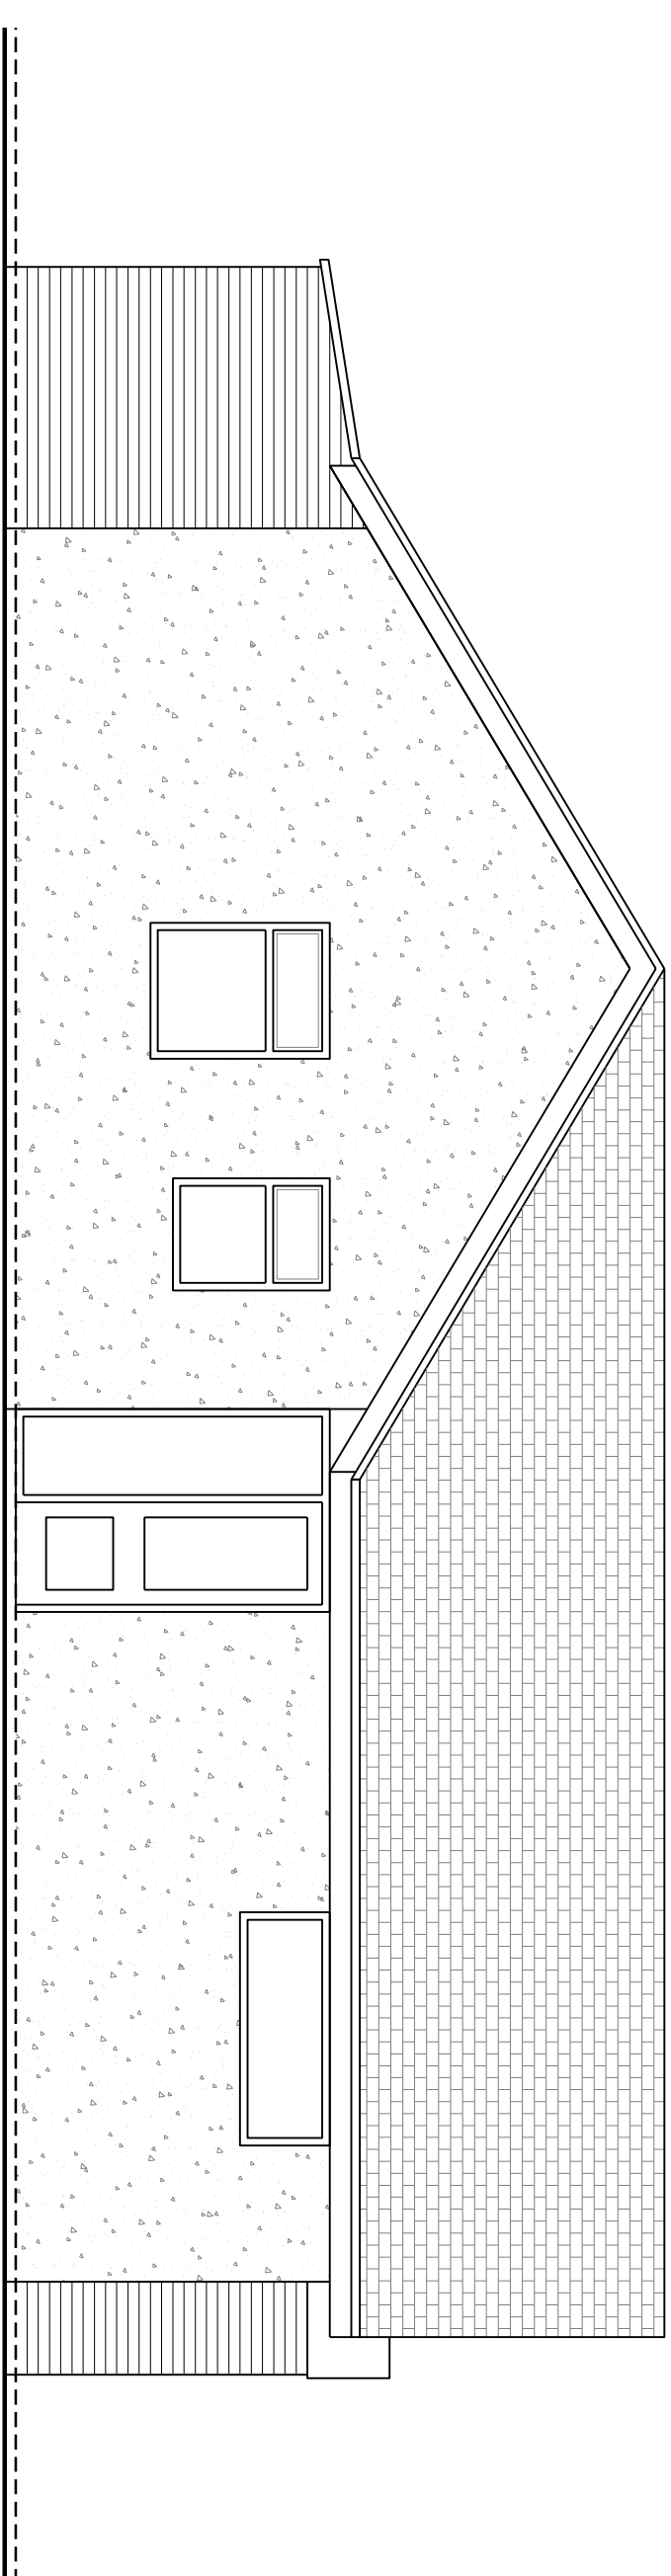


Existing Side Elevation

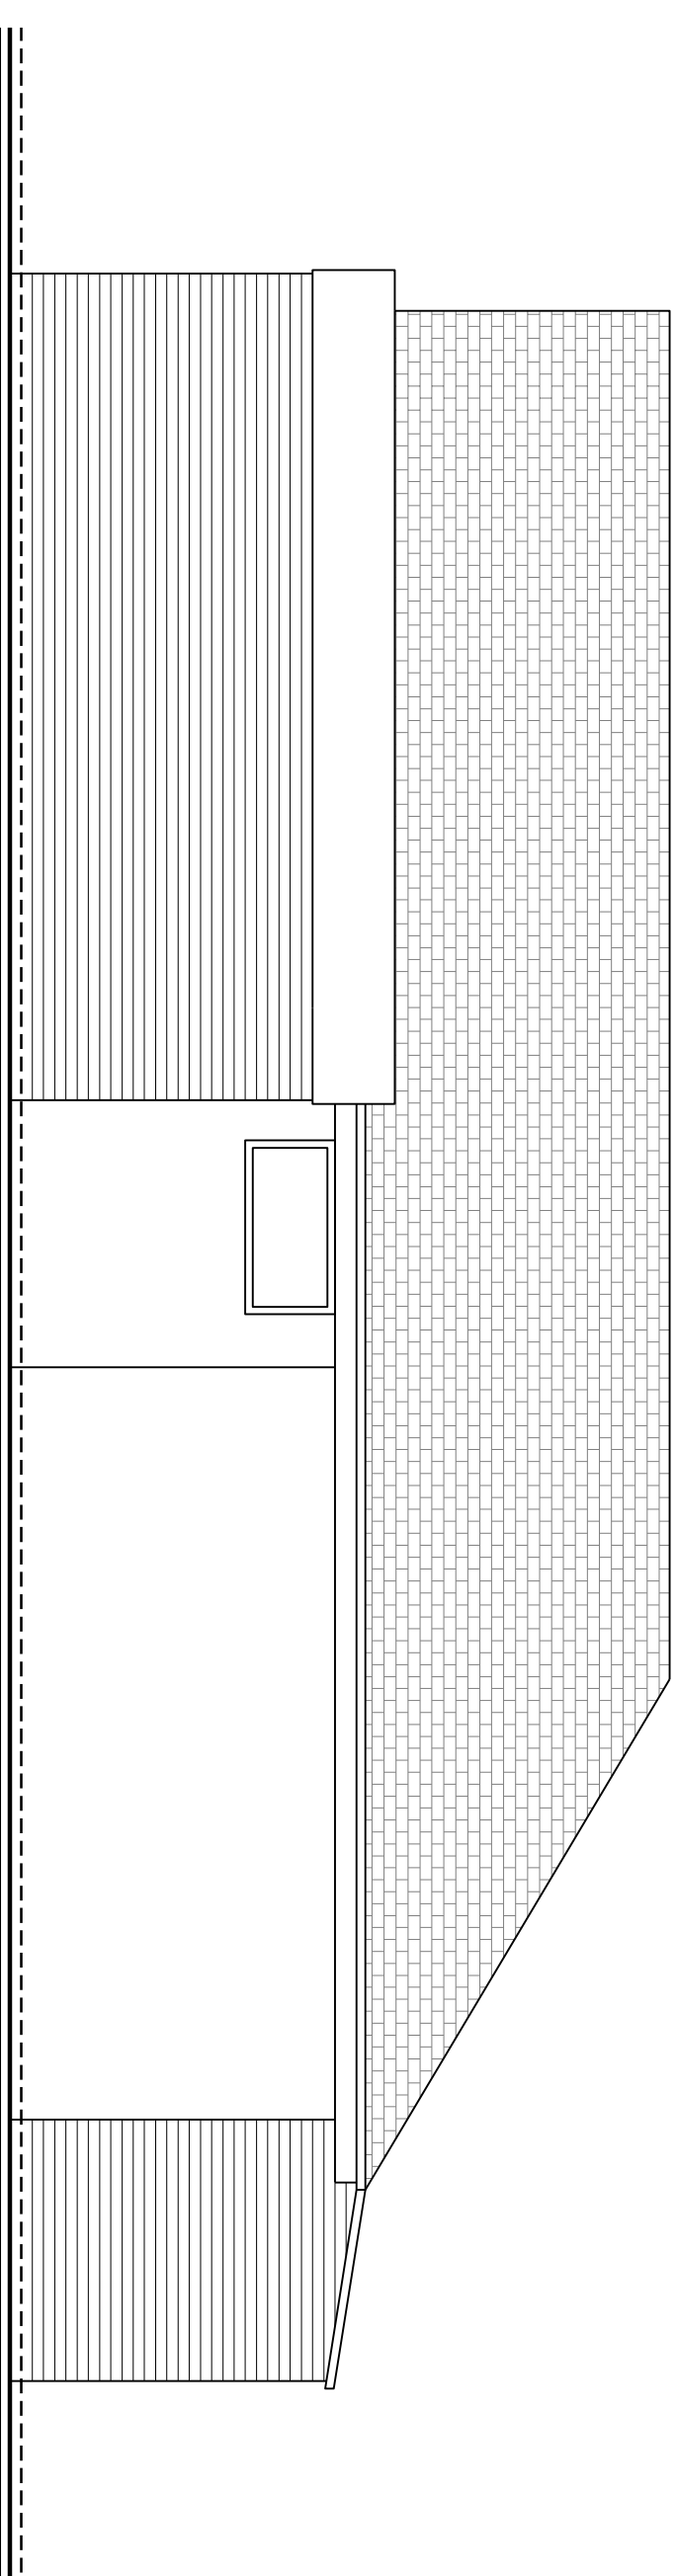

Existing Side Elevation

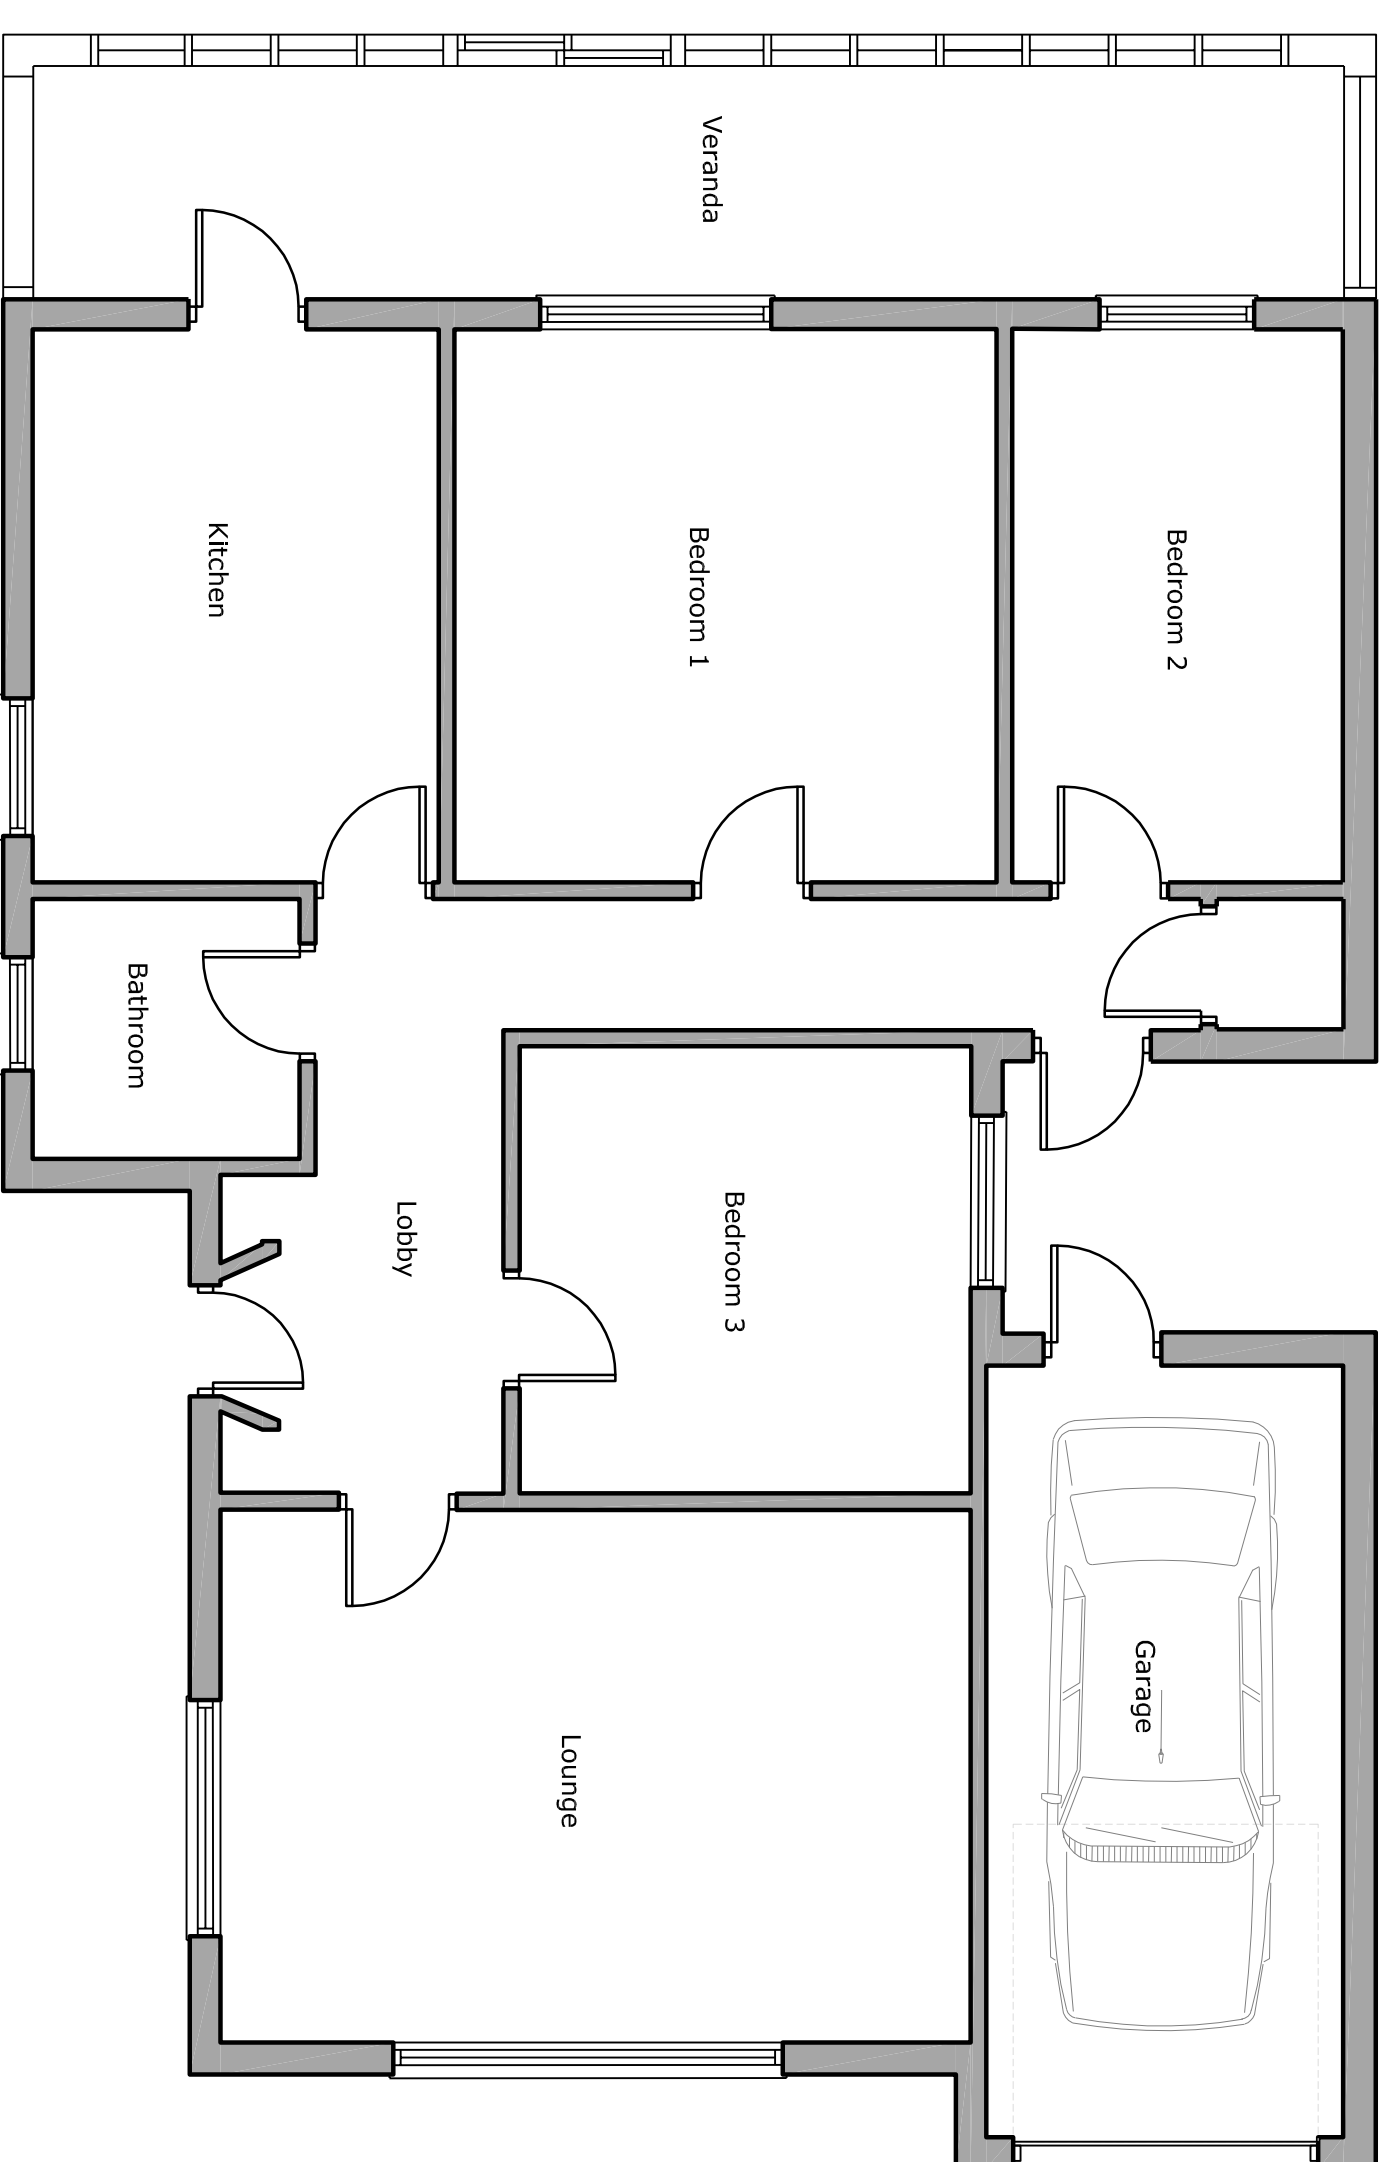

Existing Ground Floor Plan

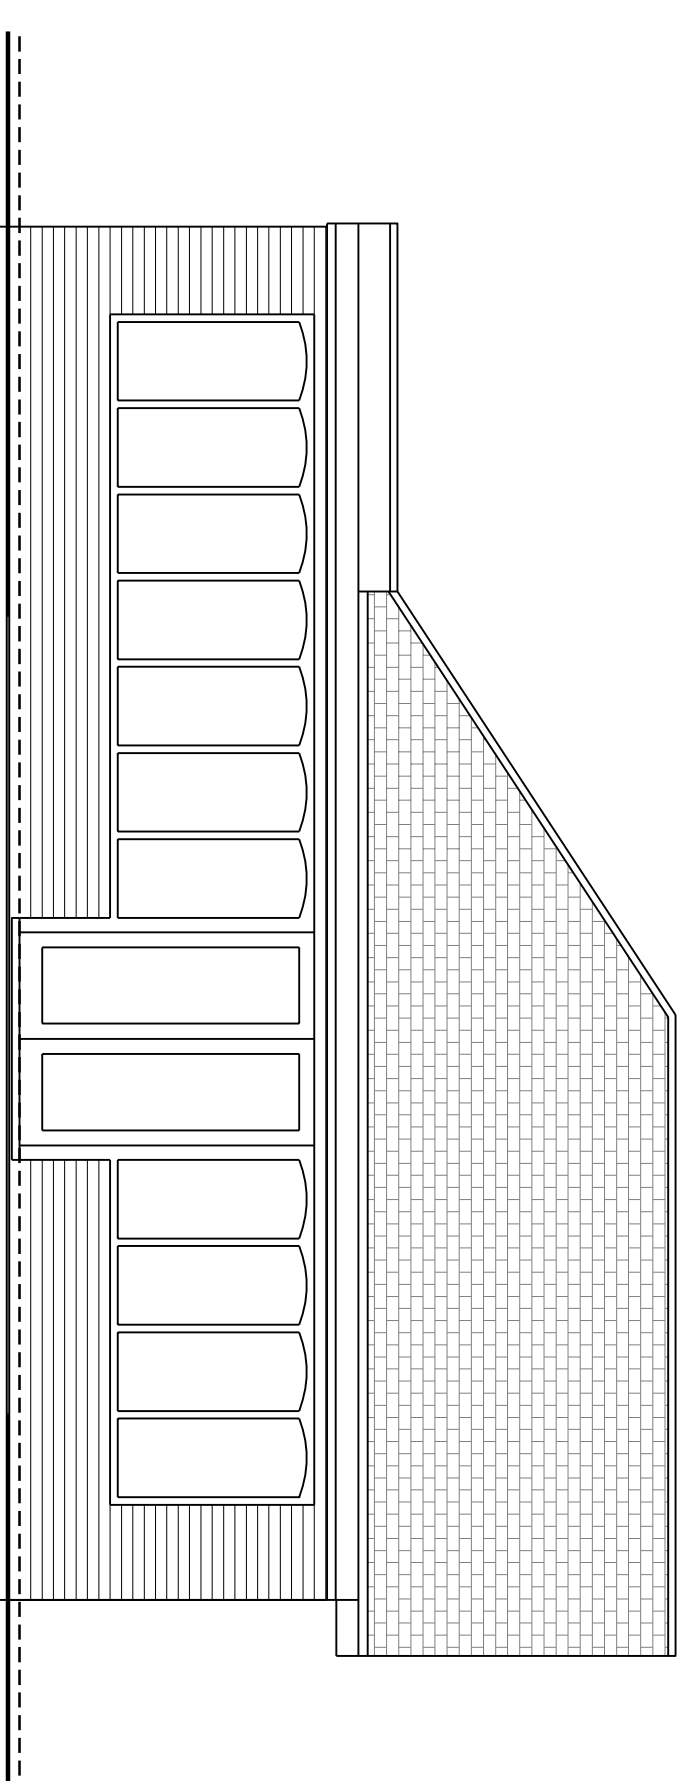

Existing Rear Elevation