




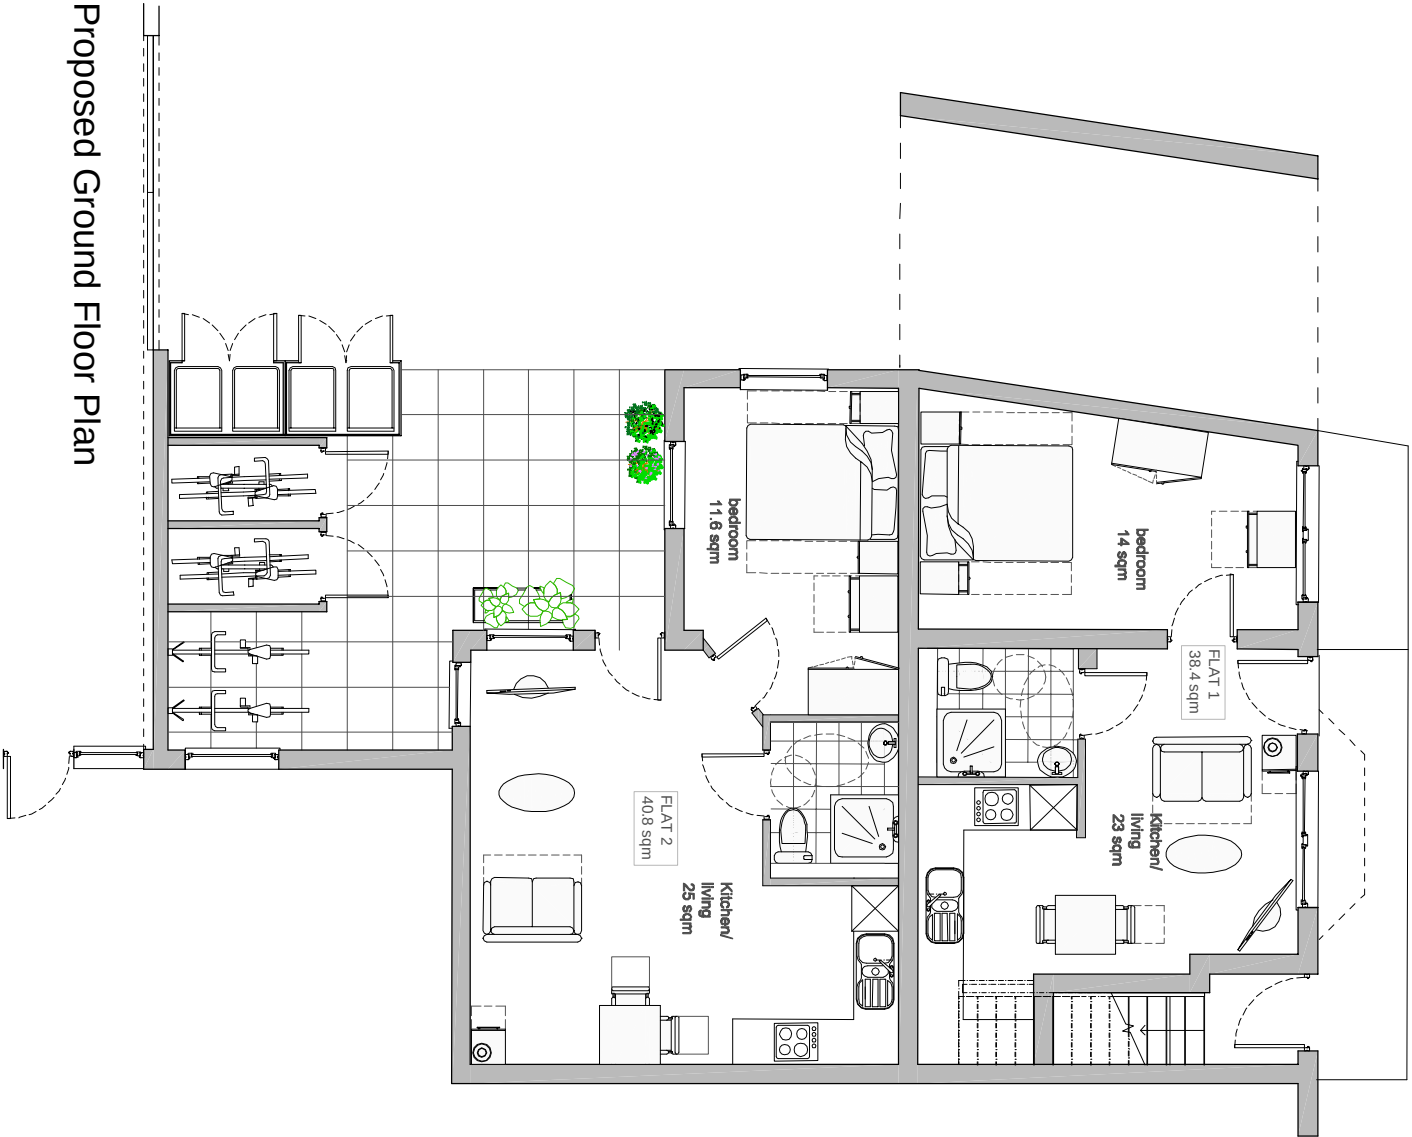

Proposed Ground Floor Plan

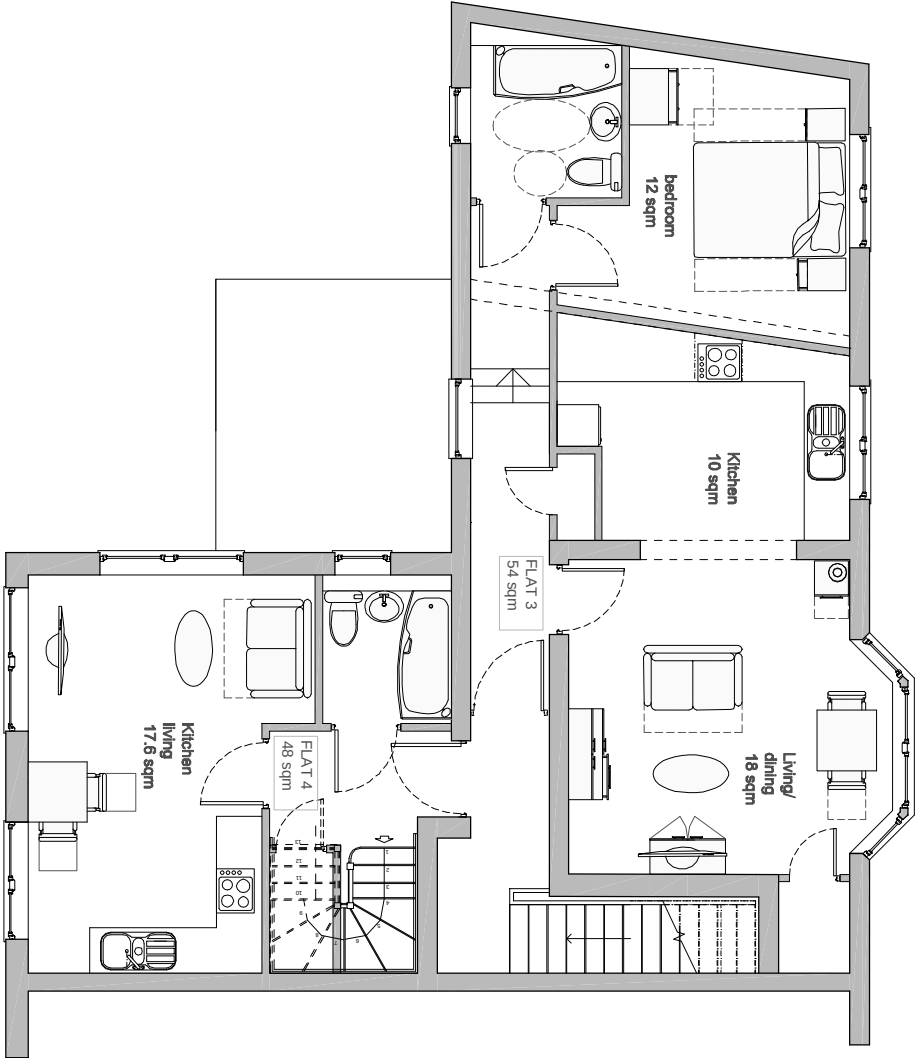

Proposed First Floor Plan

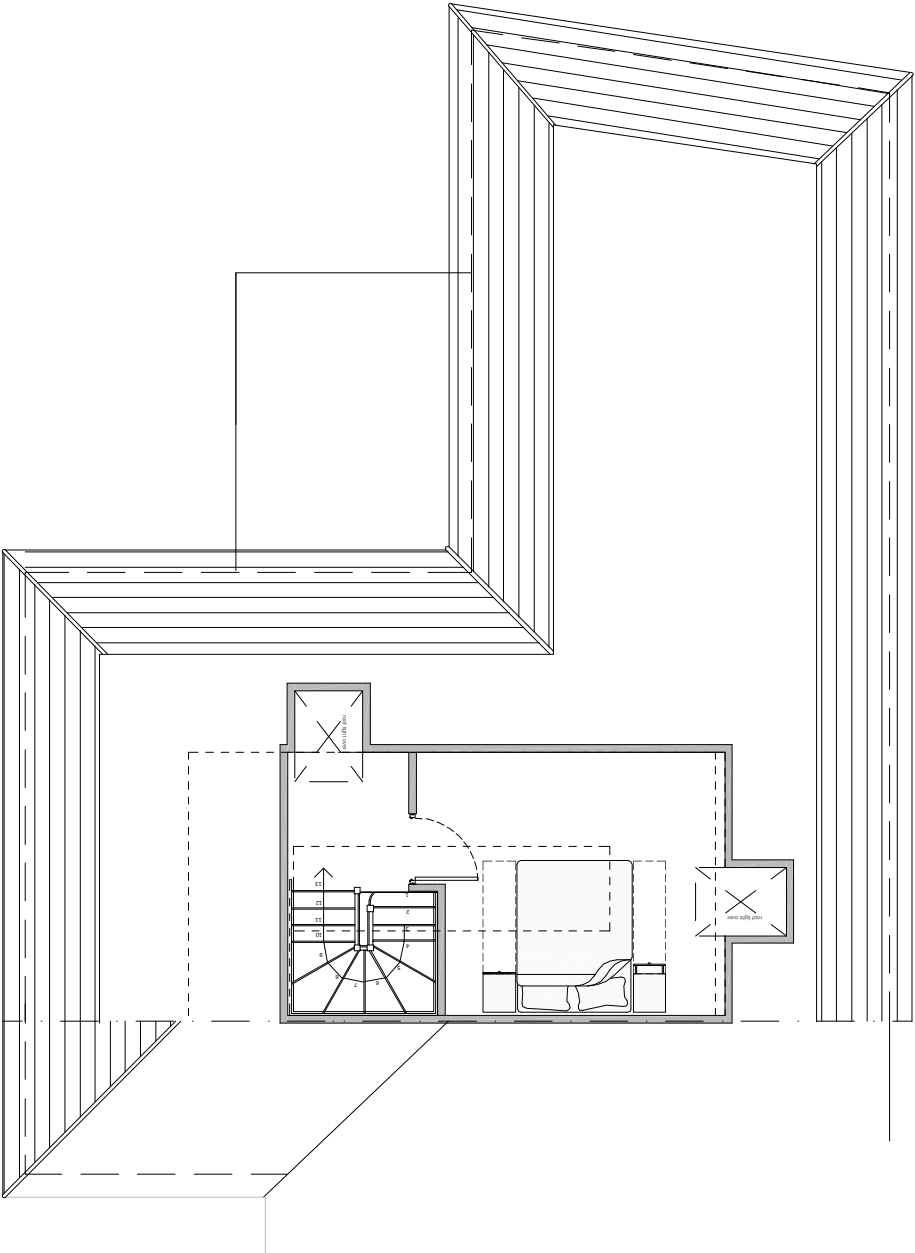

Proposed Second Floor Plan

Schedule of Accommodation
4x1bed,2person flats,
38,40,48,54sqm

This drawing is the copyright of the pdp architecture llp and must not be reproduced in whole or part or used for the execution of works without their permission. all dimensions to be checked on site prior to commencement of construction works and the architect notified of any discrepancy. figured dimensions are to be used in preference to scaled dimensions. no deviation from the drawing will be permitted without prior consent of the architect. all drawings are prepared subject to a full measured and structural survey of the buildings and site. all structural work is subject to the appointment of a structural engineer to confirm and agree the structural proposals. os planning licence no. 100030449.			
Health & safety: exceptional risks involving specific methods of construction or exceptional maintenance issues: NO SIGNIFICANT RISK			
revision	notes	date	drawn/checked
1	scale width 50 mm @ A1 - 25 mm @ A3		
client			
PLANNING			
pdp architecture llp chartered architects town planning interior design consultants 2 beechworth road havant hampshire po9 1ax tel 023 9248 1100 fax 023 9247 5050 email pdp@pdp-architects.co.uk www.pdp-architects.co.uk			
project Proposed Development Jubilee House, Park Way Havant			
detail Proposed Plan			
drawn	checked		
SM			
date July 2015	status Planning		
at scale A3 scale	1:50 1:100		