




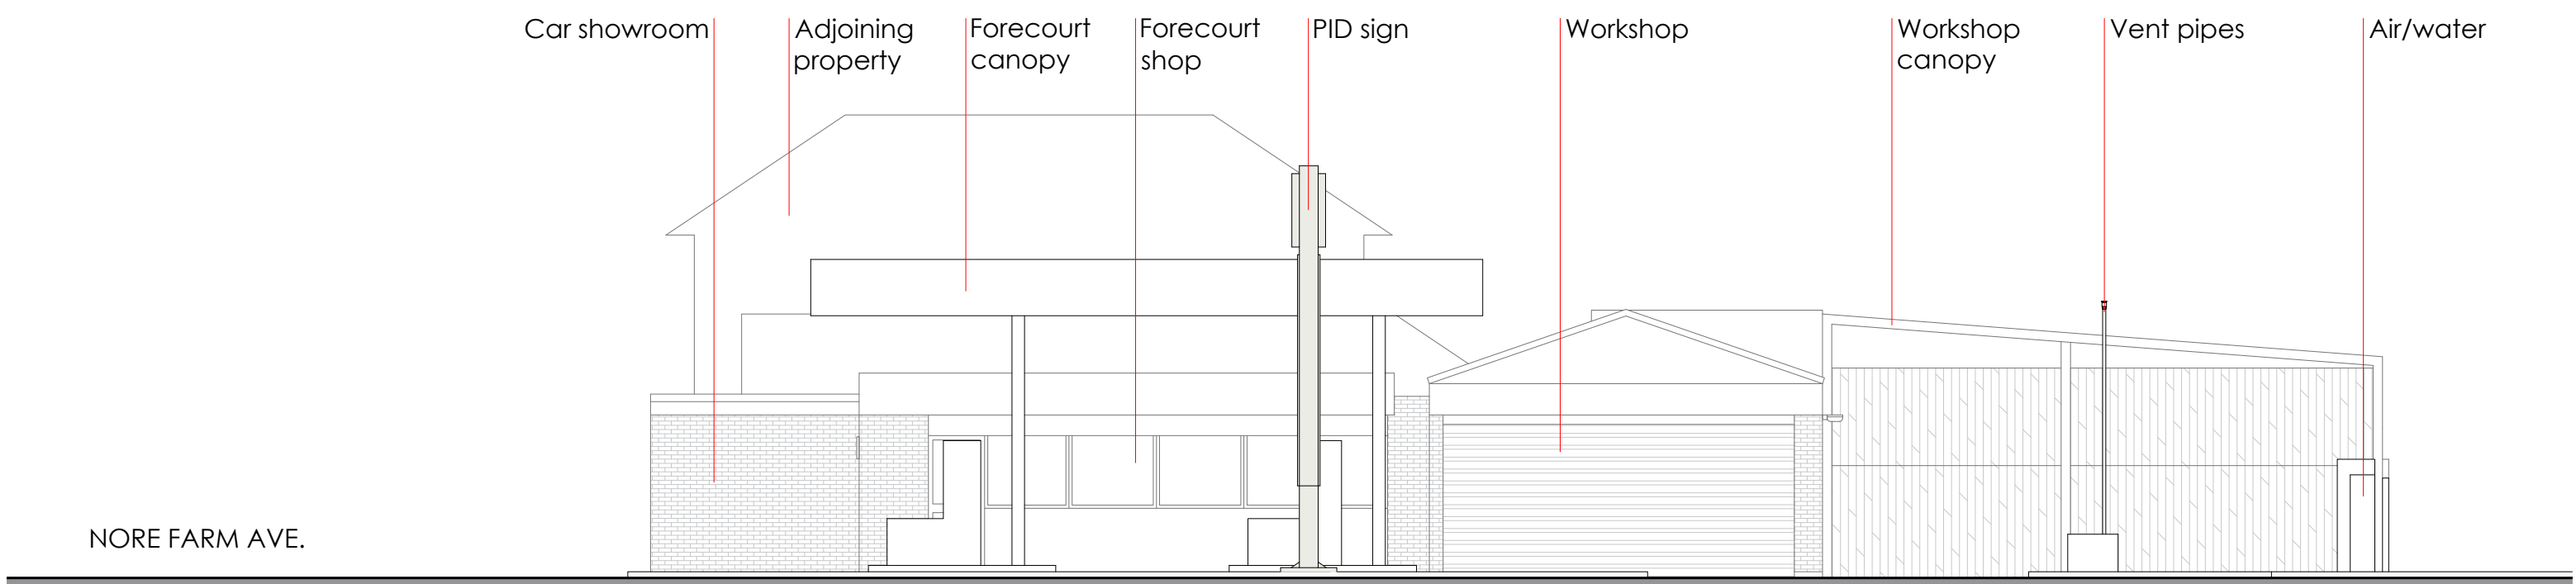


SOUTH ELEVATION 1:100

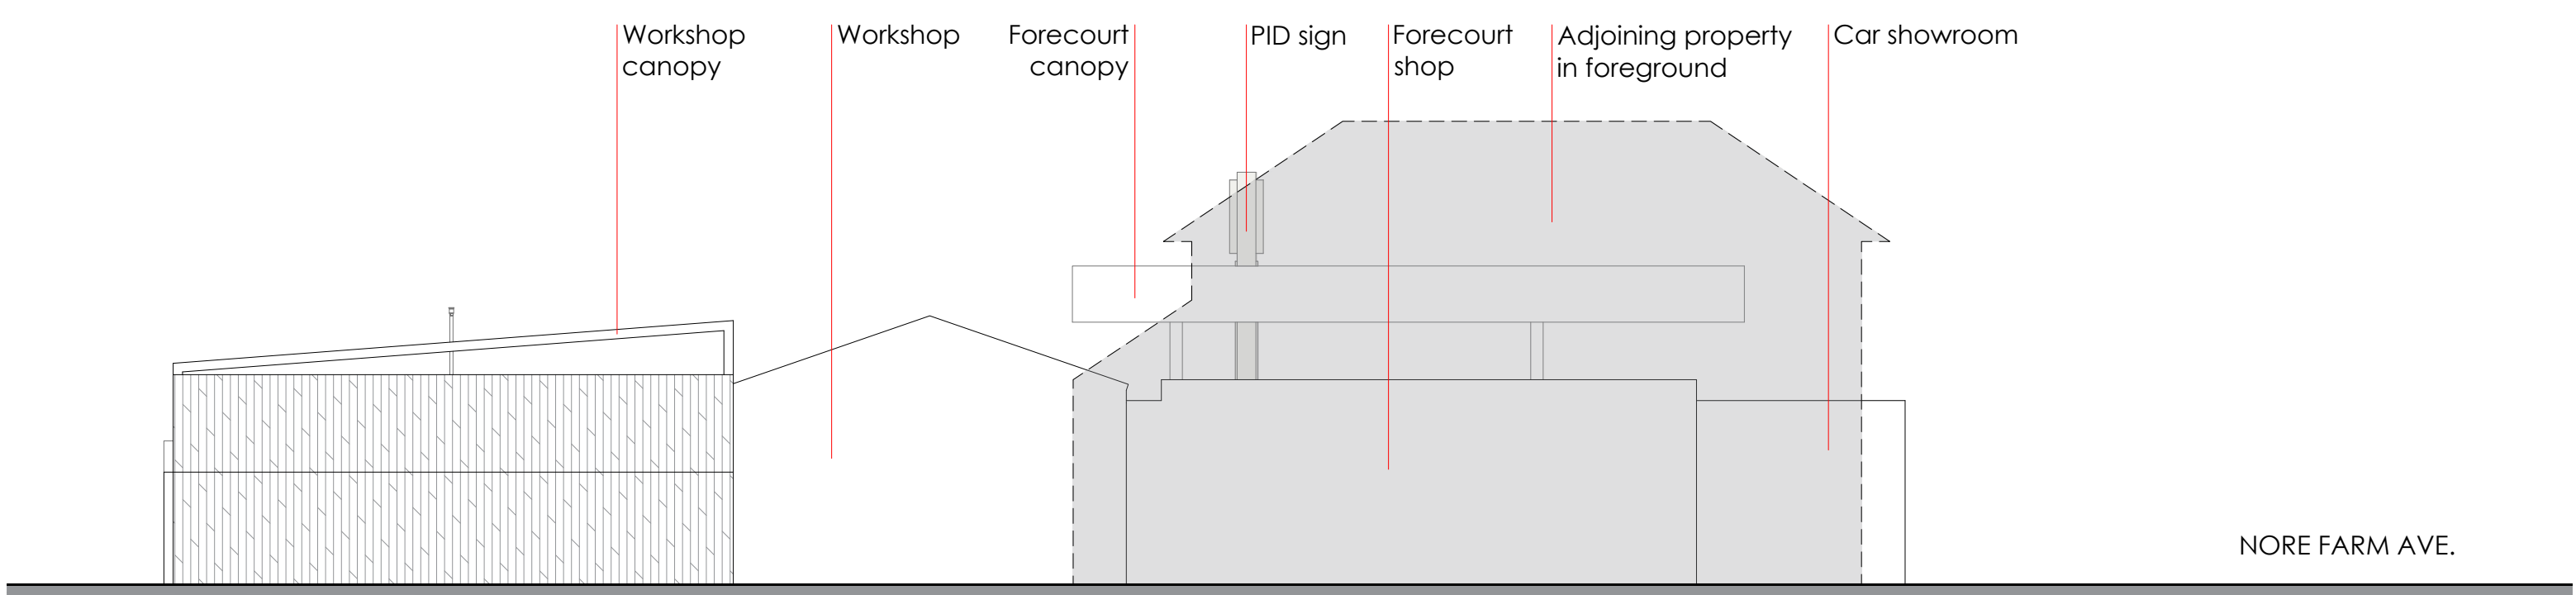

NORTH ELEVATION 1:100

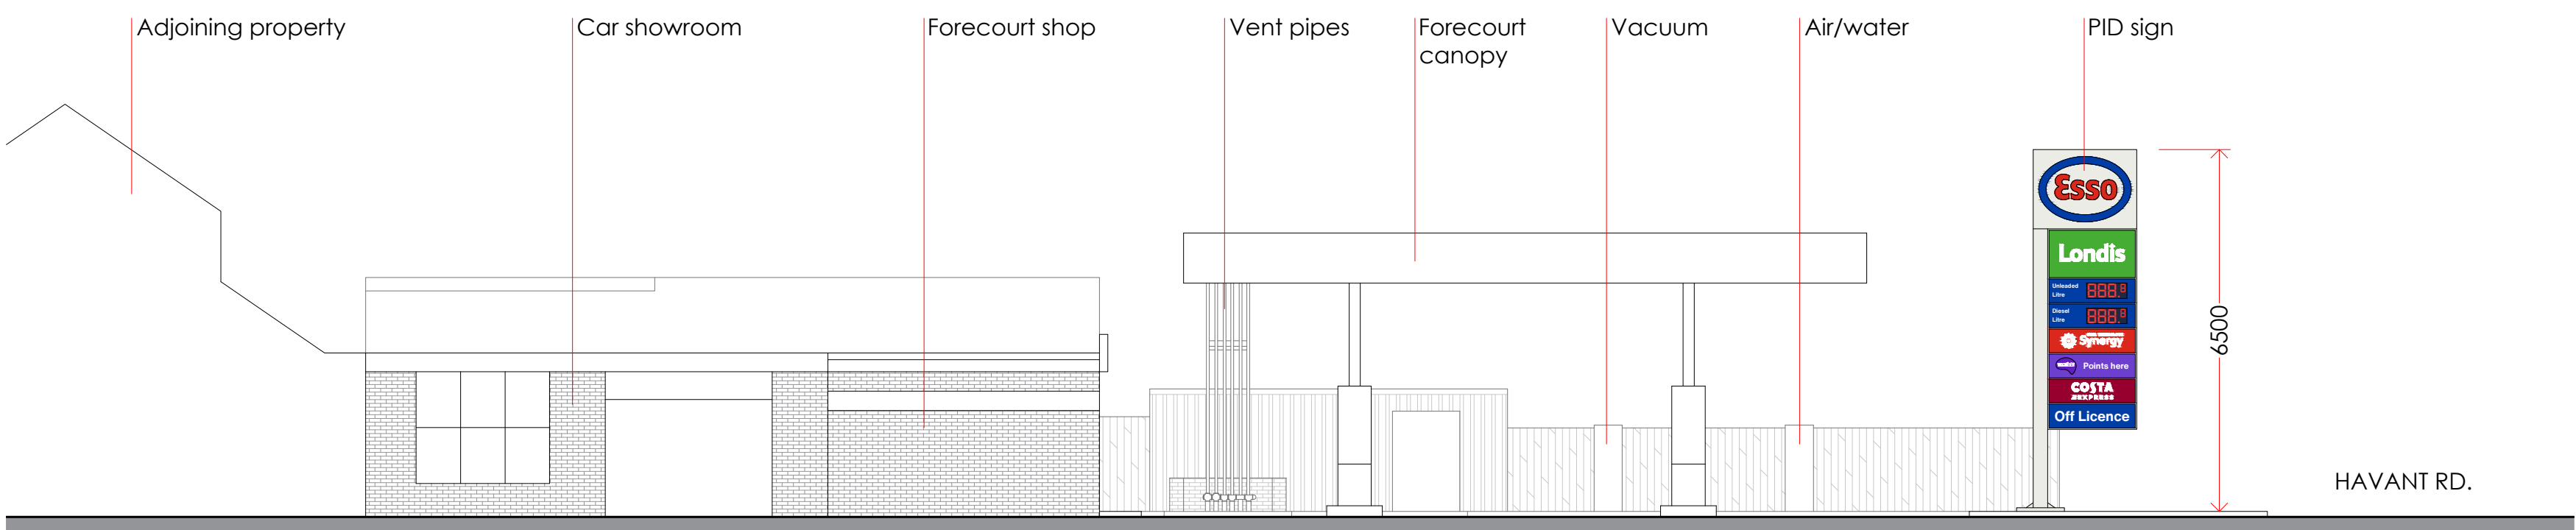


WEST ELEVATION 1:100

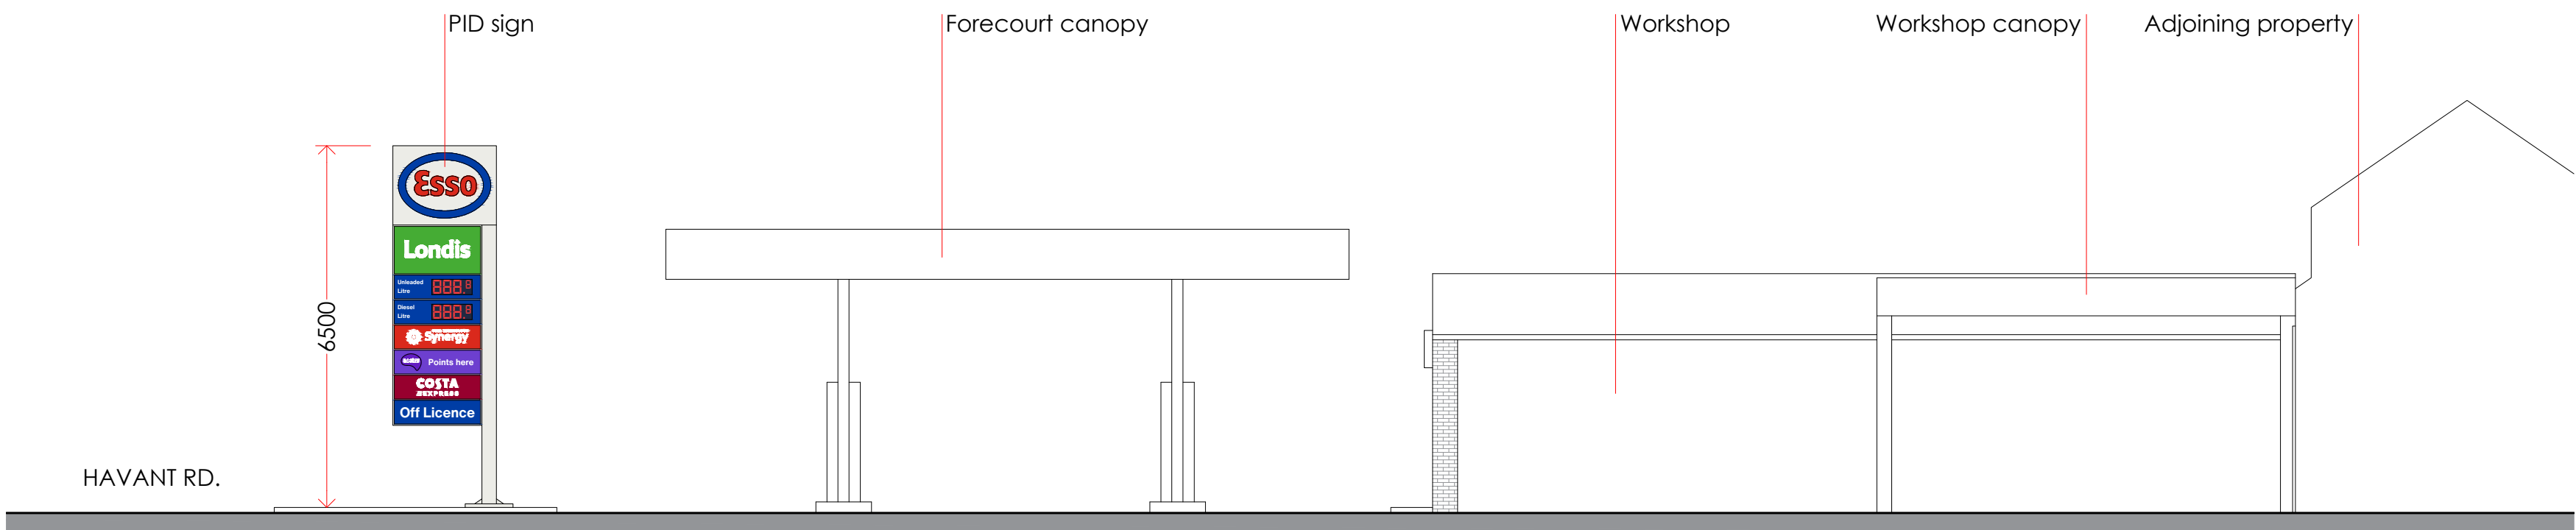

EAST ELEVATION 1:100

PROPOSED ELEVATIONS

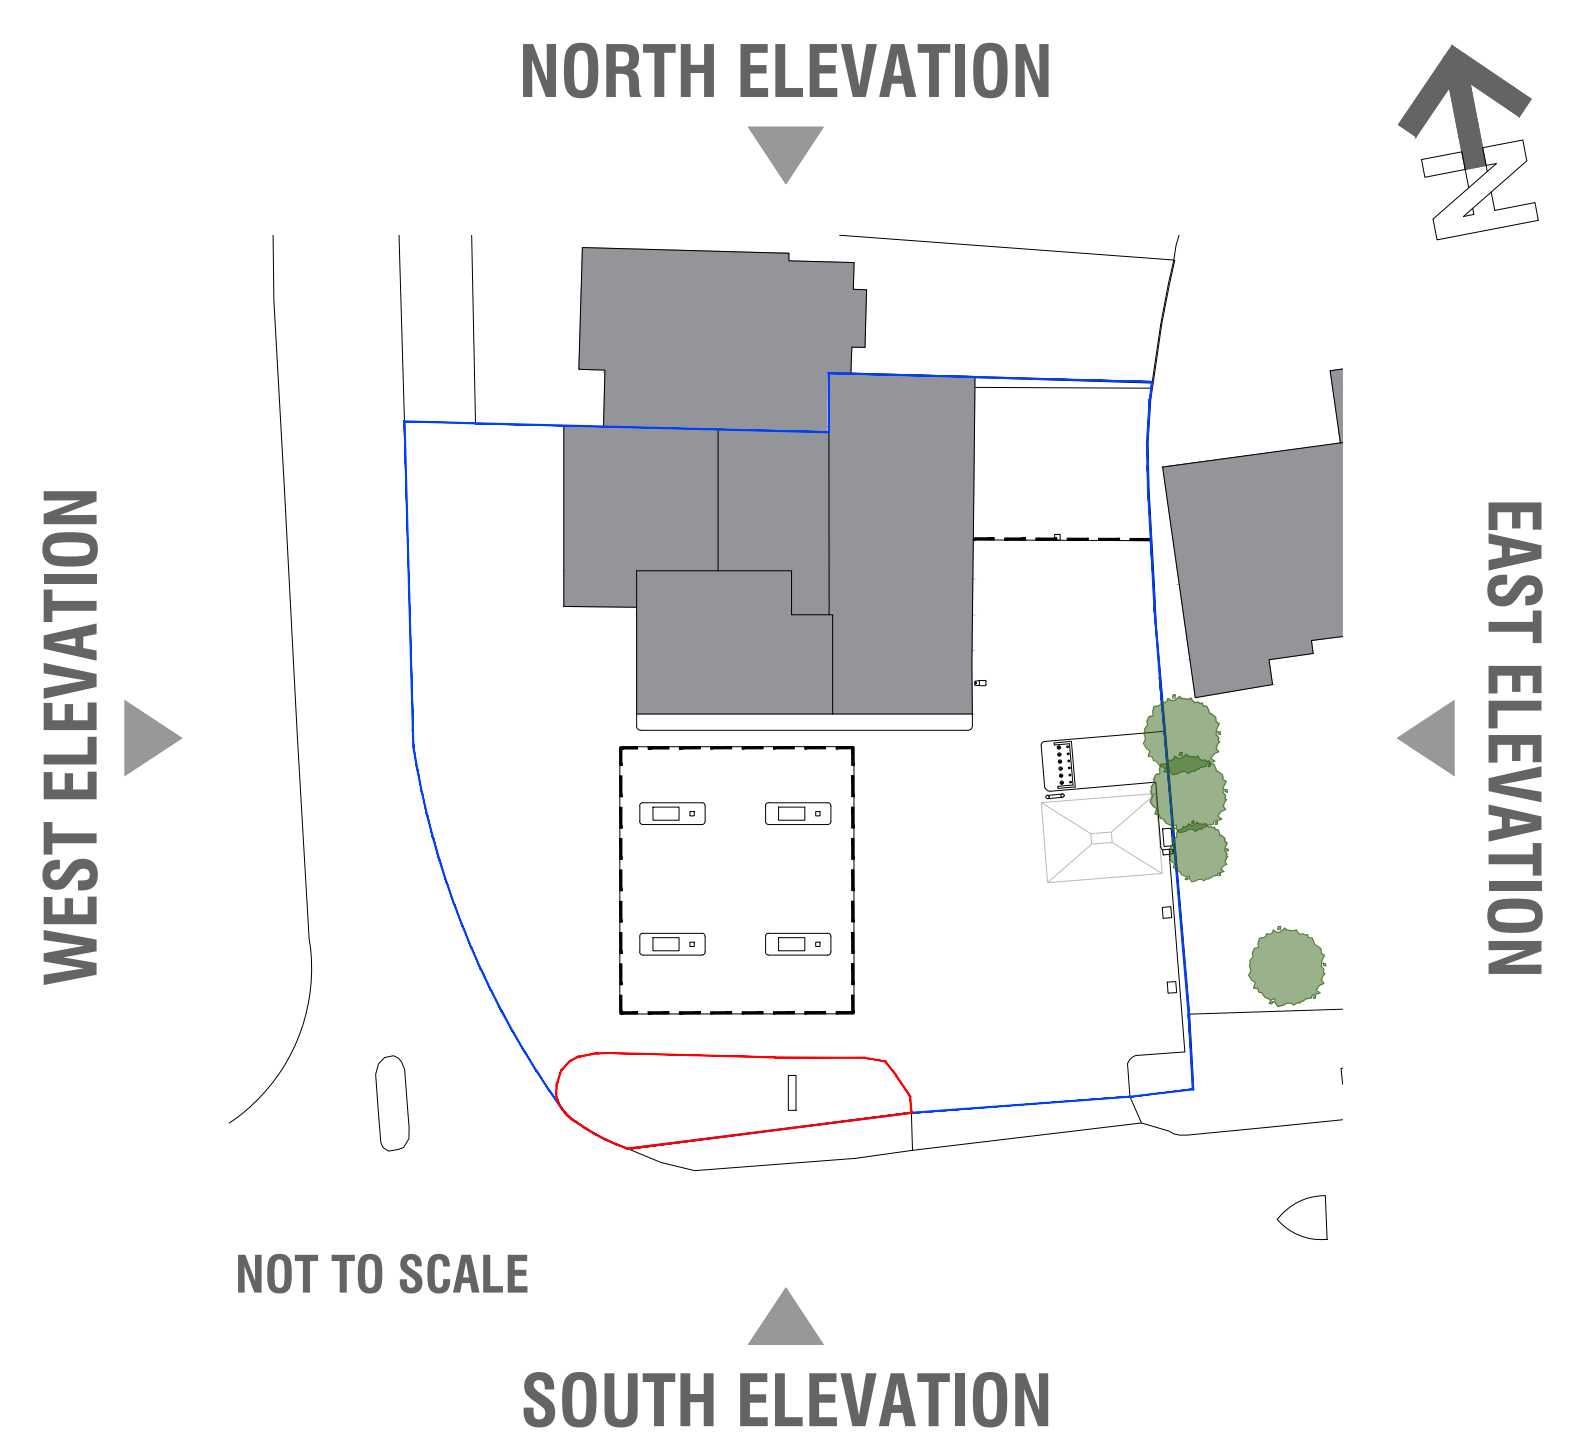

RETROSPECTIVE

REVISIONS:

| REV | NOTE | DATE |
|-----|------|------|
|     |      |      |

NOTES:

Hard copy prints may not scale accurately. All levels are in metres and dimensions in millimetres and unless specified otherwise. To be read in conjunction with all other relevant drawings and specifications.

This site has not been surveyed and is based on data supplied by others. Whist effort is made accuracy cannot be guaranteed.

Local Planning Authority:  
Havant Borough Council

CONSENT  
TO DISPLAY  
FS255 HAVANT

|   |                                                                             |          |       |
|---|-----------------------------------------------------------------------------|----------|-------|
| CLIENT   | <b>mfg</b><br>mfg group                                                     |          |       |
| PROJECT   | RETROSPECTIVE APPLICATION FOR 6.5m ILLUMINATED PID (PRICE IDENTITY) SIGN    |          |       |
| ADDRESS   | HAVANT SERVICE STATION<br>87 HAVANT ROAD<br>EASWORTH<br>HAMPSHIRE, PO10 7LE |          |       |
| TITLE   | PROPOSED ELEVATIONS                                                         |          |       |
| SCALE   | 1:100 @ A1                                                                  | JOB NO   | 22929 |
| DRAWN   | FE                                                                          | DWG NO   | PA04  |
| DATE   | 01/02/2022                                                                  | REVISION | DATE  |
| CHECKED   | DATE                                                                        | DATE     | DATE  |
| <b>ADCOCK ASSOCIATES</b><br>8th Floor, Benlough Road, Shalford-upon-Avon CV37 0AQ<br>+44(0)1799 414202 enquiries@adcockassociates.co.uk |                                                                             |          |       |
| DESIGN: ARCHITECTURE: PROJECT MANAGEMENT:                                                                                               |                                                                             |          |       |

