



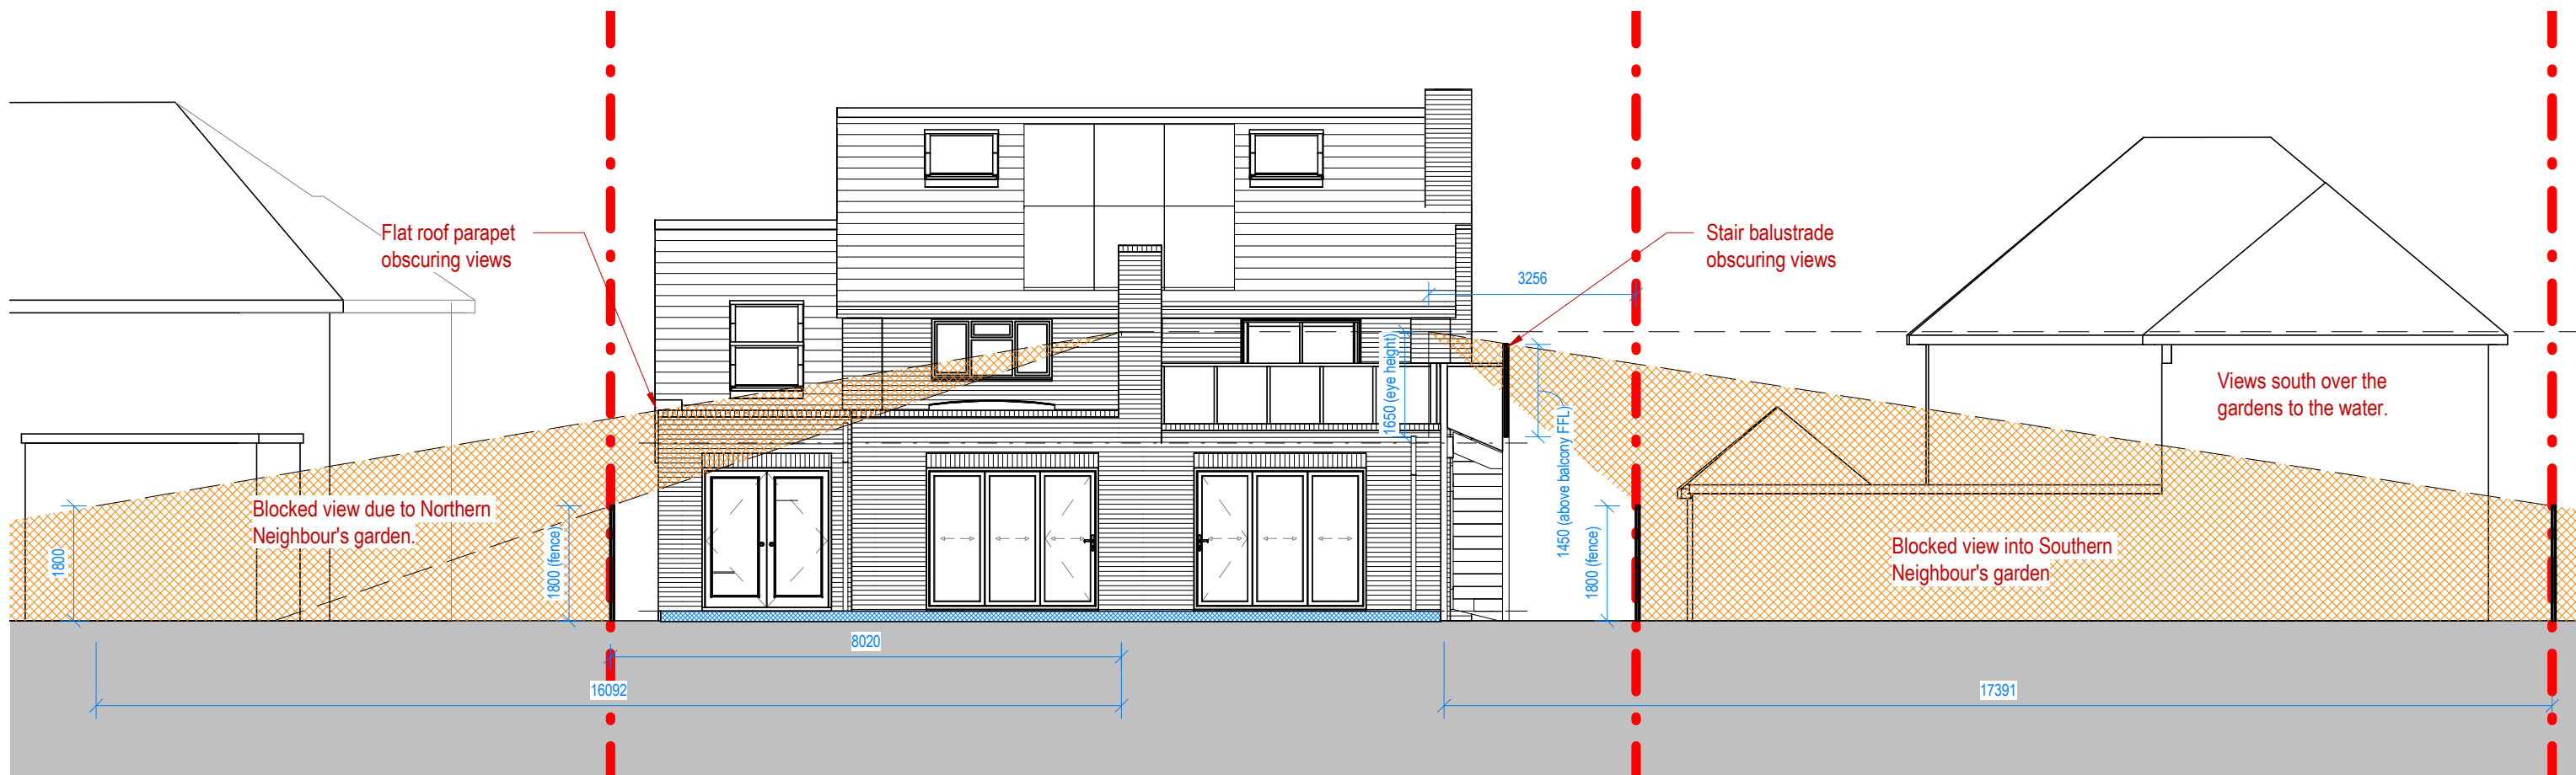

Blocked Views from Balcony (North/South)

1 : 100 0 5m

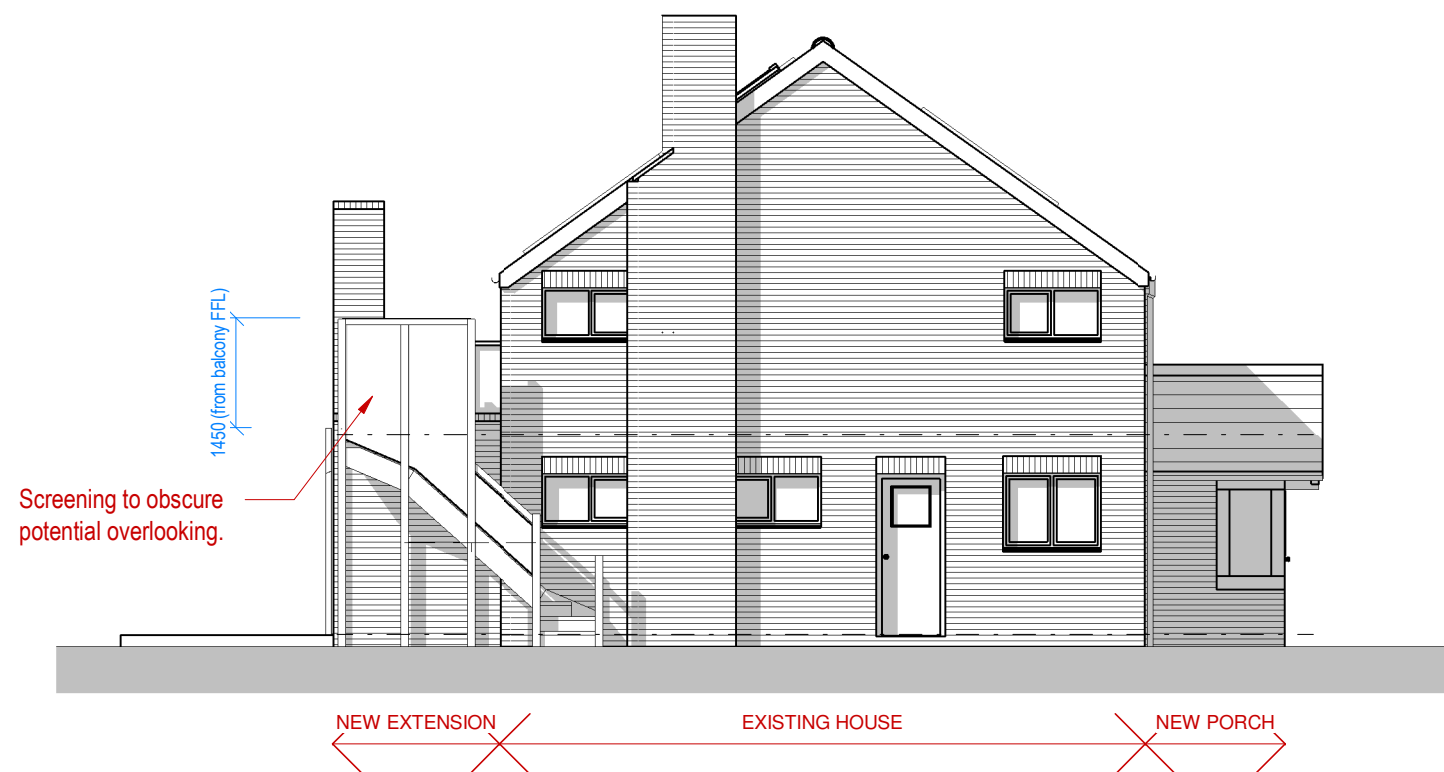

South Elevation (Side) - Updated Stair Screening

1 : 100 0 5m

Project: Extension and Alterations
Address: 14 Beacon Square, Emsworth, PO10 7HU
Drawing Title: Elevation Showing Blocked Views

Drawing No: **21012/PL02 B**

All dimensions shall be checked on site before work commences and any discrepancies advised. Figured dimensions only are to be taken from this drawing. This drawing is to be read in conjunction with all relevant consultants and/or specialists drawings/documents and any discrepancies or variations to be advised before work commences. This drawing is copyright of the architect and may not be copied, altered or reproduced in anyway without our written authority.

B	Side elevation added	18/10/2021
A	Issued for Comment	15/10/2021
Rev.		Date

THE ARCHITECTS DESIGN LTD

Unit 20D, The WREN Centre, Emsworth, Hampshire, PO10 7SU
01243 624622 | jp@thearchitectsdesign.co.uk | www.thearchitectsdesign.co.uk

Sheet Issue Date	Drawing Status:	Scale @ A3
October 2021	PLANNING	1 : 100