



52 BACON LANE, HAYLING ISLAND

PROPOSED FIRST FLOOR EXTENSIONS


PROPOSED ELEVATIONS Scale 1:100 @ A3

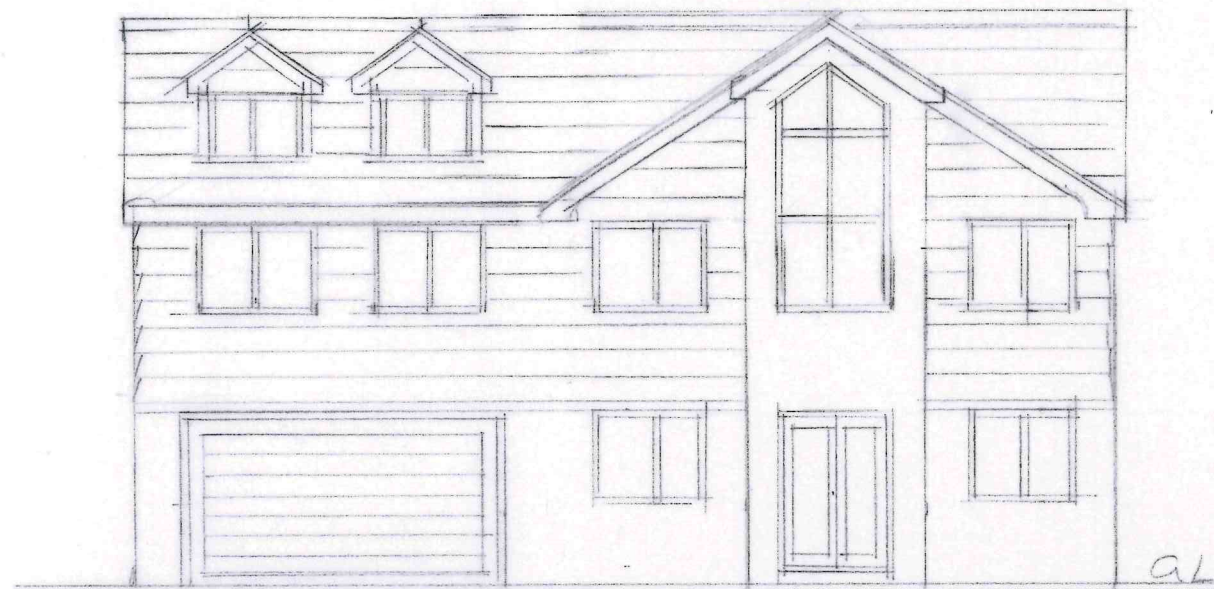


PROPOSED FRONT ELEVATION

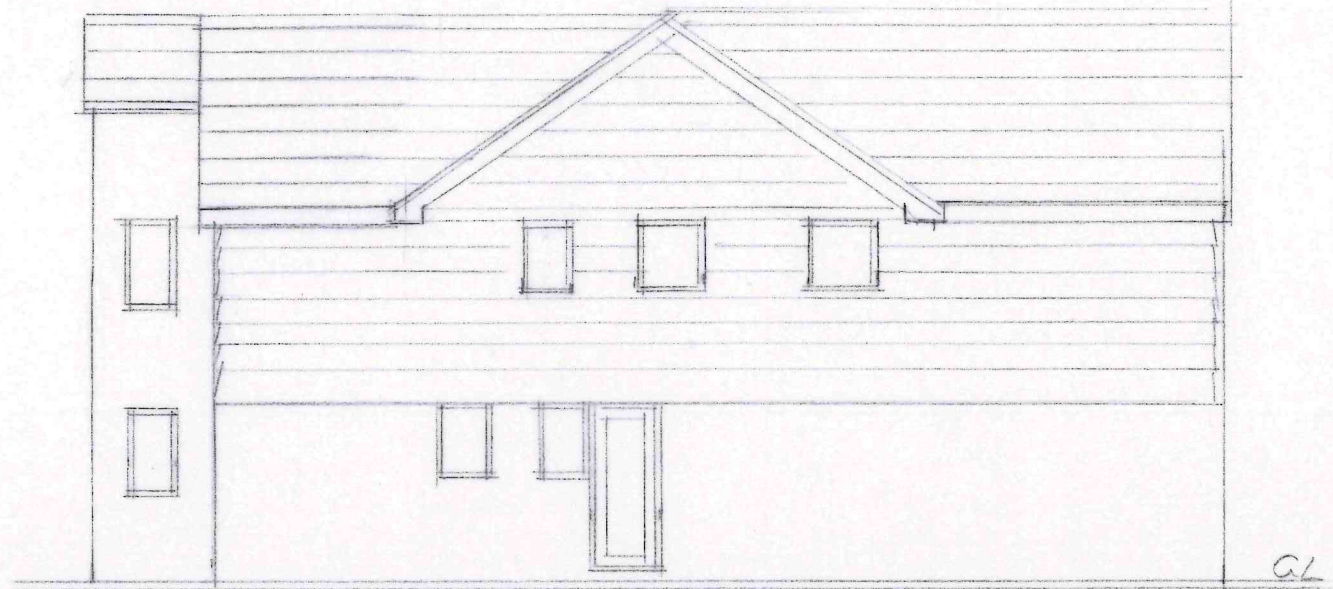

PROPOSED SIDE ELEVATION

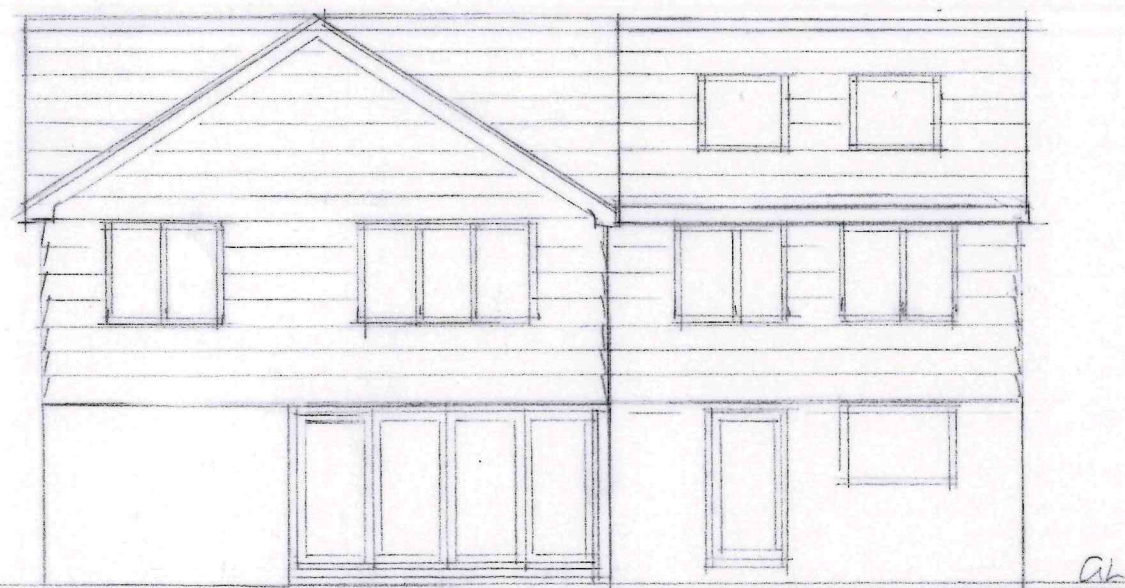

PROPOSED REAR ELEVATION

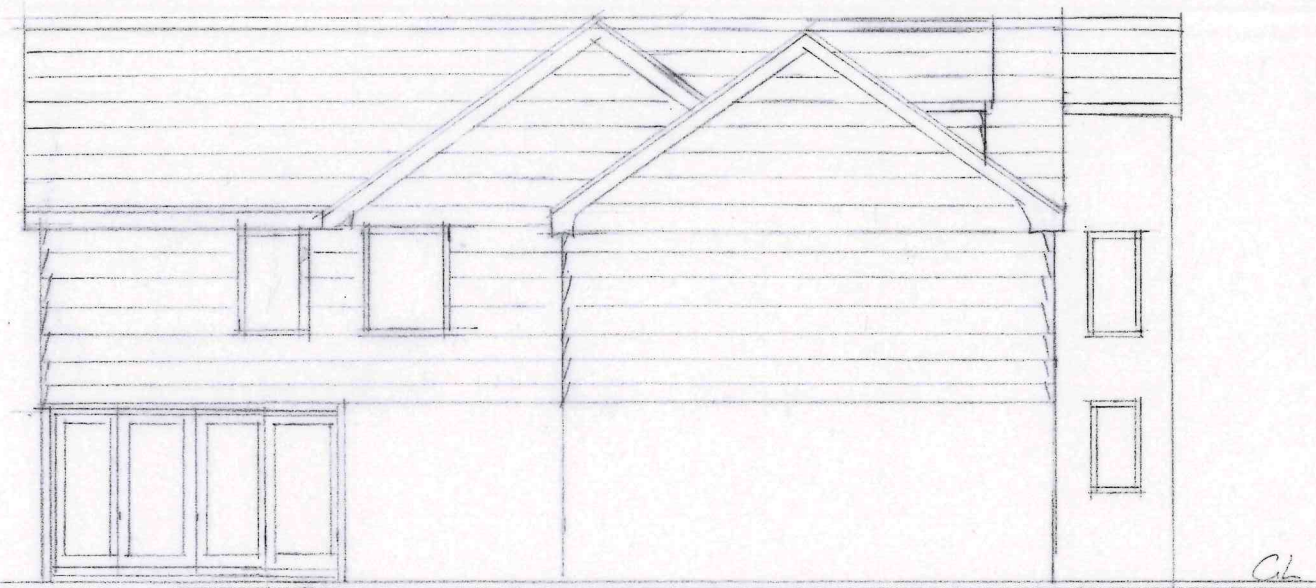


PROPOSED SIDE ELEVATION

52 BACON LANE. HAYLING ISLAND.

PROPOSED FIRST FLOOR EXTENSIONS.

PROPOSED GROUND FLOOR PLAN Scale 1:50 @ A3


0 1 2 3

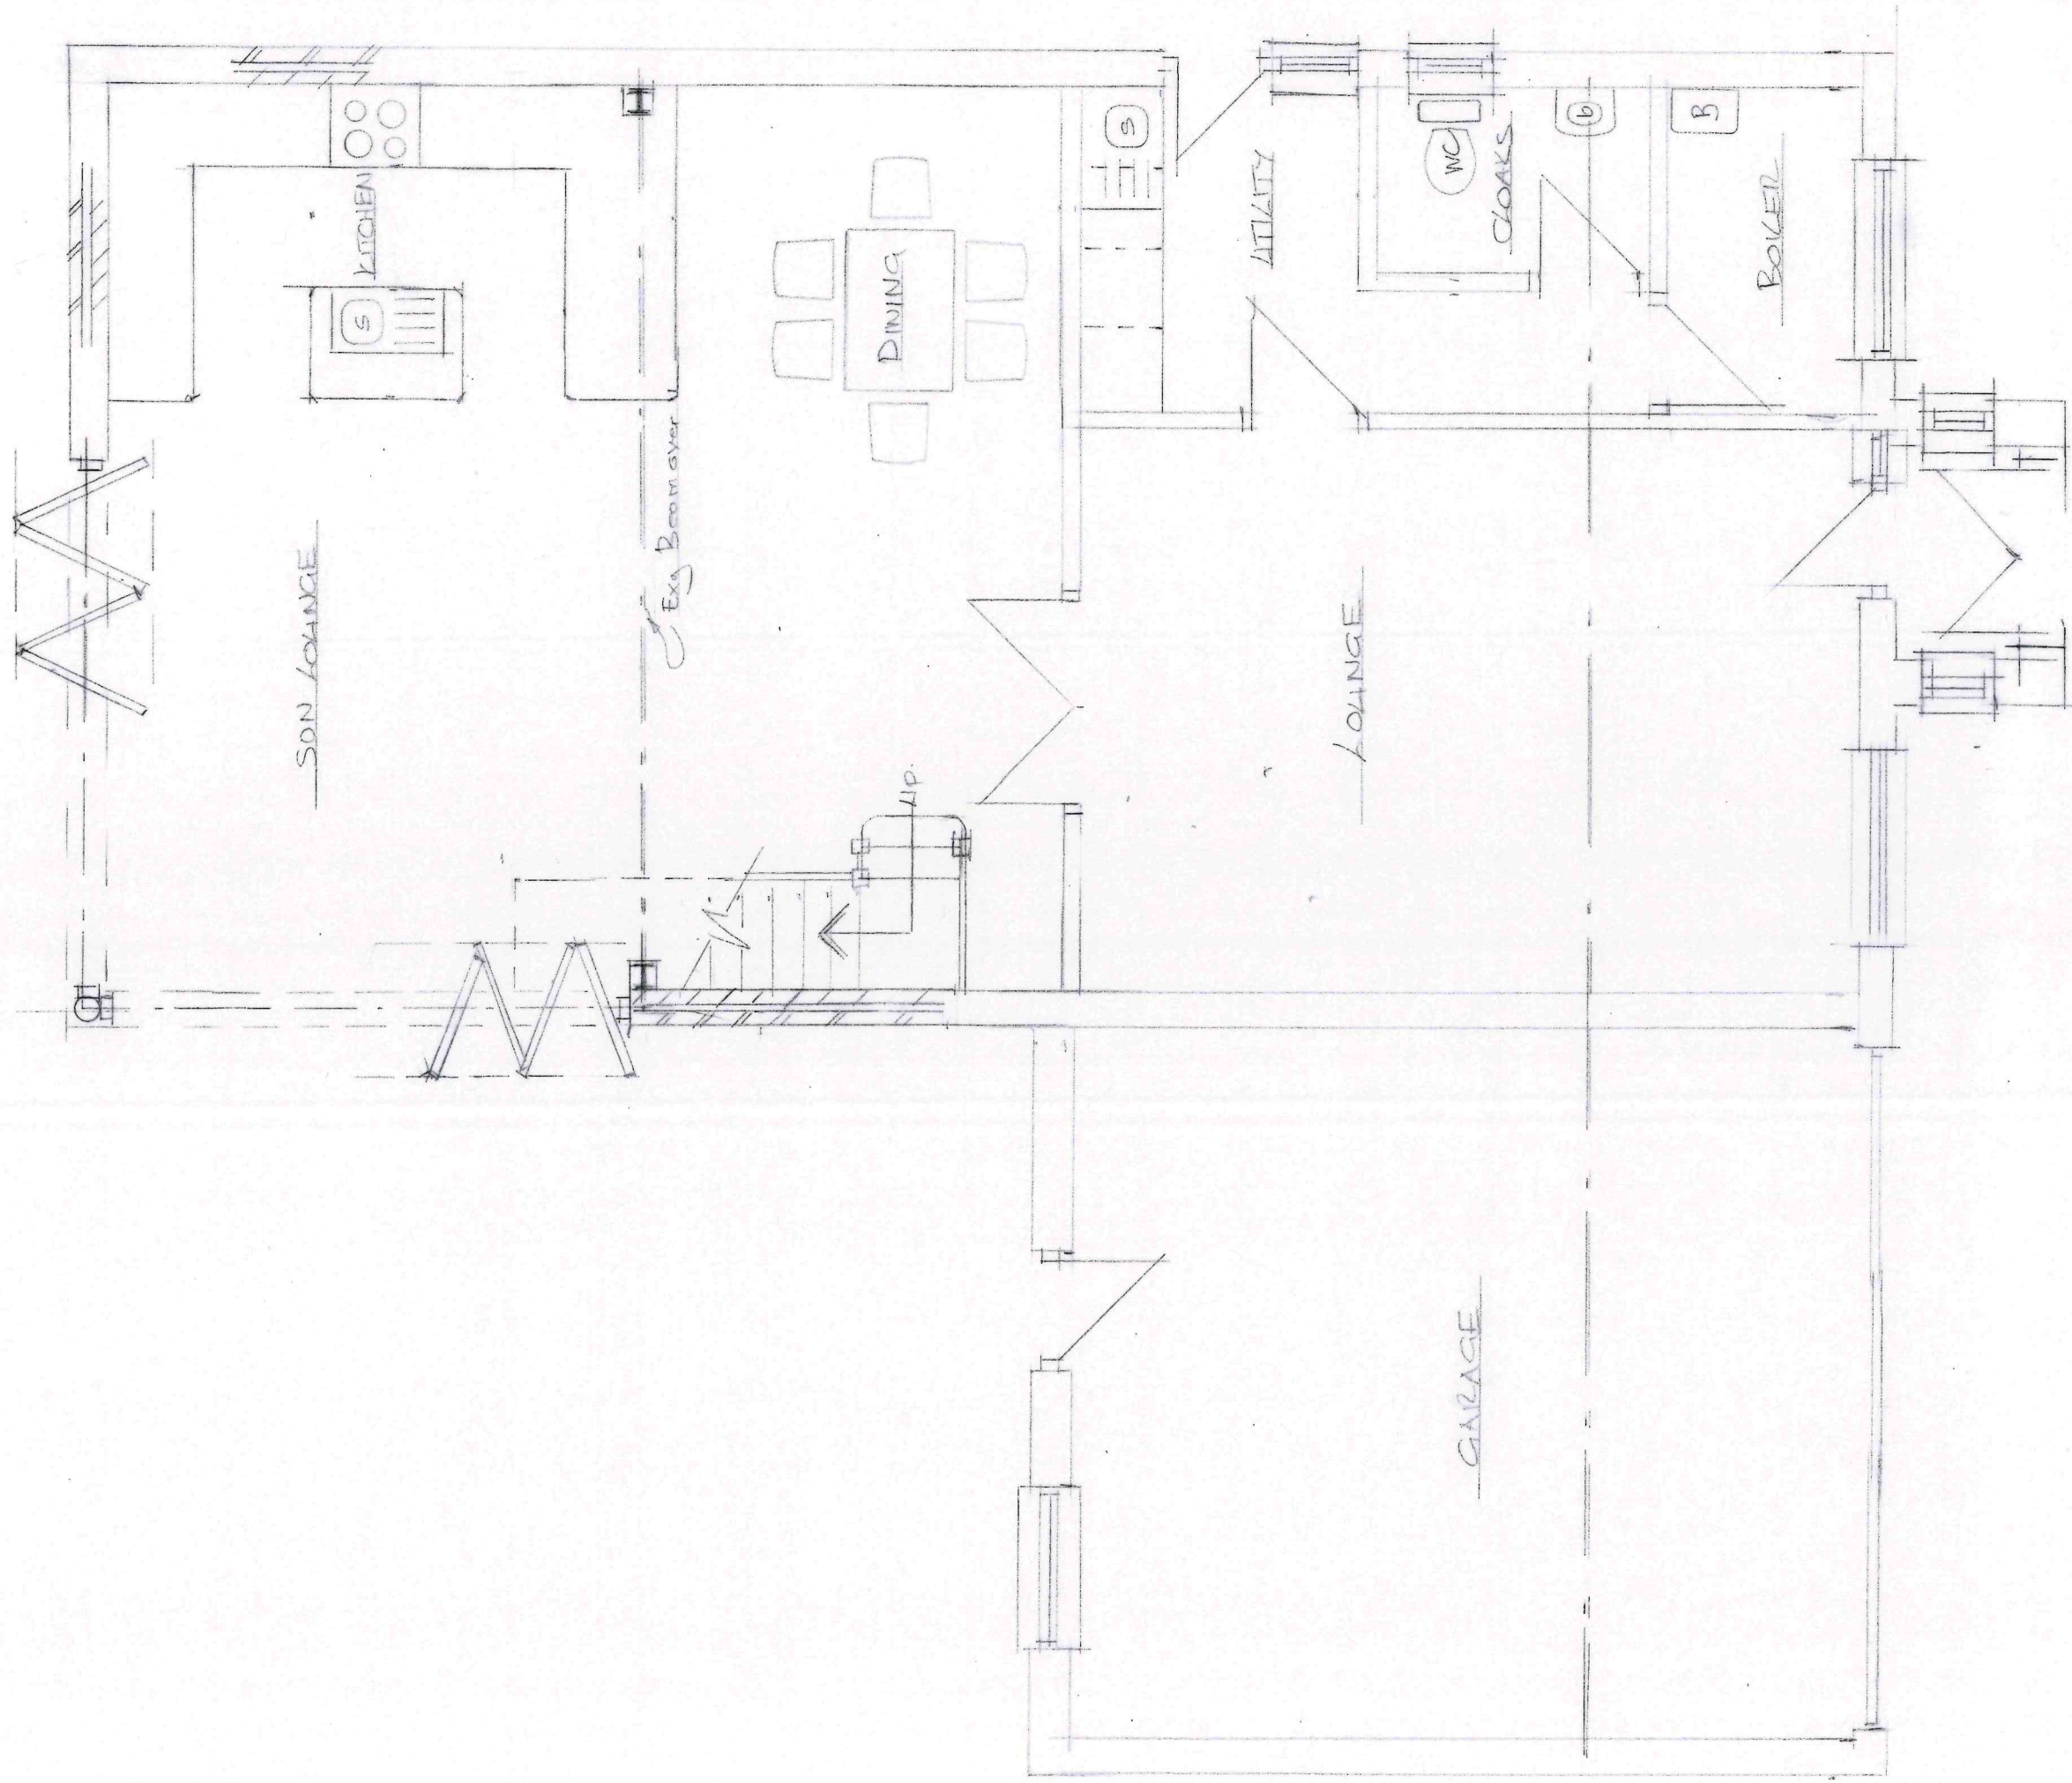

52 BACON LANE, HAYLING ISLAND.

PROPOSED FIRST FLOOR EXTENSIONS

PROPOSED FIRST FLOOR PLAN Scale 1:50 @ A3

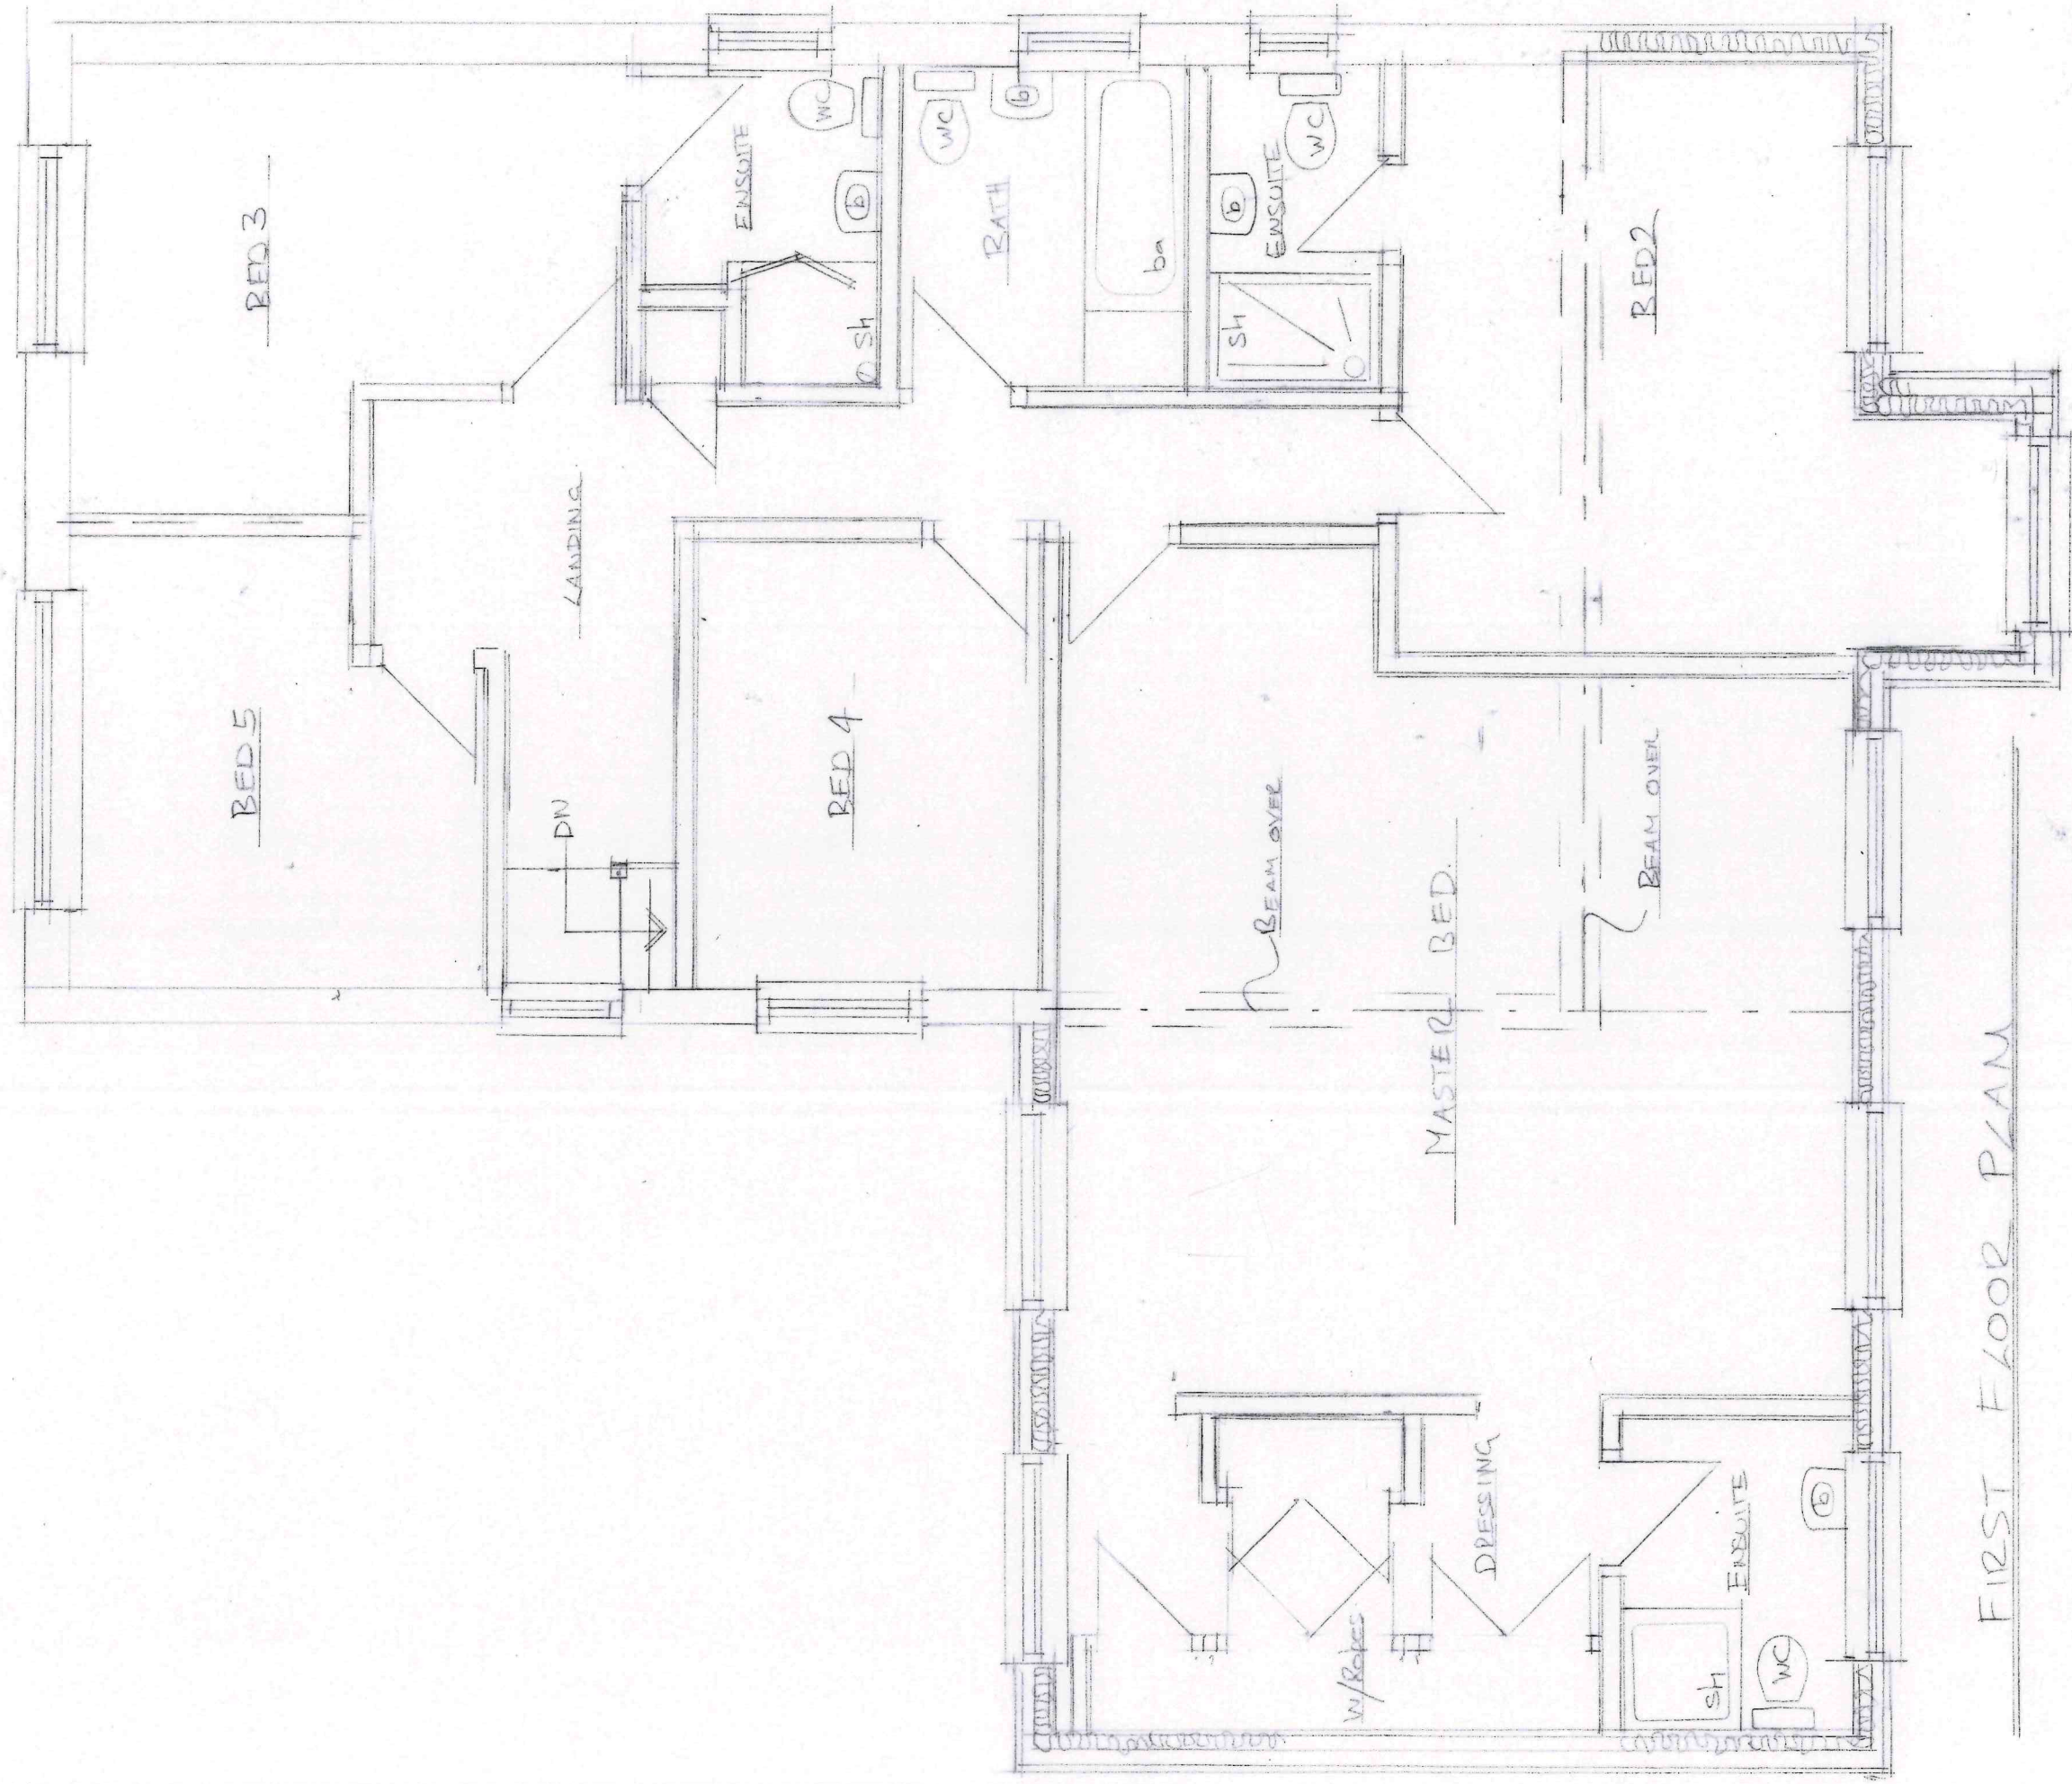

FIRST FLOOR PLAN