



First Floor Plans

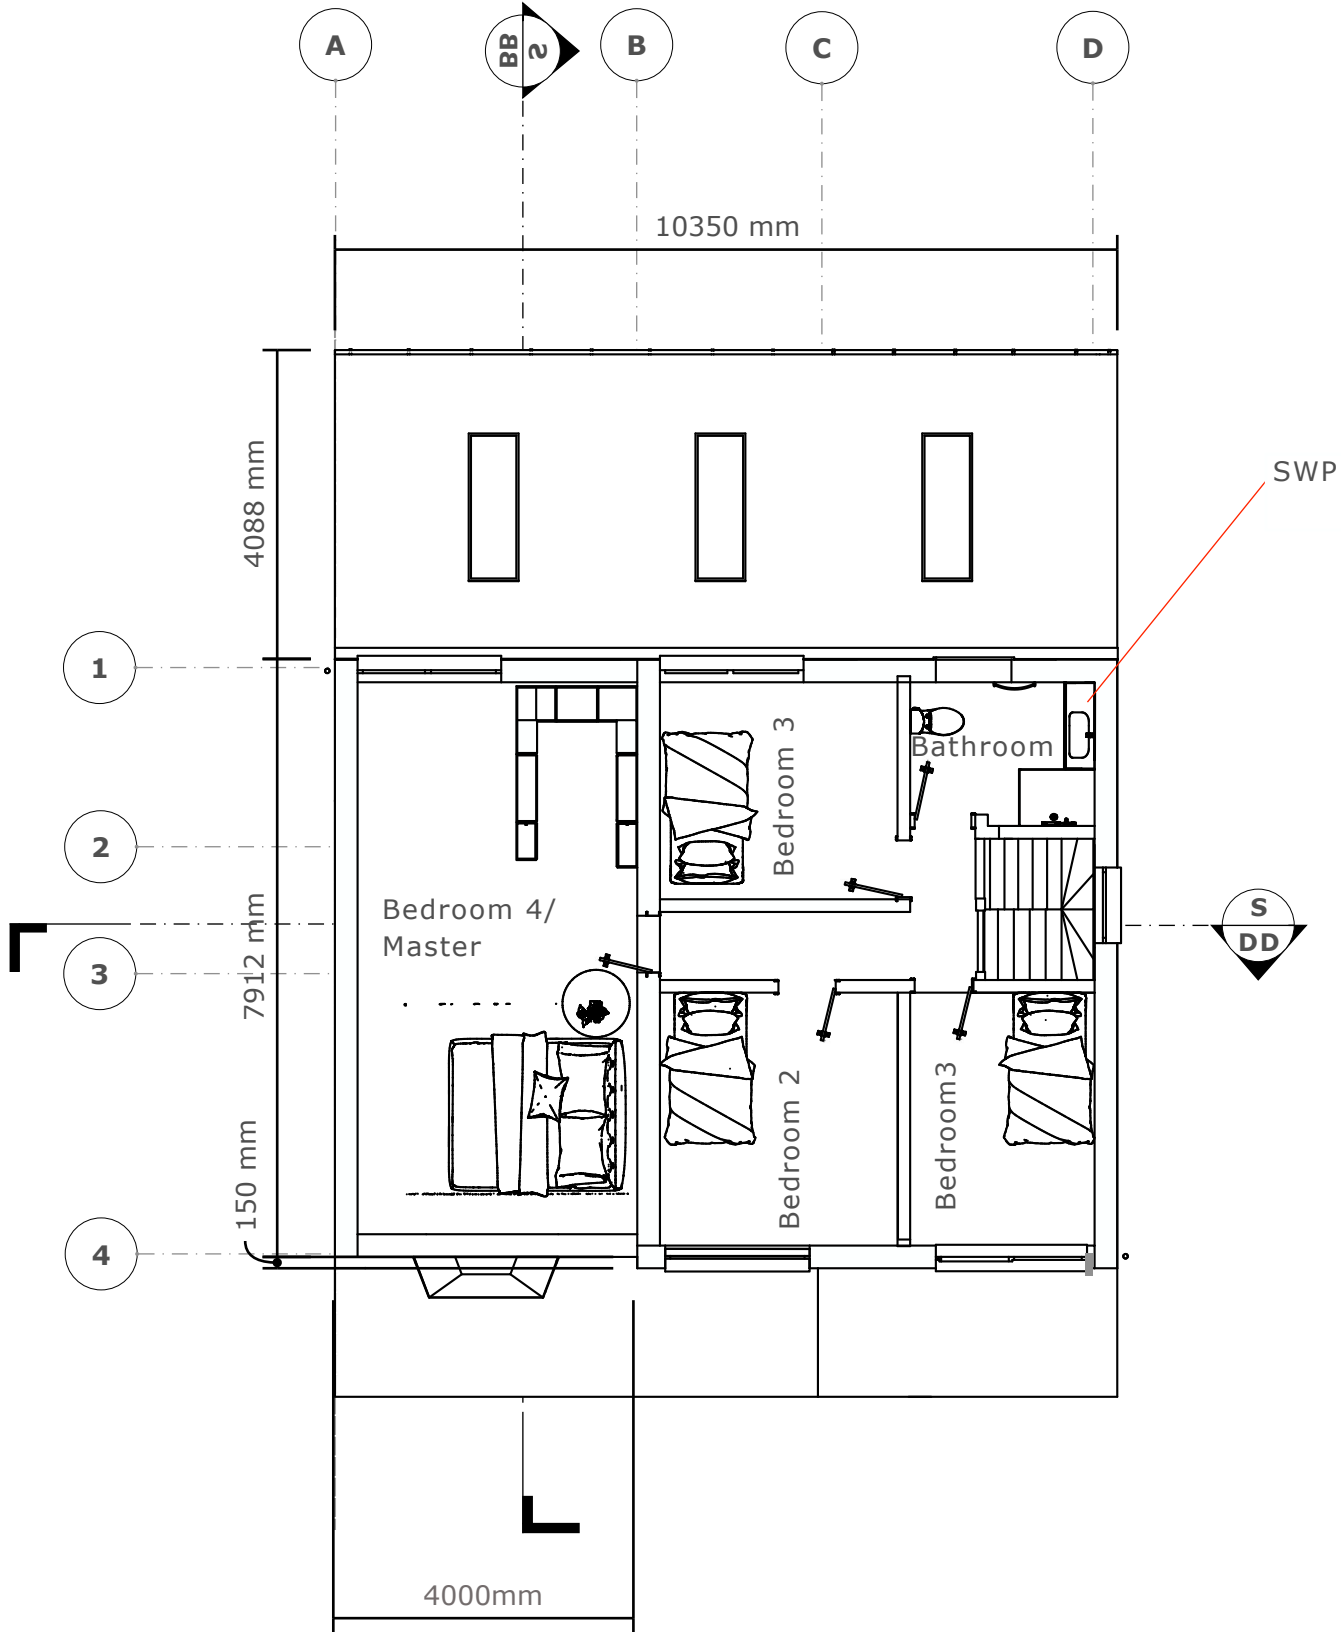

C :: Existing First Floor plan
001 scale: 1:100

C :: Proposed First Floor plan
002 1:100

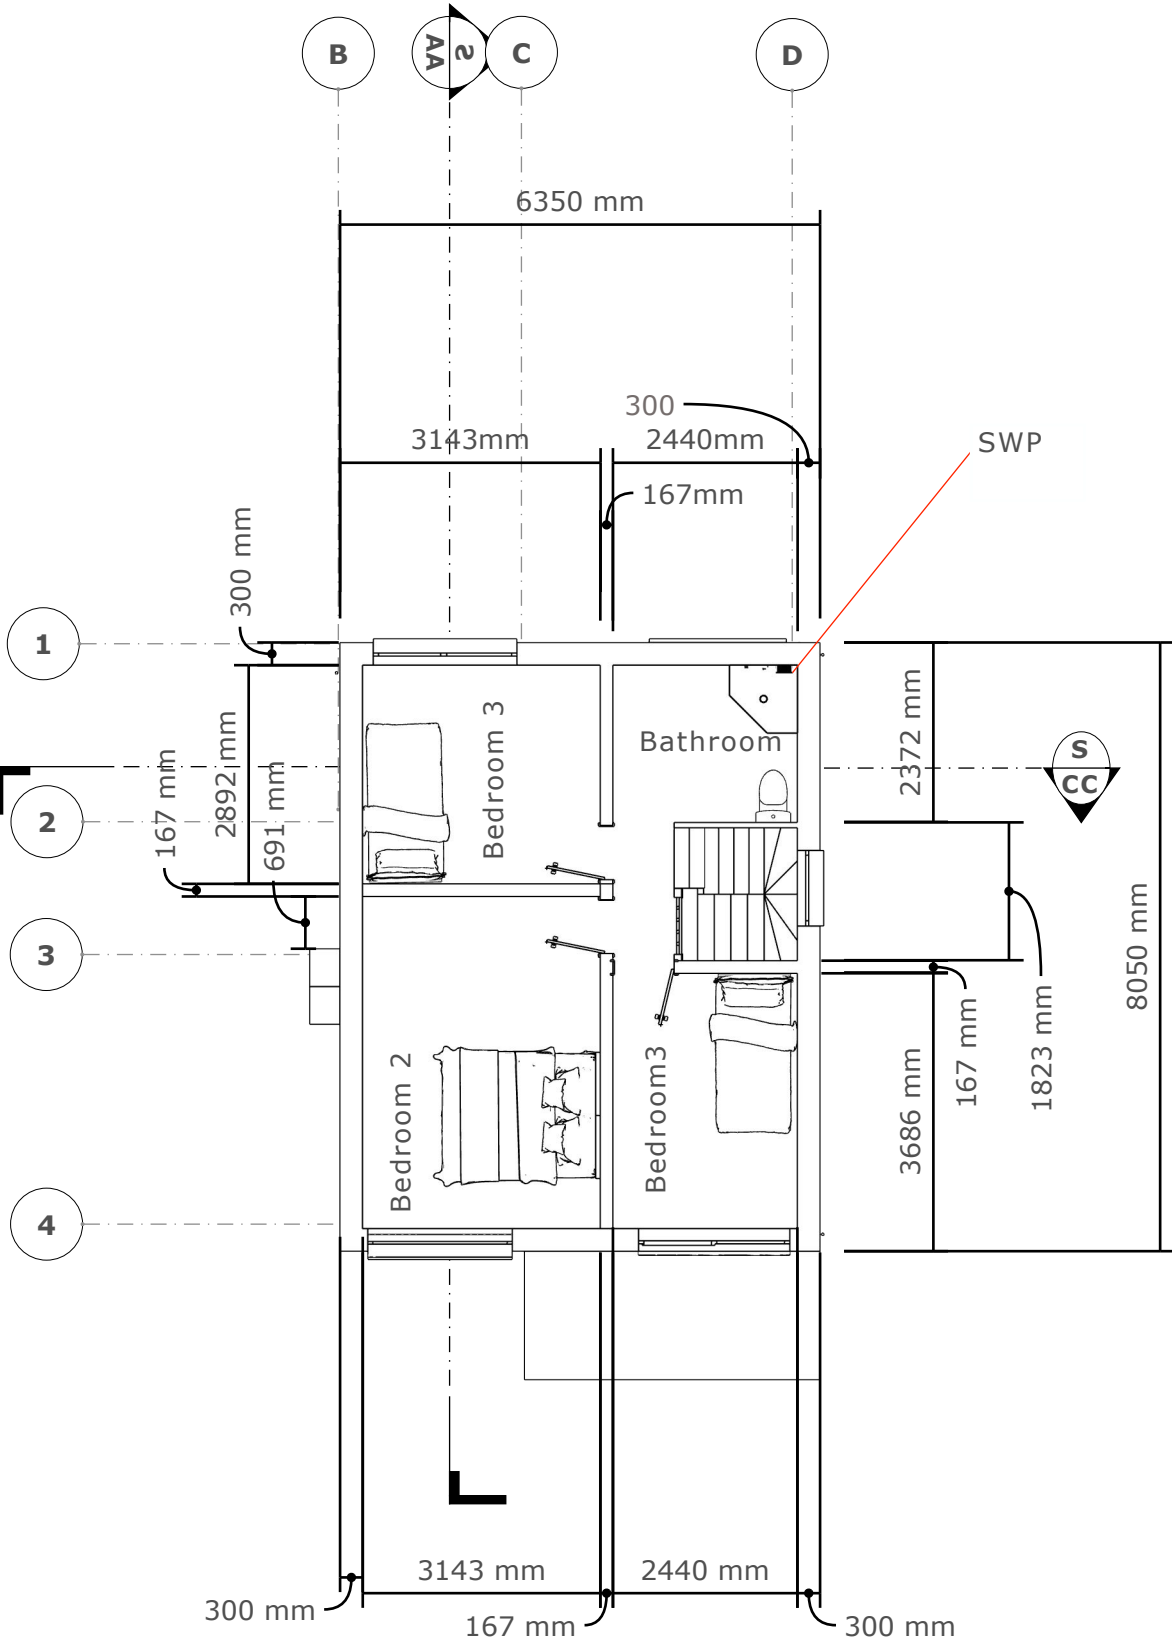

Graduate Part 1
Joshua Bell
81A Havant Road
Part 1 Graduate
Tel:07923370774

ASSOCIATE 2
Associate Name
12345 Main Street
Boulder, CO 00000
Tel: 000.000.0000

- 1. ALL LEVELS AND DIMENSIONS TO BE CHECKED ON SITE.
- 2. THIS DRAWING TO BE READ IN CONJUNCTION WITH SPECIFICATIONS & ALL OTHER CONSULTANTS DRAWINGS.
- 3. ALL DIMENSIONS AND LEVELS ARE TO BE VERIFIED ON SITE BY THE CONTRACTOR BEFORE COMMENCING ANY WORK

CLIENT
Sam Patrick
No.4 Beech Close
Waterlooville
Hampshire
PO8 8RT

PROJECT
Mr.Patrick's Dwelling

DRAWN BY
JB | —

DESCRIPTION
First Floor Plans

ISSUE
24/11/2024
RE-ISSUE
MM.DD.YY

A0.5

VISUAL SCALE @ A3

When inspecting the first floor bathroom the wall on this floor separating the bathroom and the stairs is 50mm of breeze block.

