
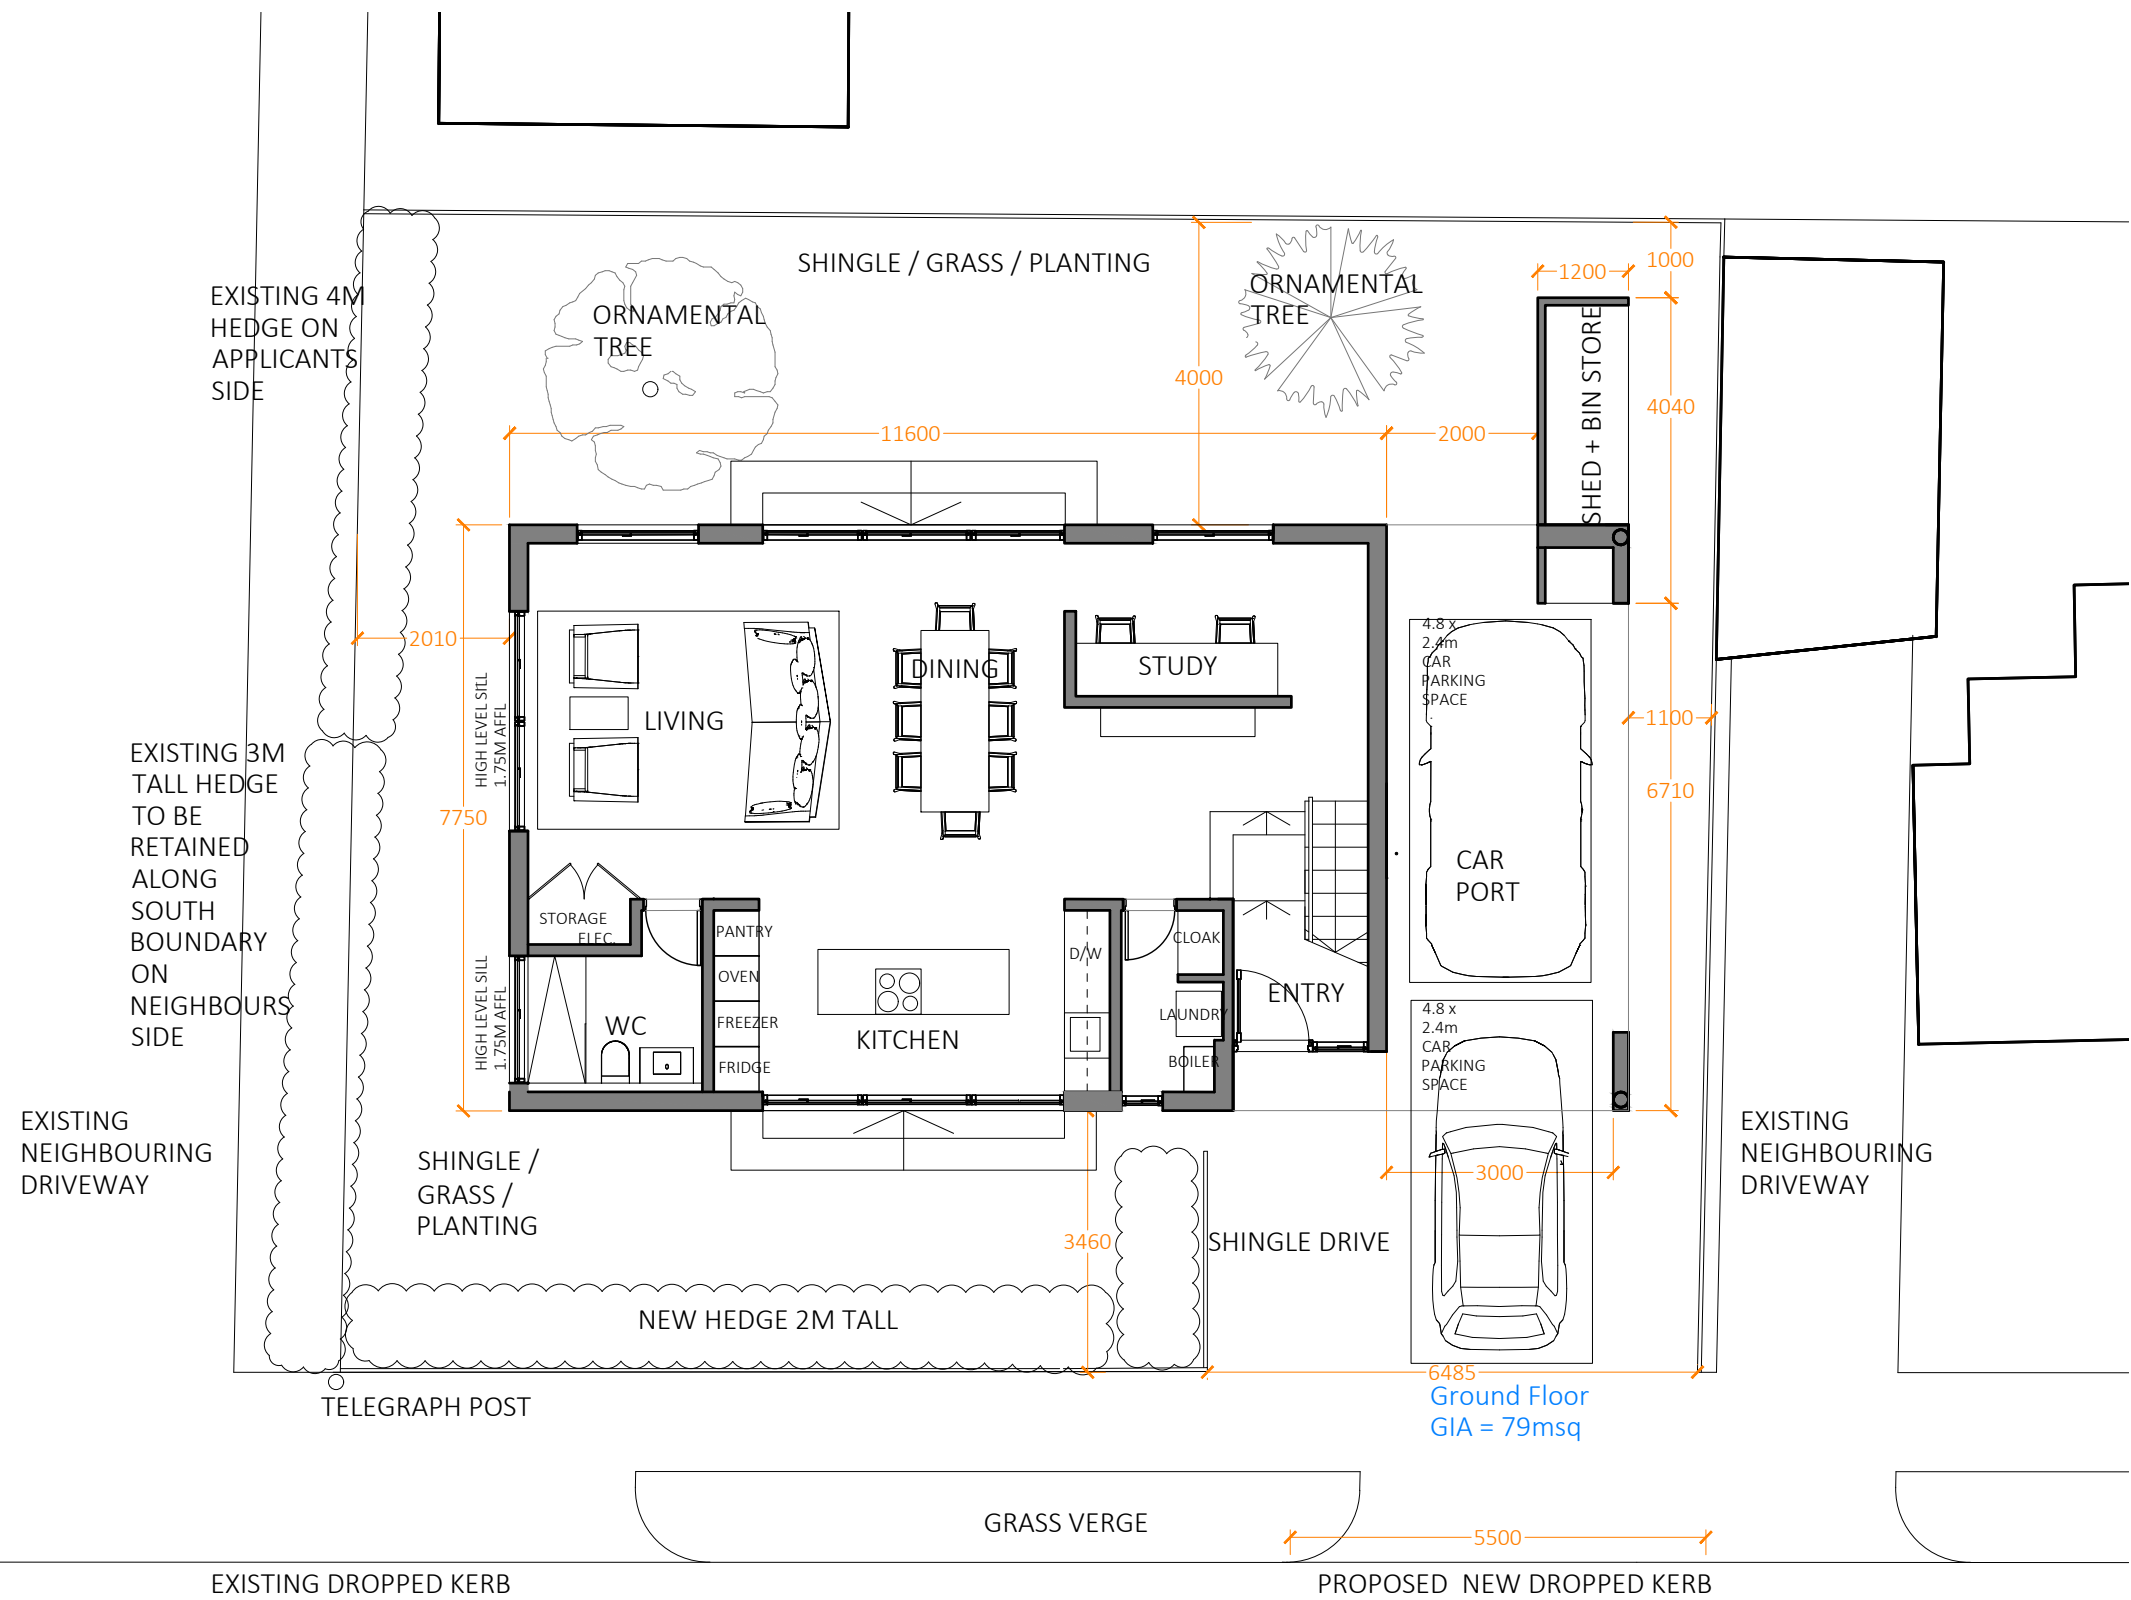
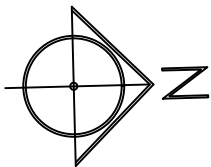


Existing Approved Site Plan

 

REV: A 26/01/2021 Kerb information added
REV: B 31/03/2022 Additional Application

PLANNING

RS

ARCHITECTURE

CLIENT:

PROJECT:
3 Nutbourne

TITLE:
Existing Site Plan

DRAWING NUMBER : 003.B

Scale : 1:100 @ A3

DATE: 31/03/2022

DRAWN BY: AS APPROVED BY: RS

194 Southwood Road, Hayling Island,
Hampshire, PO11 9QL

07887933281
rob@rs-architecture.co.uk
www.rs-architecture.co.uk