
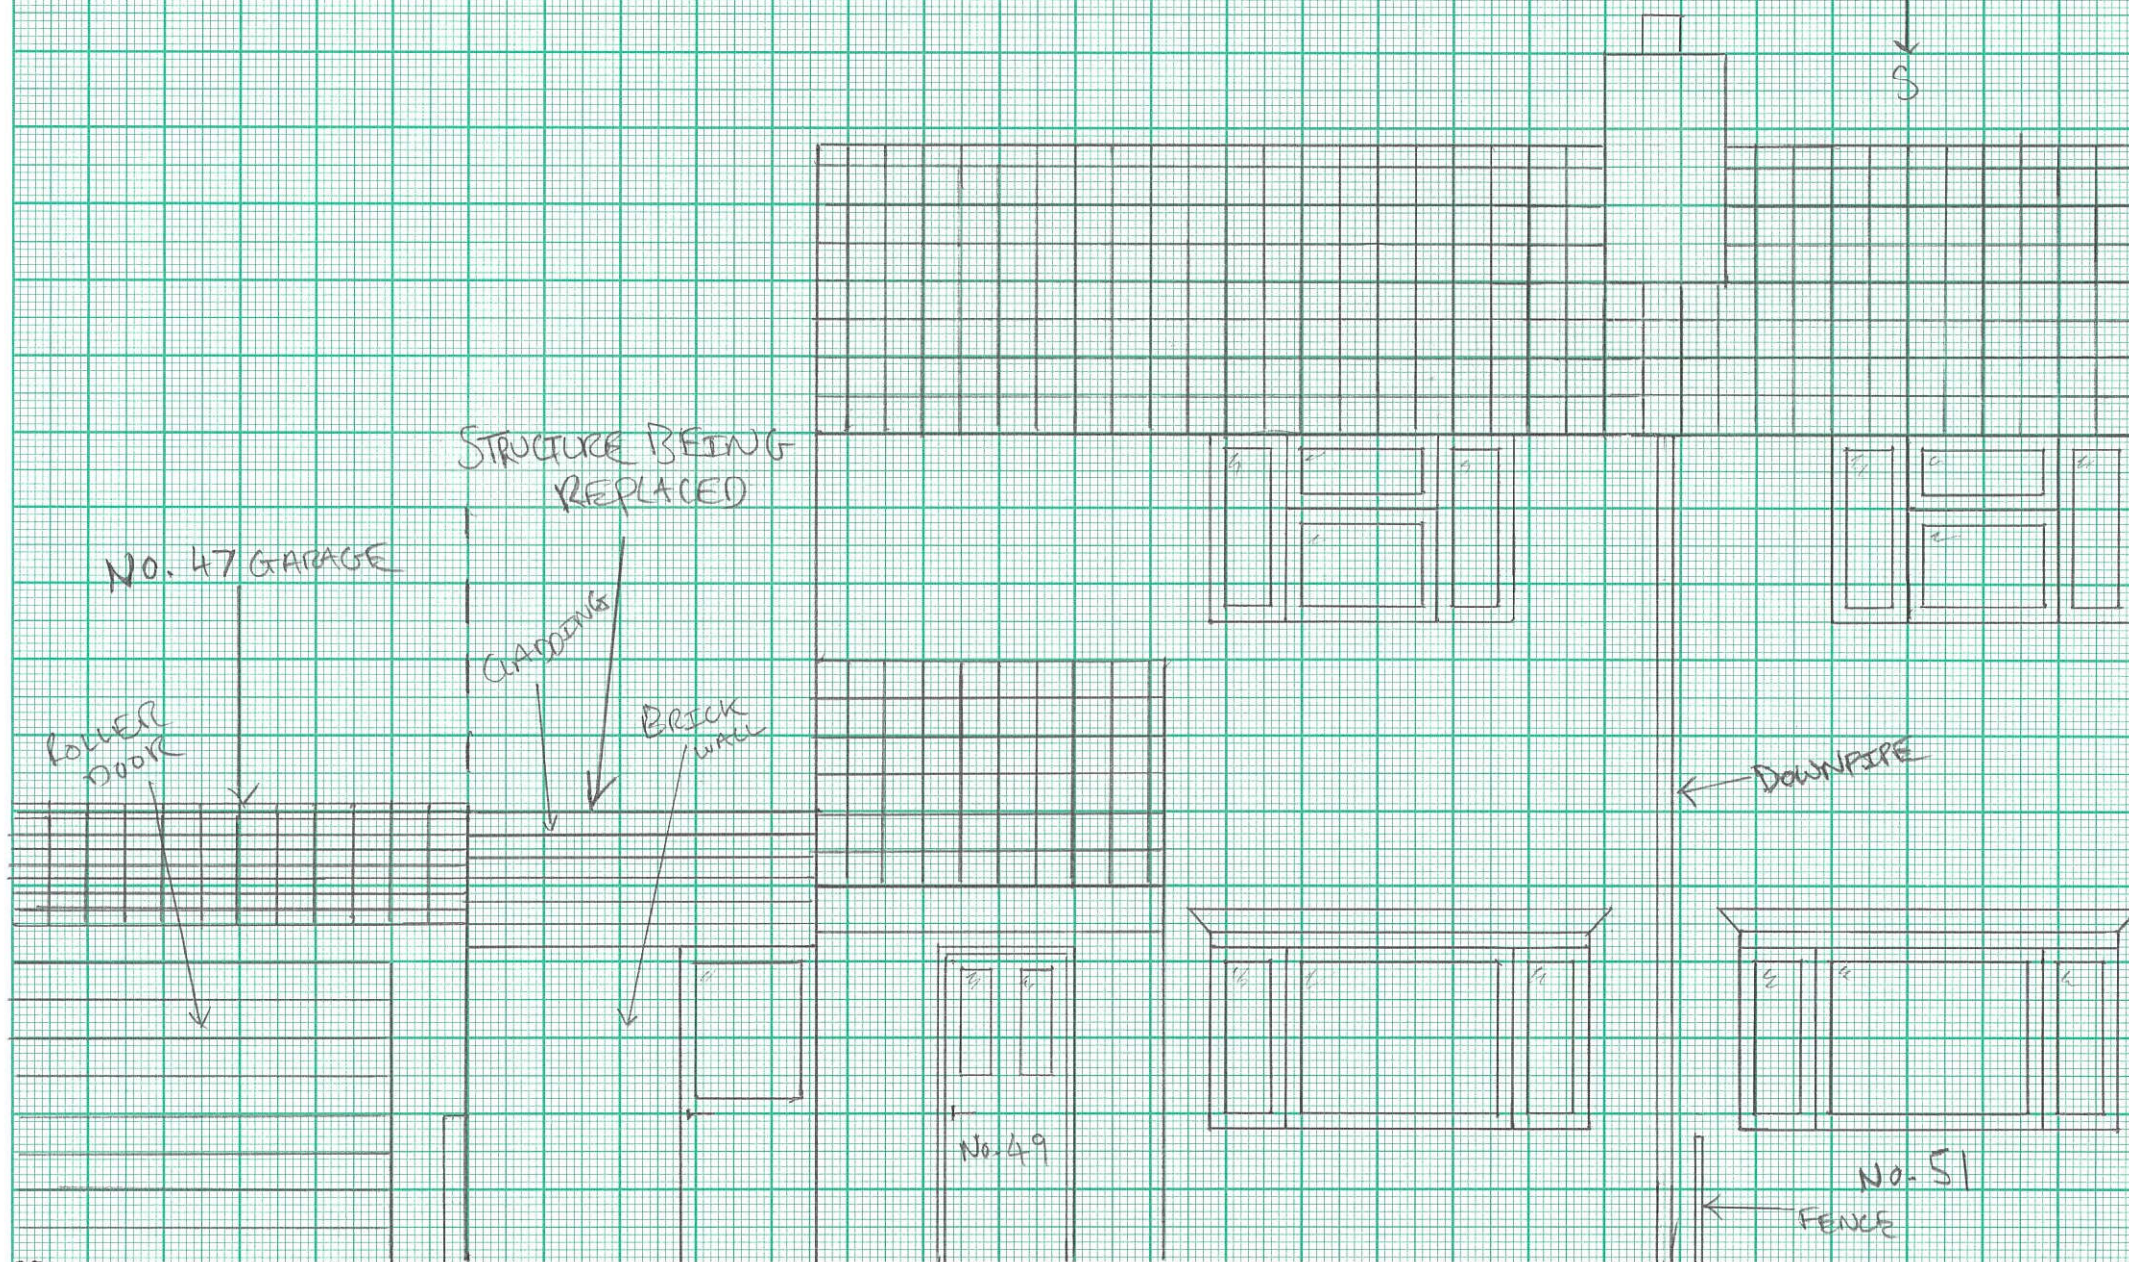


EXISTING FRONT ELEVATION (LOOKING NORTH)

SCALE 1:50

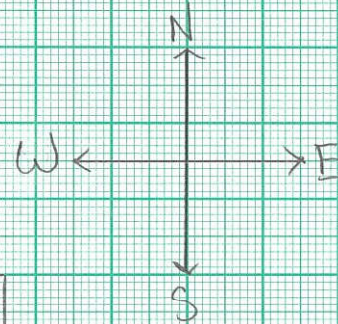

EXISTING REAR ELEVATION (LOOKING SOUTH)

SCALE 1:50

