


NOTES:


Dimensions to be checked on site before commencing work. Any discrepancies shall be reported to the architect immediately.

Do not scale from these drawings except for planning purposes. Use figured dimensions only.



Where applicable this drawing is to be read in conjunction with other consultants' drawings.

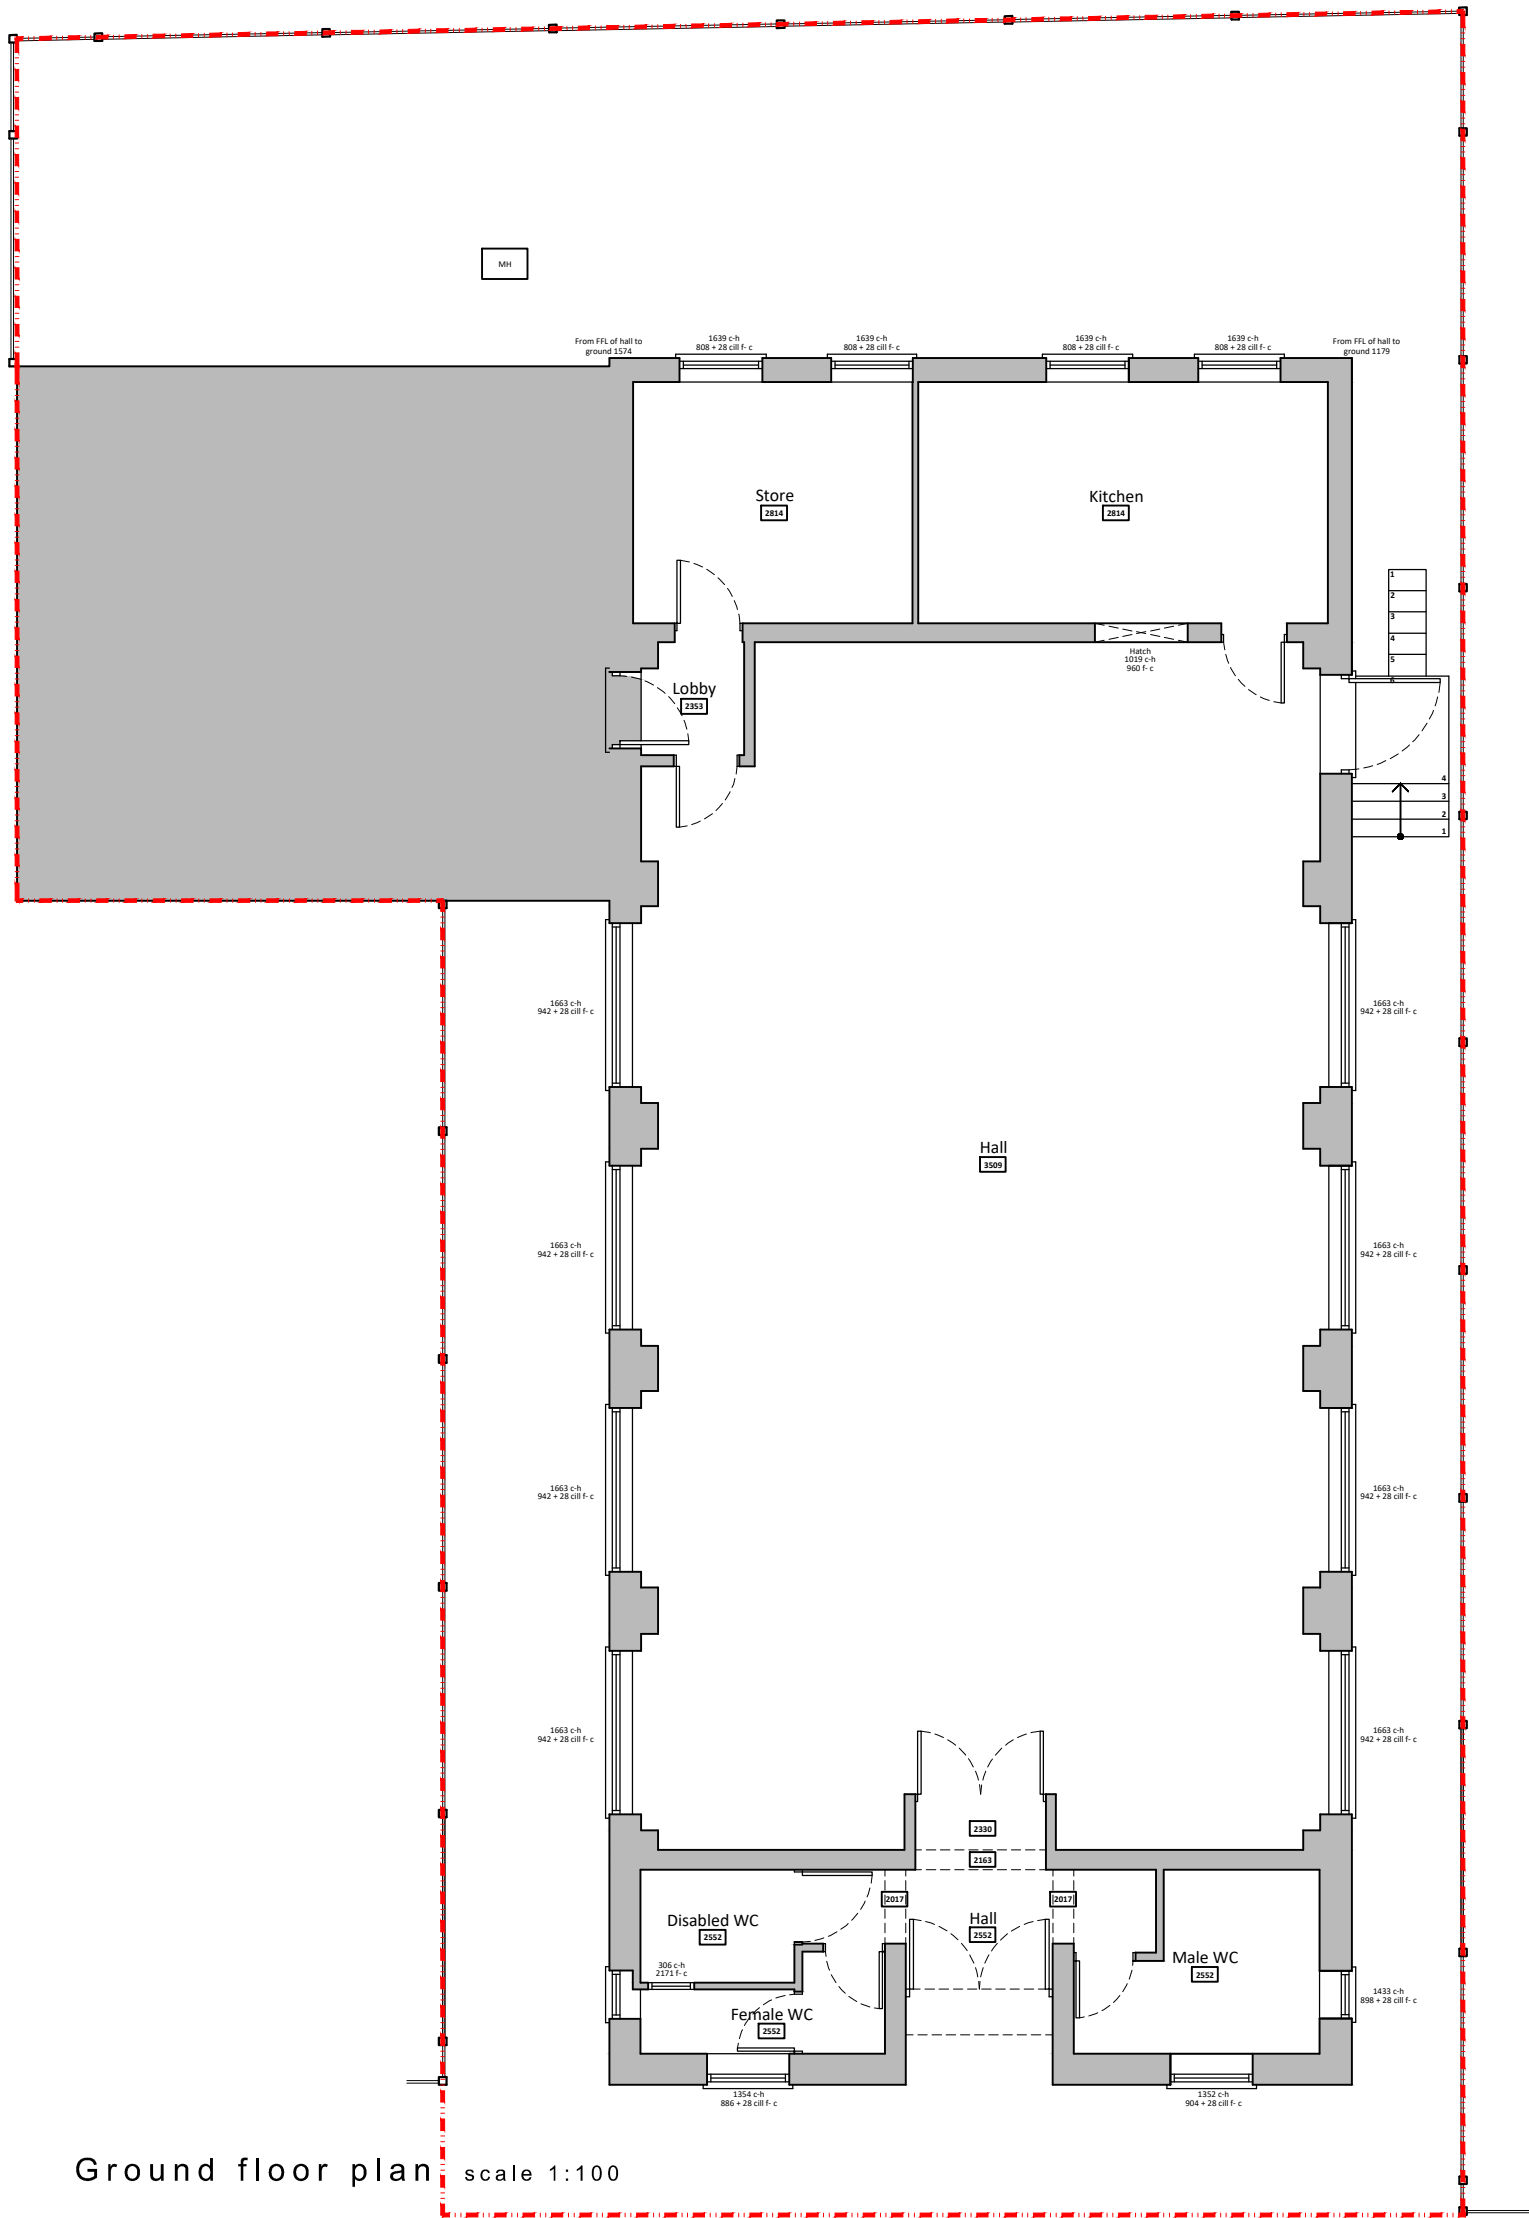

Ground floor plan scale 1:100

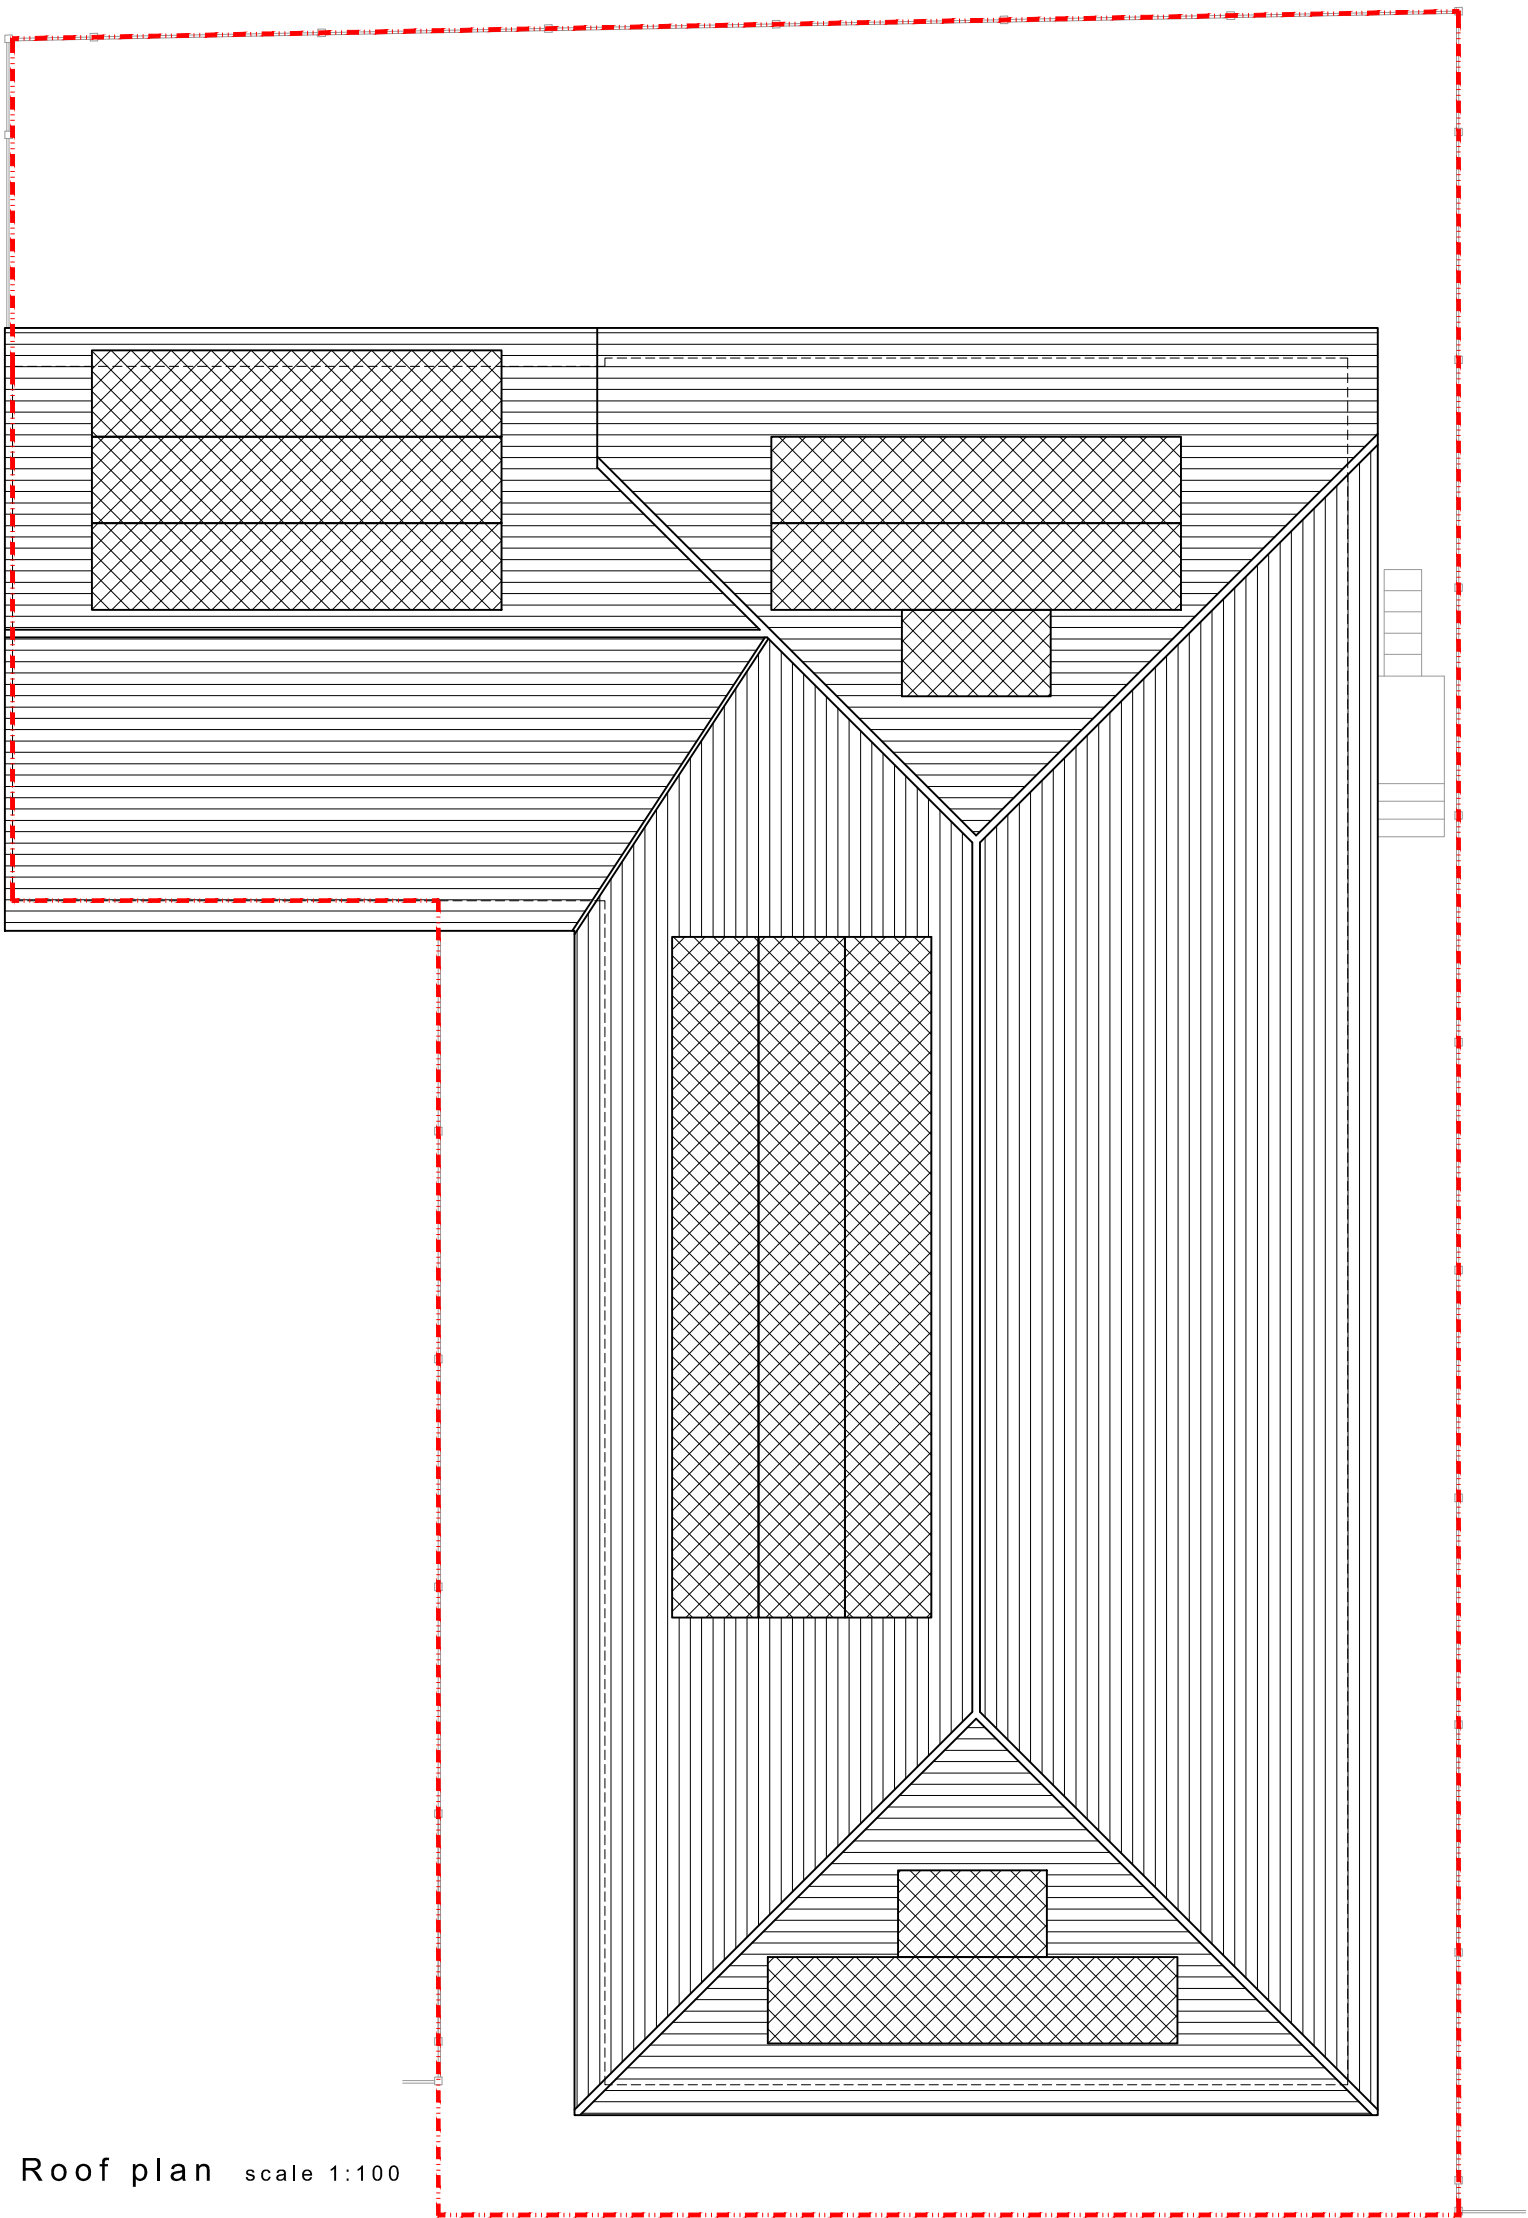

Roof plan scale 1:100

 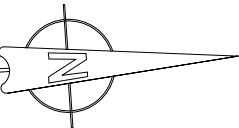

For ST JAMES PARISH HALL	Title EXISTING PLANS				Office Tel: 01243 933732
Project PROPOSED ALTERATIONS AT ST JAMES PARISH HALL, 20 CHURCH PATH, EMSWORTH PO10 7DP	Date MAY 24	Drawn SR	Scale as noted @ A2	Checked .	Email: admin@jb-architecturedesign.com
	Job Number PL07/24	Drawing Number 02	Revision .		Web: www.jb-architecturedesign.com

