

Levels

The construction area is level hence no level survey has been provided

Flood Risk

This site does fall in a high flood risk area however no increased occupancy is created by the proposal and the additional floor nature of the proposal substantially improves flood protection by the creation of refuge areas at second and third floor levels

Tree Survey


This proposal has no impact on trees

Parking Provision

This site will retain 4 external parking spaces plus two garage spaces

Boundary Treatment

The boundaries are made up of approximately 1.1 m and 1.8m walls which will be unchanged

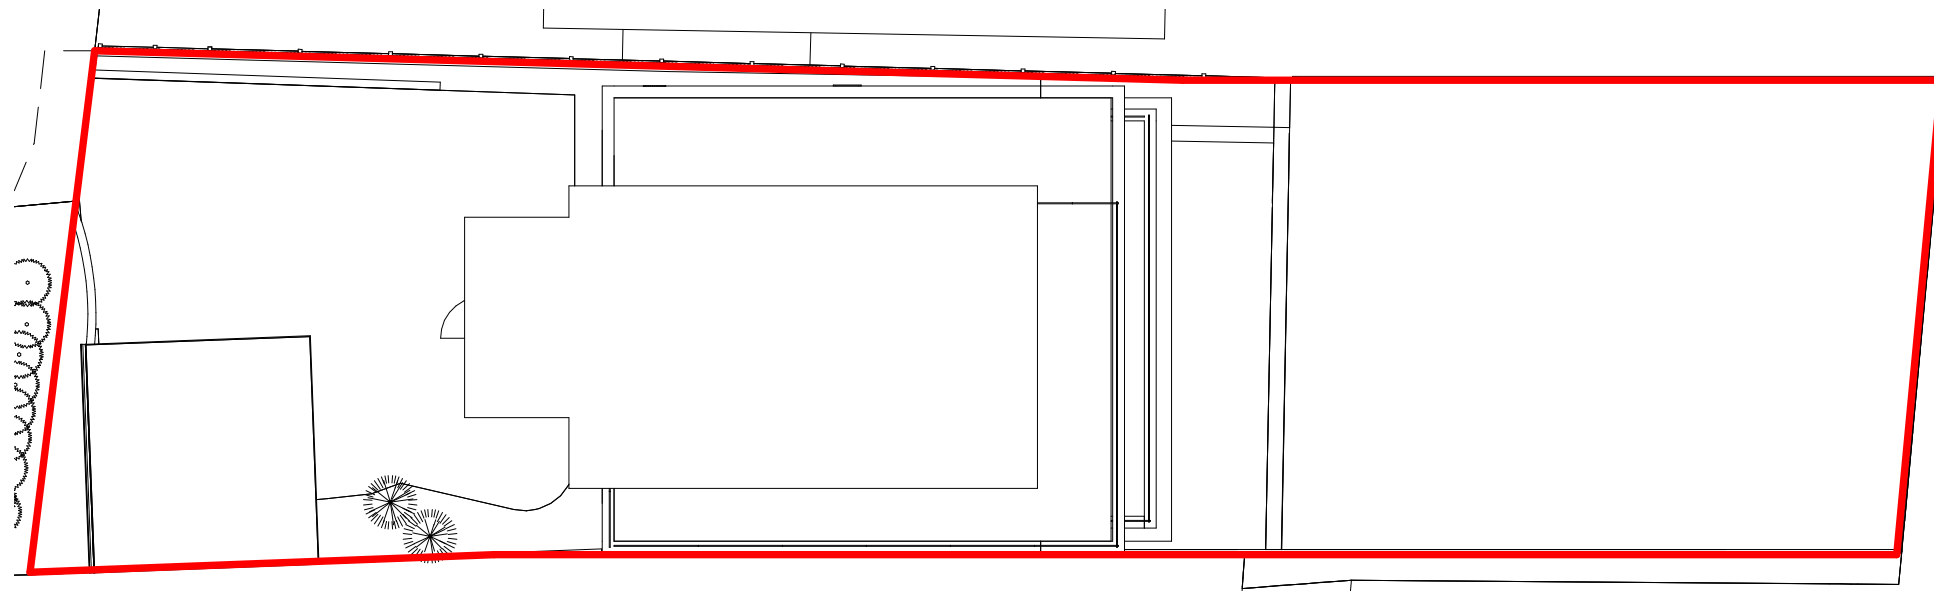

2 Site Plan
1 : 200

0 1 2 3 4 5 10 Metres
1 / 200 scale bar



1 Location Plan
1 : 1250

This map was purchased from
emapsite.com on 10.1.2022 and is subject
to the following © Crown copyright and
database rights
Ordnance Survey 0100031673



**IJ Murray
Associates Ltd**



CIAT
REGISTERED PRACTICE

www.ijma.co.uk

I J Murray Associates
Ltd
200 Seafront
Hayling Island
Hampshire
PO11 9HR
Phone 07779 246915

These drawings are for planning and building regulation
purposes only and are not for construction. All dimensions
should be checked on site before work commences

These drawings are the
property of IJ Murray
Associates Ltd and should
not be reproduced or used
in any way without the
permission of a Director of
IJ Murray Associates Ltd

Mr Nick Ferguson
2 Bembridge Dve HI
Proposed V7

Site and Location Plan

Project number	Project Number	A111	
Date	Issue Date		
Drawn by	Author		
Paper size	A3 (Print 100% no borders)	Scale	As indicated