

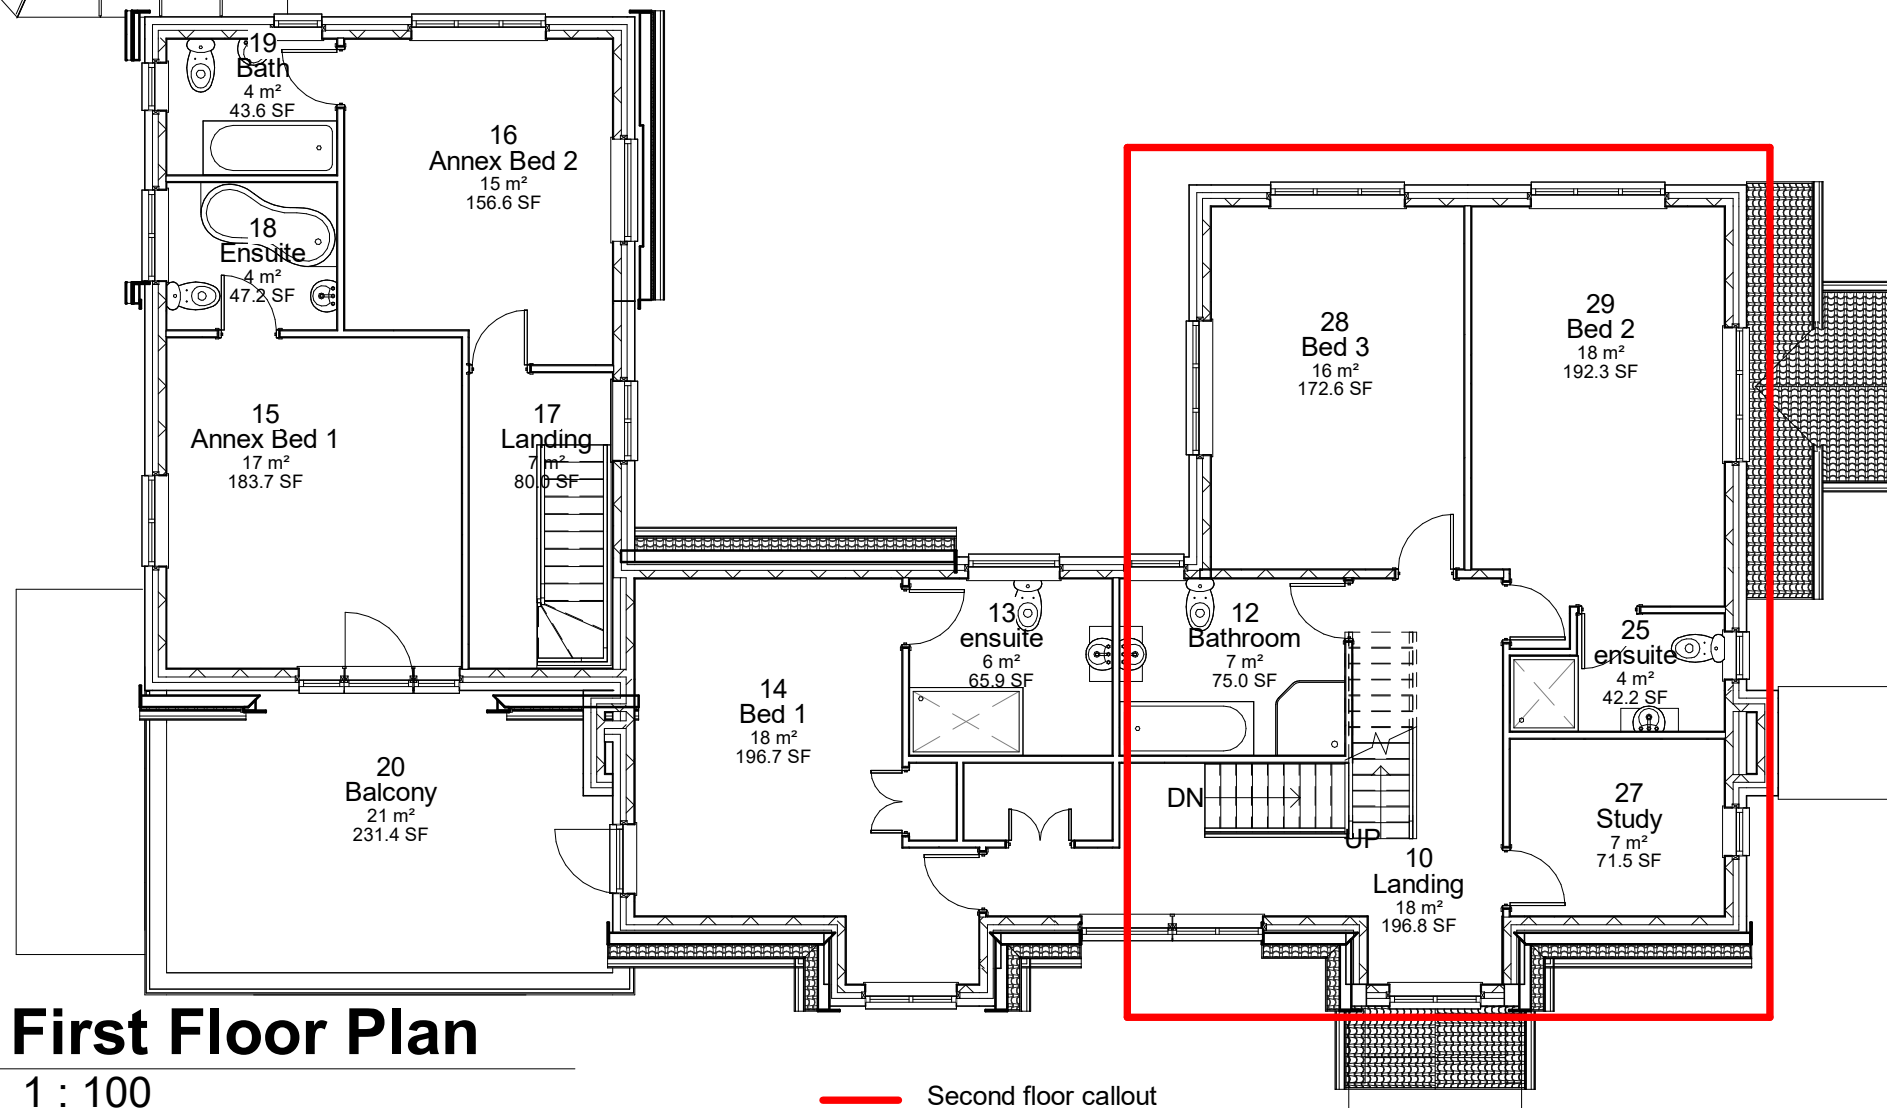
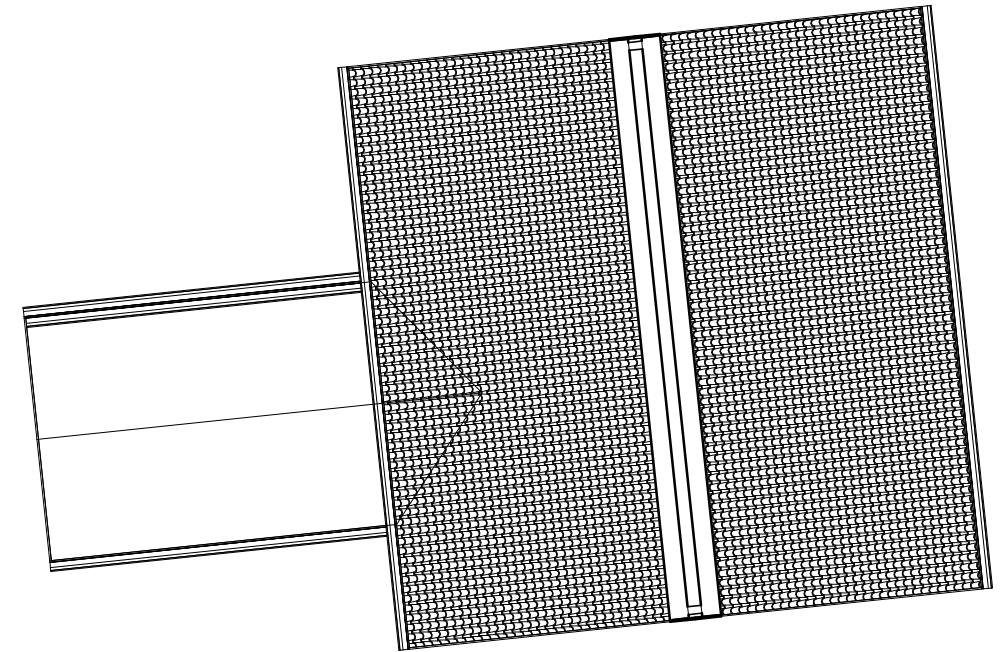


VISUAL SCALE 1:100 @ A3

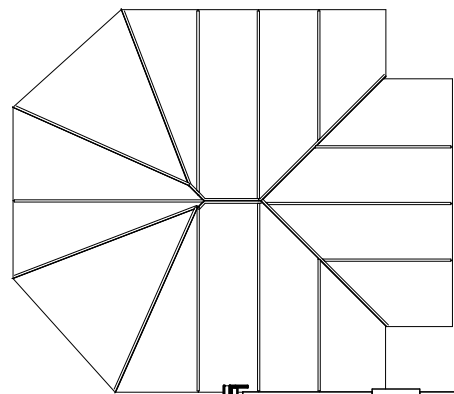

1 First Floor Plan
1 : 100

Second floor callout

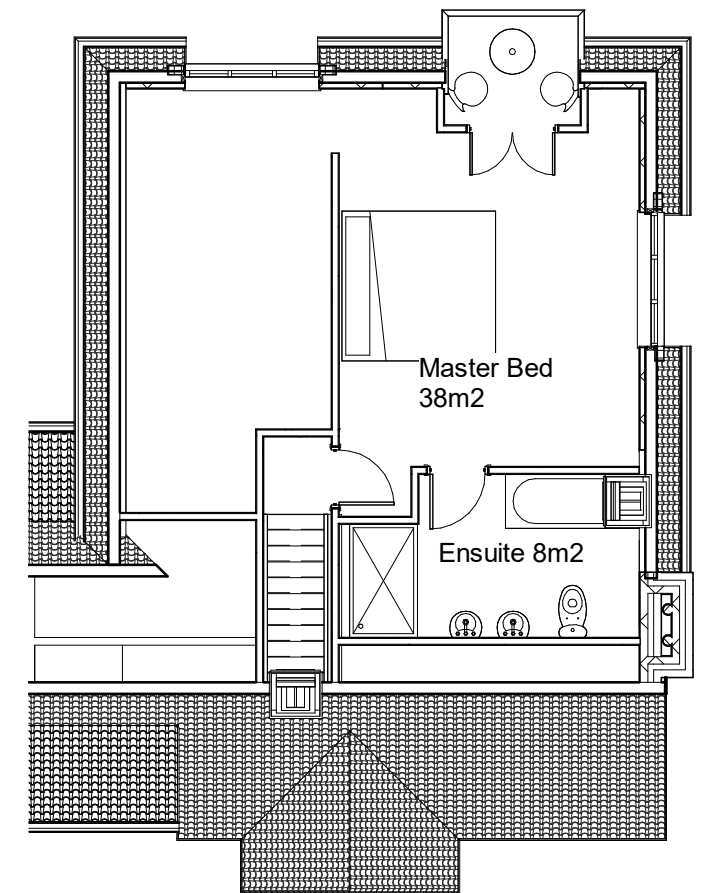

2 Second floor plan
1 : 100