



Proposed Elevations

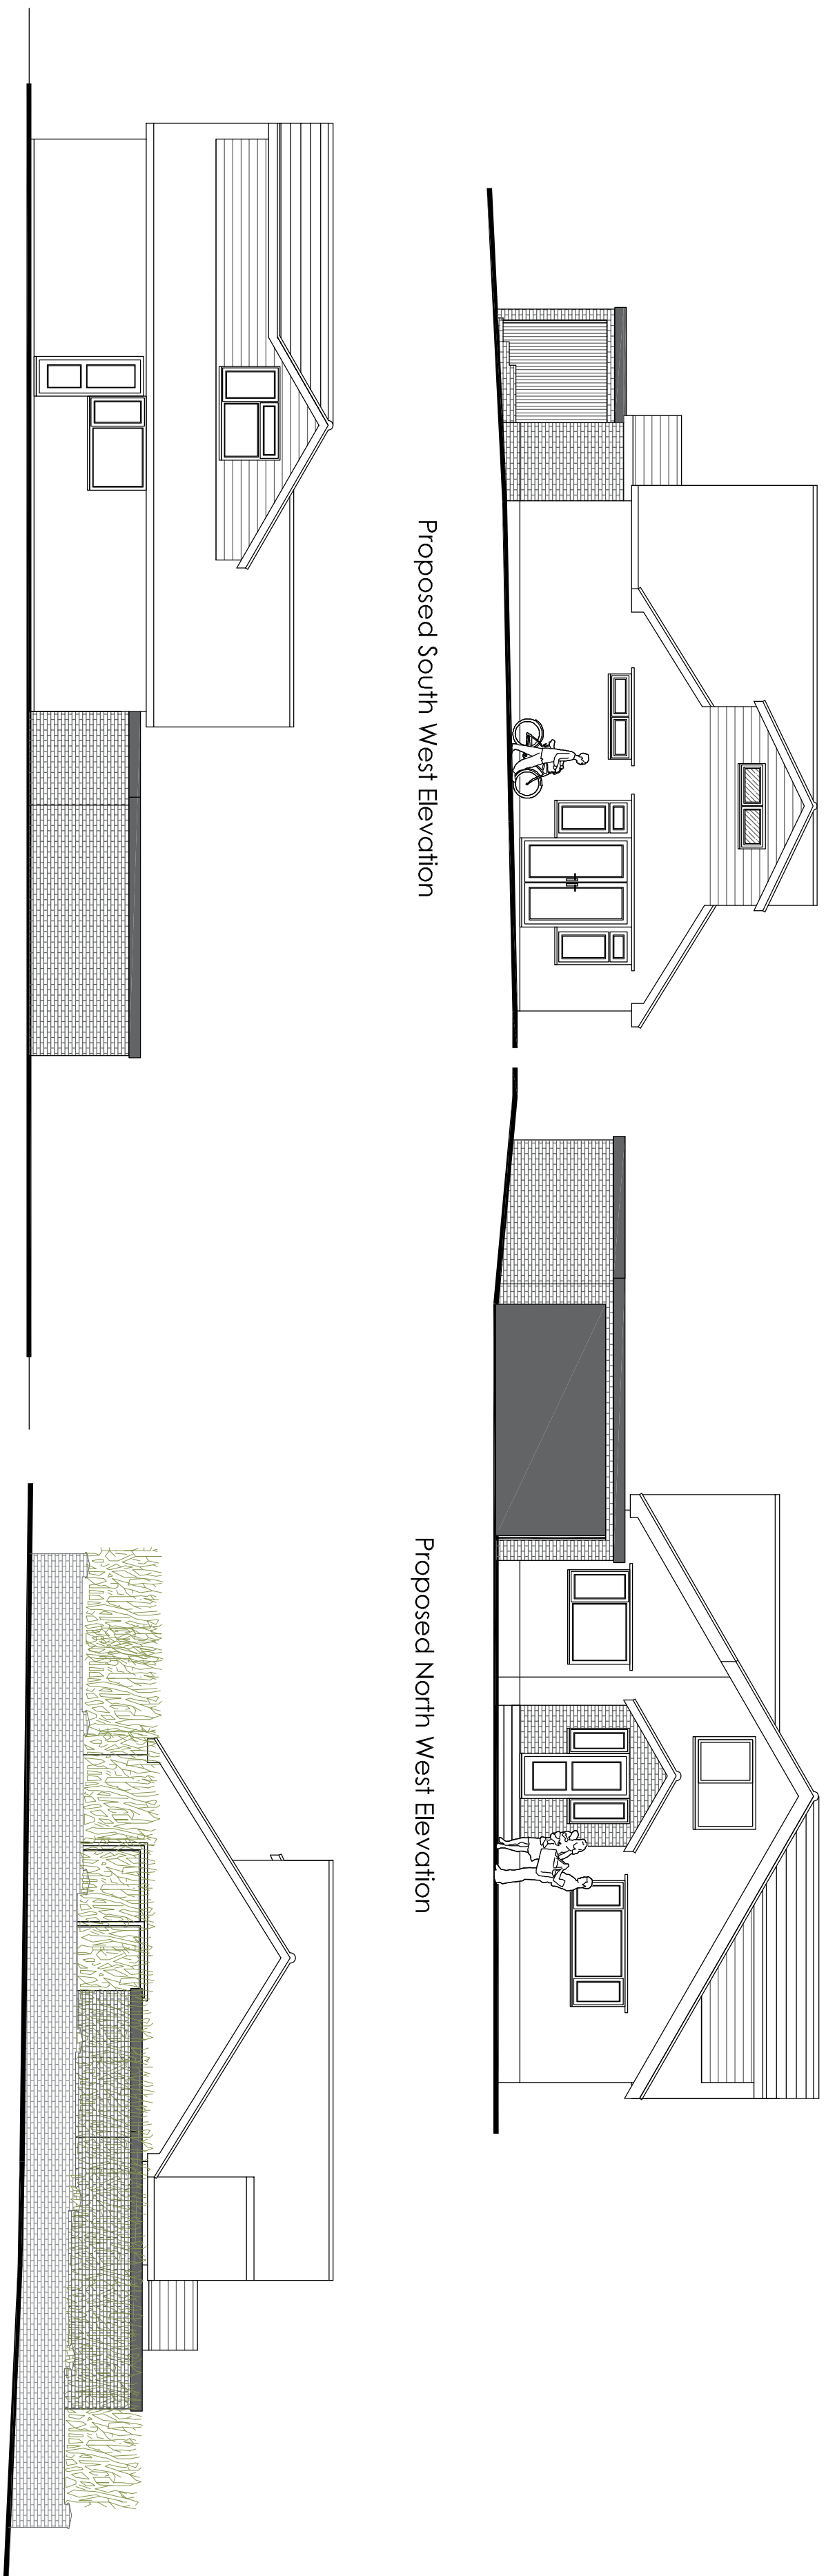


Proposed South East Elevation

Proposed North East Elevation


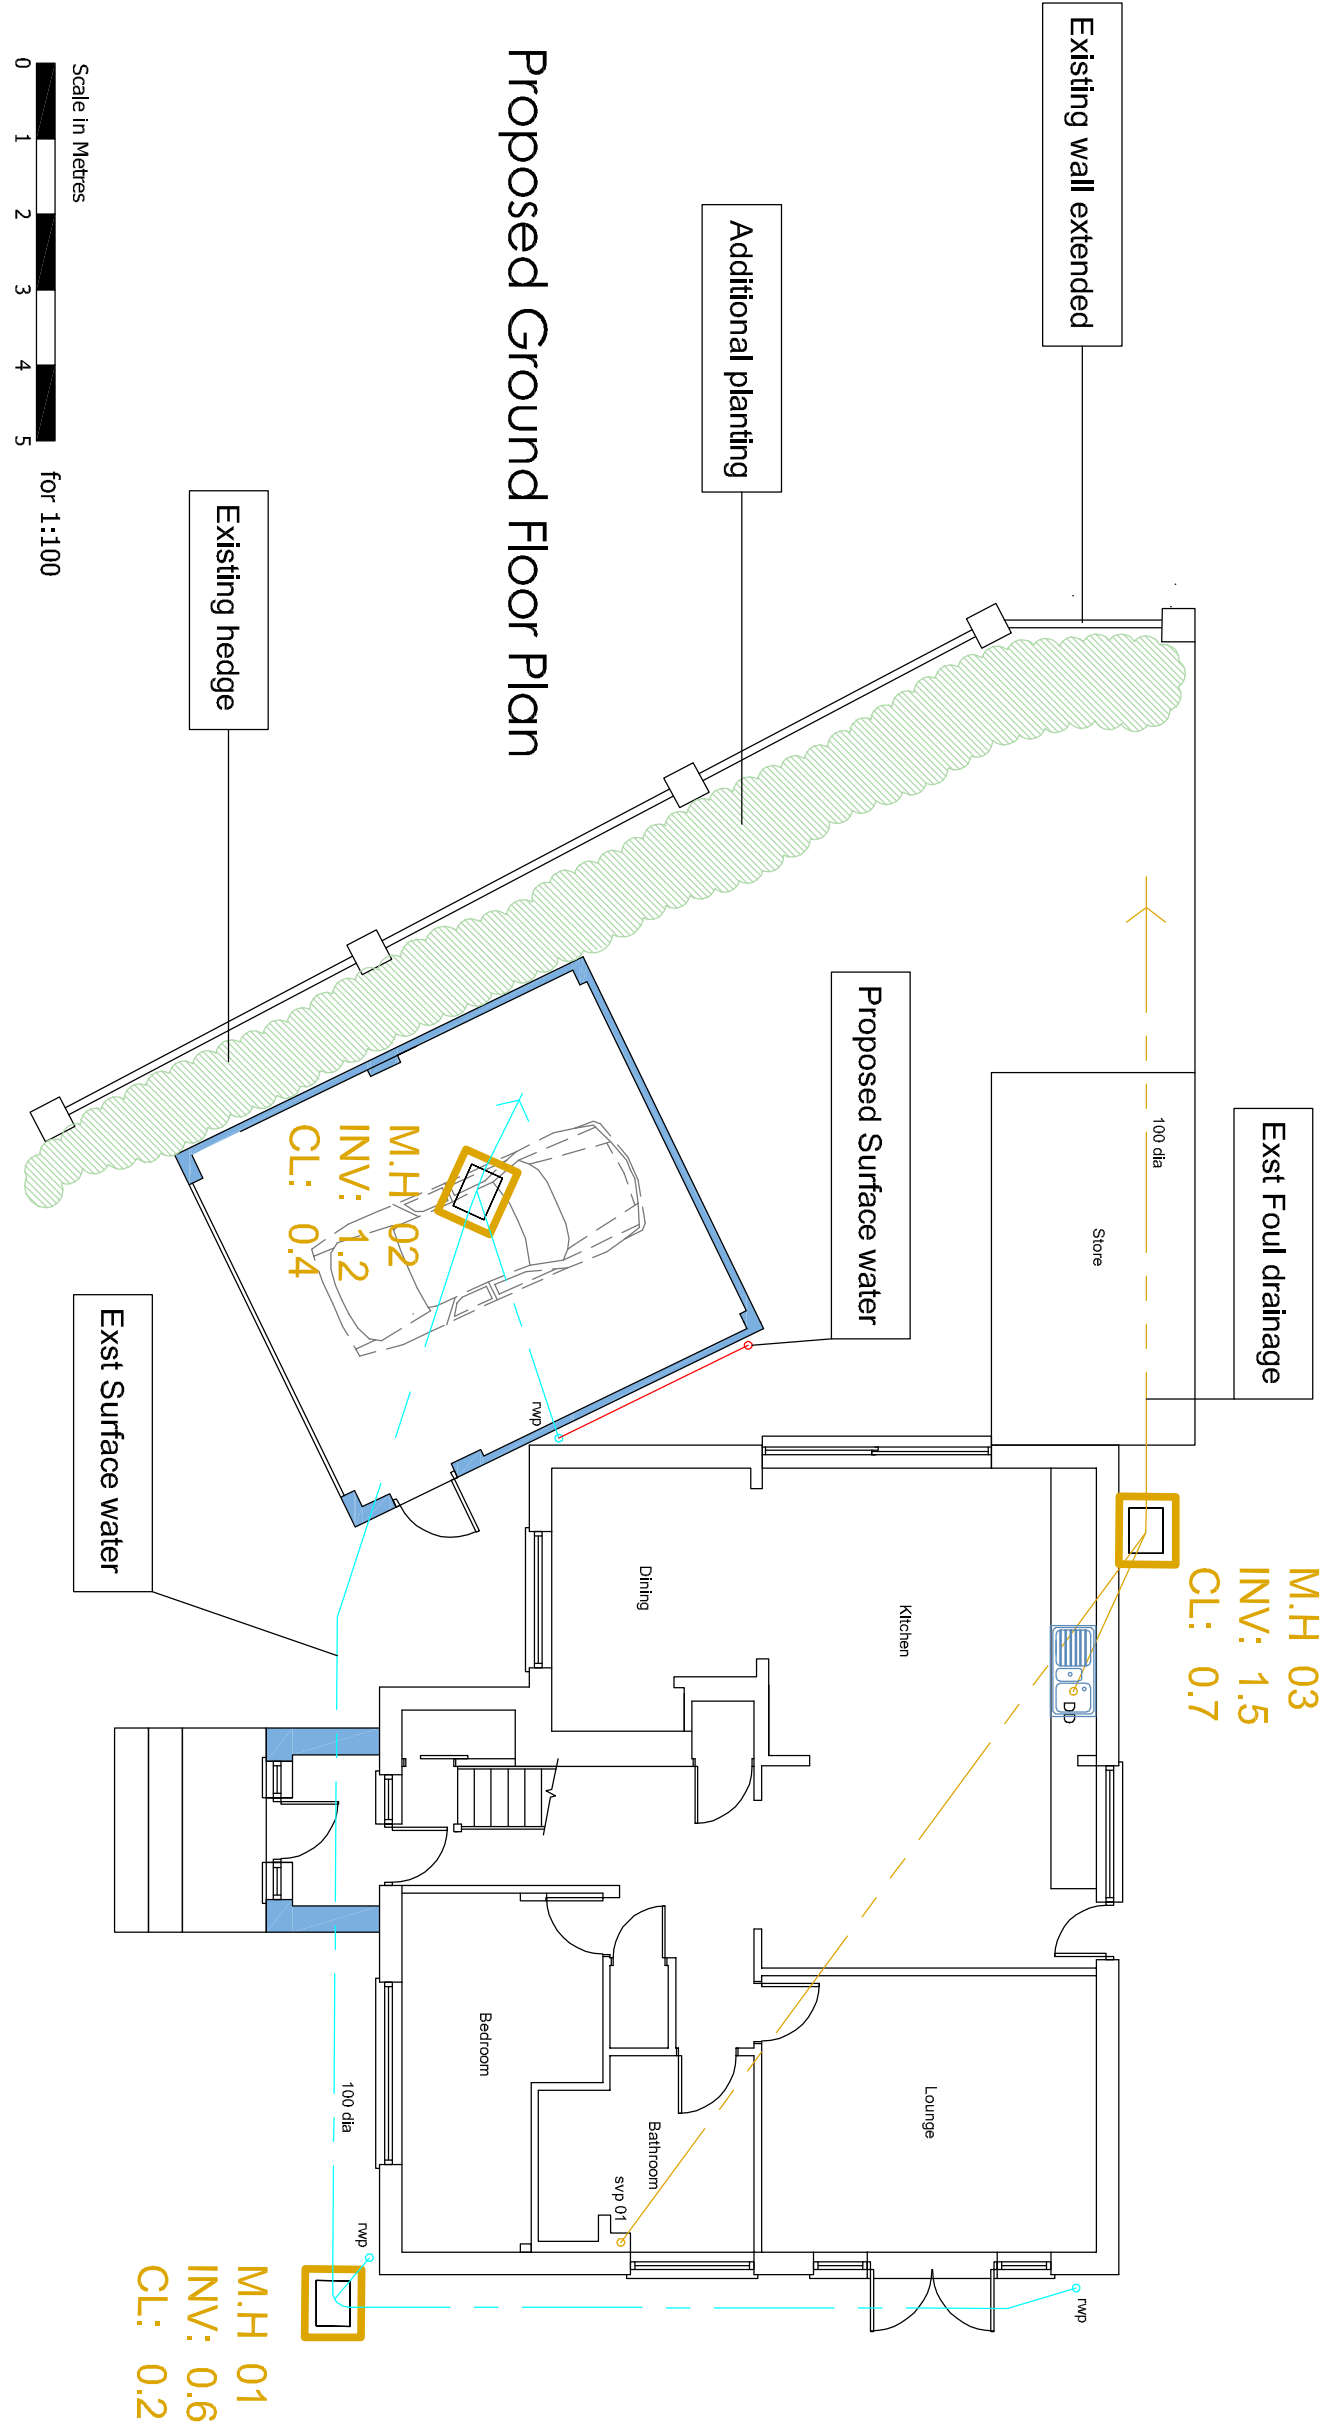


Proposed Ground Floor Plan

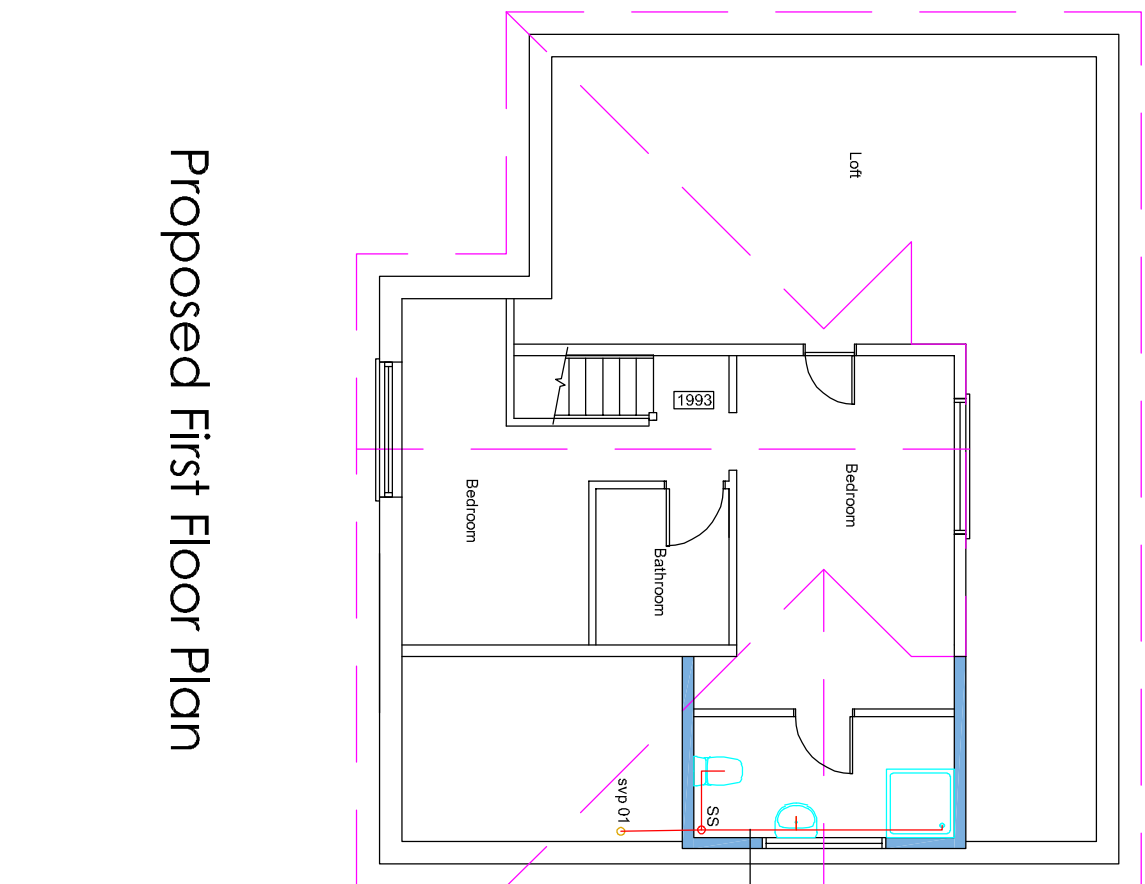


Proposed First Floor Plan

Proposed Garage Elevations

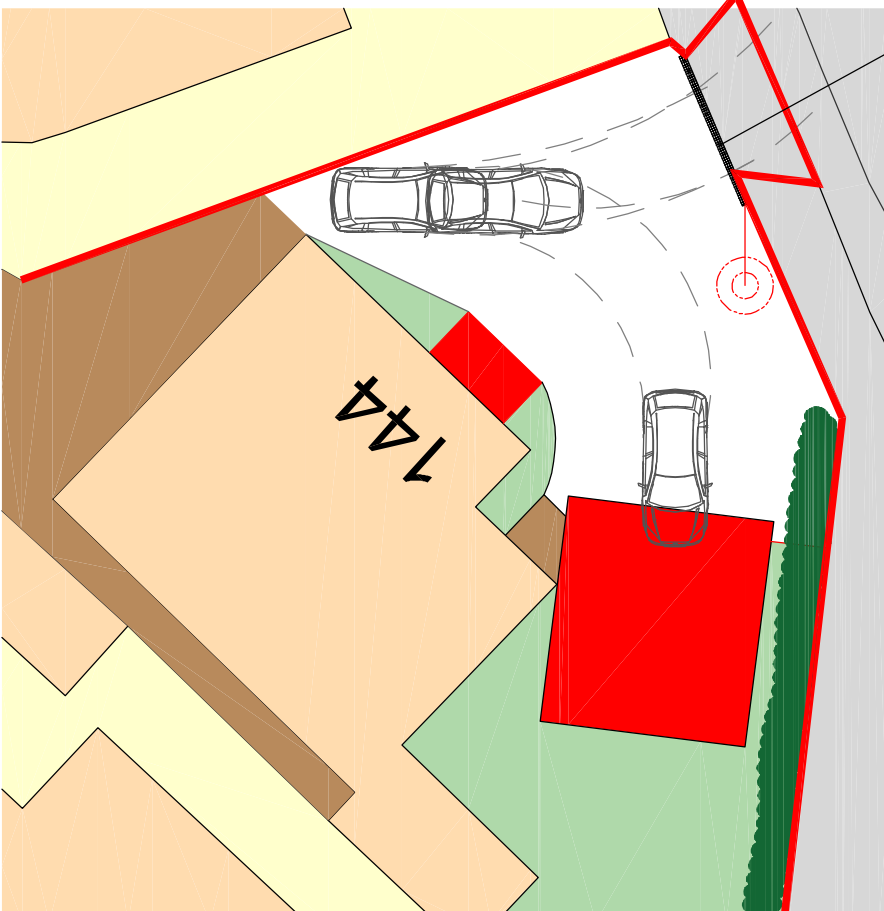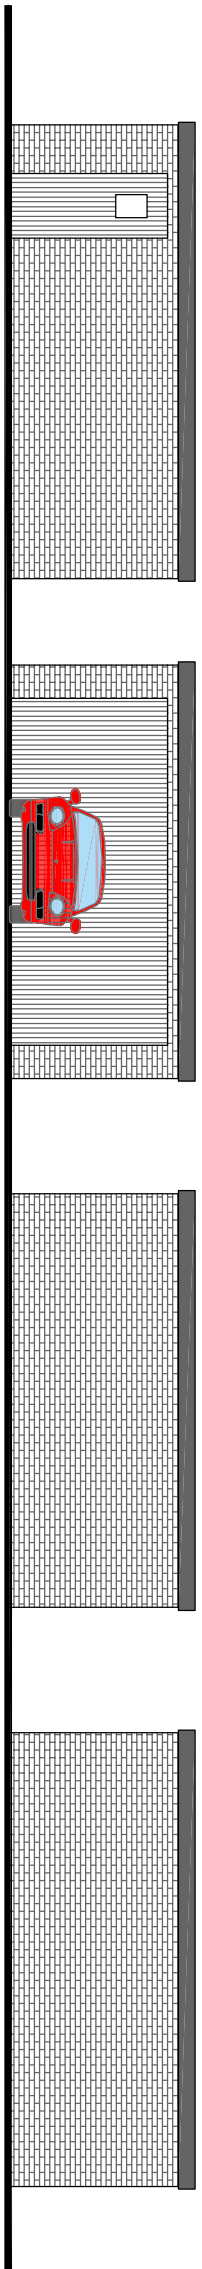

Ordnance Survey, (c) Crown Copyright 2024.
All rights reserved. Licence number 100022432

 

- SS Stub stack with AAV
- RWP Rain water pipe
- DD Direct connection
- SVP Soil vent pipe


Existing Foul drainage

Existing Surface water drainage

Proposed Surface water and foul drainage

Revision	Description	Date	Drawn
004	Planning amendments - drainage	Oct 24	CRF
003	Planning amendments	Sep 24	CRF
002	Planning amendments	Aug 24	CRF
001	Planning amendments	Aug 24	CRF

Project:
144 The Dale
Witley
Hampshire

 

Drawing title:

Proposed Detached Garage, Front Porch
And Site Dormer with new access taken
from the Dale

Chris Flint Associates Ltd
CHARTERED SURVEYORS - PROJECT MANAGERS
DEVELOPMENT CONSULTANTS

Drawn By	Date	SHEET SIZE	Approved By	Date
CF	21/04/24	A1		

Drawn By	Date	Scale
CFA	FULL	01 04 1-100

PLANNING

2 Emerald Close Waterlooville, Hants PO7 8NZ
tel: 023 92 43284 fax: 023 93 38554
Email: chrisflintassociates@gmail.com