




FRONT ELEVATION



SIDE ELEVATION



REAR ELEVATION

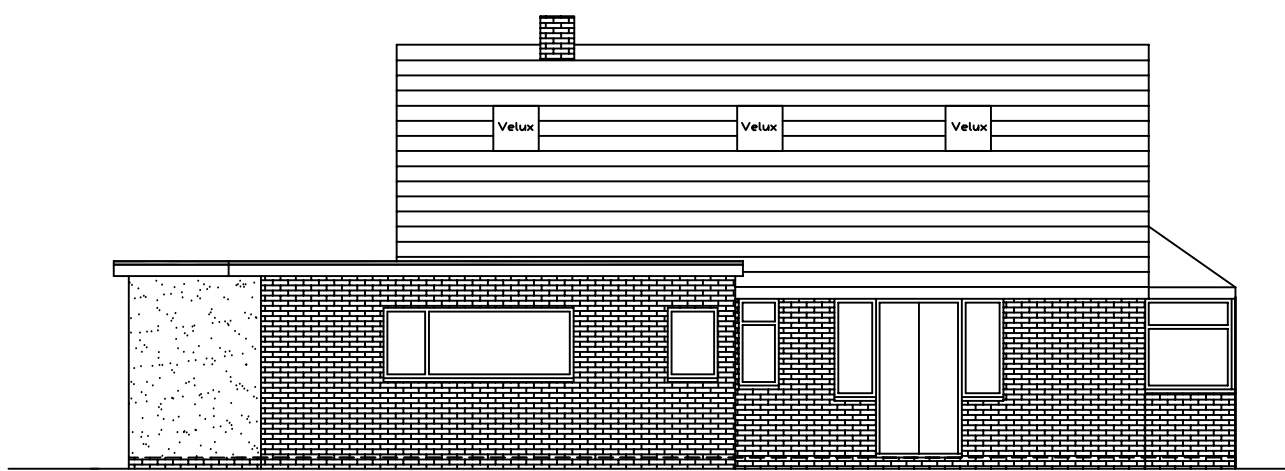

SIDE ELEVATION




EXISTING FRONT ELEVATION




EXISTING AERIAL PHOTO




LOCATION PLAN 1:250

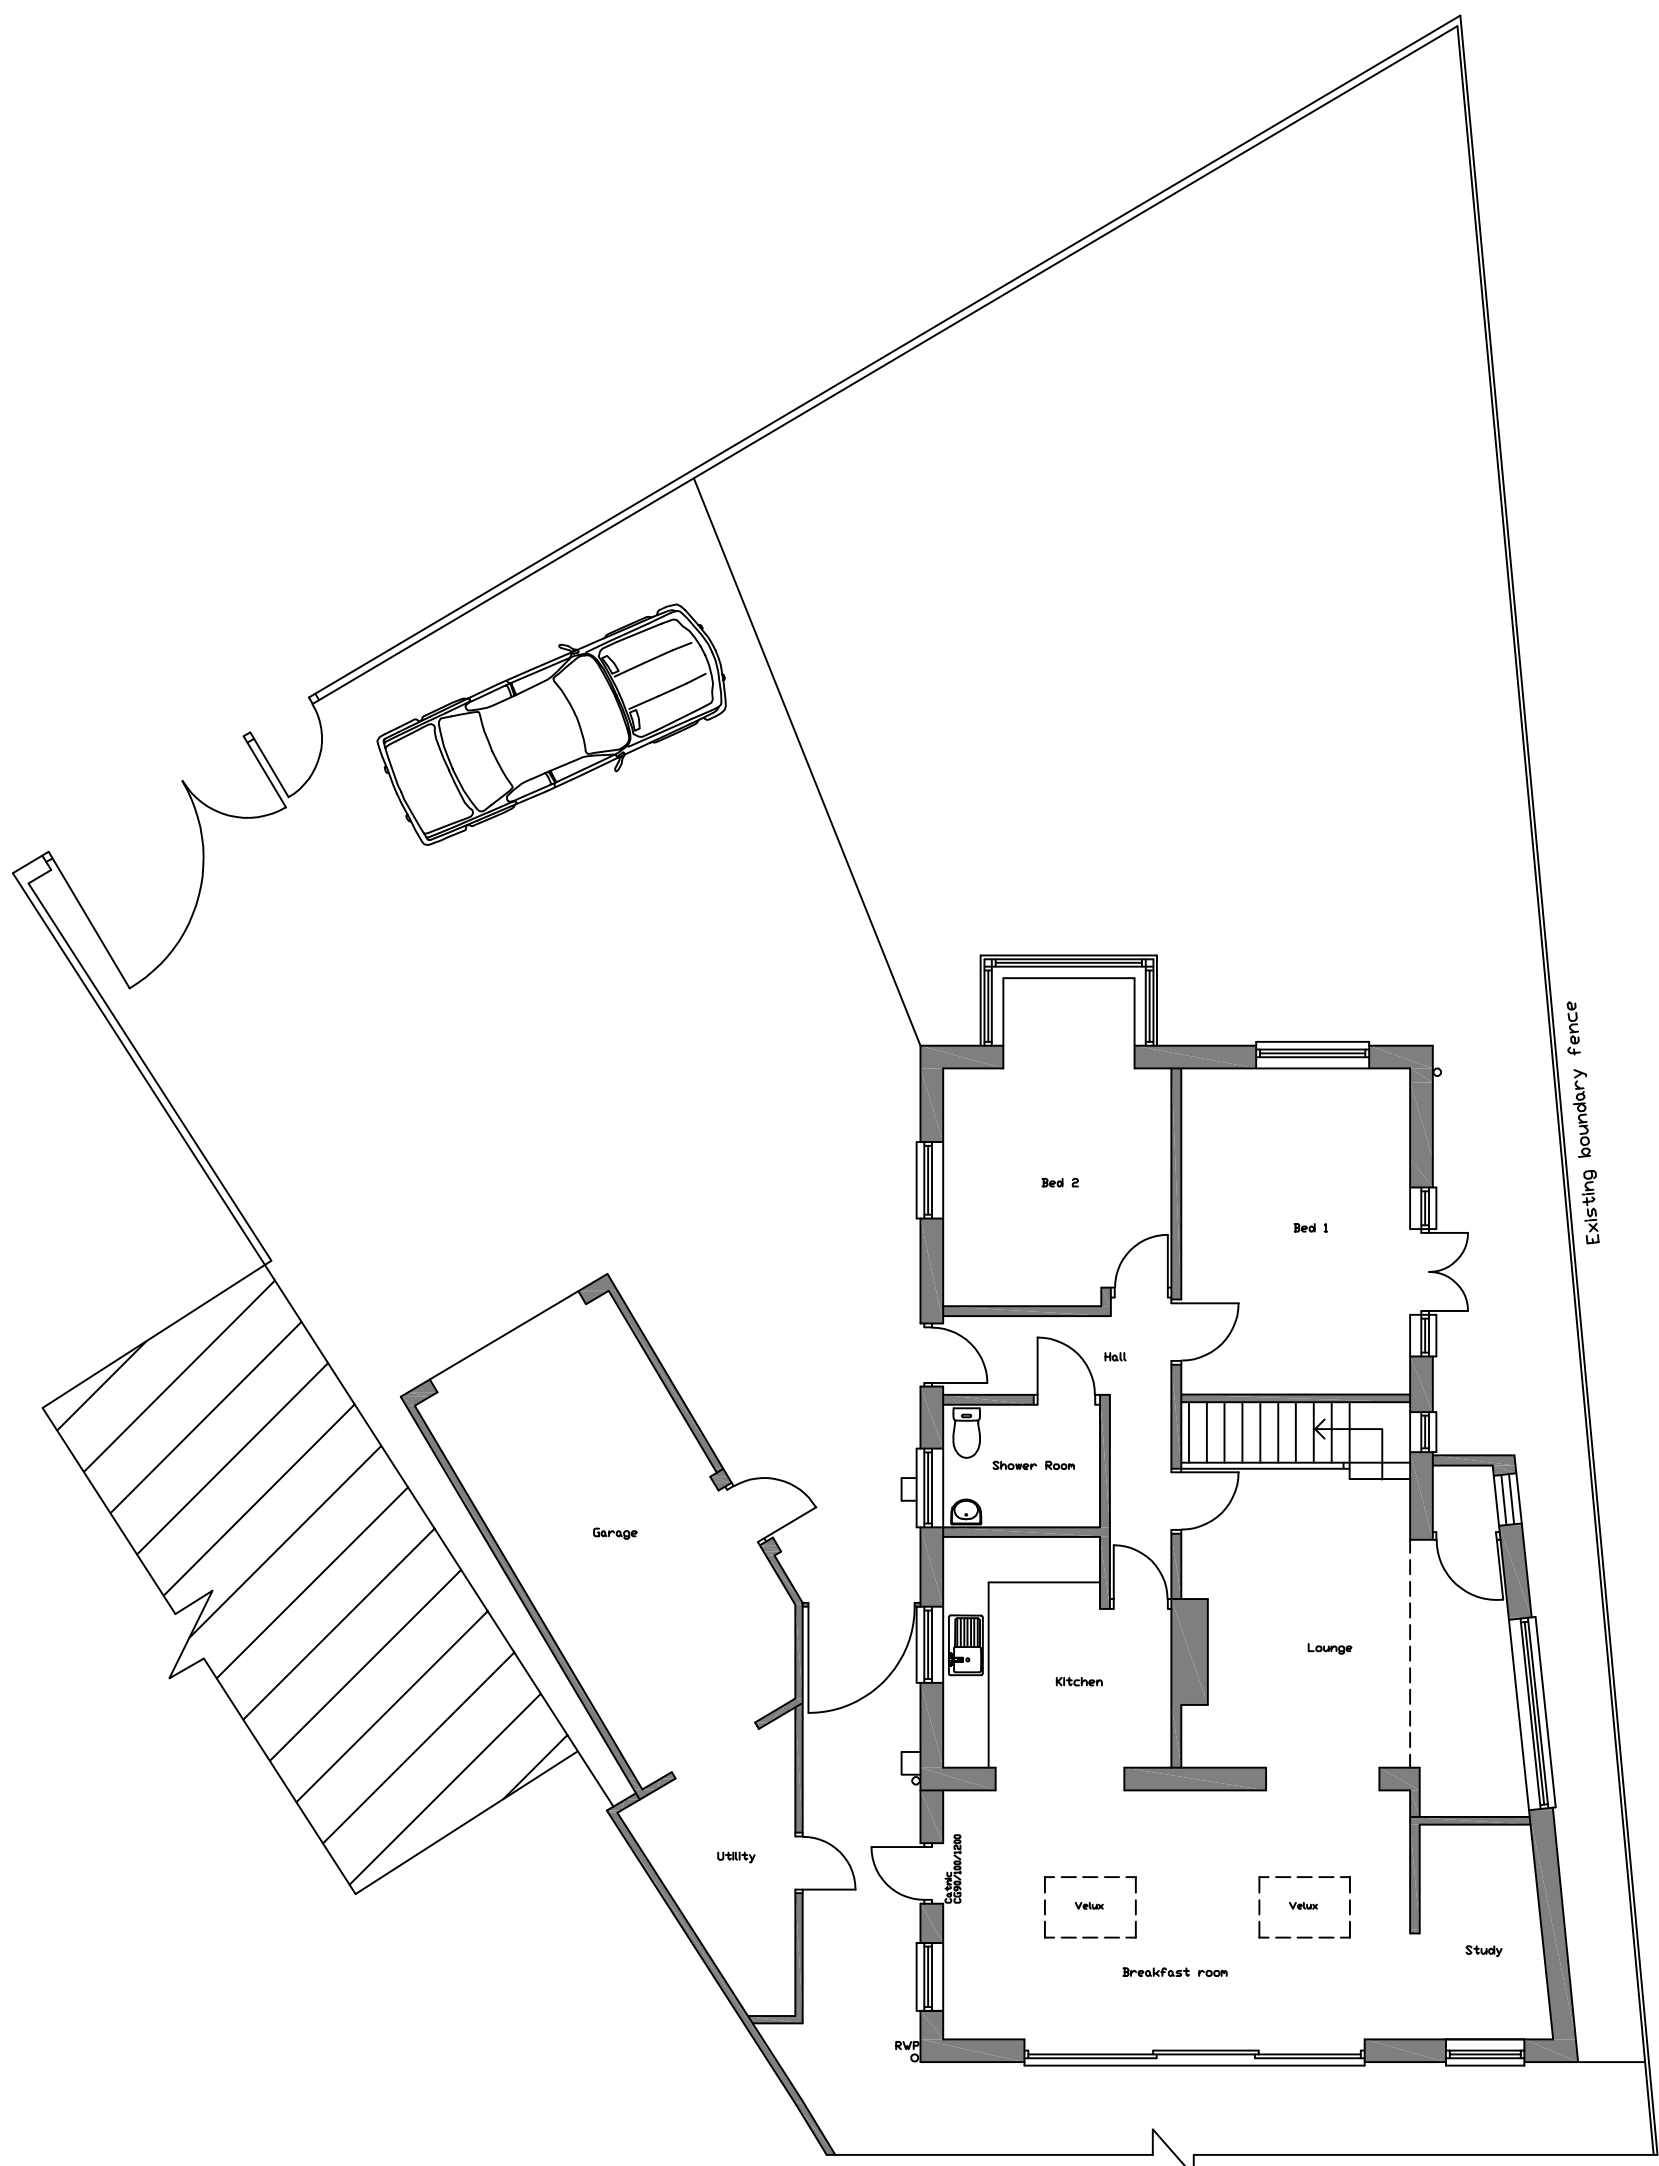


GROUND FLOOR PLAN

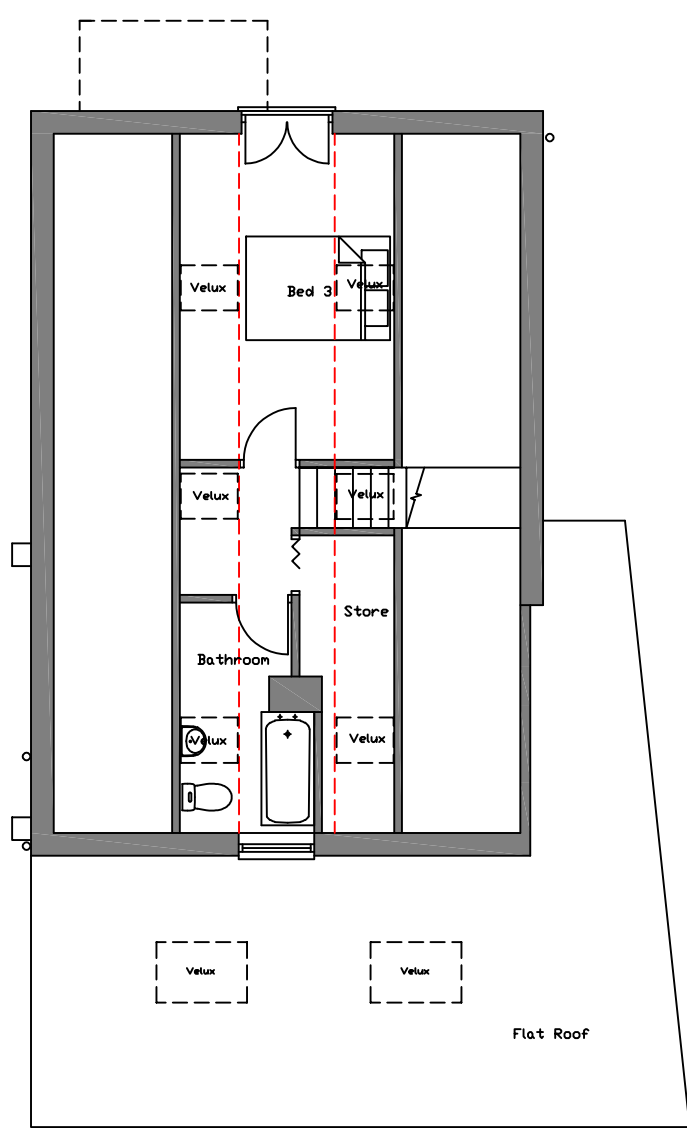


FIRST FLOOR PLAN

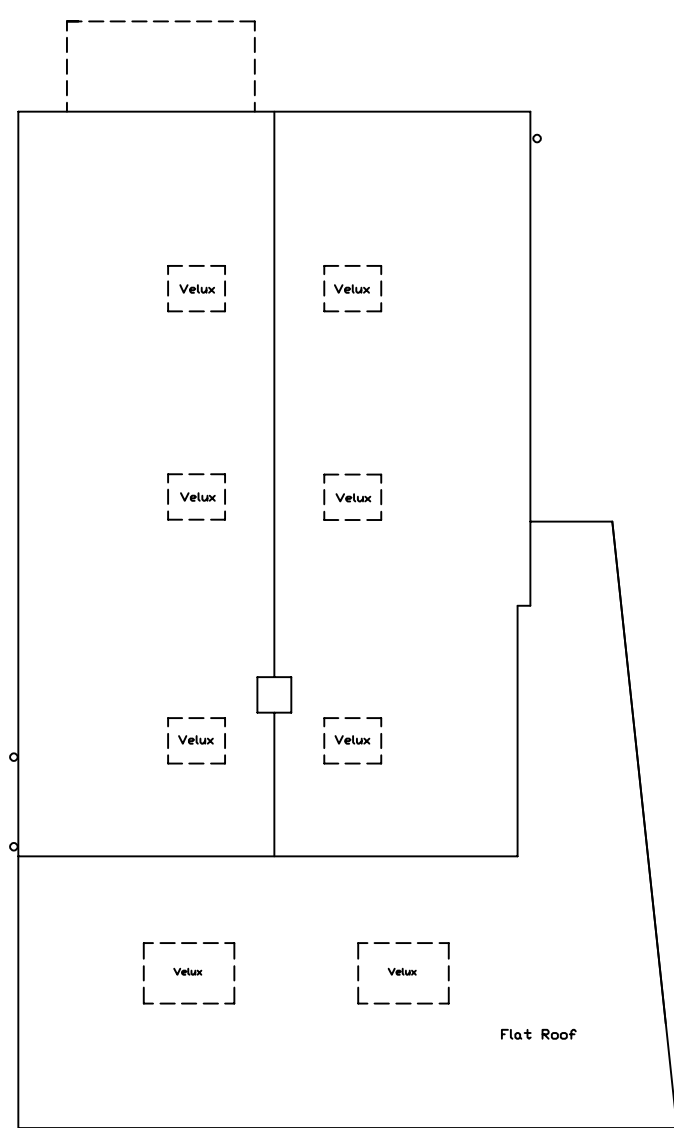

ROOF PLAN

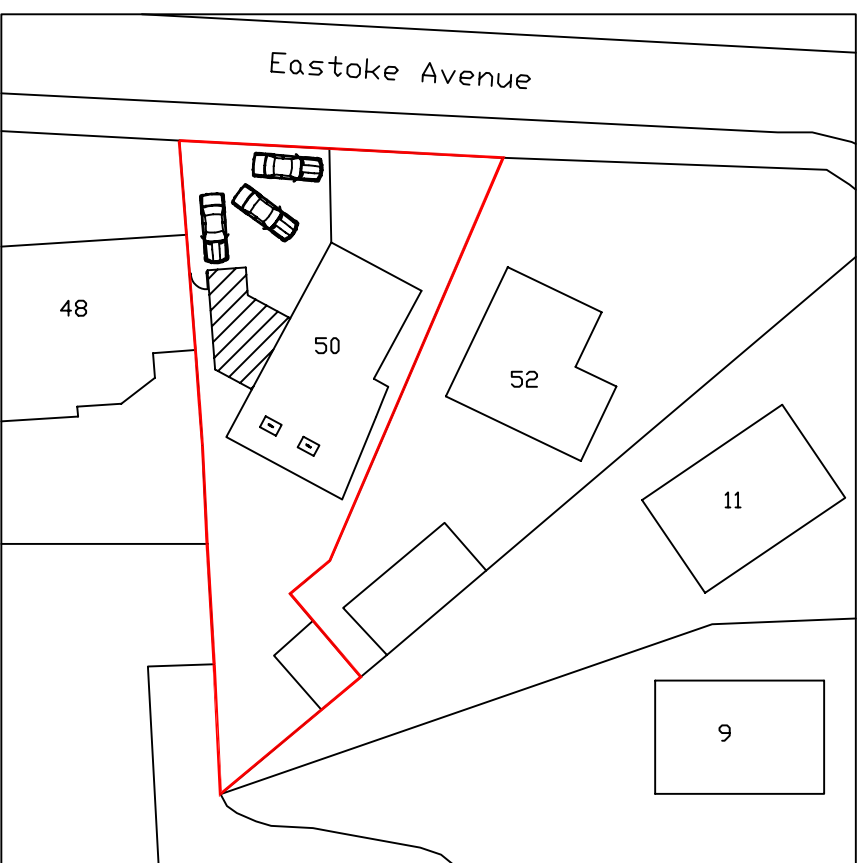

SITE PLAN 1:500

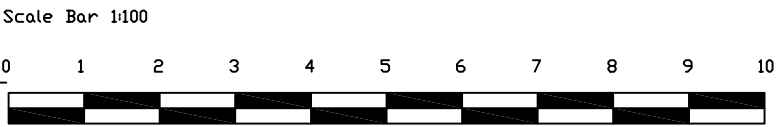

Rev.	Description	Date
1	Proposed conversion of garage with link to house, new front extension	
2	50 Eastoke Avenue	
3	Hoyling Island	
4	PO11 90P	
Drawing Title: Existing Plans & Elevations		
Drawing Number: Planning001	Scale: 1:100	
Date: Oct 24	Rev:	