





Existing Garage Floor Plan

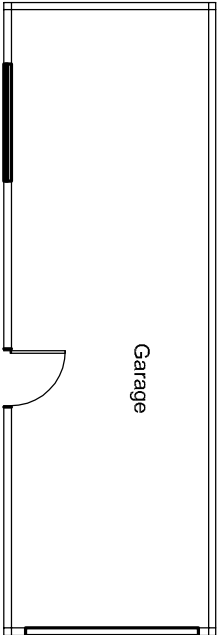

Proposed Garage Floor Plan

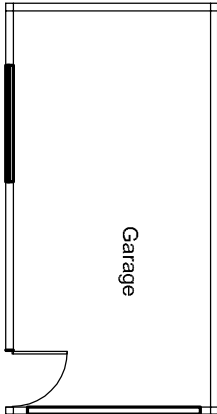

Existing Garage Elevations

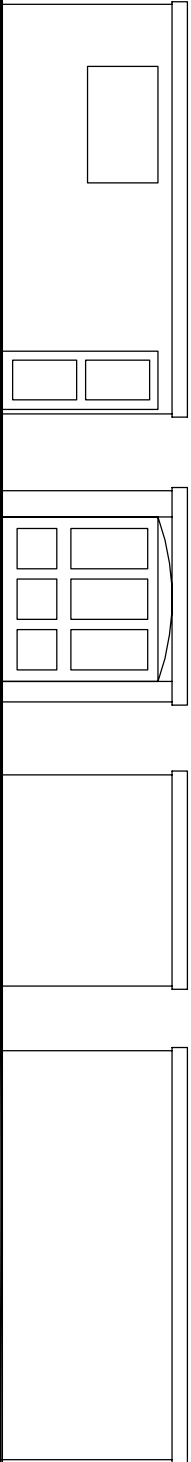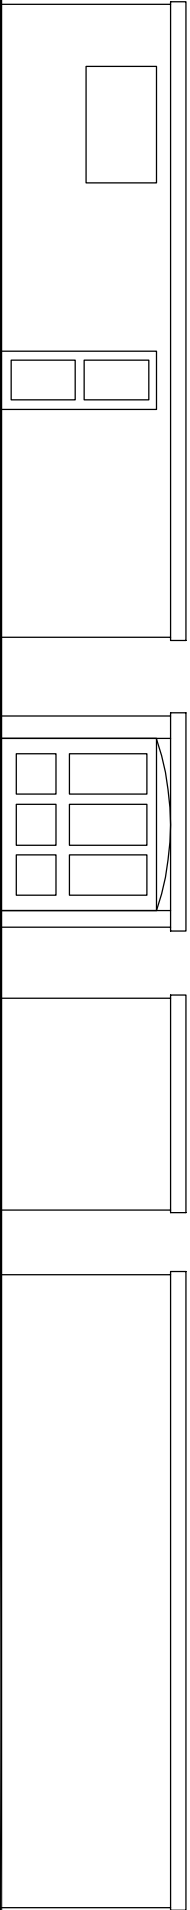

Proposed Garage Elevations

Revision	Description	Date	Drawn	Checked

Project:

Mr & Mrs T Roadnight
15 Rowan Ave
Cowplain
Hampshire

Drawing Title:

Proposed Single Storey Rear Extension
Garage Details

Chris Flint Associates Ltd

CHARTERED SURVEYORS - PROJECT MANAGERS
DEVELOPMENT CONSULTANTS

Drawn By	Date	SHEET SIZE	Approved By	Date
CF	25/10/24	A3		
CFA	FULL	02		1-100

PLANNING

2 Emerald Close Waterlooville Hants PO7 8NZ
tel: 023 92 432484 fax: 023 92 358554
Email: chrisflintassociates@gmail.com