



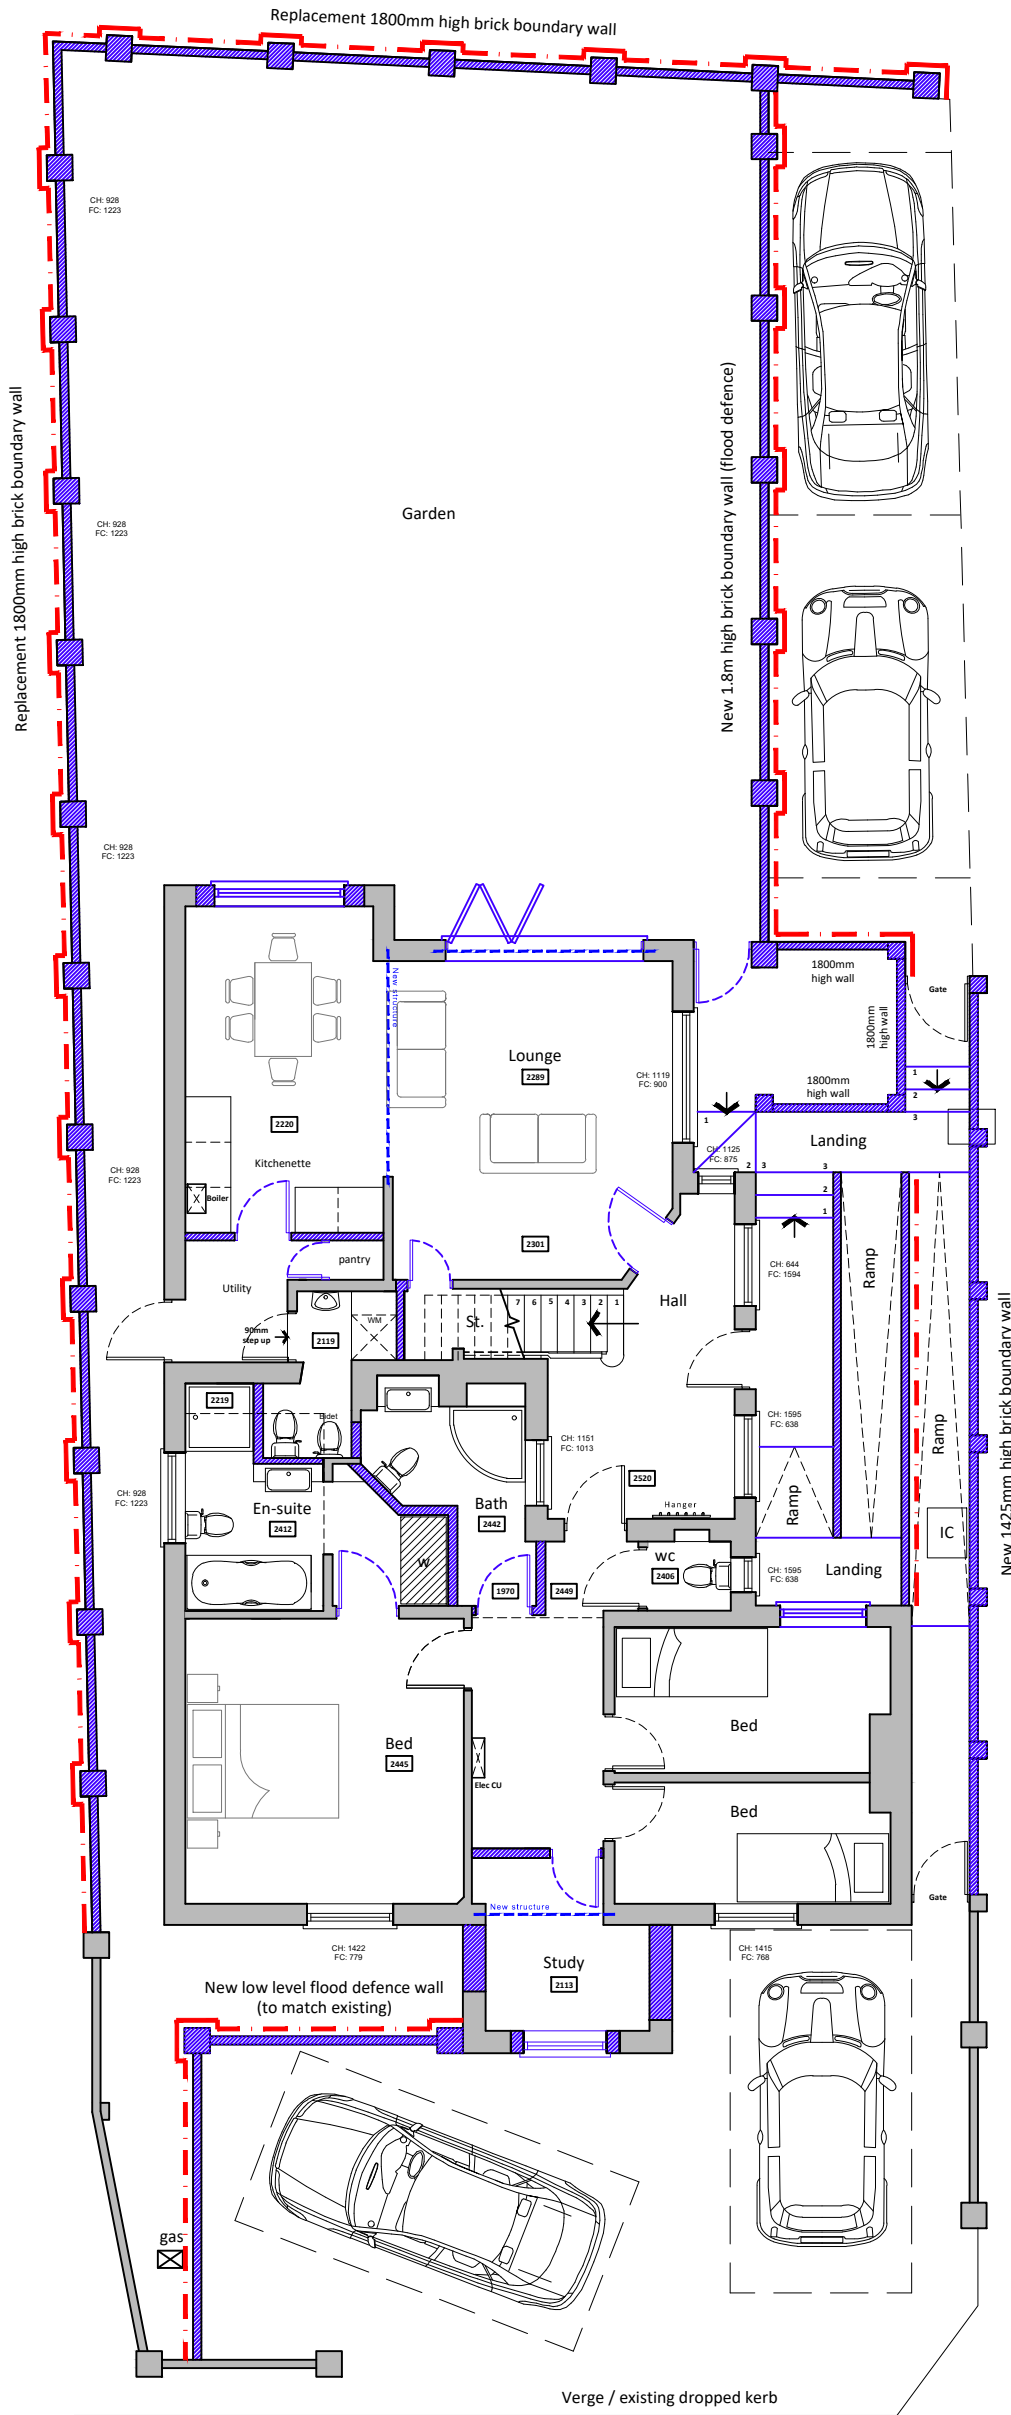


Ground floor plan

Proposed floor plans scale 1:100

 

- Existing walls
- Proposed walls
- Proposed structure
- New flood defence wall

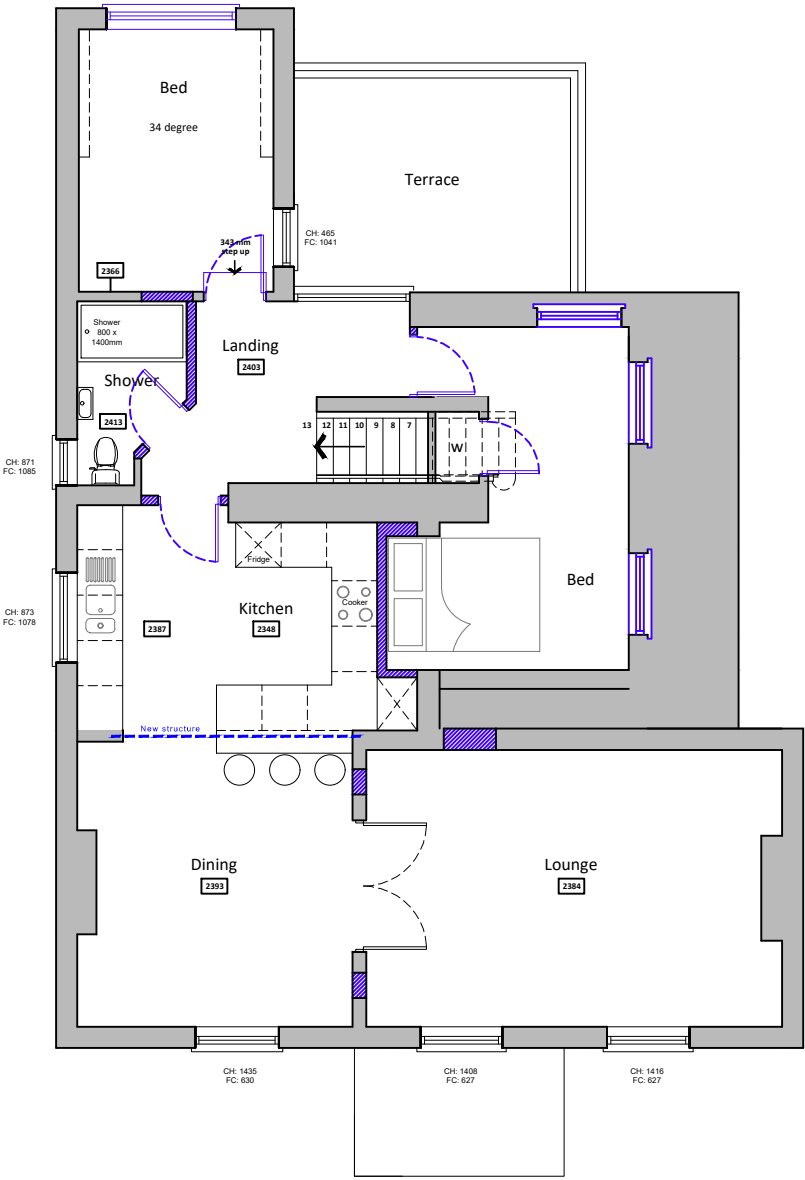

First floor plan

