




Note:
Do not Scale from this Drawing (except for planning approval).
All dimensions are in millimetres and to be checked on site.
All Dimensions relating to subcontractors or suppliers work
must be checked and agreed between the main contractor and
the sub-contractors and suppliers.

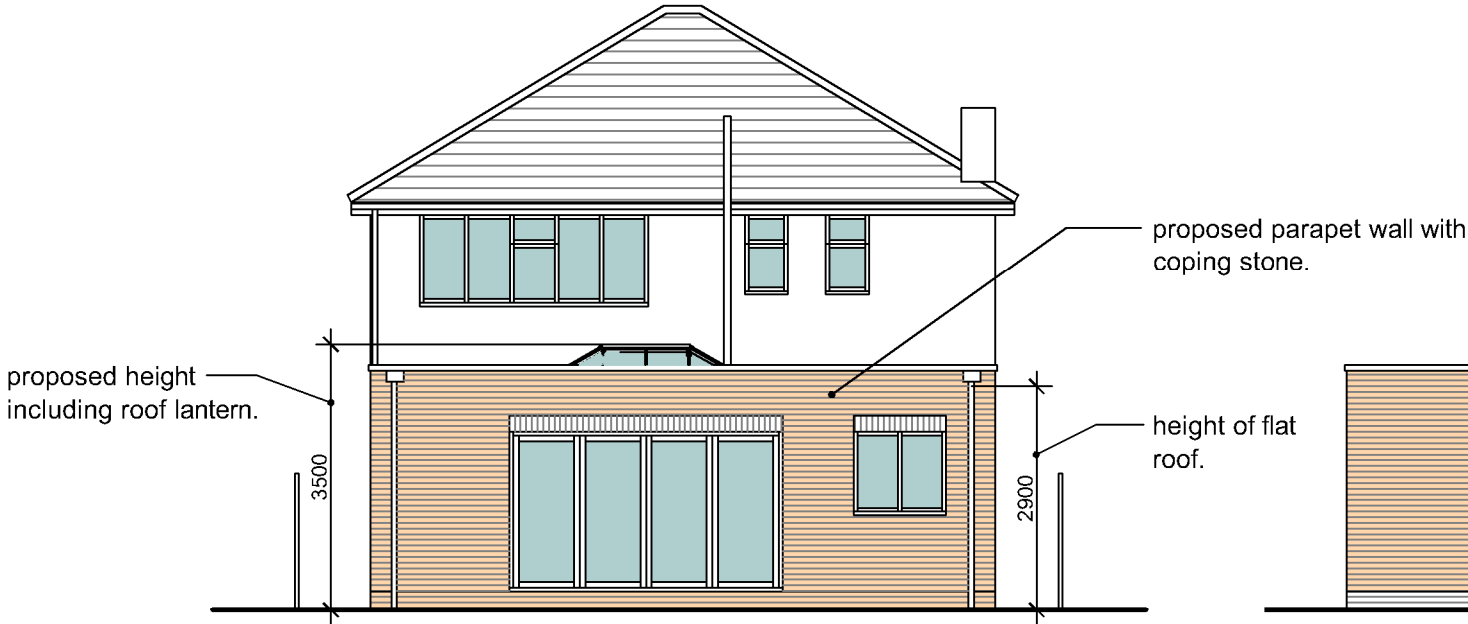

PROPOSED REAR ELEVATION
SCALE 1:100

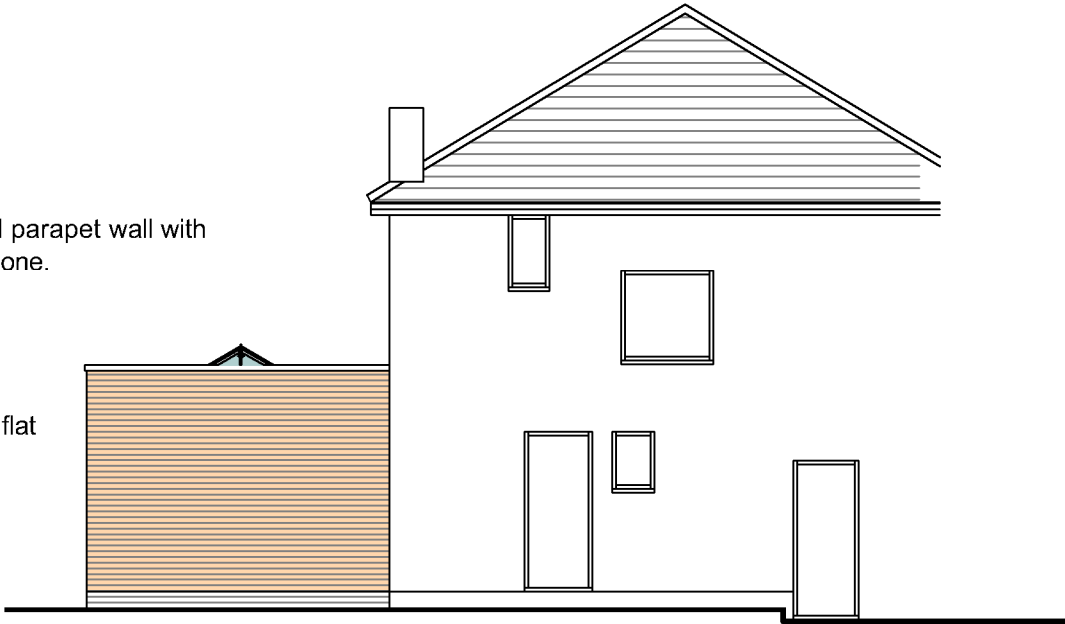


PROPOSED SIDE ELEVATION
SCALE 1:100

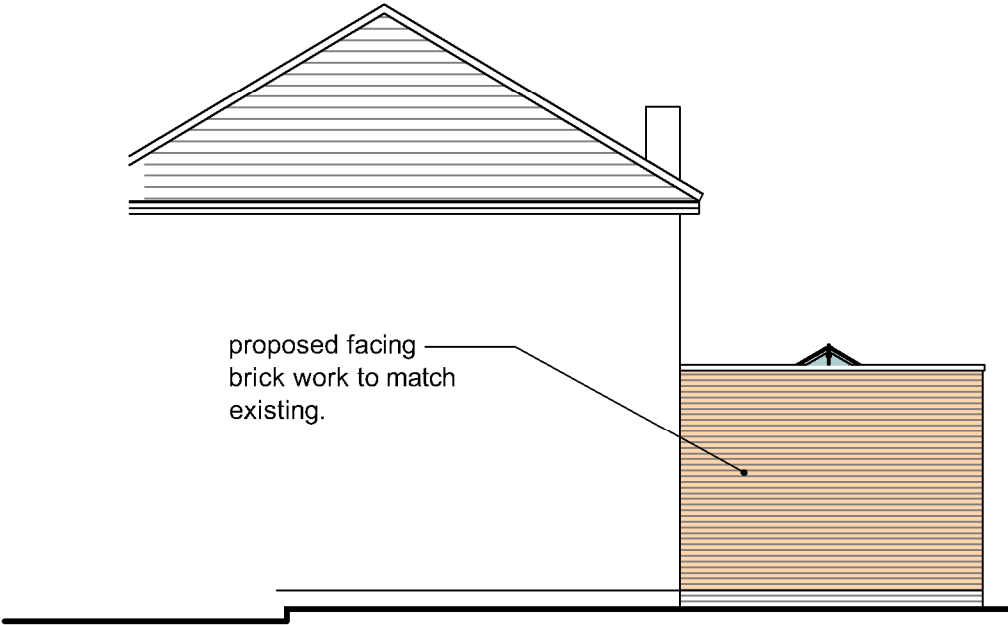

PROPOSED SIDE ELEVATION
SCALE 1:100

SCALE BAR 1:100

 

DRAWING TITLE - CERTIFICATE OF LAWFULNESS - PROPOSED ELEVATIONS		DATE - Oct 2024		SCALE - 1:100 @ A3	
		DRN - gp	CHK - -	DRAWING REF - 22213 PL301	Rev -
CLIENT - Mr Burniston & Miss Wilson, 7 Auriol Drive, Bedhampton, Hants.					

grp architectural design

t. 07747 011252 e. gavin.page77@gmail.com